


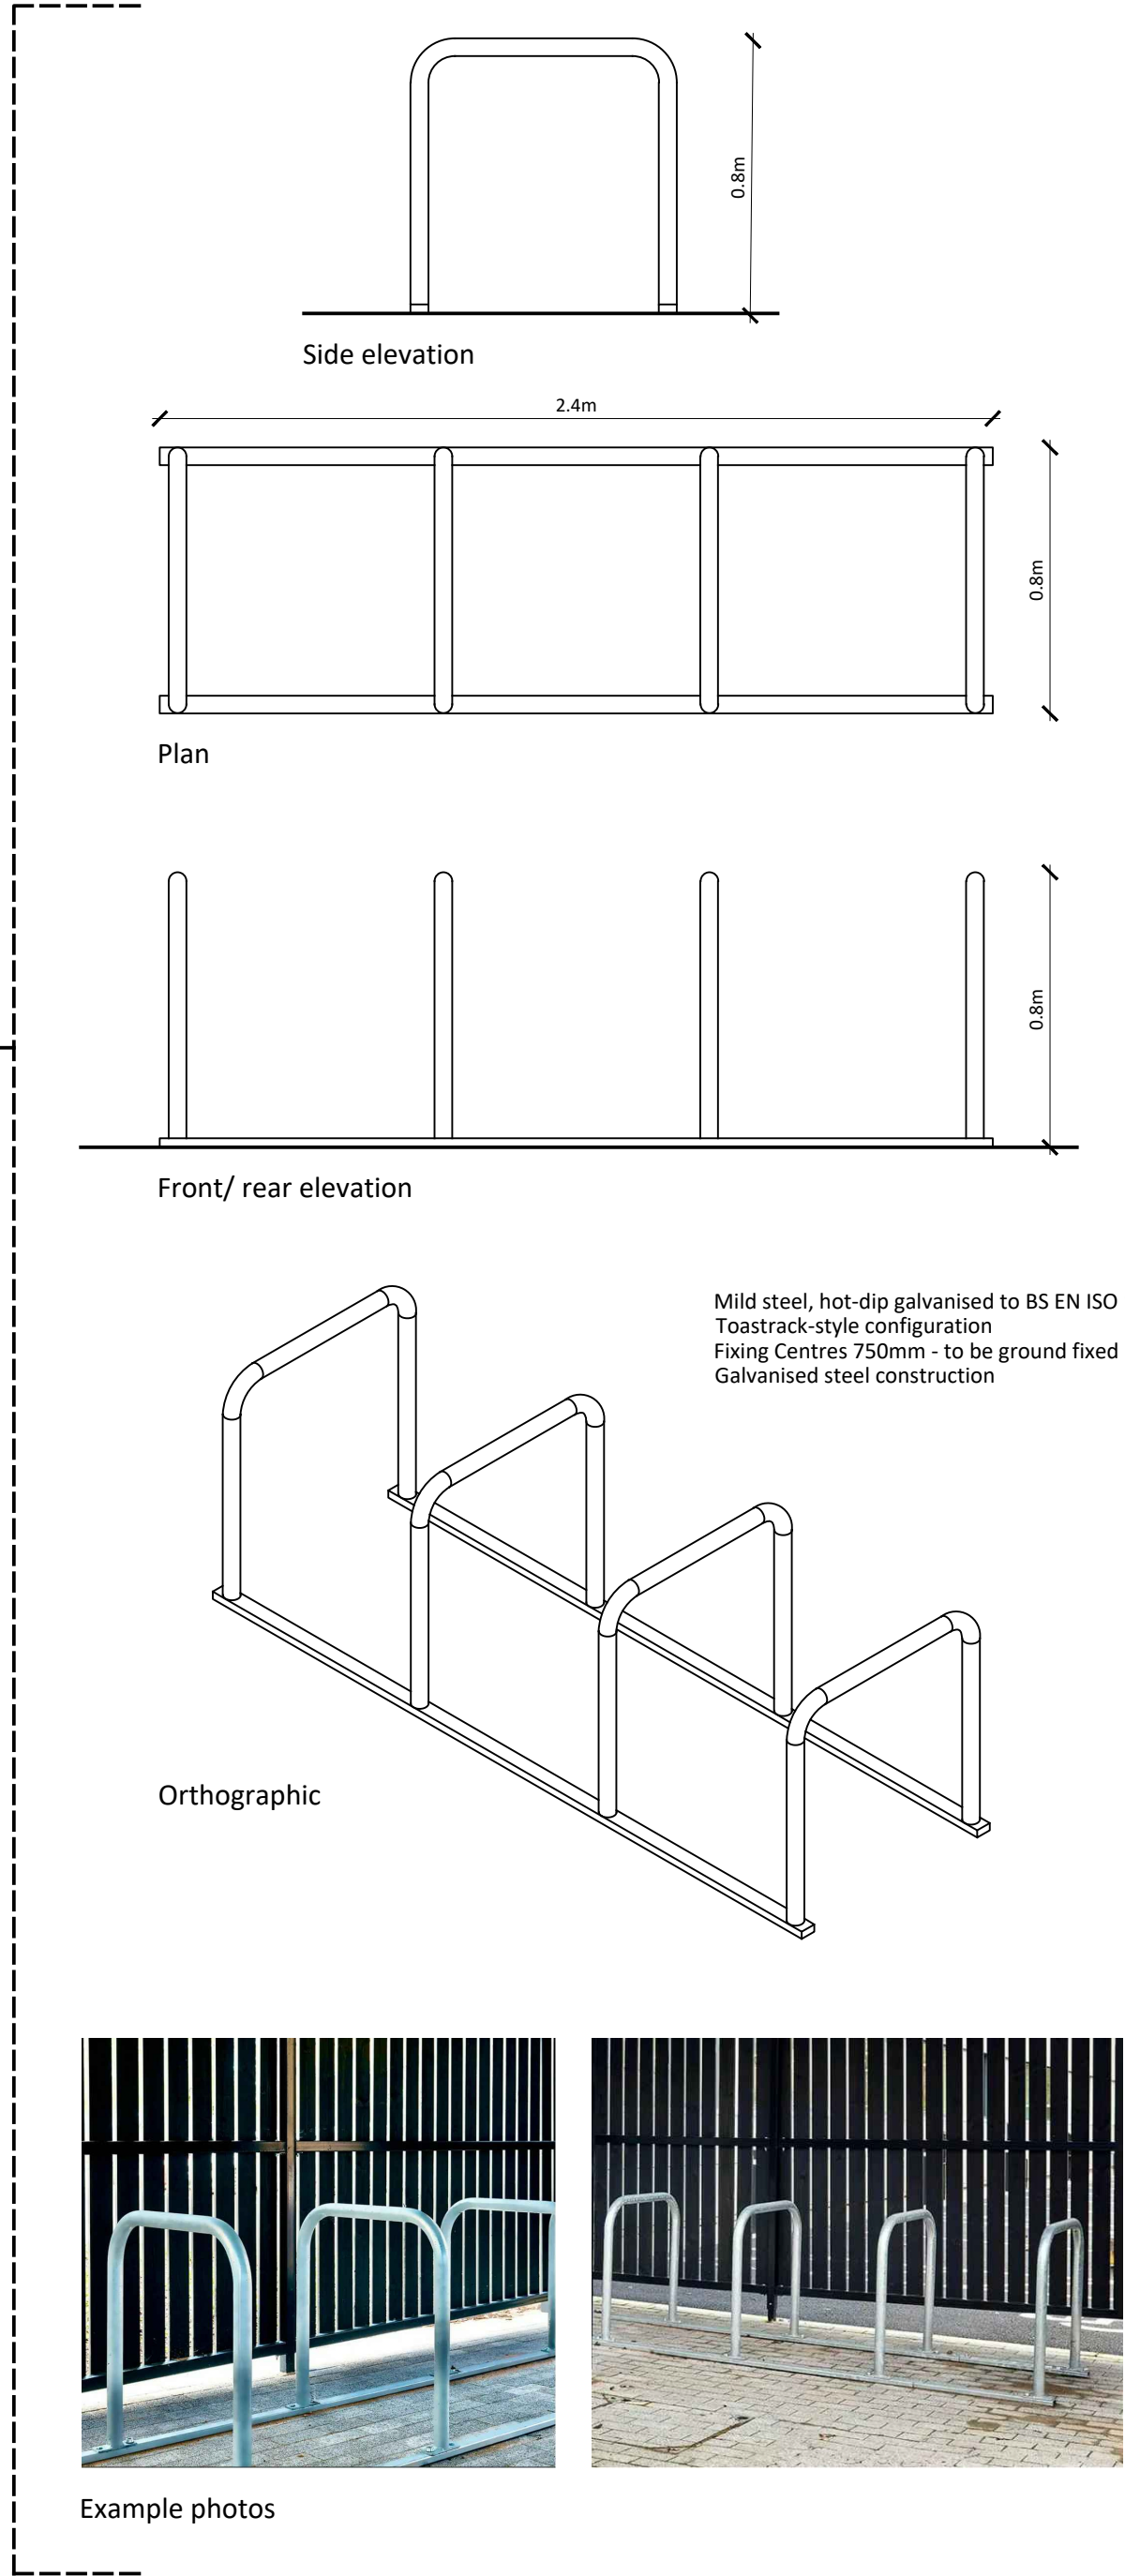

Notes

Copyright
© Robert Doughty Consultancy Limited.
All rights described in the Copyright, Designs and Patents Act 1988 have been asserted.

Ordnance Survey Map
© Crown Copyright. OS Licence No: AR 100010613.

Dimensions
All dimensions shown are for the purposes of obtaining the relevant planning permission only.

CDM 2015
This drawing is for illustrative purposes and/or obtaining the relevant planning permission only. It should not be used for construction and accordingly, risk identification under the Construction (Design & Management) Regulations 2015 has not been undertaken.

N

0 2 4 6 8 10m

Rev	By	Description	Date
-	-	-	-

Current revision checked by: -

rdc
Robert Doughty
Consultancy

32 High Street, Helpringham
Sleaford, Lincolnshire, NG34 0RA

Tel: 01529 421646
Email: admin@rdc-landplan.co.uk
Web: www.rdc-landplan.co.uk

Client
Robert Doughty Consultancy

Project
Change of Use
65 Holbeach Road, Spalding

Drawing
Proposed Site Plan

Scale @ A2 1: 250	Date 02/04/26	
Drawn By WW	Checked By -	
Job Number 1681-1	Status CC	Purpose of Issue Condition Compliance

Drawing No.
1681-1_CC_SP01

Rev
-