


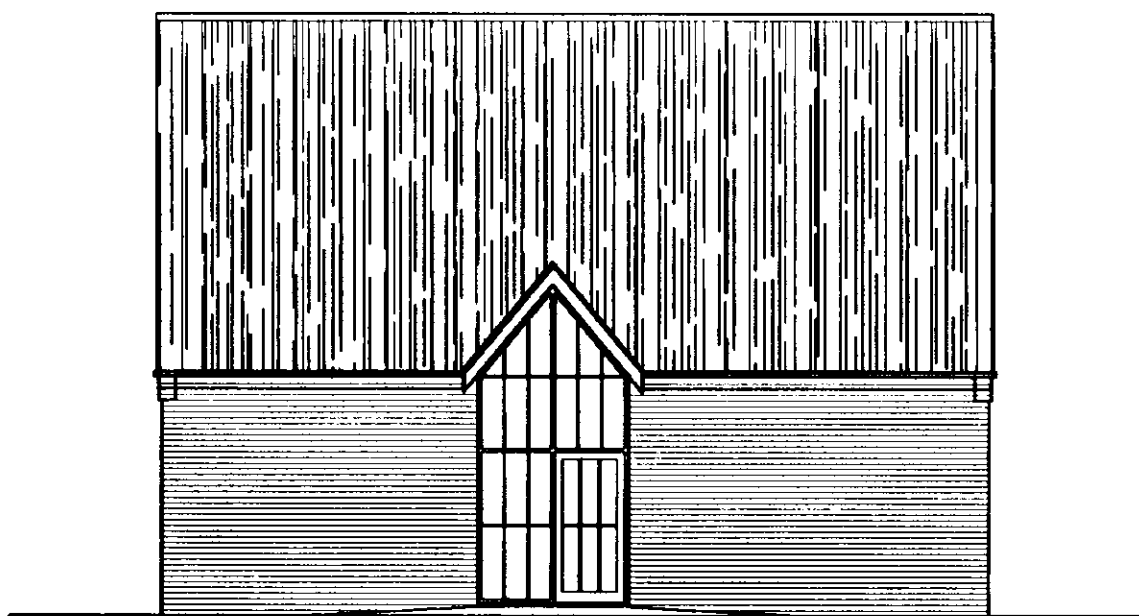


FRONT (NORTH) ELEVATION



SIDE (WEST) ELEVATION




REAR (SOUTH) ELEVATION

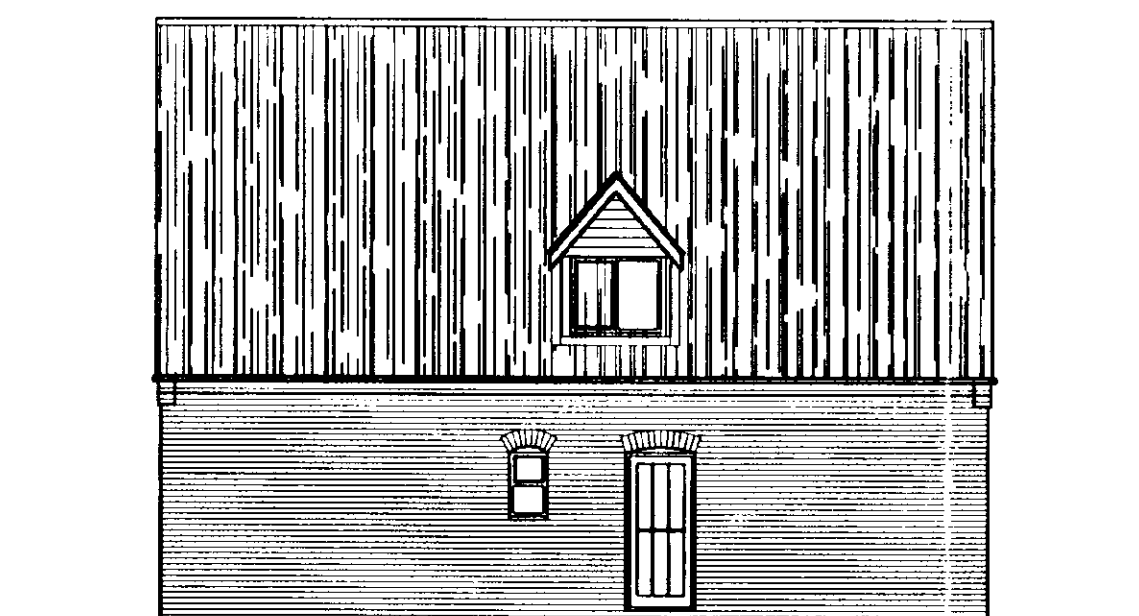


SIDE (EAST) ELEVATION


BUNGALOW ELEVATIONS

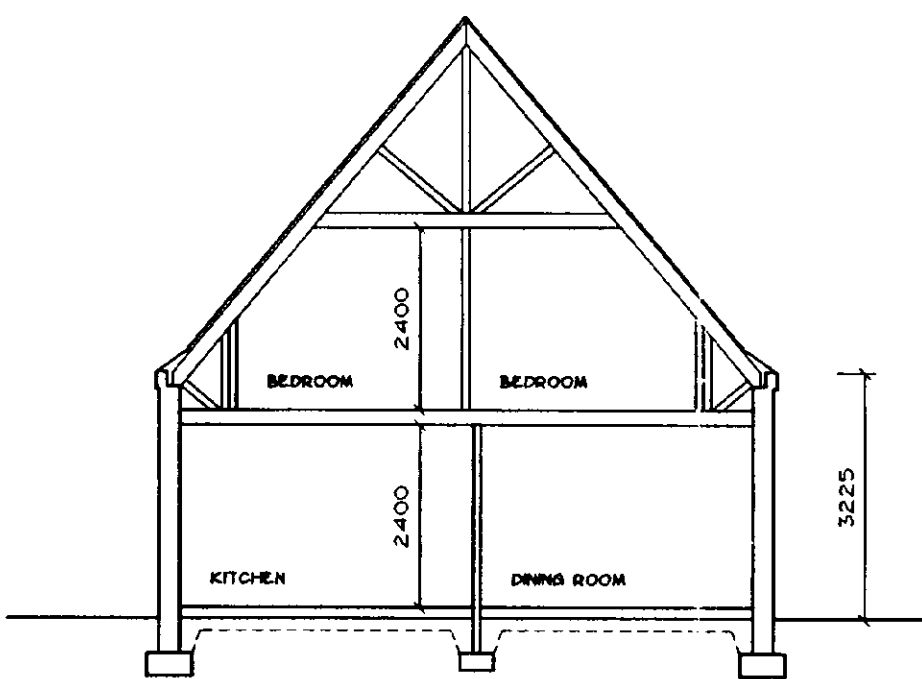

TYPICAL SECTION

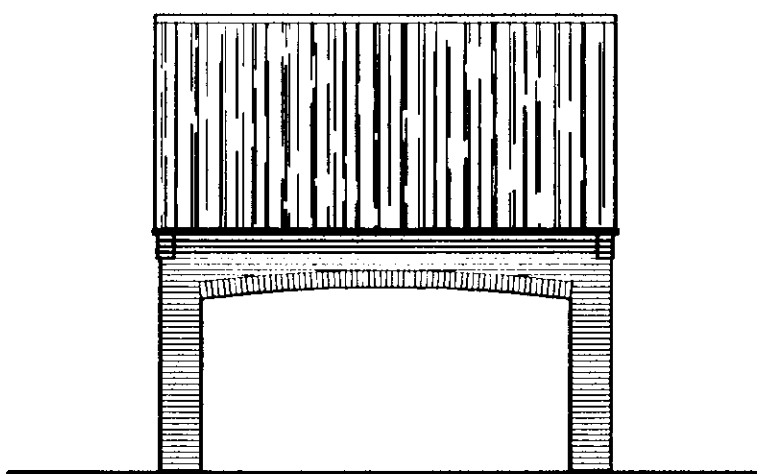


FRONT (NORTH) ELEVATION
REAR SIMILAR

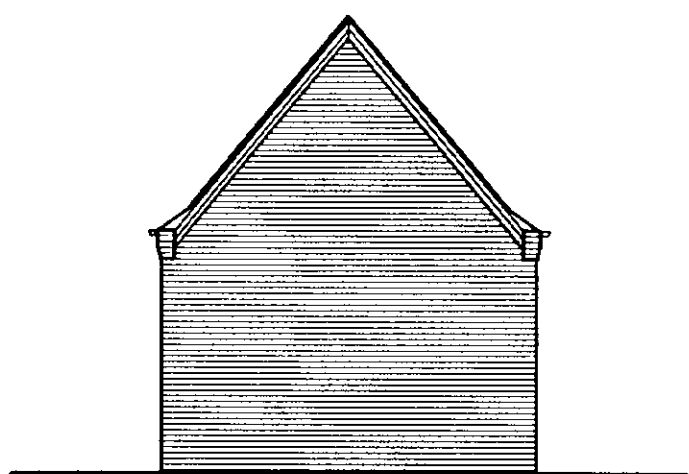


SIDE ELEVATIONS


CAR PORT ELEVATIONS

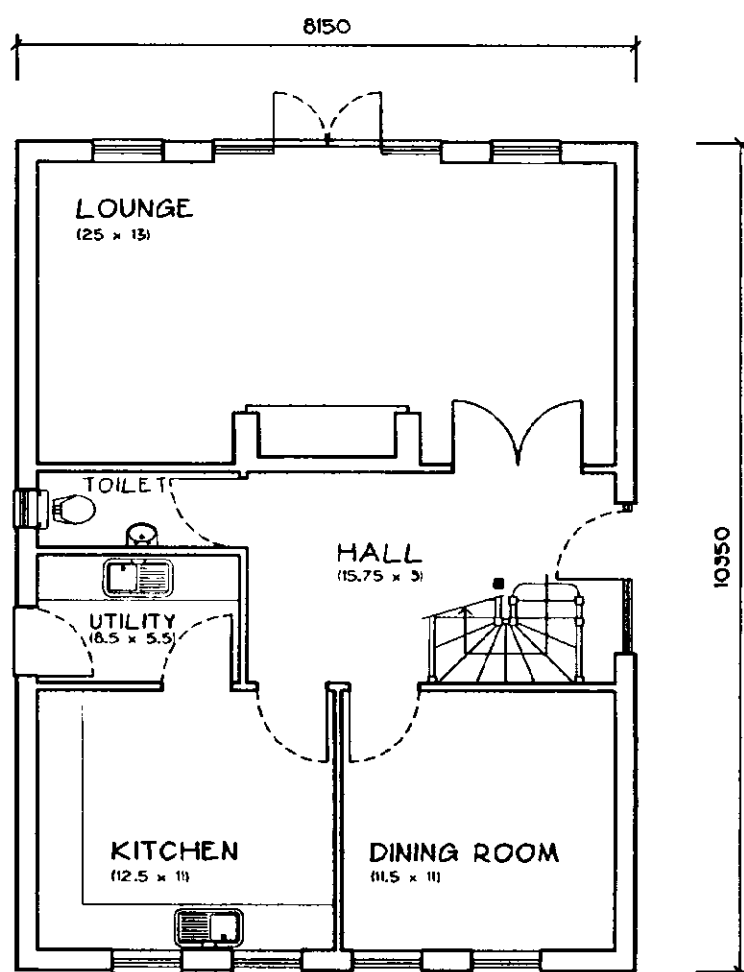


GROUND FLOOR PLAN

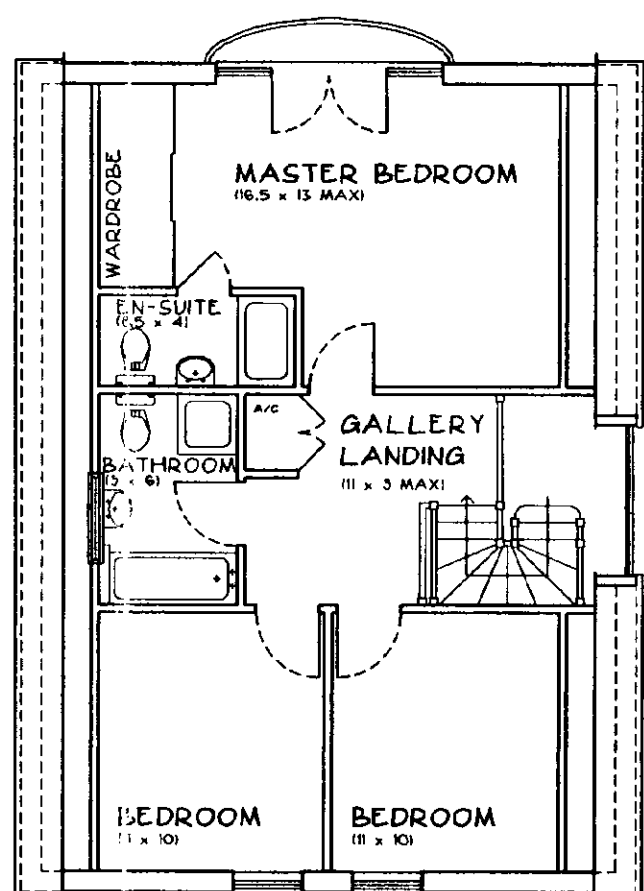

FIRST FLOOR PLAN

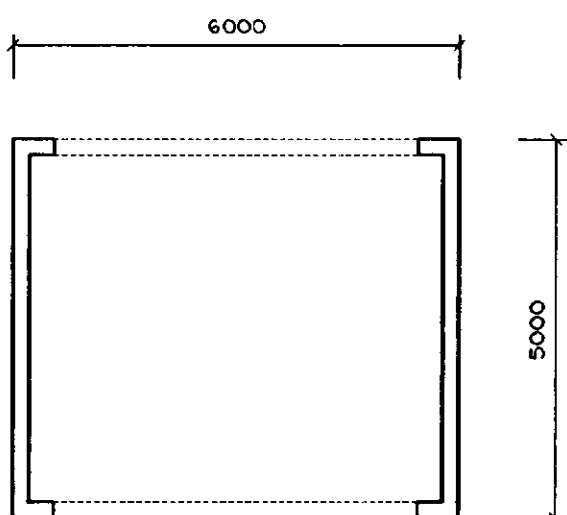


CAR PORT FLOOR PLAN

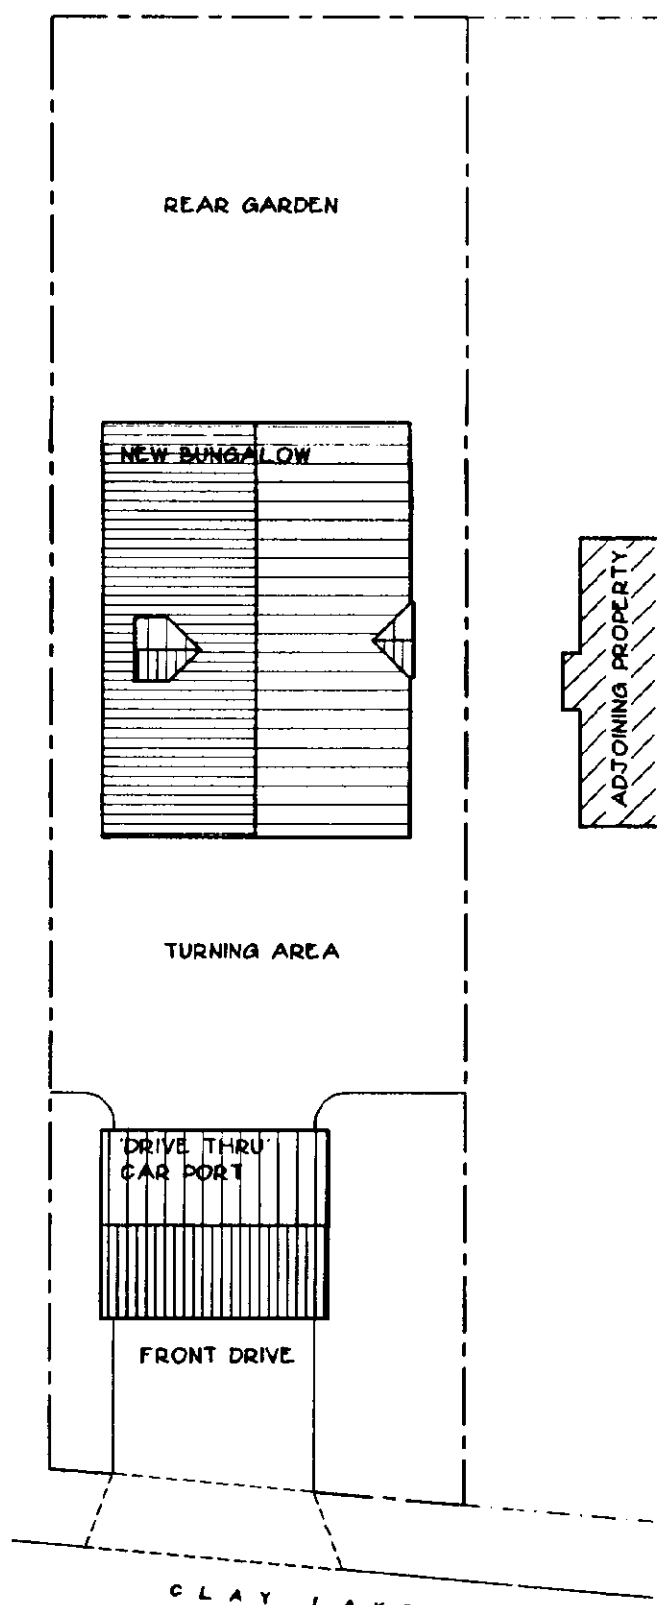

SITE PLAN PLAN 1:200

Superceded
(Retain)

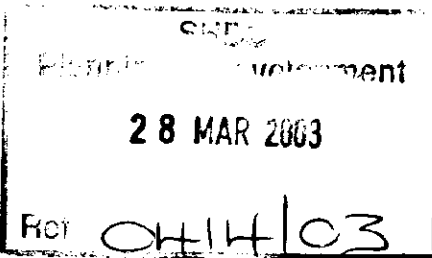

NOTES

LIMITATIONS

This drawing is limited in the amount of information contained and does not purport to contain a full specification of the works. It is solely for the purpose of obtaining Building Regulation approval. The drawing must not be used as a contract document alone.

DIMENSIONS

Do not scale from this drawing.

All dimensions are to be checked on site by the builder who shall take responsibility for measurements for construction and ordering purposes from commencement of site works.

Whilst every effort is made to ensure accuracy in dimensioning, measurements should be carefully checked to ensure compatibility with existing structures and features.

SUPERVISION

The works will not be supervised by Richard J Diggle or any representative thereof. It is the clients on their appointed agents responsibility to control workmanship, substitution of materials, adherence to specification, variations to contract etc.

STANDARDS

All materials to be new unless otherwise stated and all components and materials etc. to be used, fitted and installed in strict accordance with manufacturers instructions and relevant Code of Practice.

Materials shall conform to the appropriate British Standard Specification or BBA Certificate or European Code equivalent.

Preservative treatment to BS 5268: Part A is to be carried out to all timber prior to delivery to site.

DETAILS / FOUNDATIONS

All details shown on this drawing including foundations, are based upon typical site conditions including soil of good bearing capacity.

Site soil surveys are recommended in respect of foundations to establish specific site conditions before foundation work is undertaken.

If adverse ground conditions are encountered, then the advice of a qualified structural engineer should be sought.

HEALTH AND SAFETY

The Employer / Client shall ensure that the selected contractor is conversant with and adopts all measures necessary to achieve compliance with Health and Safety legislation for Building Sites and Work Places.

The Employer / Client is advised that should the works need to comply with the Construction Design and Management Regulations, and independent Planning Supervisor will be required.

SCOPE OF THE WORKS

The works comprise all that is shown on the drawings and details. Any work that may not be specifically shown, but may reasonably be inferred as necessary to carry out the works will be deemed to be included.

Revisions

Richard J Diggle

Building Design Consultant

194 Broad Gate
Weston Hills
Spalding
Lincs
PE12 6DQ

Telephone/Fax: 01406 380952
Mobile: 07771 621902
E-mail: Richard@richardjdiggle.freeserve.co.uk

Client
C & L DRURY

Project
NEW CHALET BUNGALOW

**PLOT ADJACENT SOUTHFIELDS
CLAY LAKE
SPALDING**


Drawing
DETAIL DRAWING

**FLOOR PLANS
SECTIONS
ELEVATIONS
SITE PLAN**


Scale
1:100

Date
March 2003

Drawing Number
388-01

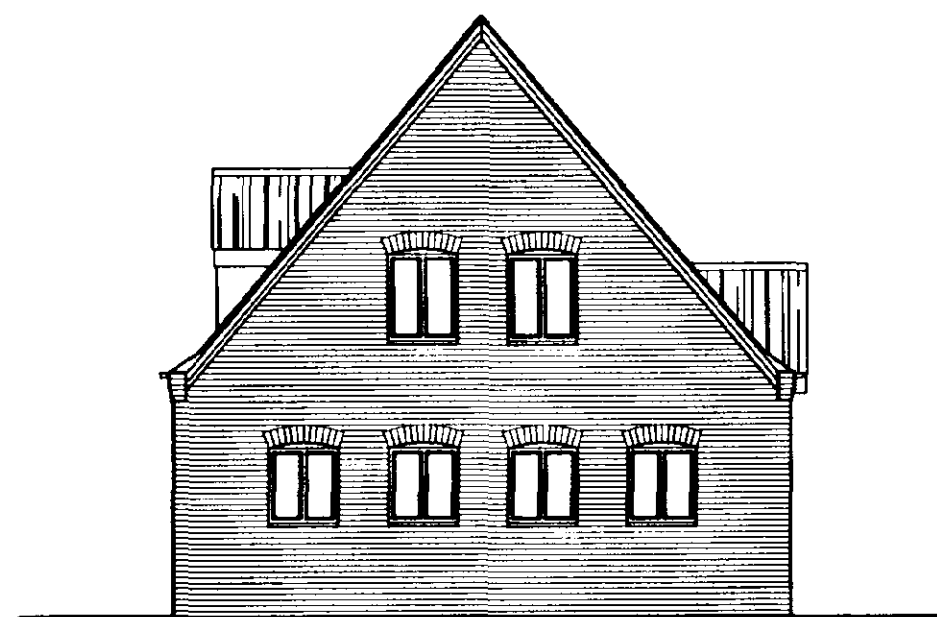


FRONT (NORTH) ELEVATION

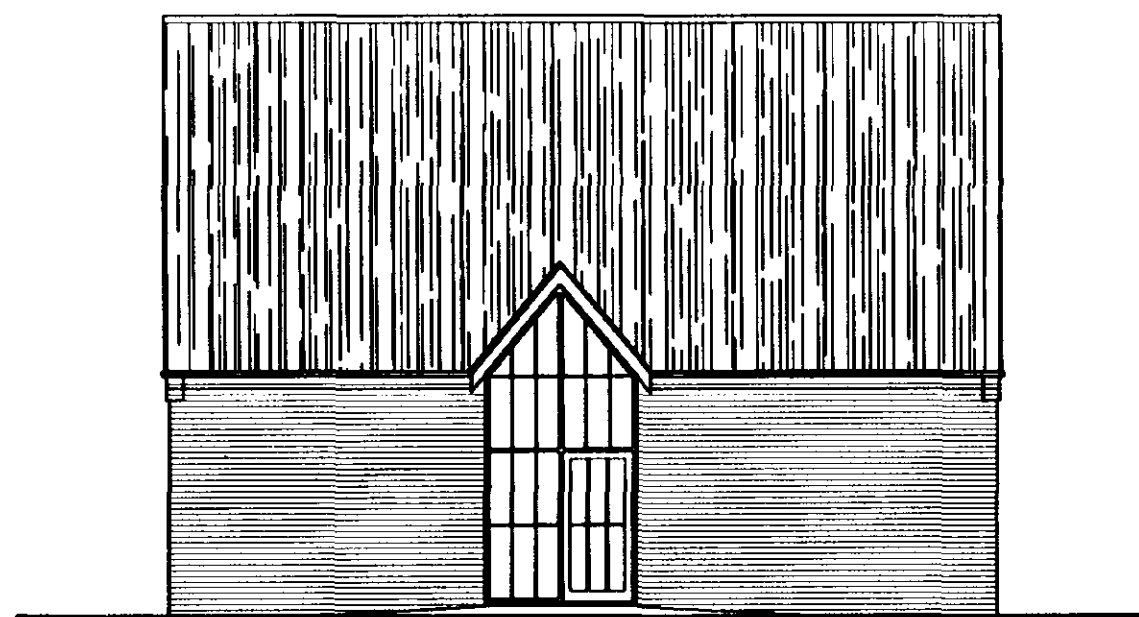

SIDE (WEST) ELEVATION




REAR (SOUTH) ELEVATION

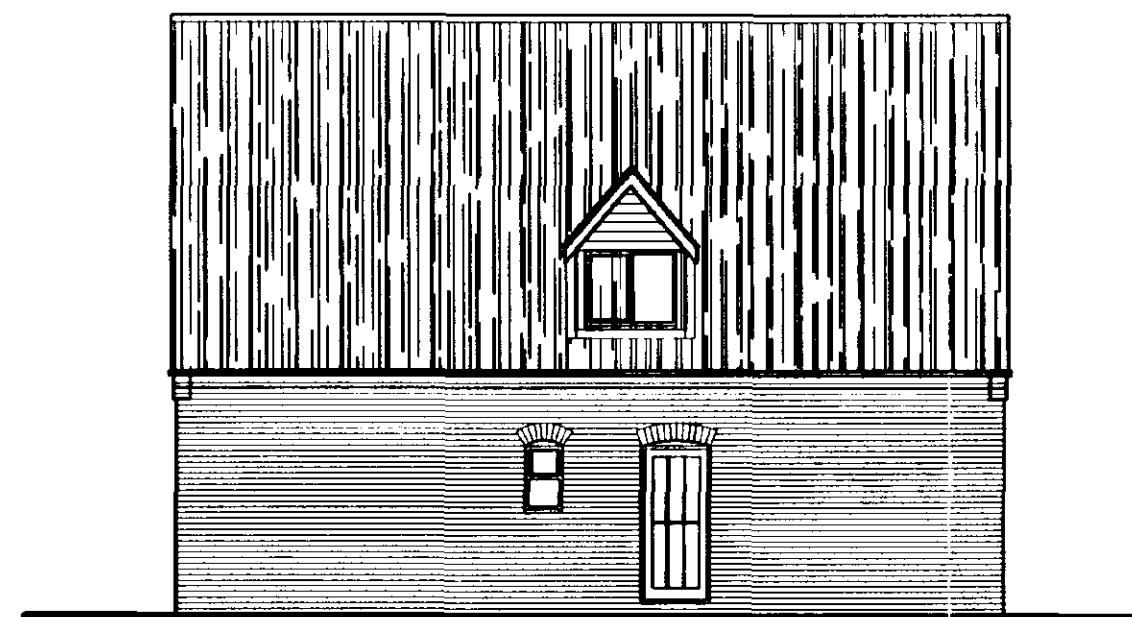


SIDE (EAST) ELEVATION


BUNGALOW ELEVATIONS

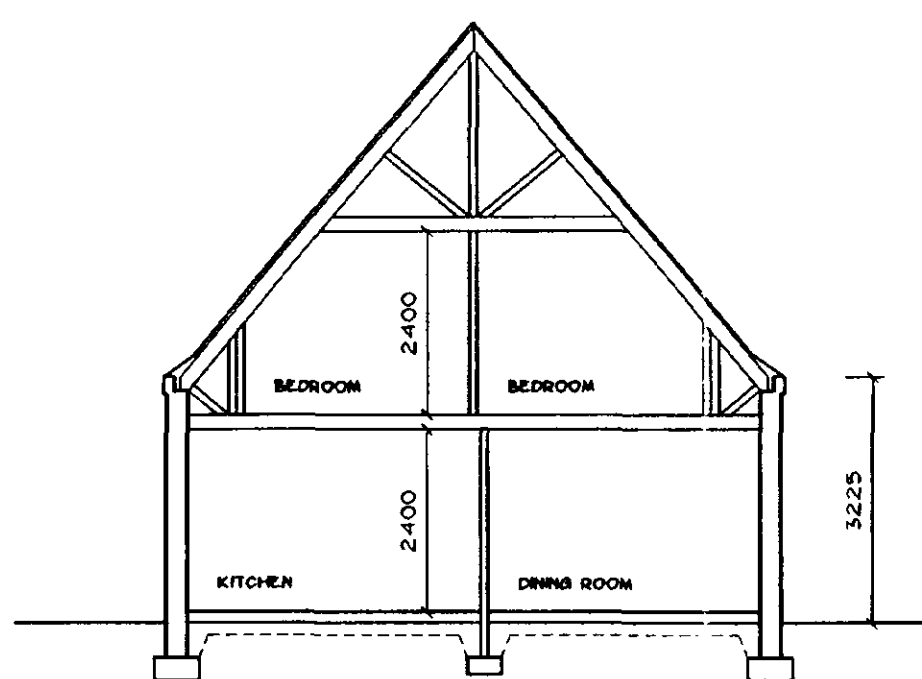

TYPICAL SECTION

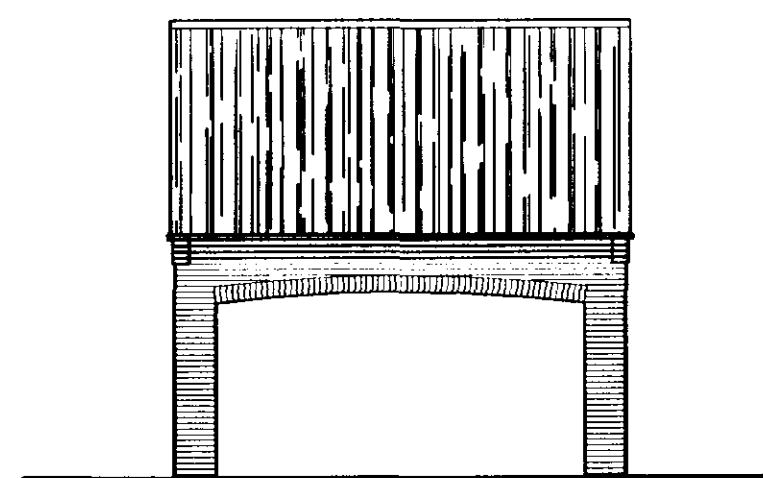


FRONT (NORTH) ELEVATION
REAR SIMILAR

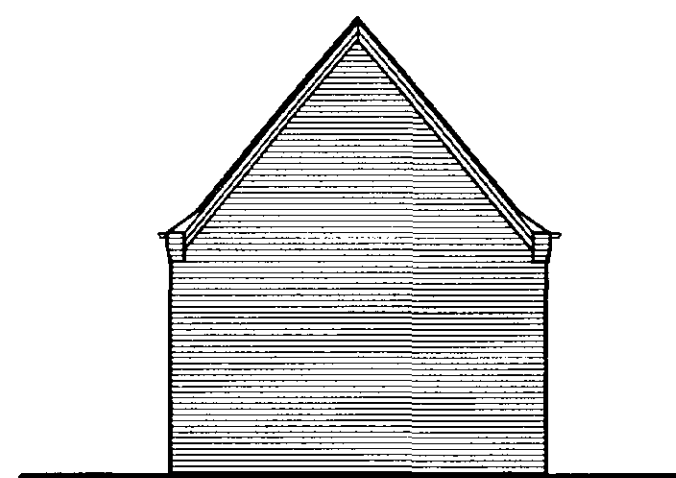


SIDE ELEVATIONS


CAR PORT ELEVATIONS

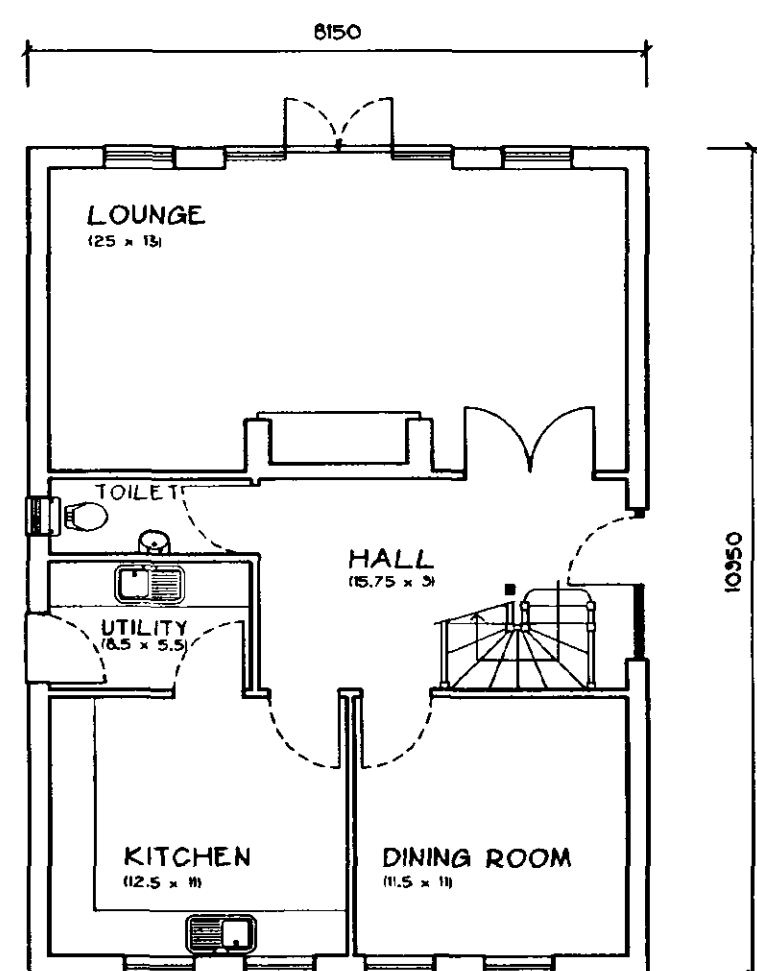


GROUND FLOOR PLAN

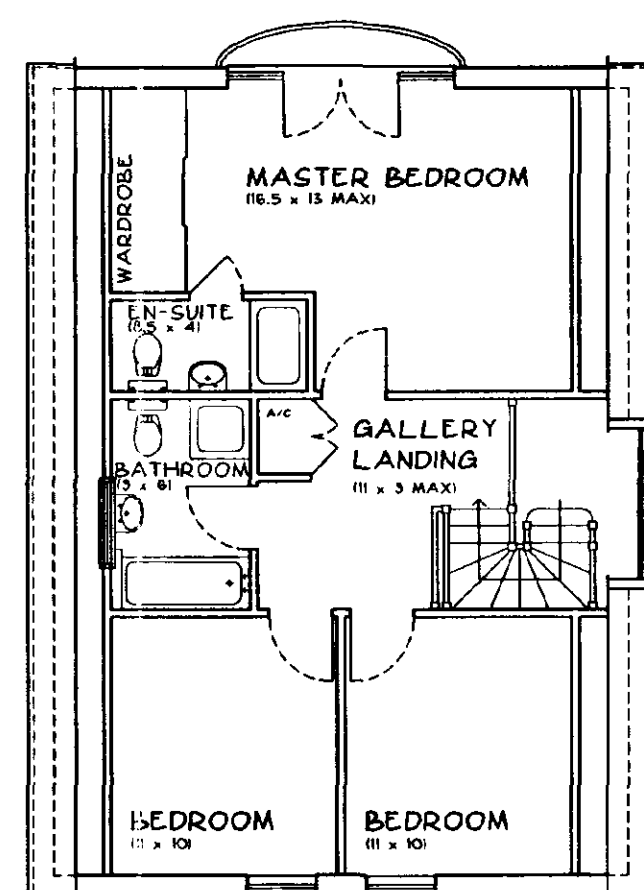

FIRST FLOOR PLAN

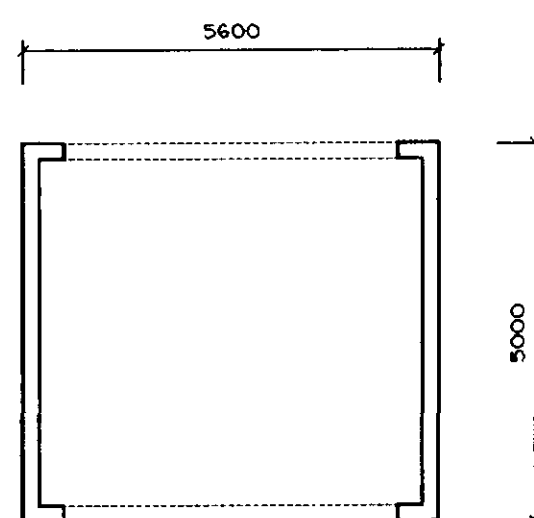

CAR PORT FLOOR PLAN

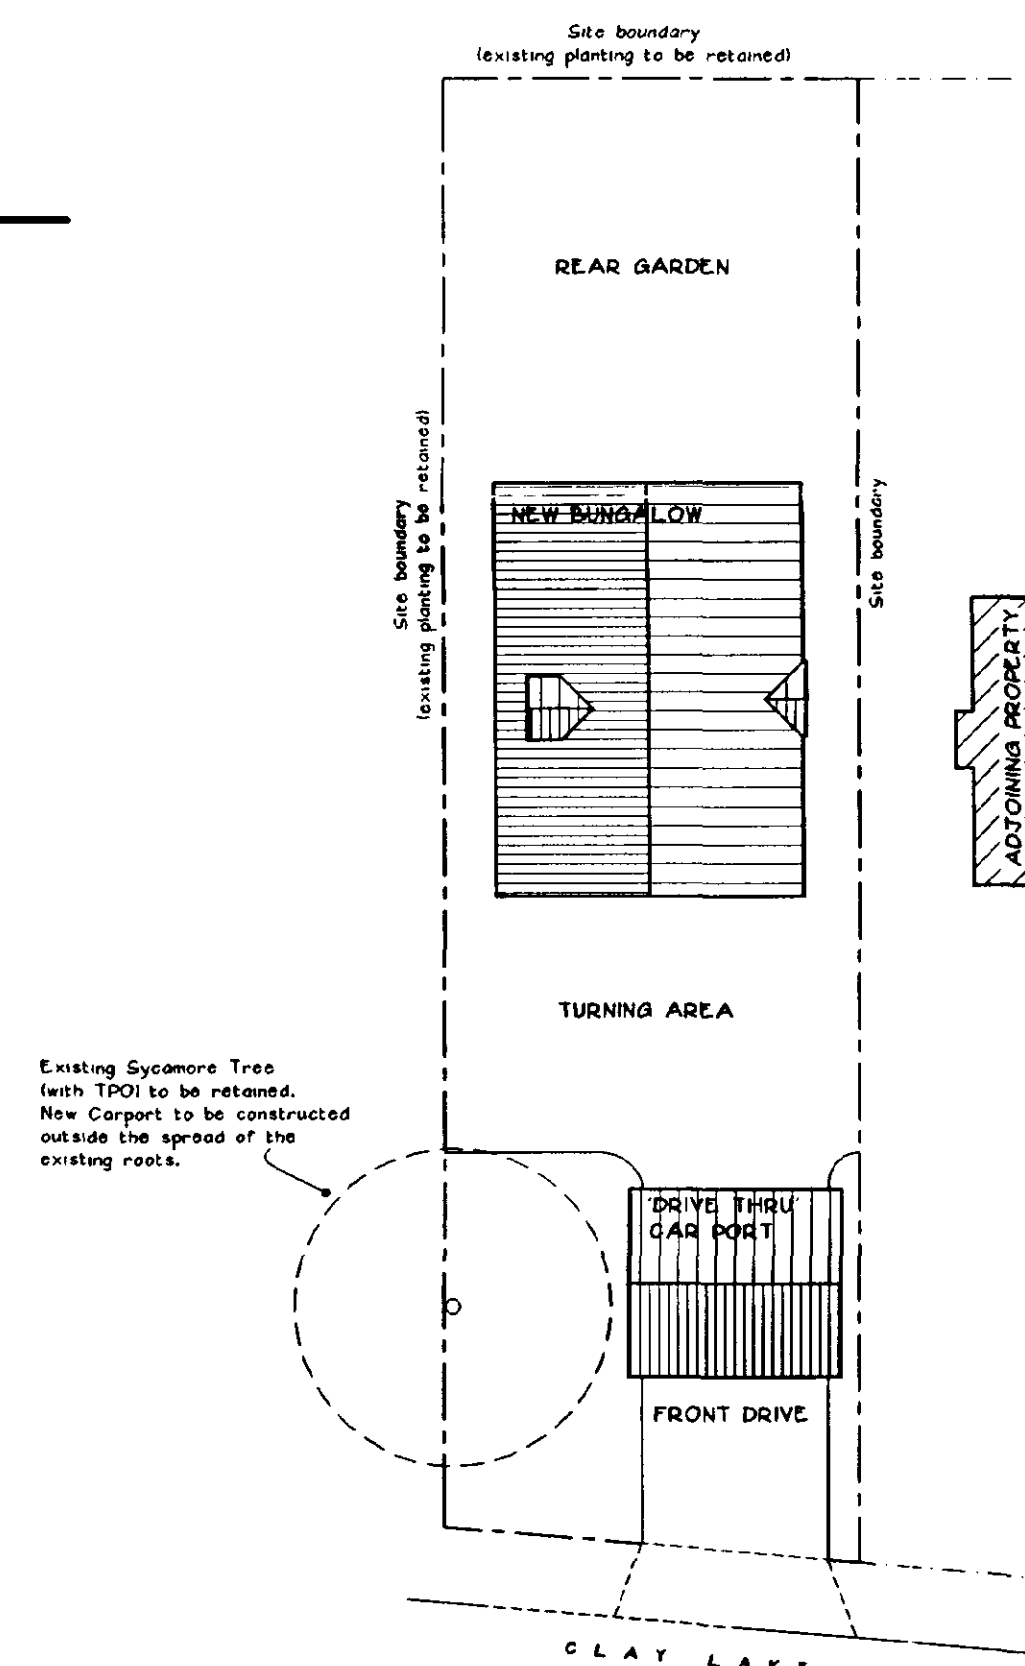

SITE PLAN 1:200

NOTES

LIMITATIONS

This drawing is limited in the amount of information contained and does not purport to contain a full specification of the works. It is solely for the purpose of obtaining Building Regulation approval. The drawing must not be used as a contract document alone.

DIMENSIONS

Do not scale from this drawing.

All dimensions are to be checked on site by the builder who shall take responsibility for measurements for construction and ordering purposes from commencement of site works.

Whilst every effort is made to ensure accuracy in dimensioning, measurements should be carefully checked to ensure compatibility with existing structures and features.

SUPERVISION

The works will not be supervised by Richard J Diggle or any representative thereof. It is the clients or their appointed agents responsibility to control workmanship, substitution of materials, adherence to specification, variations to contract etc.

STANDARDS

All materials to be new unless otherwise stated and all components and materials etc. to be used, fitted and installed in strict accordance with manufacturers instructions and relevant Code of Practice.

Materials shall conform to the appropriate British Standard Specification or BBA Certificate or European Code equivalent.

Preservative treatment to BS 5268 : Part A is to be carried out to all timber prior to delivery to site.

DETAILS / FOUNDATIONS

All details shown on this drawing including foundations, are based upon typical site conditions including soil of good bearing capacity.

Site soil surveys are recommended in respect of Foundations to establish specific site conditions before foundation work is undertaken.

If adverse ground conditions are encountered, then the advice of a qualified structural engineer should be sought.


HEALTH AND SAFETY

The Employer / Client shall ensure that the selected contractor is conversant with and adopts all measures necessary to achieve compliance with Health and Safety legislation for Building Sites and Work Places.

The Employer / Client is advised that should the works need to comply with the Construction Design and Management Regulations, and independent Planning Supervisor will be required.

SCOPE OF THE WORKS

The works comprise all that is shown on the drawings and details. Any work that may not be specifically shown, but may reasonably be inferred as necessary to carry out the works will be deemed to be included.

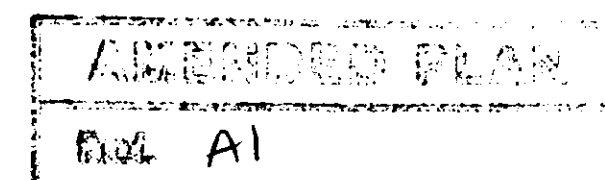

A Existing Sycamore tree (with TPO) added. 30/04/2003
Carport reduced to 5600mm wide and repositioned on opposite boundary.

Revisions

Richard J Diggle
Building Design Consultant

104 Broad Gale
Weston Hills
Spalding
Lincoln
PE12 6DD

Telephone/Fax: 01406 380952

Mobile: 07771 521902

E-mail: Richard@richarddiggle.freemove.co.uk

Client

MISS C & MISS L DRURY

Project

NEW CHALET BUNGALOW

PLOT ADJACENT SOUTHFIELDS
CLAY LAKE
SPALDING

Drawing

DETAIL DRAWING

FLOOR PLANS

SECTIONS

ELEVATIONS

SITE PLAN

Scale


1:100

Date


March 2003

Drawing Number


388-01 A

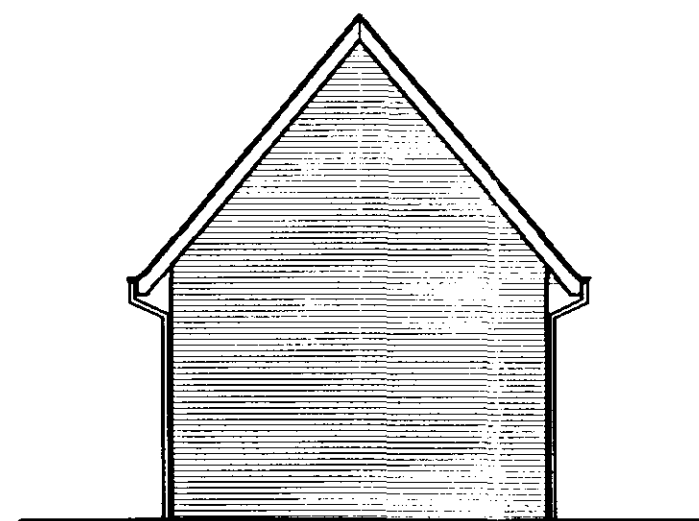


SIDE ELEVATIONS

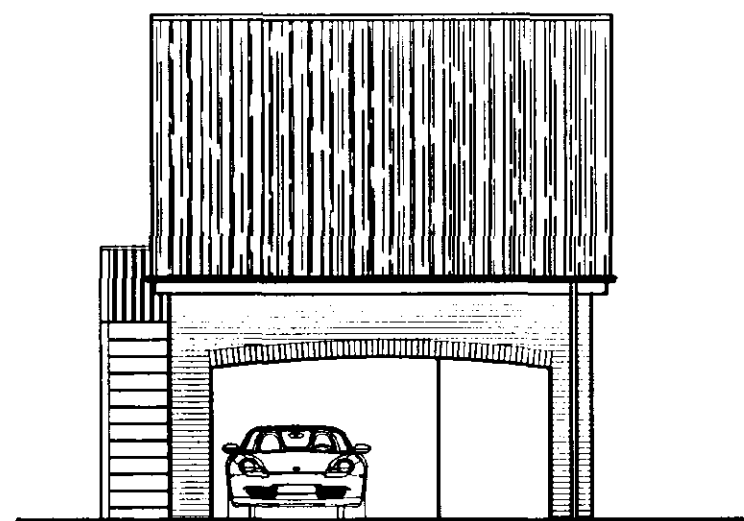

FRONT (NORTH) ELEVATION

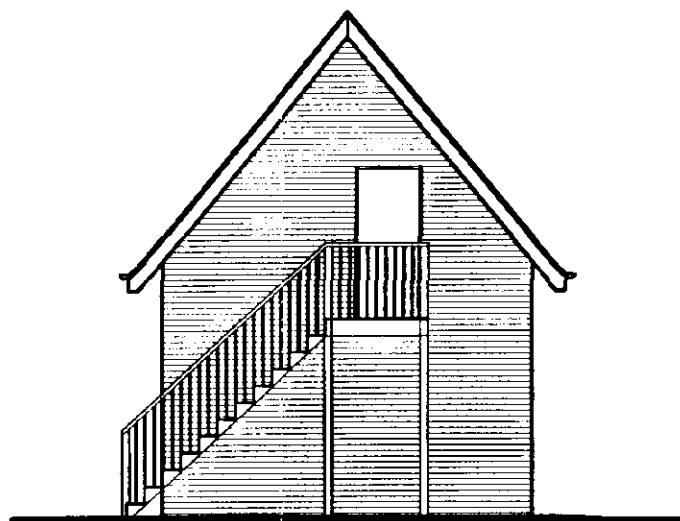


SIDE ELEVATIONS

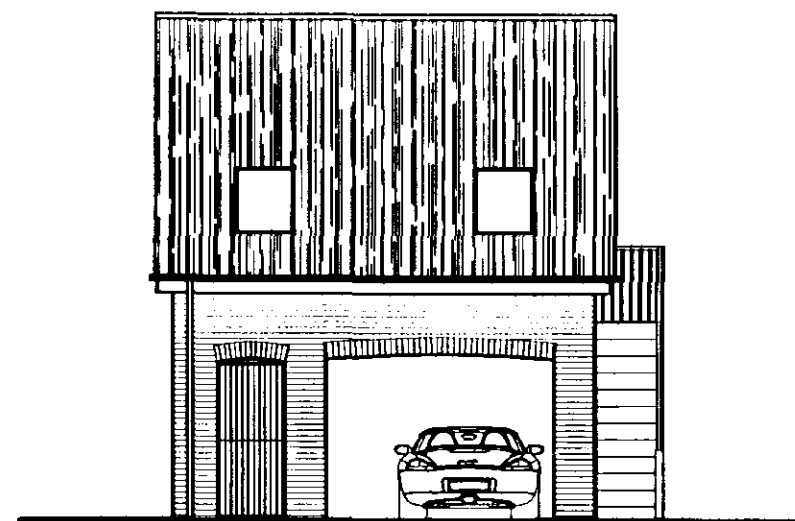


REAR (SOUTH) ELEVATION



CAR PORT ELEVATIONS

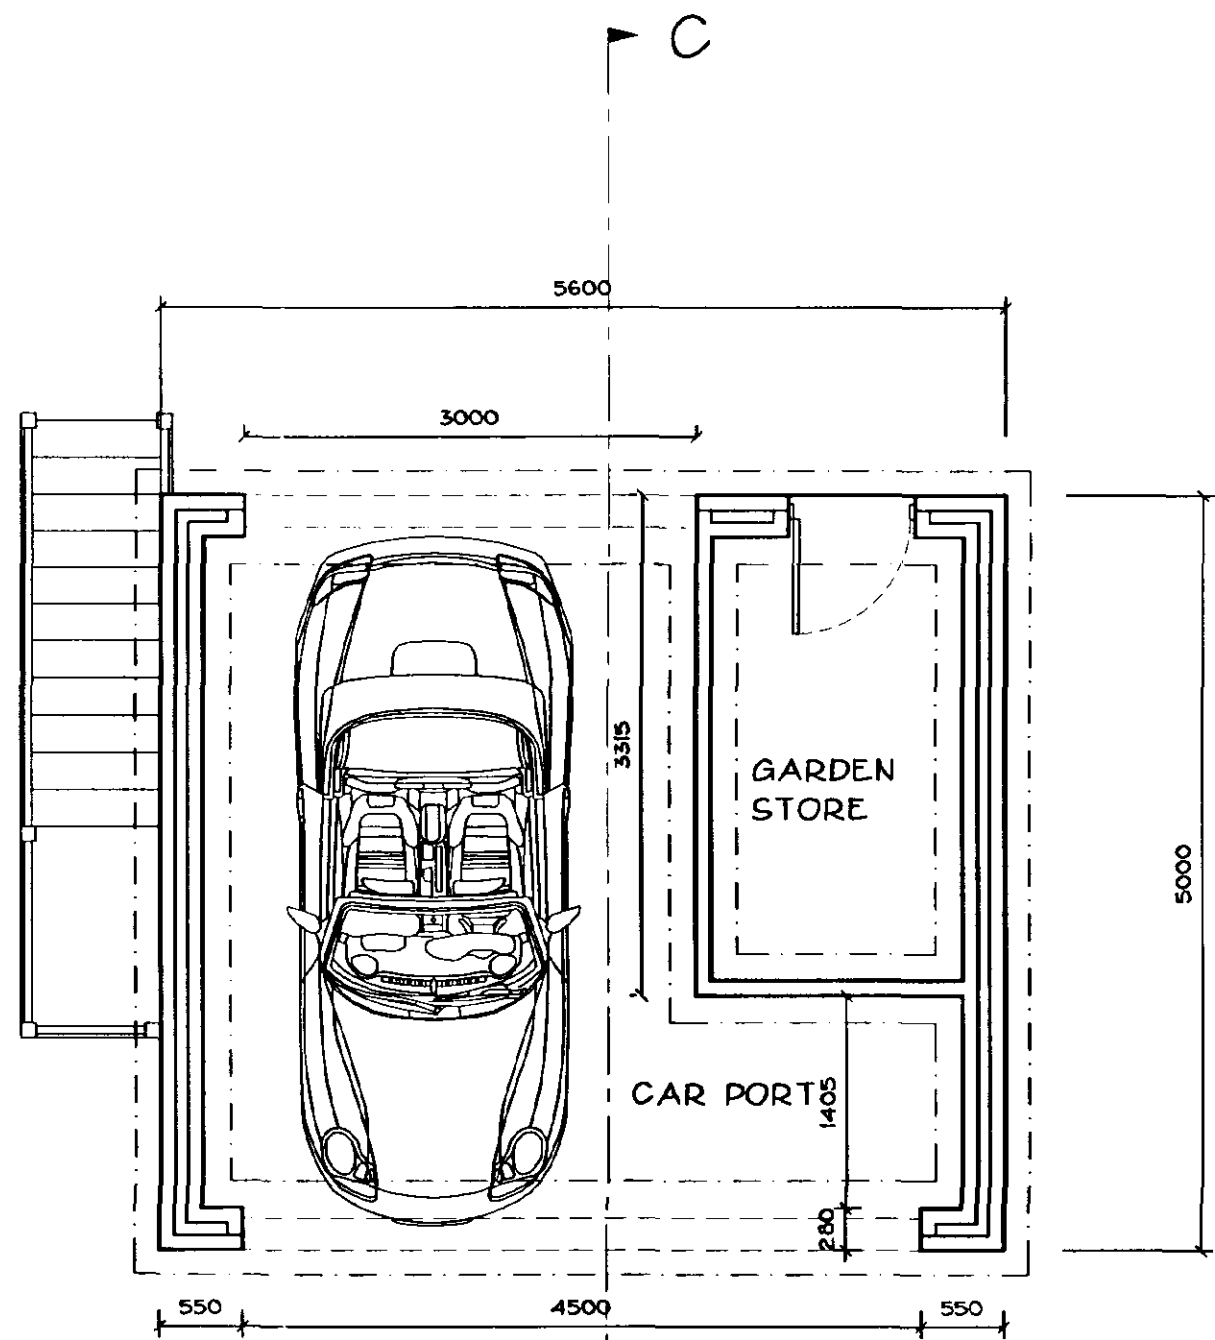

CAR PORT FLOOR PLAN

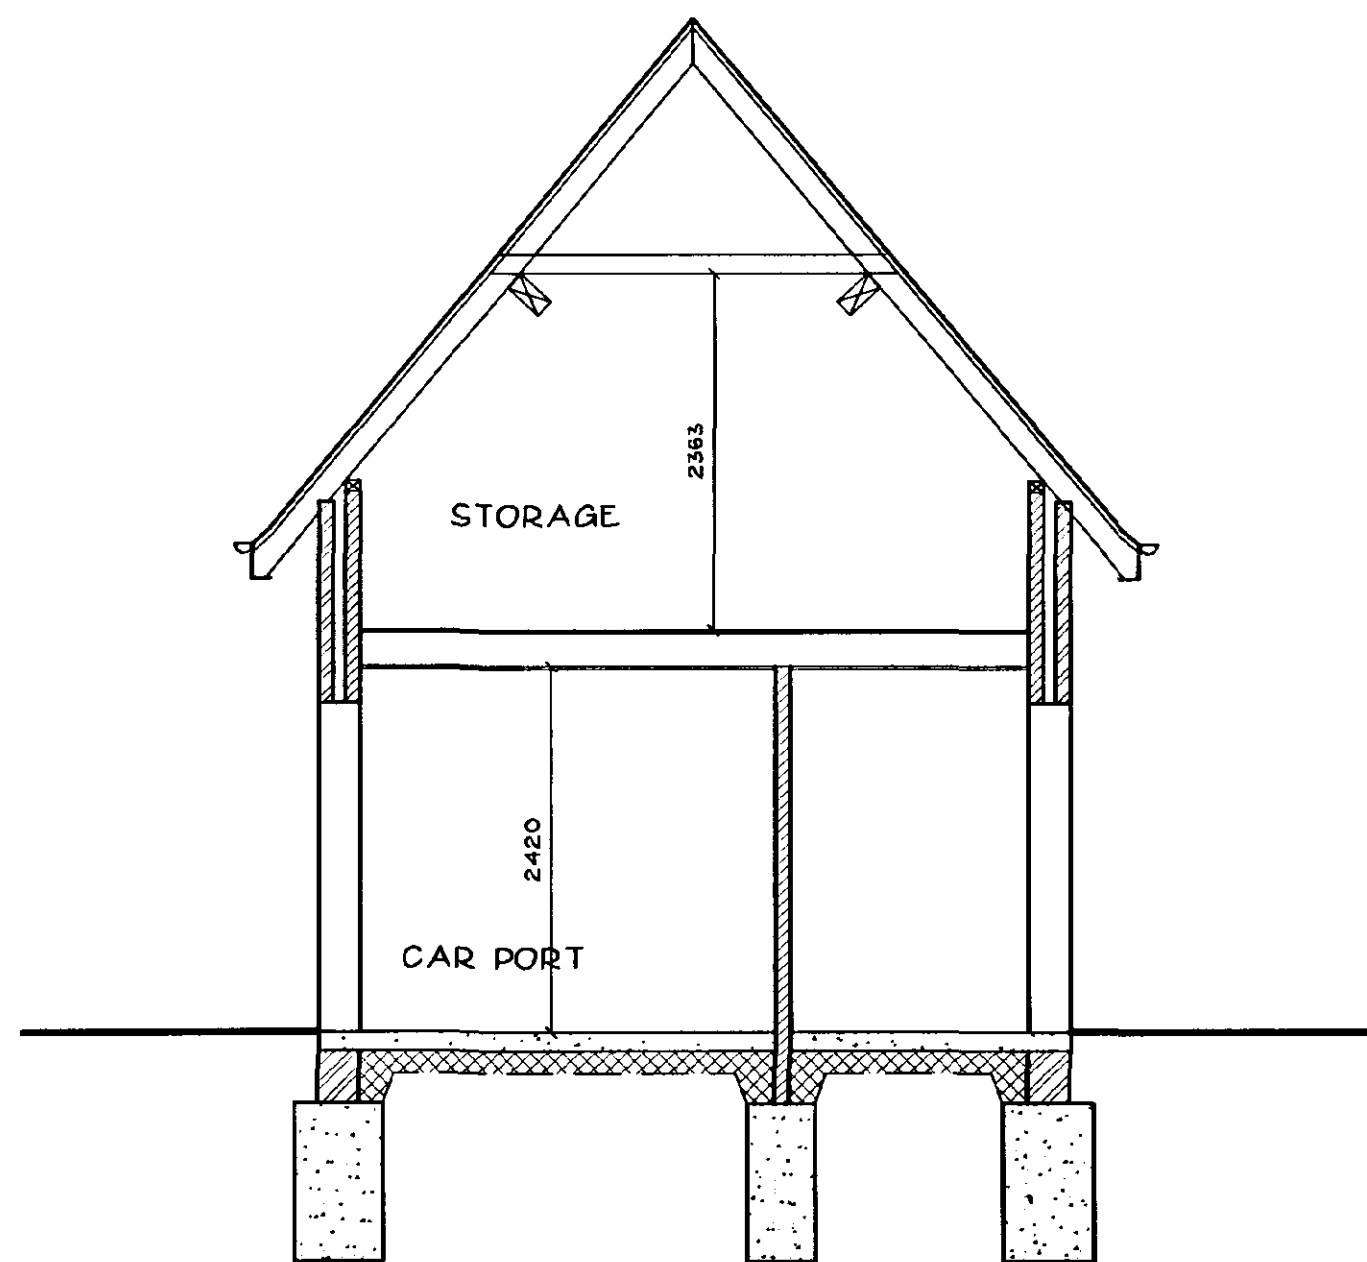

SECTION CC

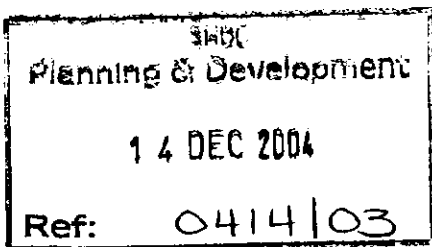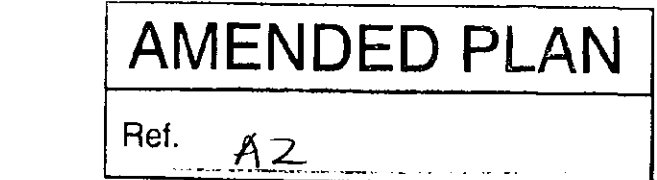

Revisions

Richard J Diggle
Building Design Consultant

194 Broad Gate
Weston Hills
Spalding
Lincs
PE12 6DU

Telephone/Fax: 01406 380652
Mobile: 07771 021902
E-mail: richard@diggle.biz

Client
MR & MRS A HEAD

Project
NEW CHALET BUNGALOW

PLOT ADJACENT SOUTHFIELDS
CLAY LAKE
SPALDING

Drawing
DETAIL DRAWING

CAR PORT
FLOOR PLAN
ELEVATIONS AND SECTION

Scale
1:50 / 1:100

Date
DECEMBER 2004

Drawing Number

449-03

NOTES

LIMITATIONS

This drawing is limited in the amount of information contained and does not purport to contain a full specification of the works. It is solely for the purpose of obtaining Building Regulation approval. The drawing must not be used as a contract document alone.

DIMENSIONS

Do not scale from this drawing.

All dimensions are to be checked on site by the builder who shall take responsibility for measurements for construction and ordering purposes from commencement of site works.

Whilst every effort is made to ensure accuracy in dimensioning, measurements should be carefully checked to ensure compatibility with existing structures and features.

SUPERVISION

The works will not be supervised by Richard J Diggle or any representative thereof. It is the clients or their appointed agents responsibility to control workmanship, substitution of materials, adherence to specification, variations to contract etc.

STANDARDS

All materials to be new unless otherwise stated and all components and materials etc. to be used, fitted and installed in strict accordance with manufacturers instructions and relevant Code of Practice.

Materials shall conform to the appropriate British Standard Specification or BBA Certificate or European Code equivalent.

Preservative treatment to BS 5268 : Part A is to be carried out to all timber prior to delivery to site.

DETAILS / FOUNDATIONS

All details shown on this drawing including foundations, are based upon typical site conditions including soil of good bearing capacity.

Site soil surveys are recommended in respect of foundations to establish specific site conditions before foundation work is undertaken.

If adverse ground conditions are encountered, then the advice of a qualified structural engineer should be sought.


HEALTH AND SAFETY

The Employer / Client shall ensure that the selected contractor is conversant with and adopts all measures necessary to achieve compliance with Health and Safety legislation for Building Sites and Work Places.


The Employer / Client is advised that should the works need to comply with the Construction Design and Management Regulations, and independent Planning Supervisor will be required.

SCOPE OF THE WORKS

The works comprise all that is shown on the drawings and details. Any work that may not be specifically shown, but may reasonably be inferred as necessary to carry out the works will be deemed to be included.

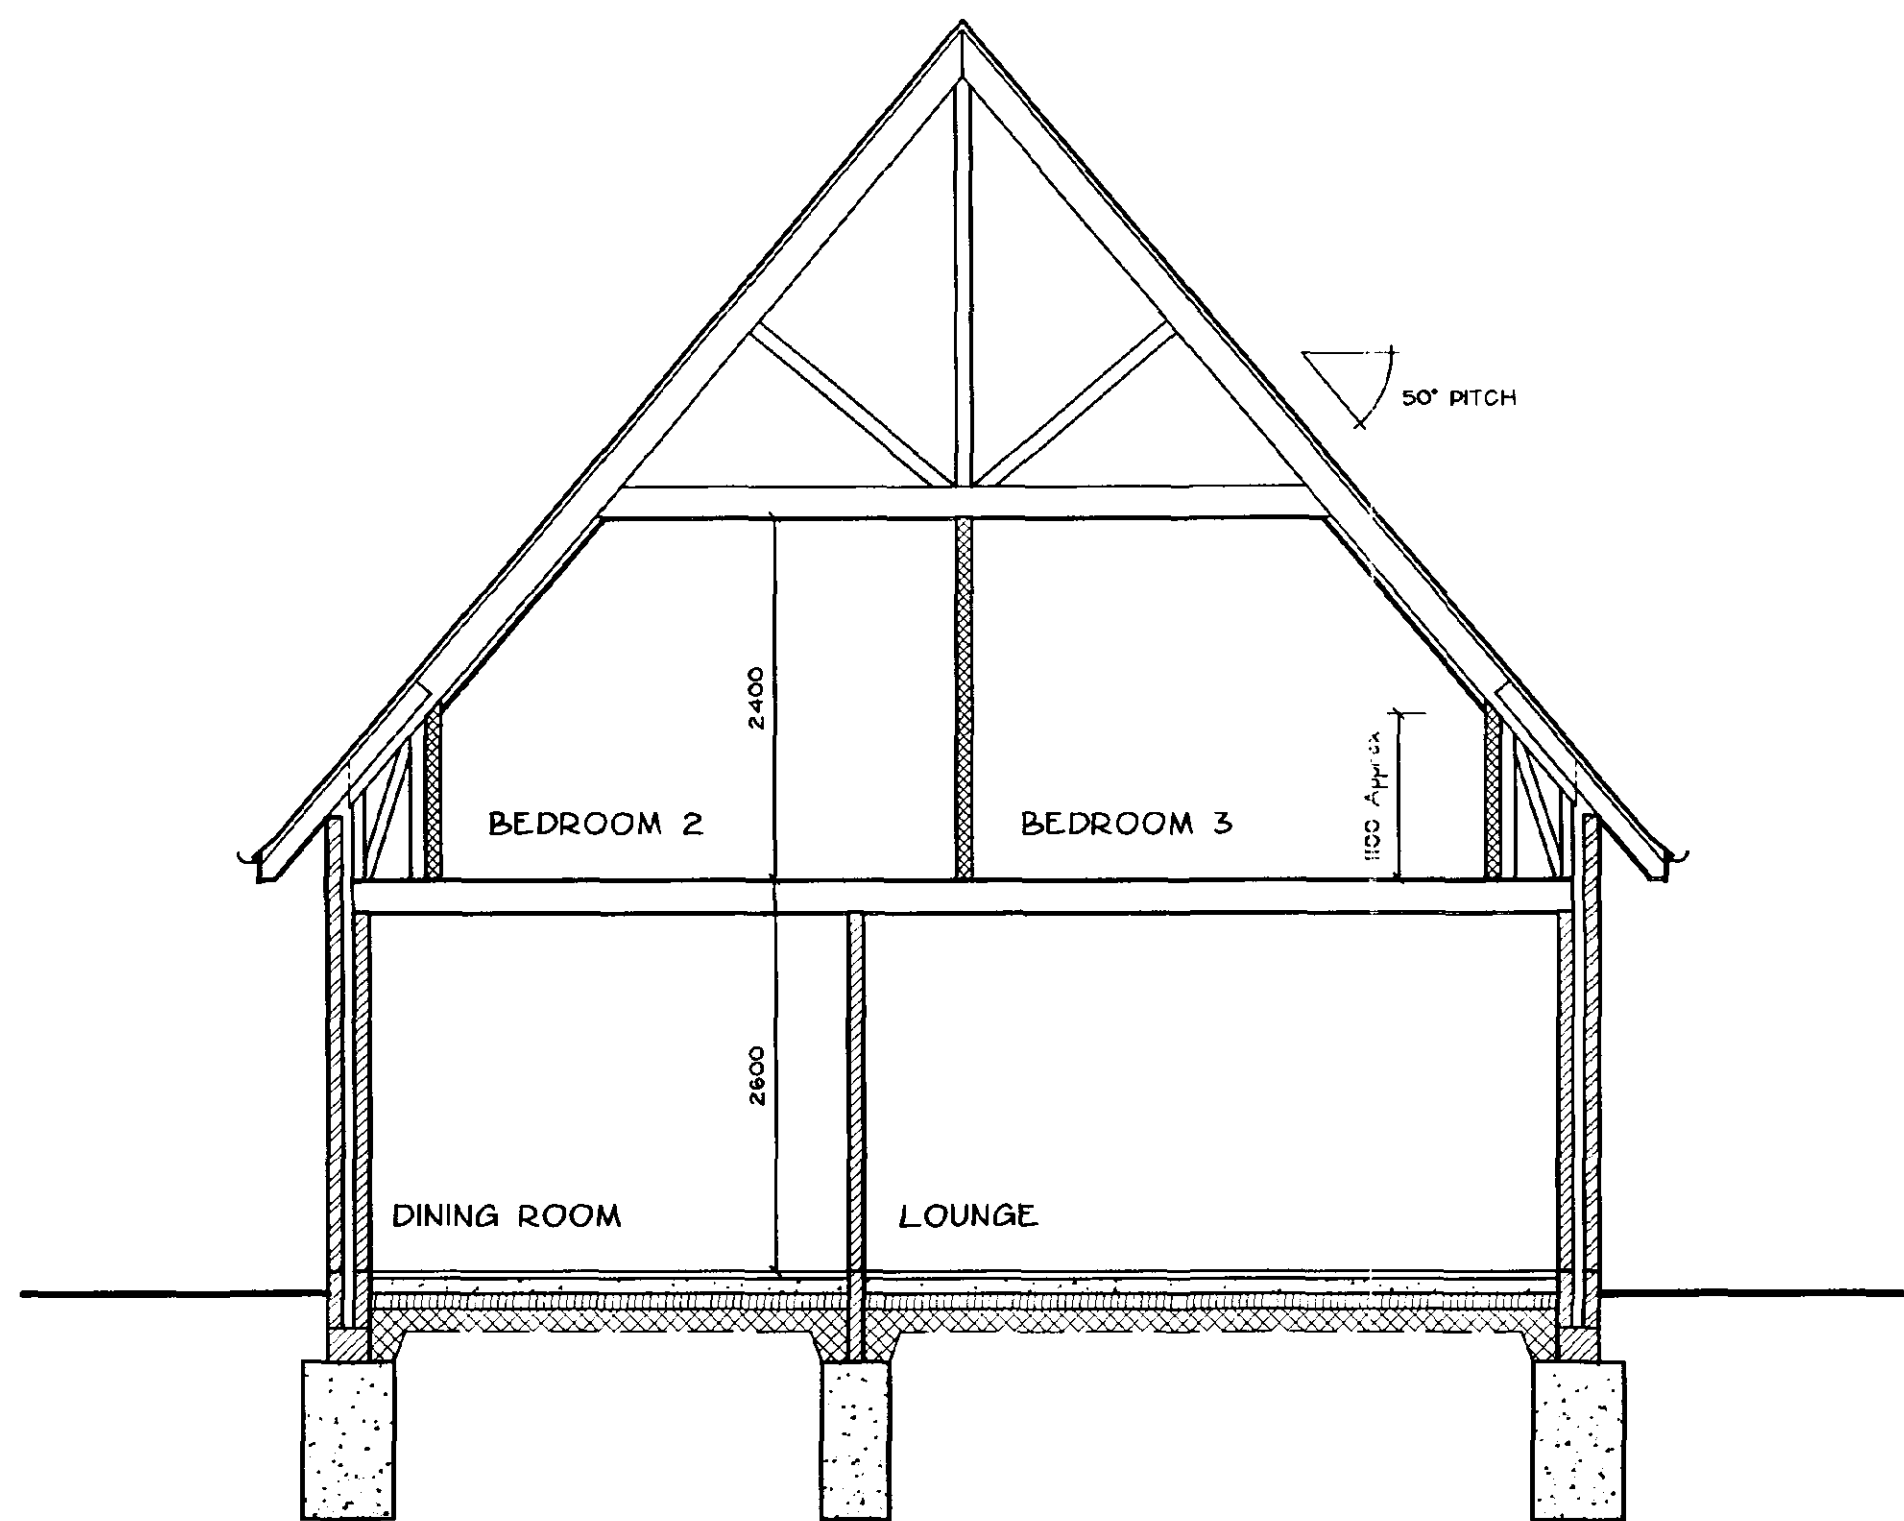

SECTION AA 1:50

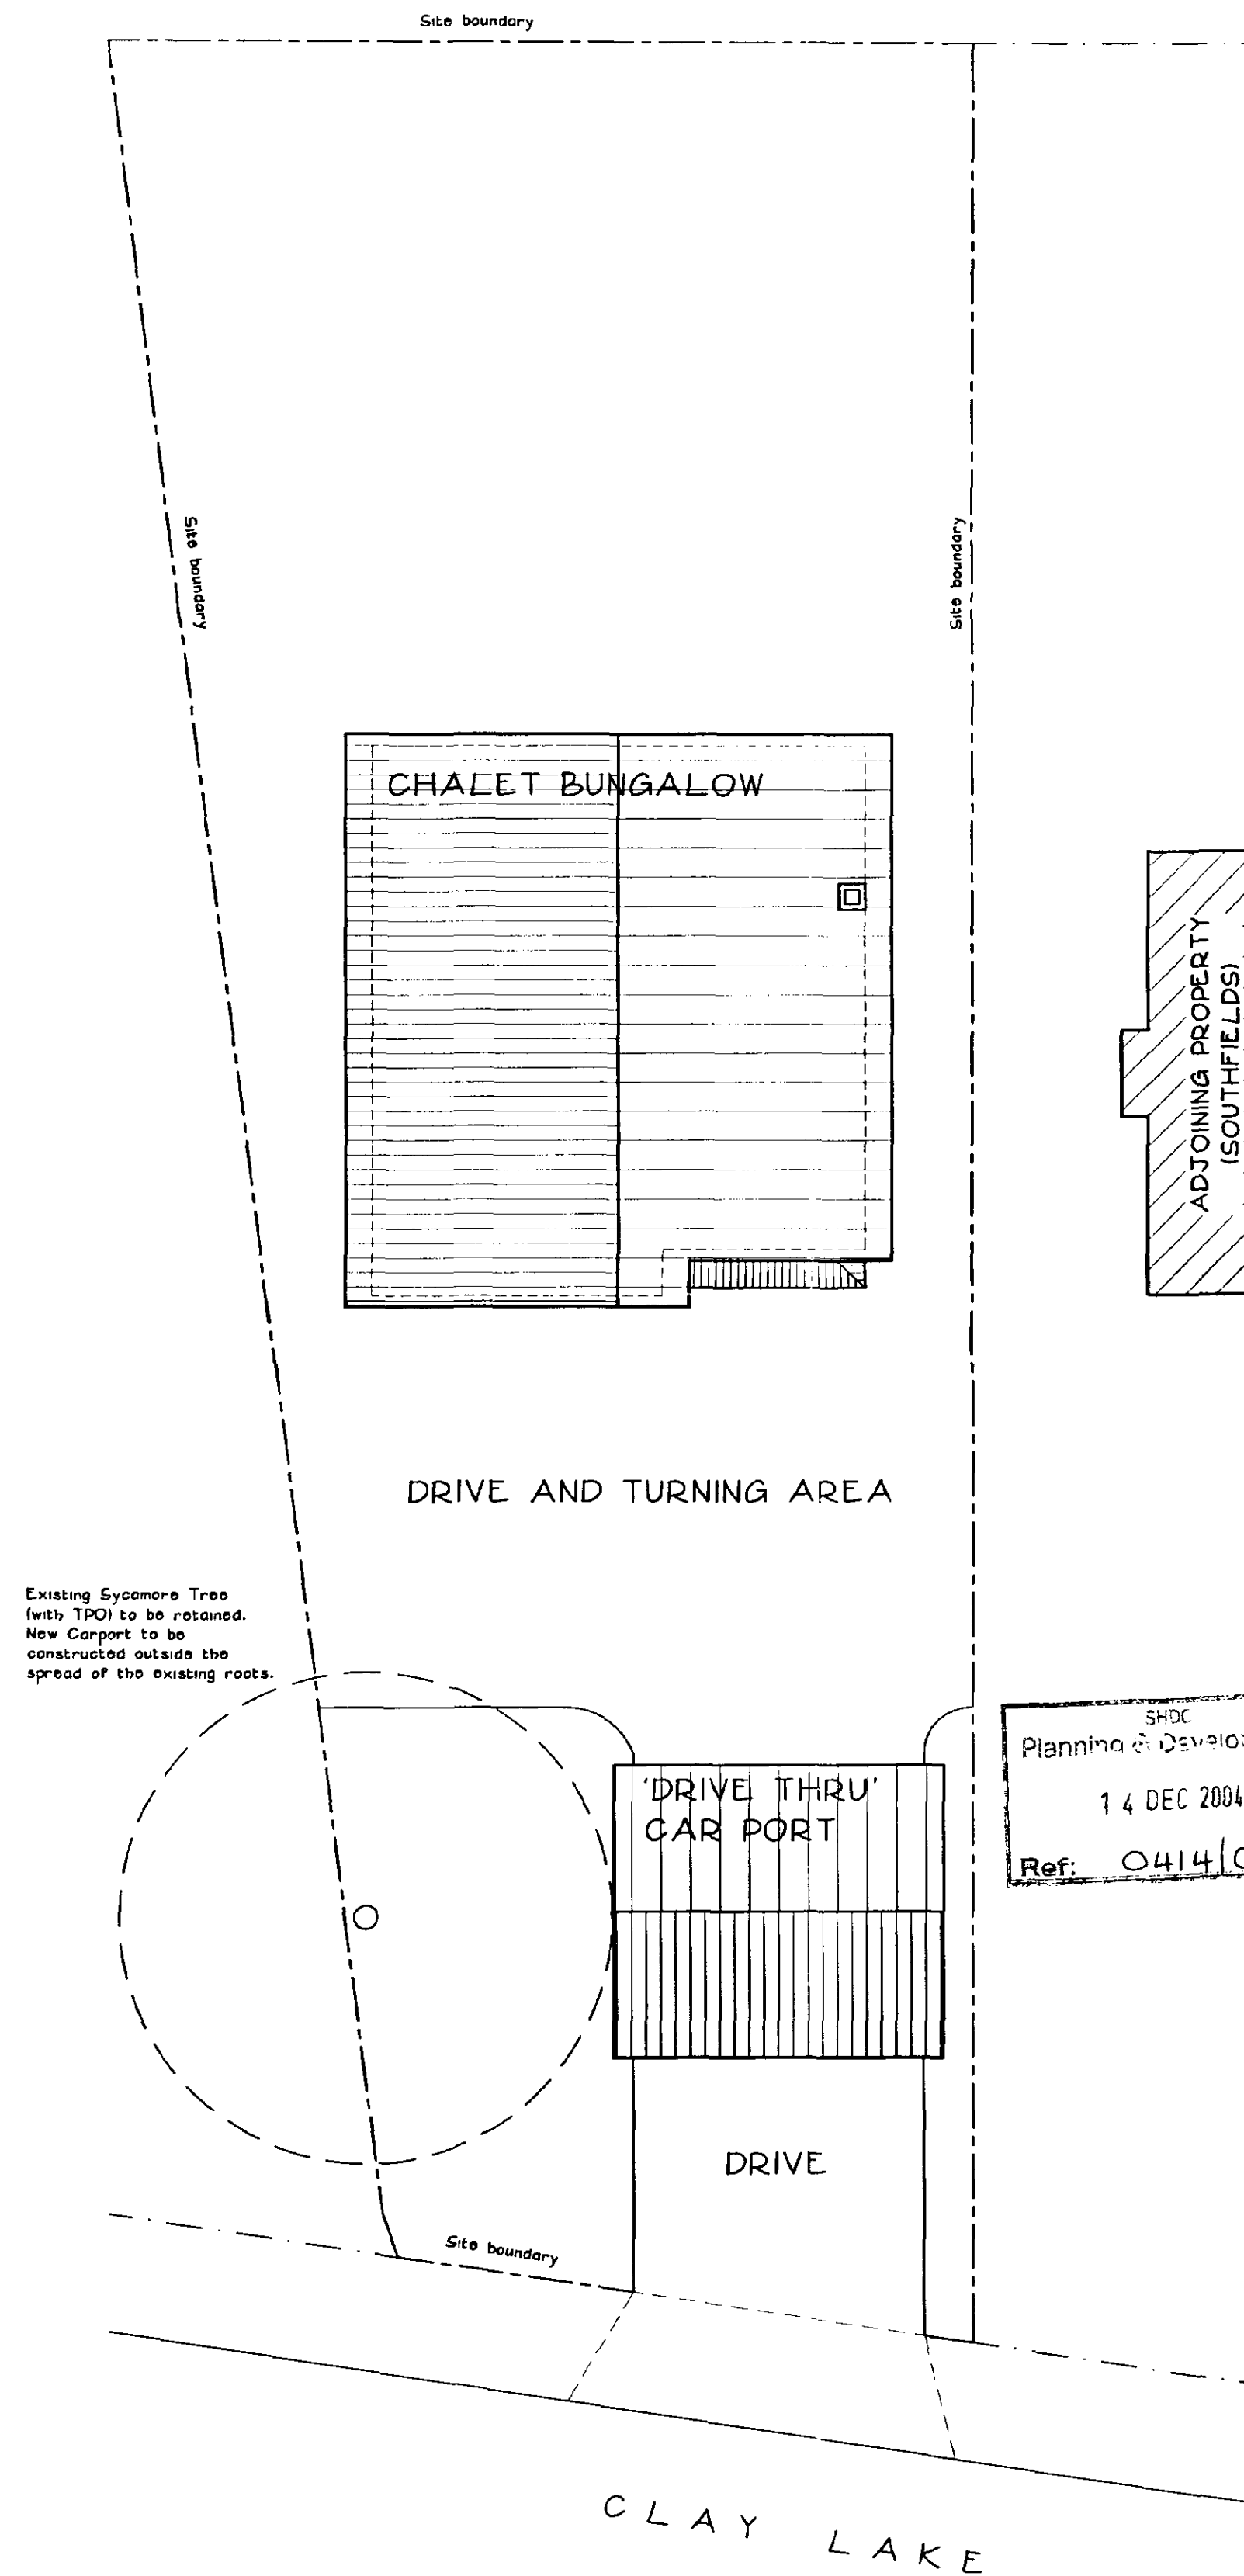

SITE PLAN 1:100

NOTES

LIMITATIONS

This drawing is limited in the amount of information contained and does not purport to contain a full specification of the works. It is solely for the purpose of obtaining Building Regulation approval. The drawing must not be used as a contract document alone.

DIMENSIONS

Do not scale from this drawing.

All dimensions are to be checked on site by the builder who shall take responsibility for measurements for construction and ordering purposes from commencement of site works.

Whilst every effort is made to ensure accuracy in dimensioning, measurements should be carefully checked to ensure compatibility with existing structures and features.

SUPERVISION

The works will not be supervised by Richard J Diggle or any representative thereof. It is the clients or their appointed agents responsibility to control workmanship, substitution of materials, adherence to specification, variations to contract etc.

STANDARDS

All materials to be new unless otherwise stated and all components and materials etc. to be used, fitted and installed in strict accordance with manufacturers instructions and relevant Code of Practice.

Materials shall conform to the appropriate British Standard Specification or BBA Certificate or European Code equivalent.

Preservative treatment to BS 5268 : Part A is to be carried out to all timber prior to delivery to site.

DETAILS / FOUNDATIONS

All details shown on this drawing including foundations, are based upon typical site conditions including soil of good bearing capacity.

Site soil surveys are recommended in respect of foundations to establish specific site conditions before foundation work is undertaken.

If adverse ground conditions are encountered, then the advice of a qualified structural engineer should be sought.

HEALTH AND SAFETY

The Employer / Client shall ensure that the selected contractor is conversant with and adopts all measures necessary to achieve compliance with Health and Safety legislation for Building Sites and Work Places.

The Employer / Client is advised that should the works need to comply with the Construction Design and Management Regulations, and independent Planning Supervisor will be required.

SCOPE OF THE WORKS

The works comprise all that is shown on the drawings and details. Any work that may not be specifically shown, but may reasonably be inferred as necessary to carry out the works will be deemed to be included.

AMENDED PLAN

Ref. A2

Revisions

Richard J Diggle

Building Design Consultant

194 Broad Gate
Weston Hills
Spalding
Lincs
PE12 6DD

Telephone/Fax: 01406 380952
Mobile: 07771 621902
E-mail: richard@diggle.biz

Client

MR & MRS A HEAD

Project

NEW CHALET BUNGALOW

PLOT ADJACENT SOUTHFIELDS
CLAY LAKE
SPALDING

Drawing

DETAIL DRAWING

SECTIONS
SITE PLAN

Scale


1:50 / 1:100

Date


December 2004

Drawing Number

449-02

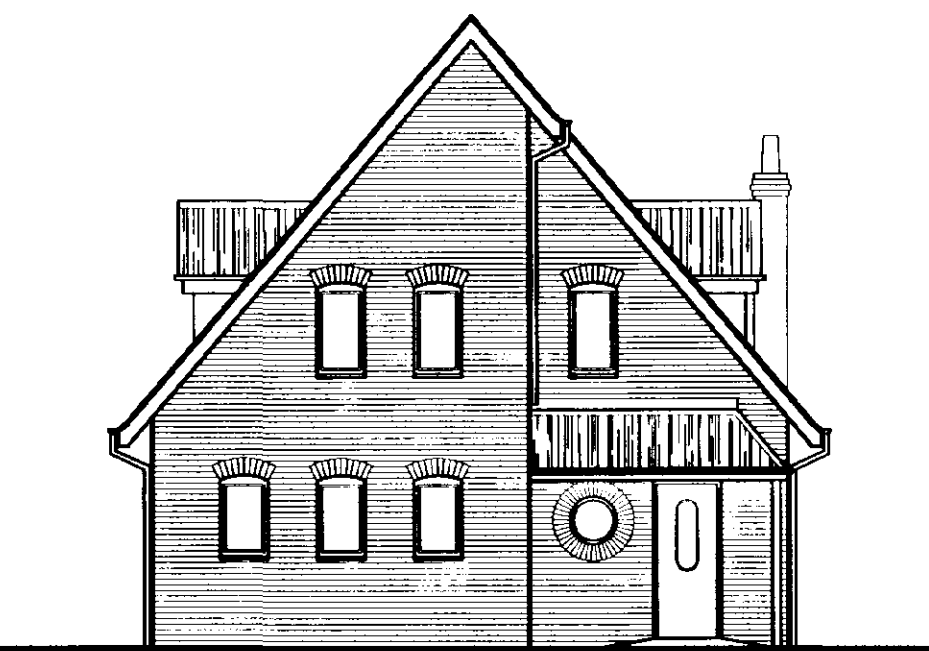


FRONT (NORTH) ELEVATION 1:100

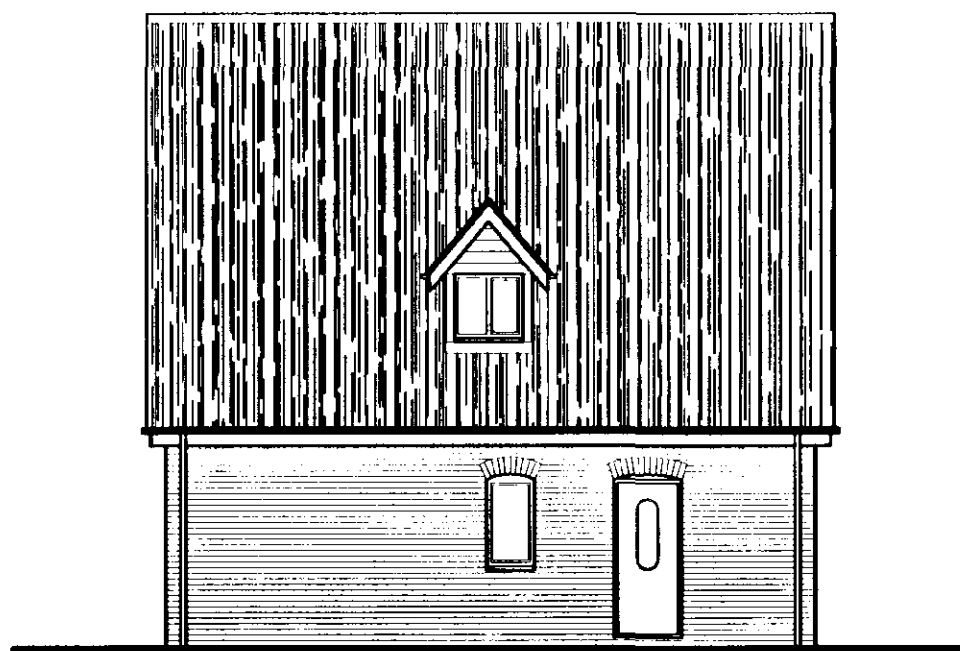


SIDE (EAST) ELEVATION 1:100




REAR (SOUTH) ELEVATION 1:100

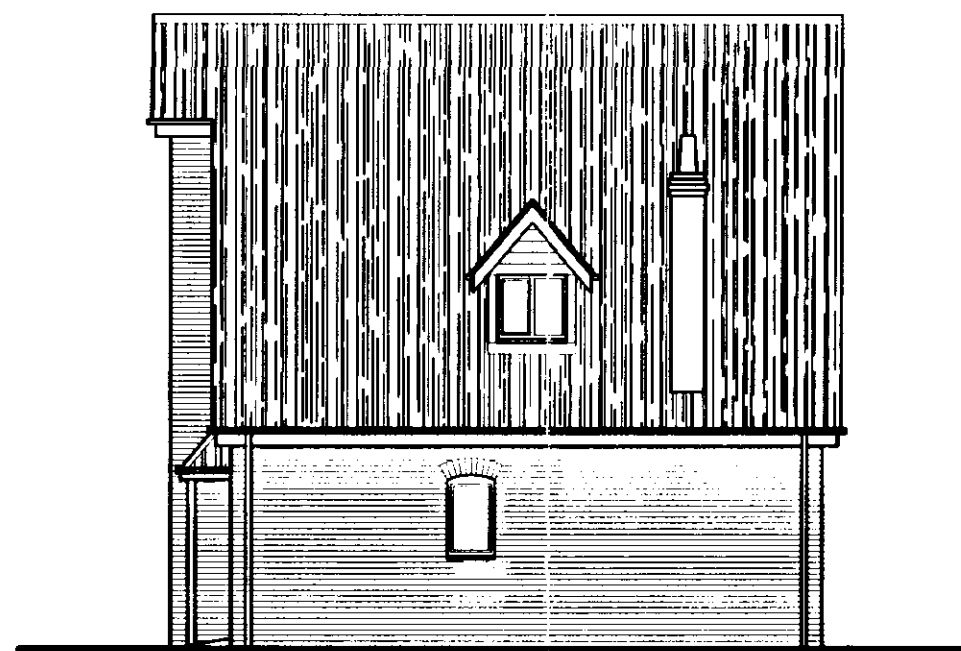

SIDE (WEST) ELEVATION 1:100

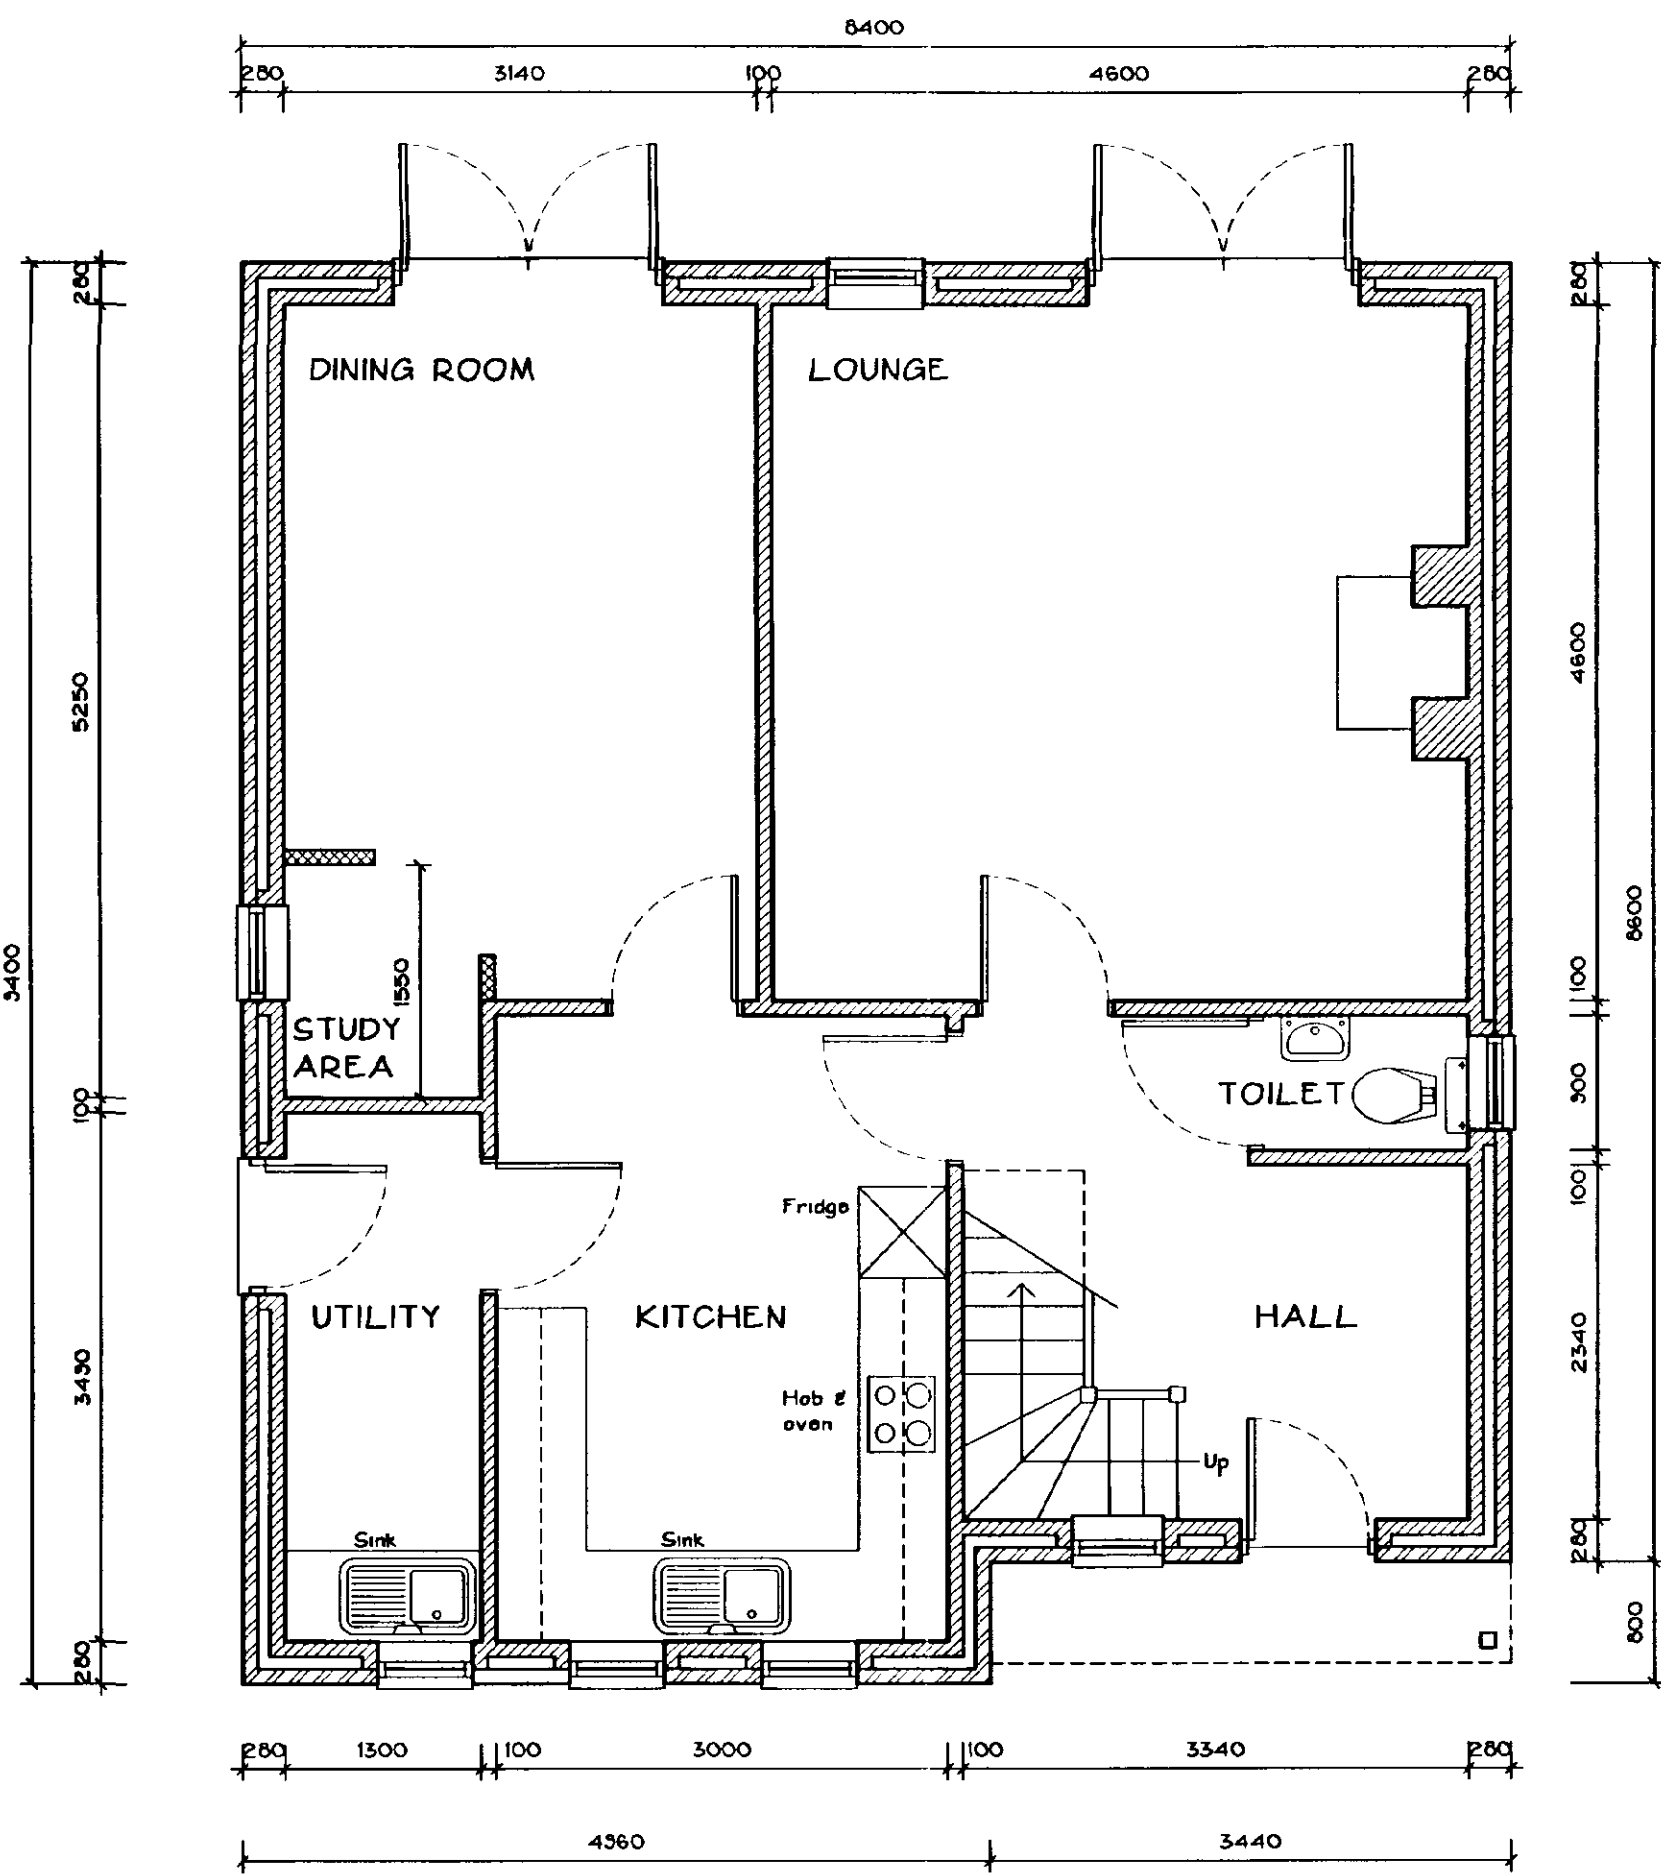

GROUND FLOOR PLAN 1:50

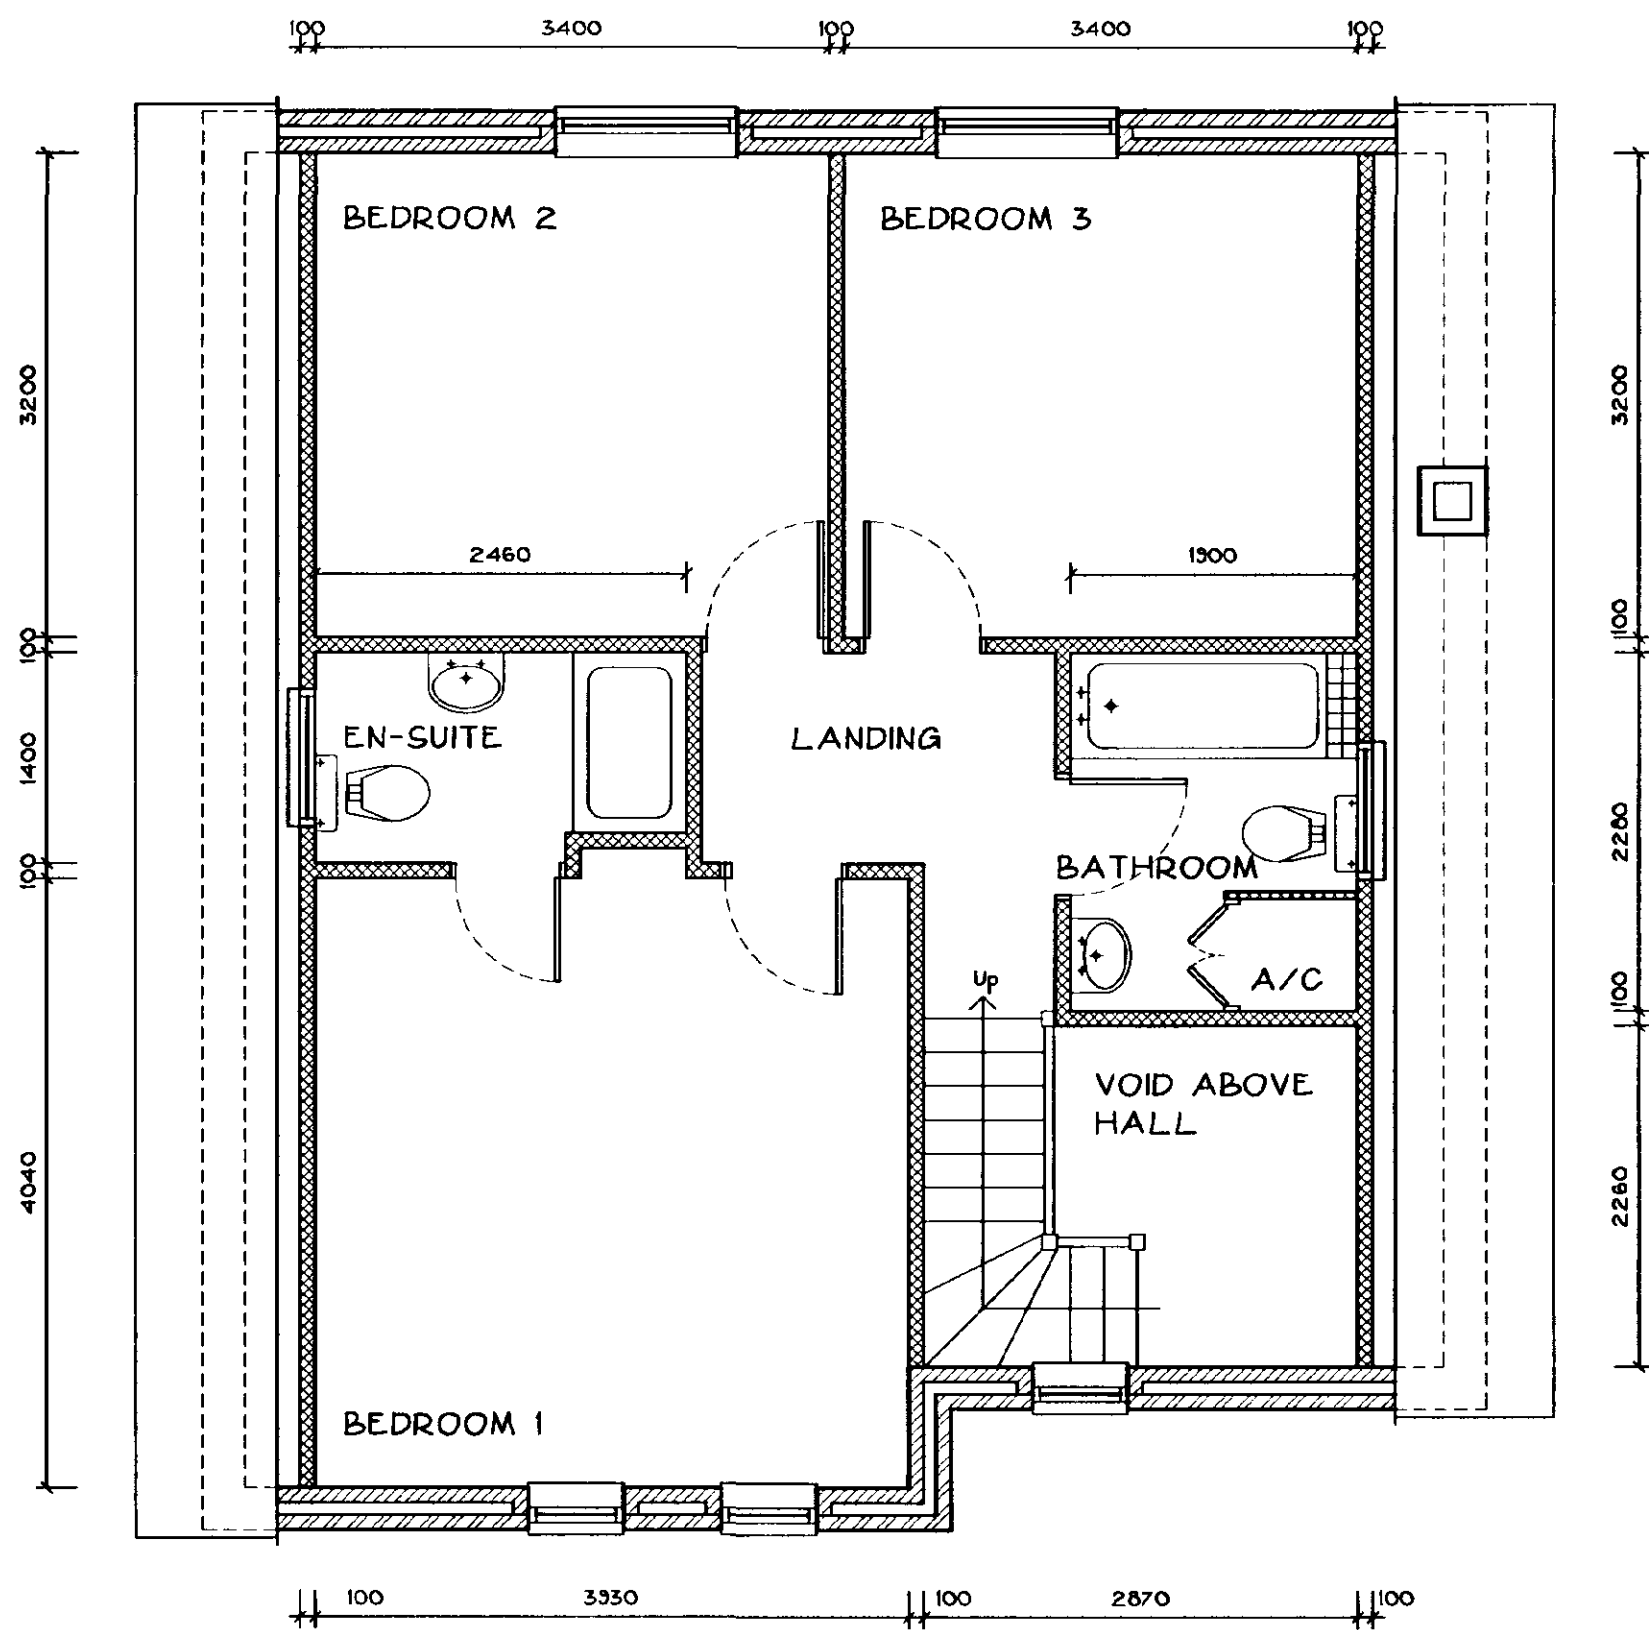

FIRST FLOOR PLAN 1:50

NOTES

LIMITATIONS

This drawing is limited in the amount of information contained and does not purport to contain a full specification of the works. It is solely for the purpose of obtaining Building Regulation approval. The drawing must not be used as a contract document alone.

DIMENSIONS

Do not scale from this drawing.

All dimensions are to be checked on site by the builder who shall take responsibility for measurements for construction and ordering purposes from commencement of site works.

Whilst every effort is made to ensure accuracy in dimensioning, measurements should be carefully checked to ensure compatibility with existing structures and features.

SUPERVISION

The works will not be supervised by Richard J Diggle or any representative thereof. It is the clients or their appointed agents responsibility to control workmanship, substitution of materials, adherence to specification, variations to contract etc.

STANDARDS

All materials to be new unless otherwise stated and all components and materials etc. to be used, fitted and installed in strict accordance with manufacturers instructions and relevant Code of Practice.

Materials shall conform to the appropriate British Standard Specification or BBA Certificate or European Code equivalent.

Preservative treatment to BS 5268 : Part A is to be carried out to all timber prior to delivery to site.

DETAILS / FOUNDATIONS

All details shown on this drawing including foundations, are based upon typical site conditions including soil of good bearing capacity.

Site soil surveys are recommended in respect of foundations to establish specific site conditions before foundation work is undertaken.

If adverse ground conditions are encountered, then the advice of a qualified structural engineer should be sought.

HEALTH AND SAFETY

The Employer / Client shall ensure that the selected contractor is conversant with and adapts all measures necessary to achieve compliance with Health and Safety legislation for Building Sites and Work Places.

The Employer / Client is advised that should the works need to comply with the Construction Design and Management Regulations, and independent Planning Supervisor will be required.

SCOPE OF THE WORKS

The works comprise all that is shown on the drawings and details. Any work that may not be specifically shown, but may reasonably be inferred as necessary to carry out the works will be deemed to be included

AMENDED PLAN

Ref: A2

Revisions

SHBC
Planning & Development

14 DEC 2004

Ref: 0414/03

Richard J Diggle

Building Design Consultant

194 Broad Gate
Weston Hills
Spalding
Lincs
PE12 6DQ

Telephone/Fax: 01406 380952
Mobile: 07771 621902
E-mail: richard@diggle.biz

Client

MR & MRS A HEAD

Project

NEW CHALET BUNGALOW

PLOT ADJACENT SOUTHFIELDS
CLAY LAKE
SPALDING

Drawing

DETAIL DRAWING

FLOOR PLANS
ELEVATIONS

Scale


1:50 / 1:100

Date


November 2004

Drawing Number

449-01

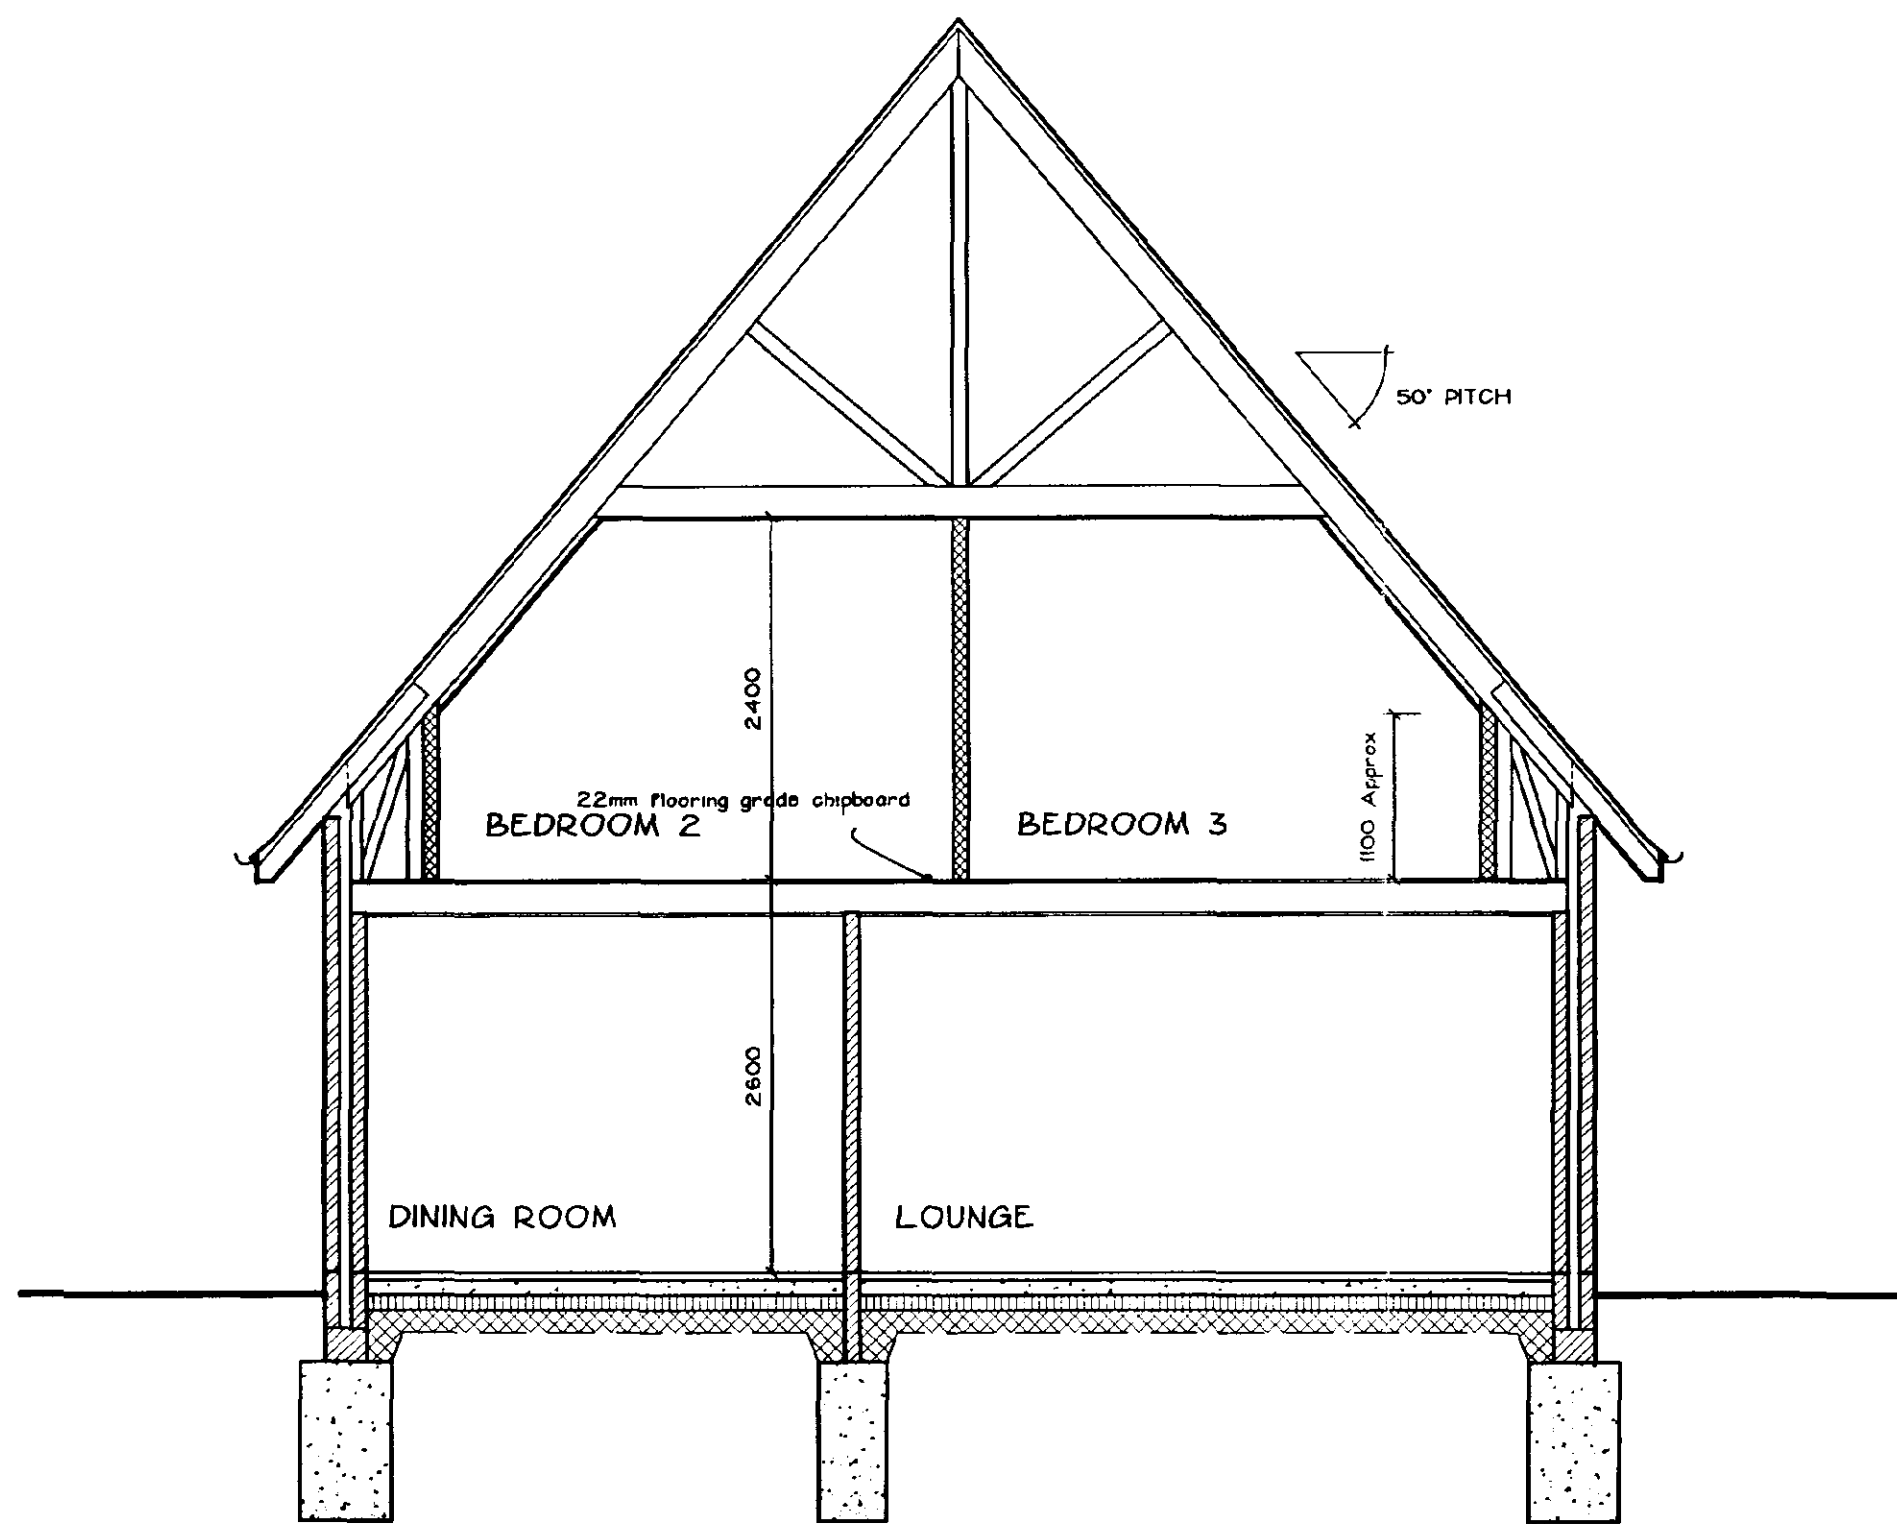

SECTION AA 1:50

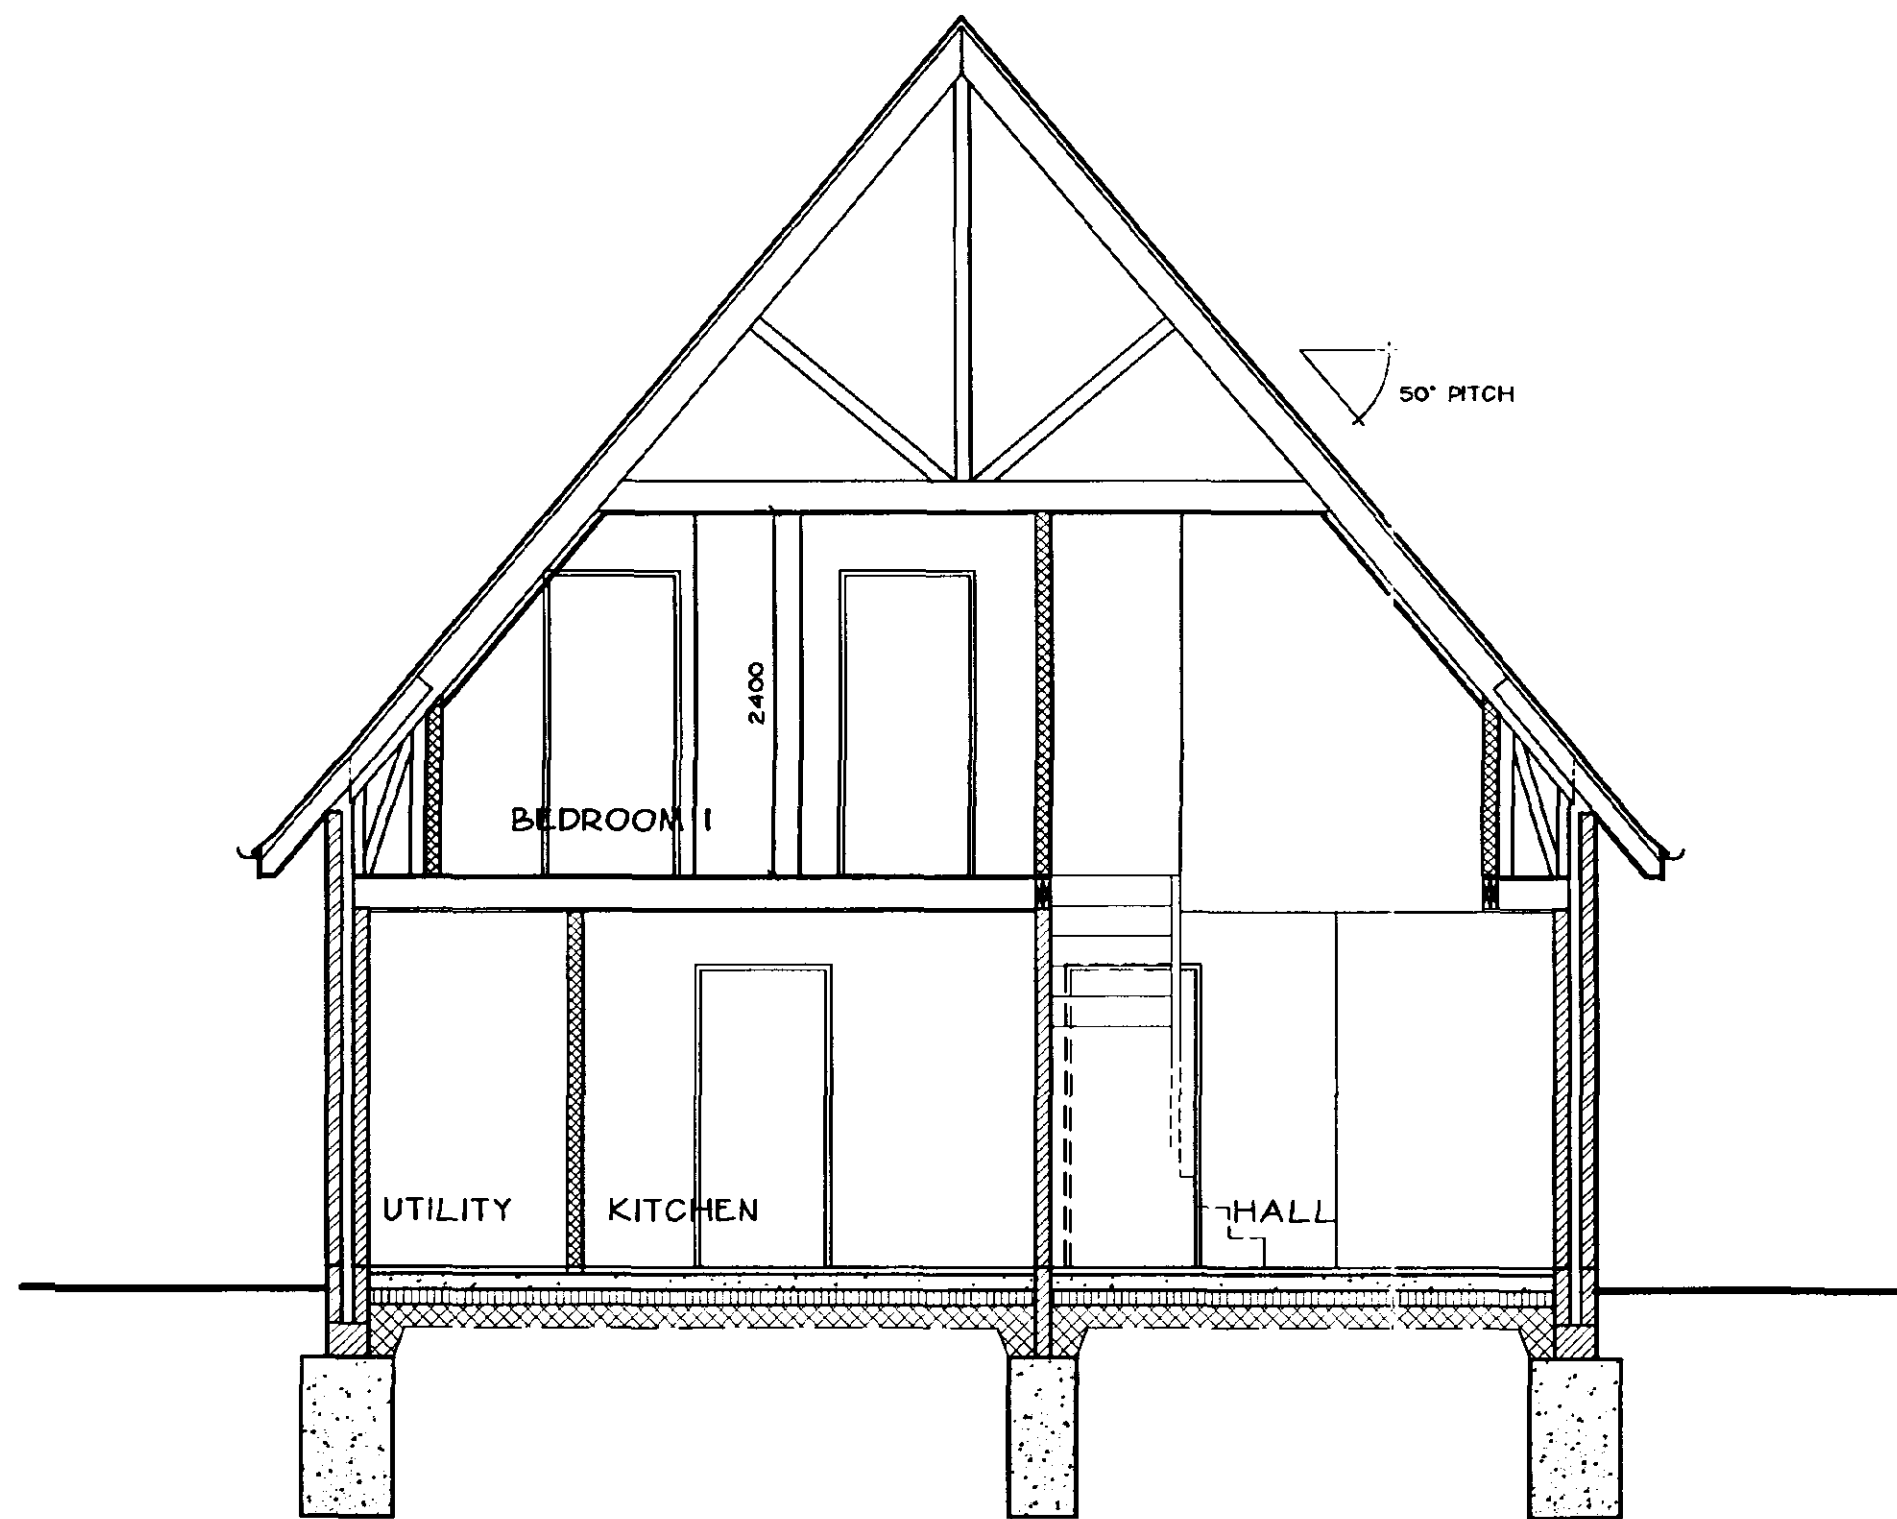

SECTION BB 1:50

GENERAL SPECIFICATION NOTES

FOUNDATIONS

To be 600mm wide trench fill mass concrete footings to external walls. Underside to be founded at minimum 1500mm below external ground level as recommended by structural engineer. Final depth and detail to be agreed on site with Local Authority Building Control Officer.

Concrete to be general grade of foundation mix - GEN 3 to BS5328.

GROUND FLOOR CONSTRUCTION

To comprise 50mm sand/cement screed on 100mm thick (C20 grade) mass concrete floor slab on vapour barrier on 100mm thick 'Jalita' Flooring Grade insulation on 1200 gauge polythene membrane with 150mm laps and turned up at all edges and lapped with wall dpc all on 25mm minimum thickness sand bedding on 150mm minimum thickness well rolled and consolidated hardcore base.

NOTE: Vertical upstands of insulation to be provided to all edges of concrete slab in strict accordance with manufacturer's instructions.

EXTERNAL WALL CONSTRUCTION

250mm thick cavity wall to comprise 102mm external skin in facing bricks to match existing. 75mm cavity infilled as work proceeds with 'Dritherm' or similar insulation bats, 100mm internal skin of 'Celcon' or similar insulating blockwork with 15mm thick dense plaster finish internally.

Carballed brickwork to be constructed to eaves and gables - details to be agreed on site.

Leaves of cavity wall to be tied together with galvanised wall ties at 750mm horizontal centres and 450mm vertical centres (500mm vertical centres where next to an opening).

Jamb and sills to be closed by inserting proprietary insulated cavity closers.

Cavities to be left open at top and wall insulation to be continuous with roof insulation (no gap between).

Bituminous based damp proof course to be built in 150mm minimum above outside ground level.

WINDOWS AND DOORS

New windows and doors to be constructed from Upvc frames with a 'U-value' of 2.0w/m²K.

Glazing to be double glazed sealed units using ' Pilkington-K' glass with a minimum gap of 16mm between glass layers and having a 'K' value of 0.05.

To incorporate controllable trickle ventilators providing 6000mm² background ventilation.

GLAZING IN CRITICAL LOCATIONS

Any glazing to windows below 900mm above floor level and to doors and sidelights below 1500mm above floor level in critical locations to be laminated or toughened safety glass in accordance with BS6206.

DRAUGHT PROOFING

Draught stripping to be provided to all openable elements of windows and external doors.

LINTELS

To be 'IG' type 'L/S 75' or similar insulated galvanised steel lintels in external cavity walls with cavity tray over and 150mm minimum end bearing.

PITCHED ROOF CONSTRUCTION

To comprise: concrete interlocking roof tiles - colour to clients requirements (type to suit roof pitch) on 35 x 25mm treated softwood battens gauged to suit tiling on untearable sarking felt to BS747 : Part 2 : Type F on pre-made room in roof trussed rafters at 600mm maximum centres.

Roof pitch 50°.

All to be designed, braced and fixed in accordance with BS5268 : Part 3 : 1305.

Specialist manufacturer's design calculations to be submitted to Local Authority for approval prior to fixing on site.

Trusses to be fixed at eaves level with galvanised truss clips to 100 x 50mm softwood wallplate bedded in mortar.

Diagonal bracing to be provided to full length of roof in plan of rafters and ceiling ties to BS 5368 : Part 3 : 1305.

Timber runners to be provided at all truss node points for full length of roof.

Proprietary roof ventilation system to be installed in strict accordance with manufacturer's instructions and comprising continuous eaves ventilator below roof tiles (minimum 25mm continuous gap) and ridge ventilators to match tiles (minimum 5mm continuous gap).

External walls to be strapped to roof with 30 x 5mm cross-section galvanised mild steel anchor straps fixed to wallplates and blockwork in cavities at eaves level and lateral restraint straps fixed to gable walls and across first three gable rafters all at 2000mm maximum centres. Timber nogging to be provided under straps where necessary.

250mm thick quilt insulation to be laid in roof space in two layers - first layer between ceiling ties and second layer at right angles over ceiling ties. Roof insulation to be extended into top of wall cavity to ensure continuity of insulation but still maintaining 50mm minimum air gap above insulation.

EAVES AND GABLE OVERHANG

Eaves and gable overhangs as detailed and to comprise 20mm thick softwood fascias/barge boards and 20mm thick exterior quality plywood soffits.

FLASHINGS

Code 5 lead flashings / stepped flashings / soakers to be provided to all valleys and abutments to chimney.

CEILINGS

Ceilings to be 12.5mm plasterboard fixed to underside of ceiling ties.

Joint treatment and skim coat plaster or Artex finish to be in strict accordance with British Gypsum instructions.

Timber nogging to be provided to all unsupported joints in plasterboard.

MECHANICAL VENTILATION

To be provided to new Bathroom and En-Suite capable of extracting 15 litres per second. To be provided in kitchen and utility room capable of extracting 60 litres per second.

ELECTRICAL INSTALLATION

To be carried out in strict accordance with the latest edition of the IEL Regulations. Socket outlet and lighting positions all to client's requirements.

ENERGY EFFICIENT LIGHTING

Internal lighting installation to be provided with energy efficient lighting so that every one in three lighting points can only take lamps having a luminous efficacy greater than 40 lumens per circuit-watt.

HEATING

New balanced flue gas fired boiler and water fed radiator system to be installed to the whole building. Boiler position to be agreed. Radiators to be fitted with thermostatic valves and appropriate pipework to be insulated as necessary to promote energy conservation.

CHIMNEY

To be constructed in brickwork as shown externally to match remainder of dwelling.

To be lined with rebated or socketed clay flue linings to BS101 (sockets uppermost) having a minimum cross-sectional free area of 15% of the area of the fireplace recess opening.

Flue outlet to terminate minimum of 600mm above ridge or outside a line measured 2300mm horizontally from the roof pitch line.

A minimum distance of 40mm to be provided between the outer surface of chimney and any combustible materials.

RAINWATER GOODS

To be Upvc installed in strict accordance with manufacturer's instructions.

Gutters to be securely fixed to fascias, laid to falls complete with all required outlet positions, stopends etc.

Downpipes to be securely fixed to walls using proprietary clips and complete with all necessary offsets, swan necks, shoe outlets etc.

STORM WATER DRAINAGE


UNDERGROUND DRAINAGE PIPES

To be 110mm diameter Upvc flexibly jointed pipes to BS4660 laid to self-cleansing gradient.

To be bedded and surrounded in 150mm minimum thickness of 10mm pea gravel.

SOAKAWAY

Storm water pipes to drain into new soakaway constructed to CP501 and minimum 5000mm from any building (6000mm in clay soil). To be 1250 x 1250 x 1250mm deep filled with rubble to within 450mm of ground level and overlaid with polythene sheet and backfilled to ground level with vegetable soil.

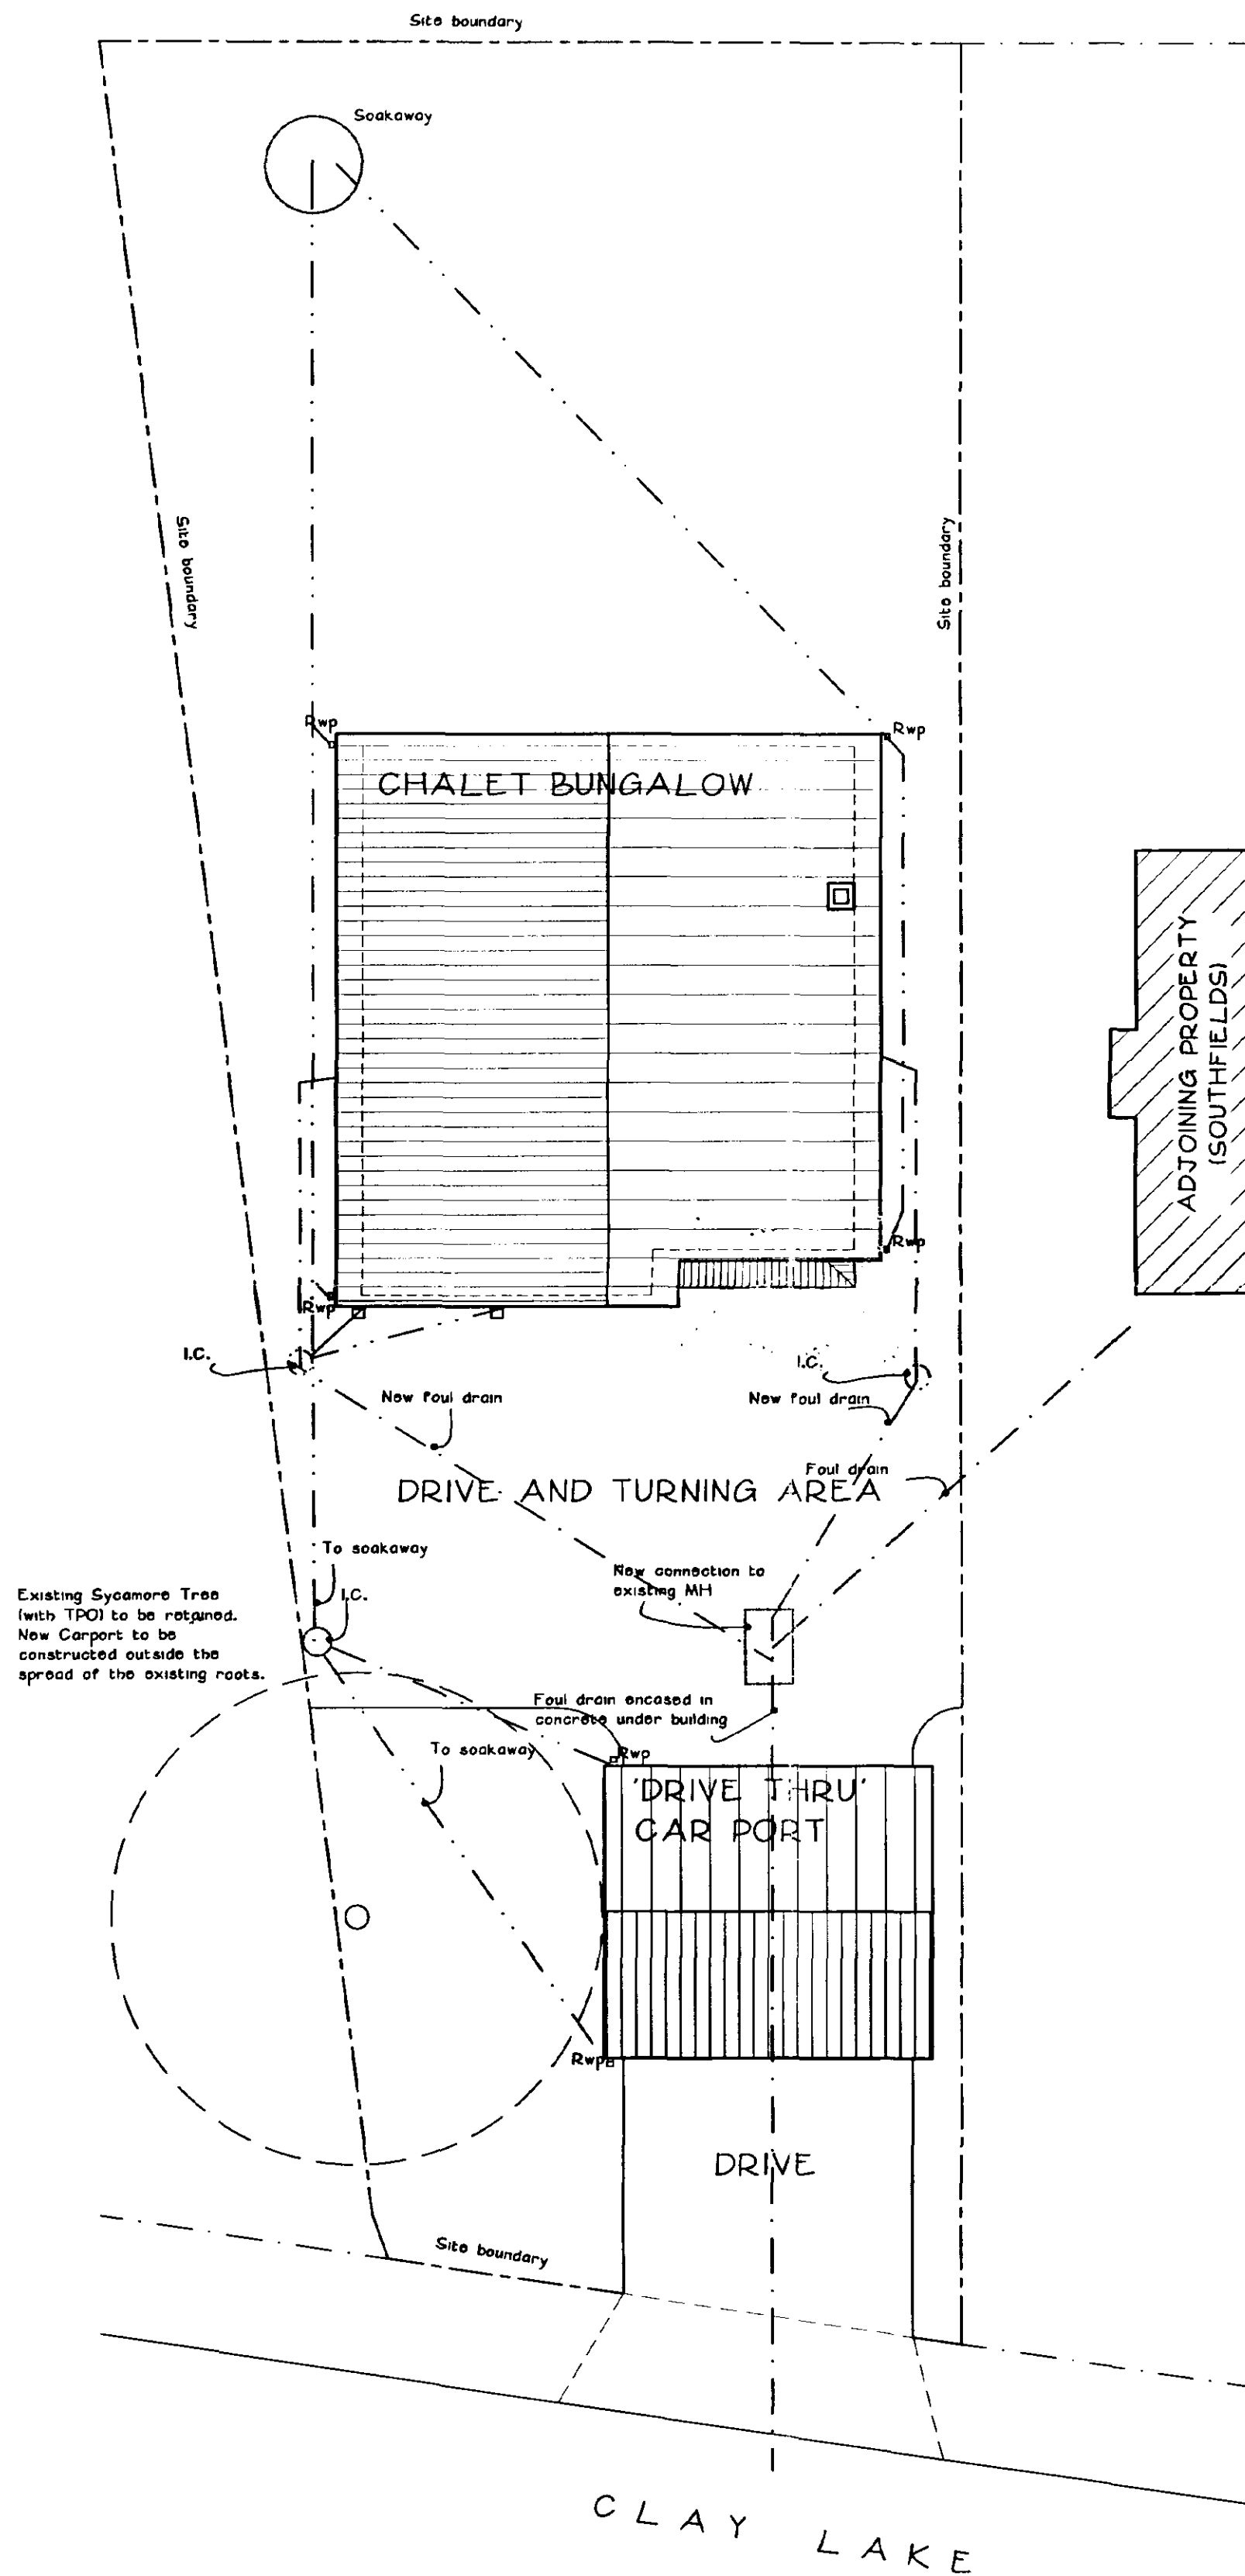

SITE PLAN 1:100

AMENDED PLAN
Ref. A.3

NOTES

LIMITATIONS

This drawing is limited in the amount of information contained and does not purport to contain a full specification of the works. It is solely for the purpose of obtaining Building Regulation approval. The drawing must not be used as a contract document alone.

DIMENSIONS

Do not scale from this drawing.

All dimensions are to be checked on site by the builder who shall take responsibility for measurements for construction and ordering purposes from commencement of site works.

Whilst every effort is made to ensure accuracy in dimensioning, measurements should be carefully checked to ensure compatibility with existing structures and features.

SUPERVISION

The works will not be supervised by Richard J Diggle or any representative thereof. It is the clients or their appointed agents responsibility to control workmanship, substitution of materials, adherence to specification, variations to contract etc.

STANDARDS

All materials to be new unless otherwise stated and all components and materials etc. to be used fitted and installed in strict accordance with manufacturers instructions and relevant Code of Practice.

Materials shall conform to the appropriate British Standard Specification or BBA Certificate or European Code equivalent.

Preservative treatment to BS 5268 : Part A is to be carried out to all timber prior to delivery to site.

DETAILS / FOUNDATIONS

All details shown on this drawing including foundations, are based upon typical site conditions including soil of good bearing capacity.

Site soil surveys are recommended in respect of foundations to establish specific site conditions before foundation work is undertaken.

If adverse ground conditions are encountered, then the advice of a qualified structural engineer should be sought.

HEALTH AND SAFETY

The Employer / Client shall ensure that the selected contractor is conversant with and adopts all measures necessary to achieve compliance with Health and Safety legislation for Building Sites and Work Places.

The Employer / Client is advised that should the works need to comply with the Construction Design and Management Regulations, and independent Planning Supervisor will be required.

SCOPE OF THE WORKS

The works comprise all that is shown on the drawings and details. Any work that may not be specifically shown, but may reasonably be inferred as necessary to carry out the works will be deemed to be included.

Revisions

Richard J Diggle
Building Design Consultant

194 Broad Gate
Weston Hills
Spalding
Lincs
PE12 6DQ

Telephone/Fax: 01406 360952
Mobile: 07771 621902
E-mail: richard@diggle.biz

Client
MR & MRS A HEAD

Project
NEW CHALET BUNGALOW

PLOT ADJACENT SOUTHFILEDS
CLAY LAKE
SPALDING

Drawing
DETAIL DRAWING

SECTIONS
SITE PLAN


Scale Date
1:50 / 1:100 December 2004

Drawing Number

449-02




FRONT (NORTH) ELEVATION 1:100

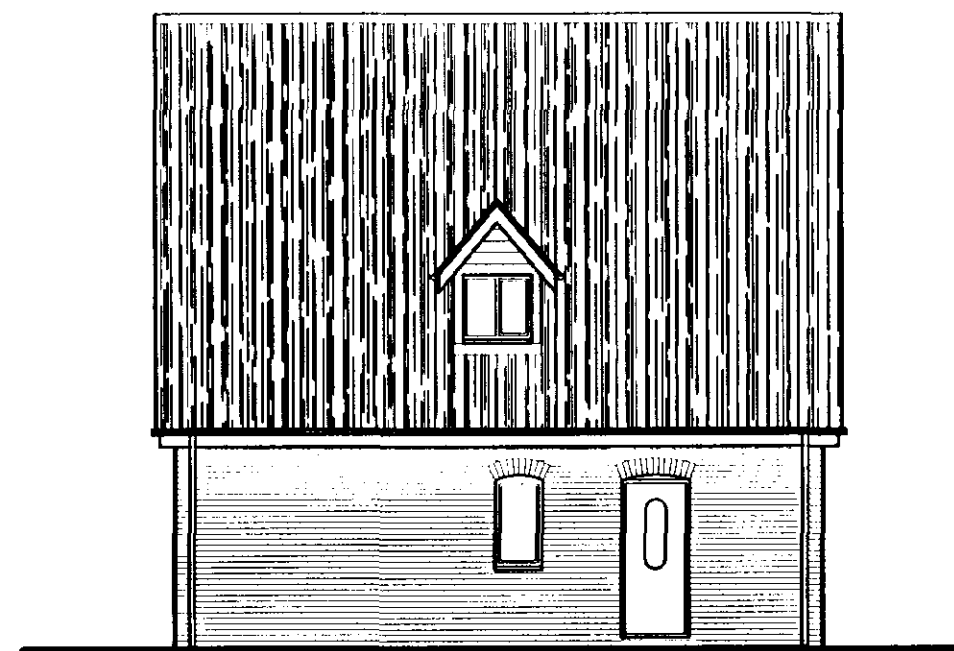


SIDE (EAST) ELEVATION 1:100



REAR (SOUTH) ELEVATION 1:100

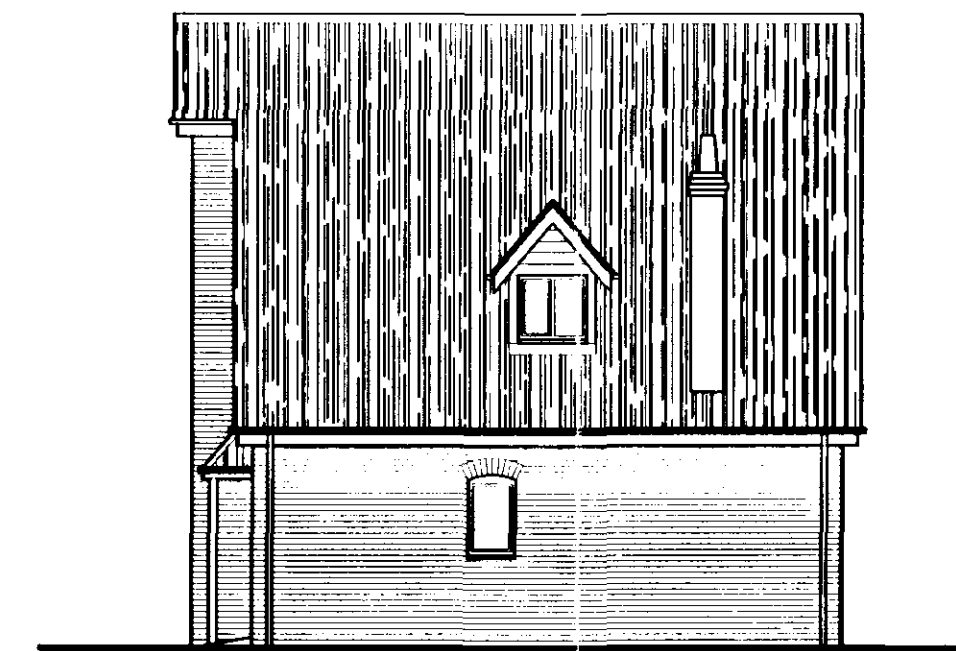

SIDE (WEST) ELEVATION 1:100

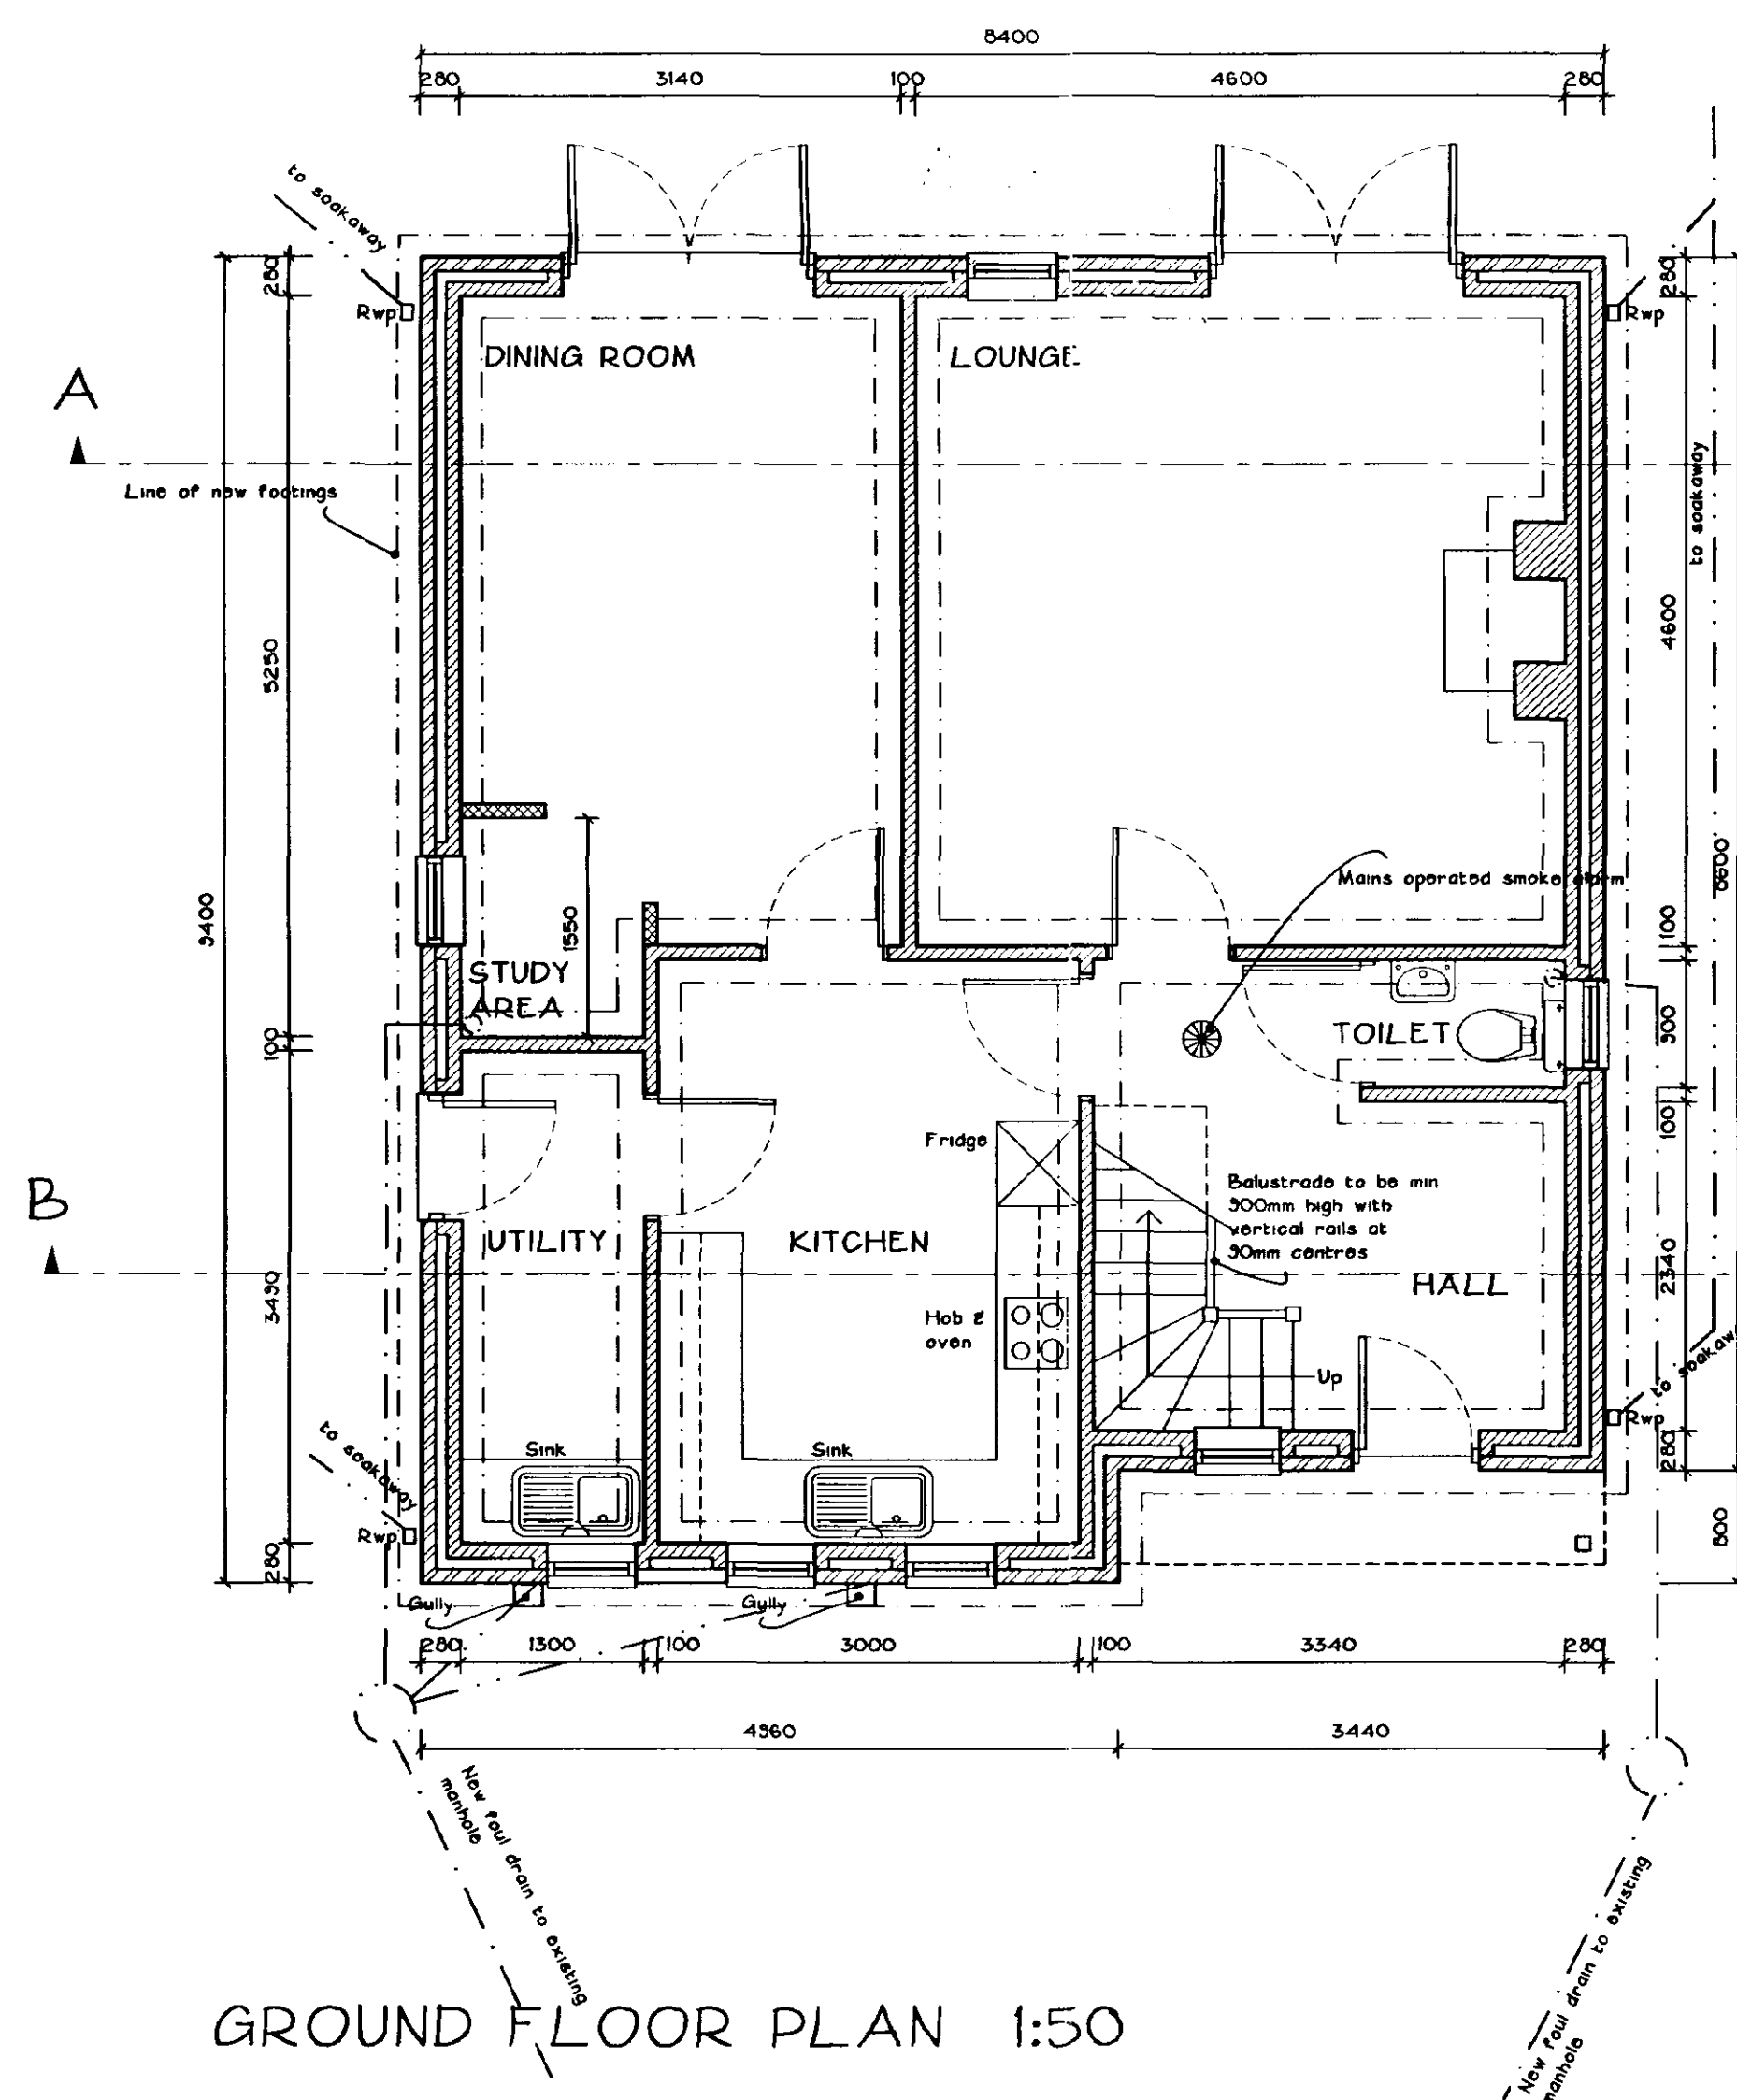

GROUND FLOOR PLAN 1:50


INTERNAL PARTITIONS

All first floor partitions to comprise 100 x 50mm pressure impregnated saw studwork framing clad on both sides with 12.5mm plasterboard with taped joints and skim coat plaster finish. Stud walls to be insulated with mineral wool. Double floor joist below each partition.

Lower floors to be in lightweight blockwork.

INTERNAL DOORS

To be plywood faced doors ready for painting.

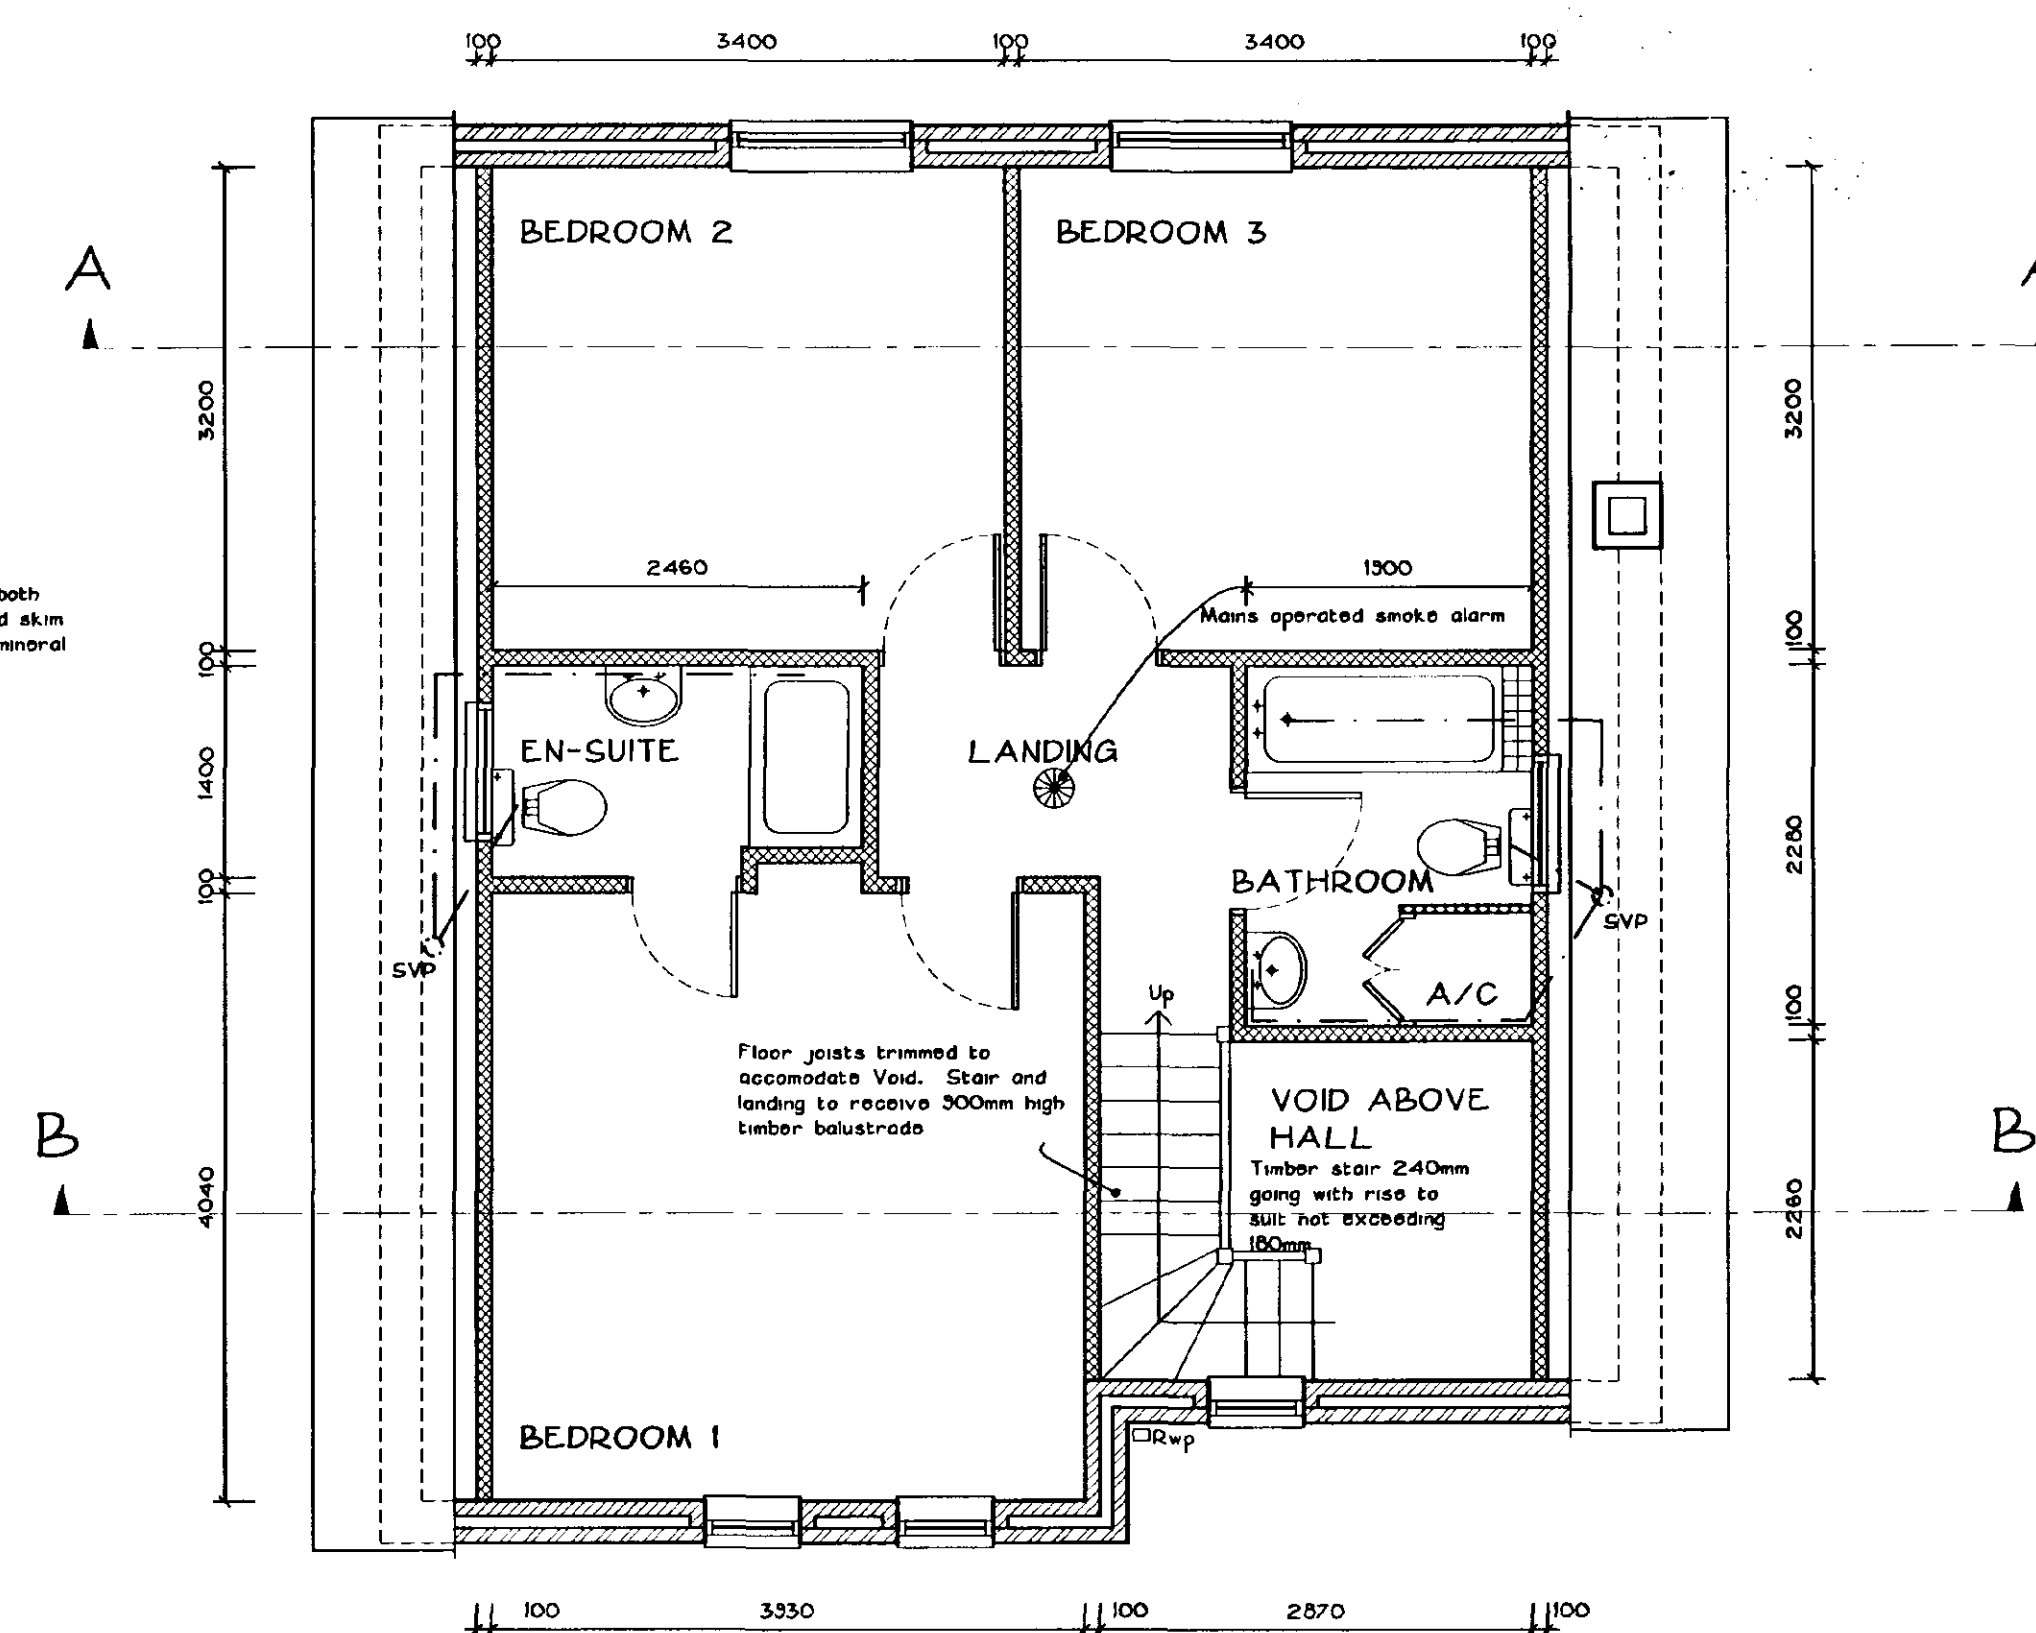

FIRST FLOOR PLAN 1:50

AMENDED PLAN

Ref. A3

NOTES

LIMITATIONS

This drawing is limited in the amount of information contained and does not purport to contain a full specification of the works. It is solely for the purpose of obtaining Building Regulation approval. The drawing must not be used as a contract document alone.

DIMENSIONS

Do not scale from this drawing.

All dimensions are to be checked on site by the builder who shall take responsibility for measurements for construction and ordering purposes from commencement of site works.

Whilst every effort is made to ensure accuracy in dimensioning, measurements should be carefully checked to ensure compatibility with existing structures and features.

SUPERVISION

The works will not be supervised by Richard J Diggle or any representative thereof. It is the clients or their appointed agents responsibility to control workmanship, substitution of materials, adherence to specification, variations to contract etc.

STANDARDS

All materials to be new unless otherwise stated and all components and materials etc. to be used, fixed and installed in strict accordance with manufacturers instructions and relevant Code of Practice.

Materials shall conform to the appropriate British Standard Specification or BBA Certificate or European Code equivalent.

Preservative treatment to BS 5265 : Part A is to be carried out to all timber prior to delivery to site.

DETAILS / FOUNDATIONS

All details shown on this drawing including foundations, are based upon typical site conditions including soil of good bearing capacity.

Site soil surveys are recommended in respect of foundations to establish specific site conditions before foundation work is undertaken.

If adverse ground conditions are encountered, then the advice of a qualified structural engineer should be sought.

HEALTH AND SAFETY

The Employer / Client shall ensure that the selected contractor is conversant with and adopts all measures necessary to achieve compliance with Health and Safety legislation for Building Sites and Work Places.

The Employer / Client is advised that should the works need to comply with the Construction Design and Management Regulations, and independent Planning Supervisor will be required.

SCOPE OF THE WORKS

The works comprise all that is shown on the drawings and details. Any work that may not be specifically shown, but may reasonably be inferred as necessary to carry out the works will be deemed to be included.

SHDC
Planning & Development
05 JAN 2005
Ref: 041403

Revisions

Richard J Diggle
Building Design Consultant

194 Broad Gate
Weston Hills
Spalding
Lincs
PE12 6DQ

Telephone/Fax: 01406 380952
Mobile: 07771 621902
E-mail: richard@diggle.biz

Client:
MR & MRS A HEAD

Project:
NEW CHALET BUNGALOW

PLOT ADJACENT SOUTHFILEDS
CLAY LAKE
SPALDING

Drawing:
DETAIL DRAWING


FLOOR PLANS
ELEVATIONS

Scale: 1:50 / 1:100
Date: November 2004


Drawing Number:
449-01




FRONT (NORTH) ELEVATION 1:100

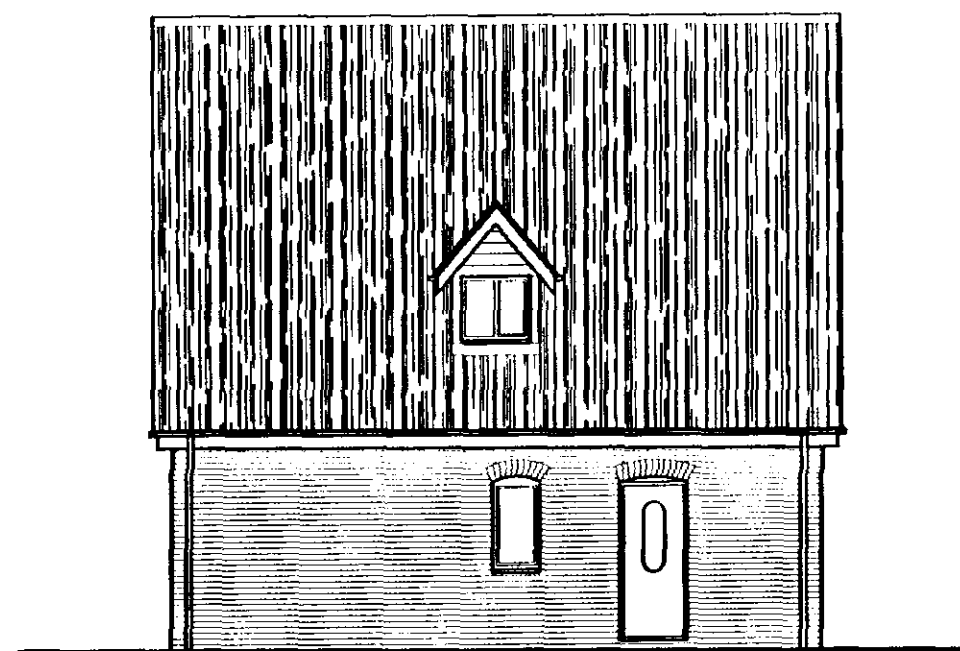


SIDE (EAST) ELEVATION 1:100

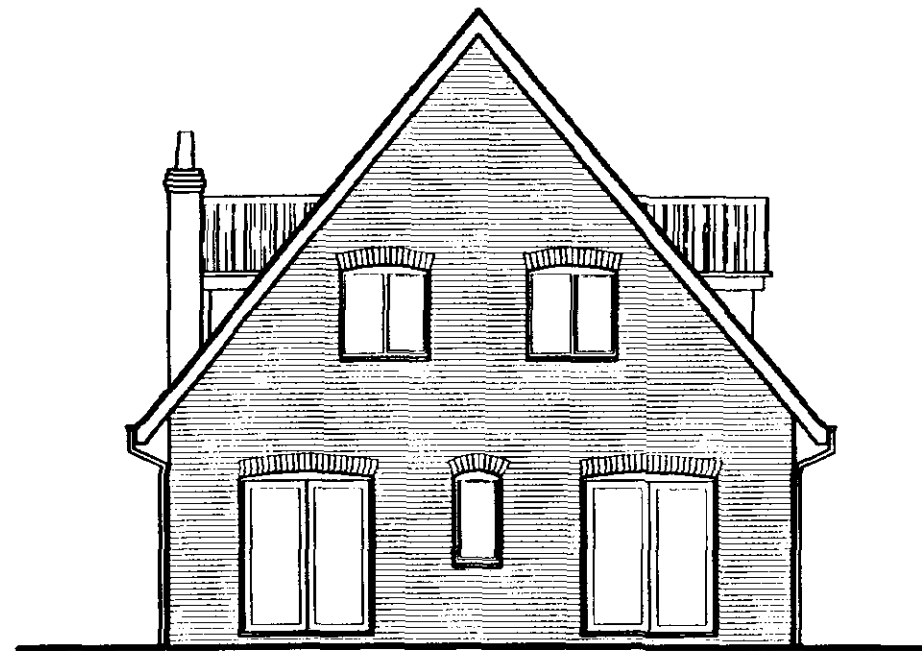

REAR (SOUTH) ELEVATION 1:100

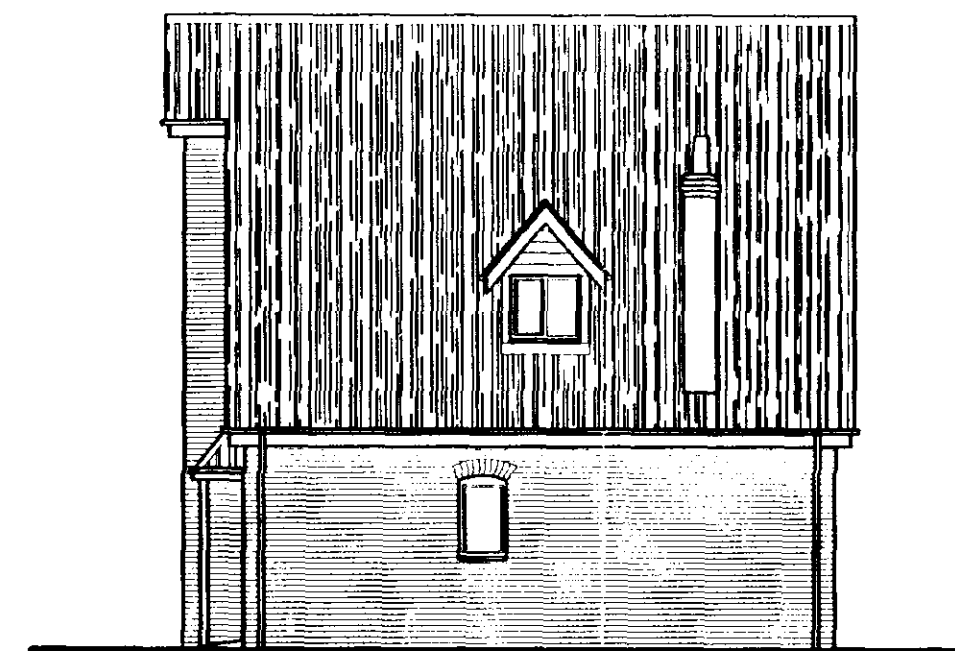


SIDE (WEST) ELEVATION 1:100

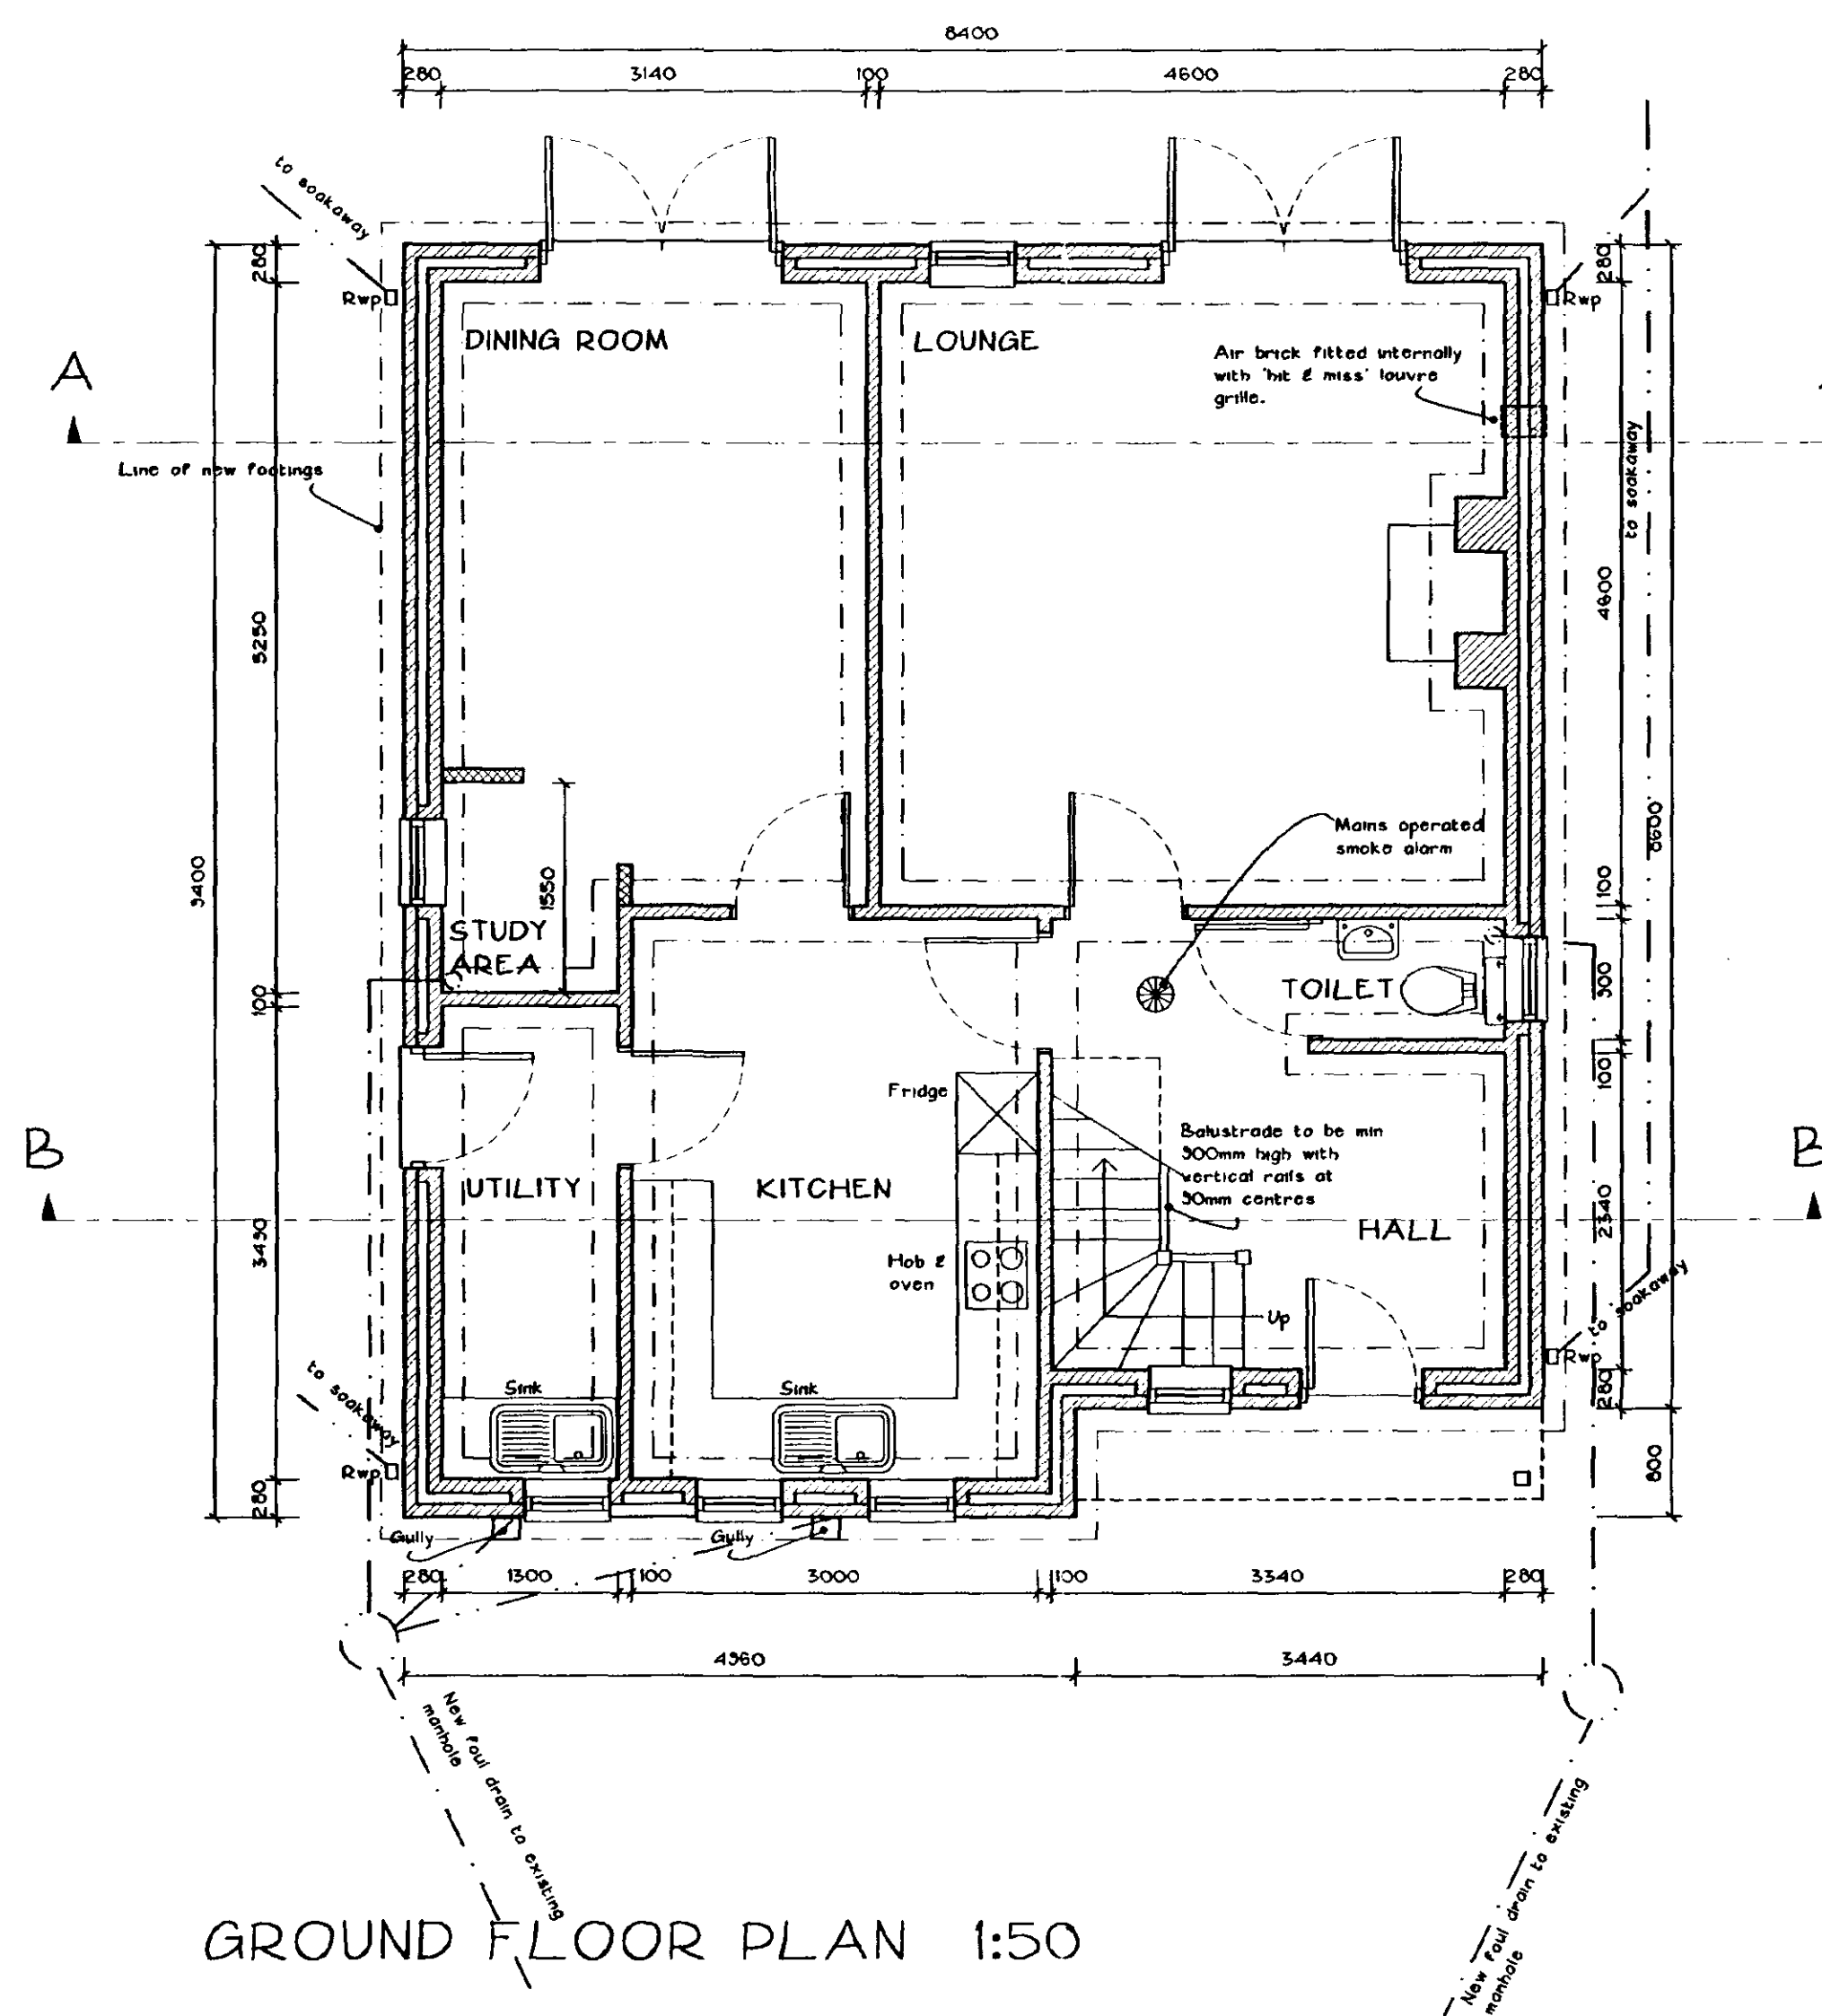

INTERNAL PARTITIONS
All first floor partitions to comprise 100 x 50mm pressure impregnated saw studwork framing clad on both sides with 12.5mm plasterboard with taped joints and skim coat plaster finish. Stud walls to be insulated with mineral wool. Double floor joist below each partition.

INTERNAL DOORS
To be to client's requirements.

Lower floors to be in lightweight blockwork.

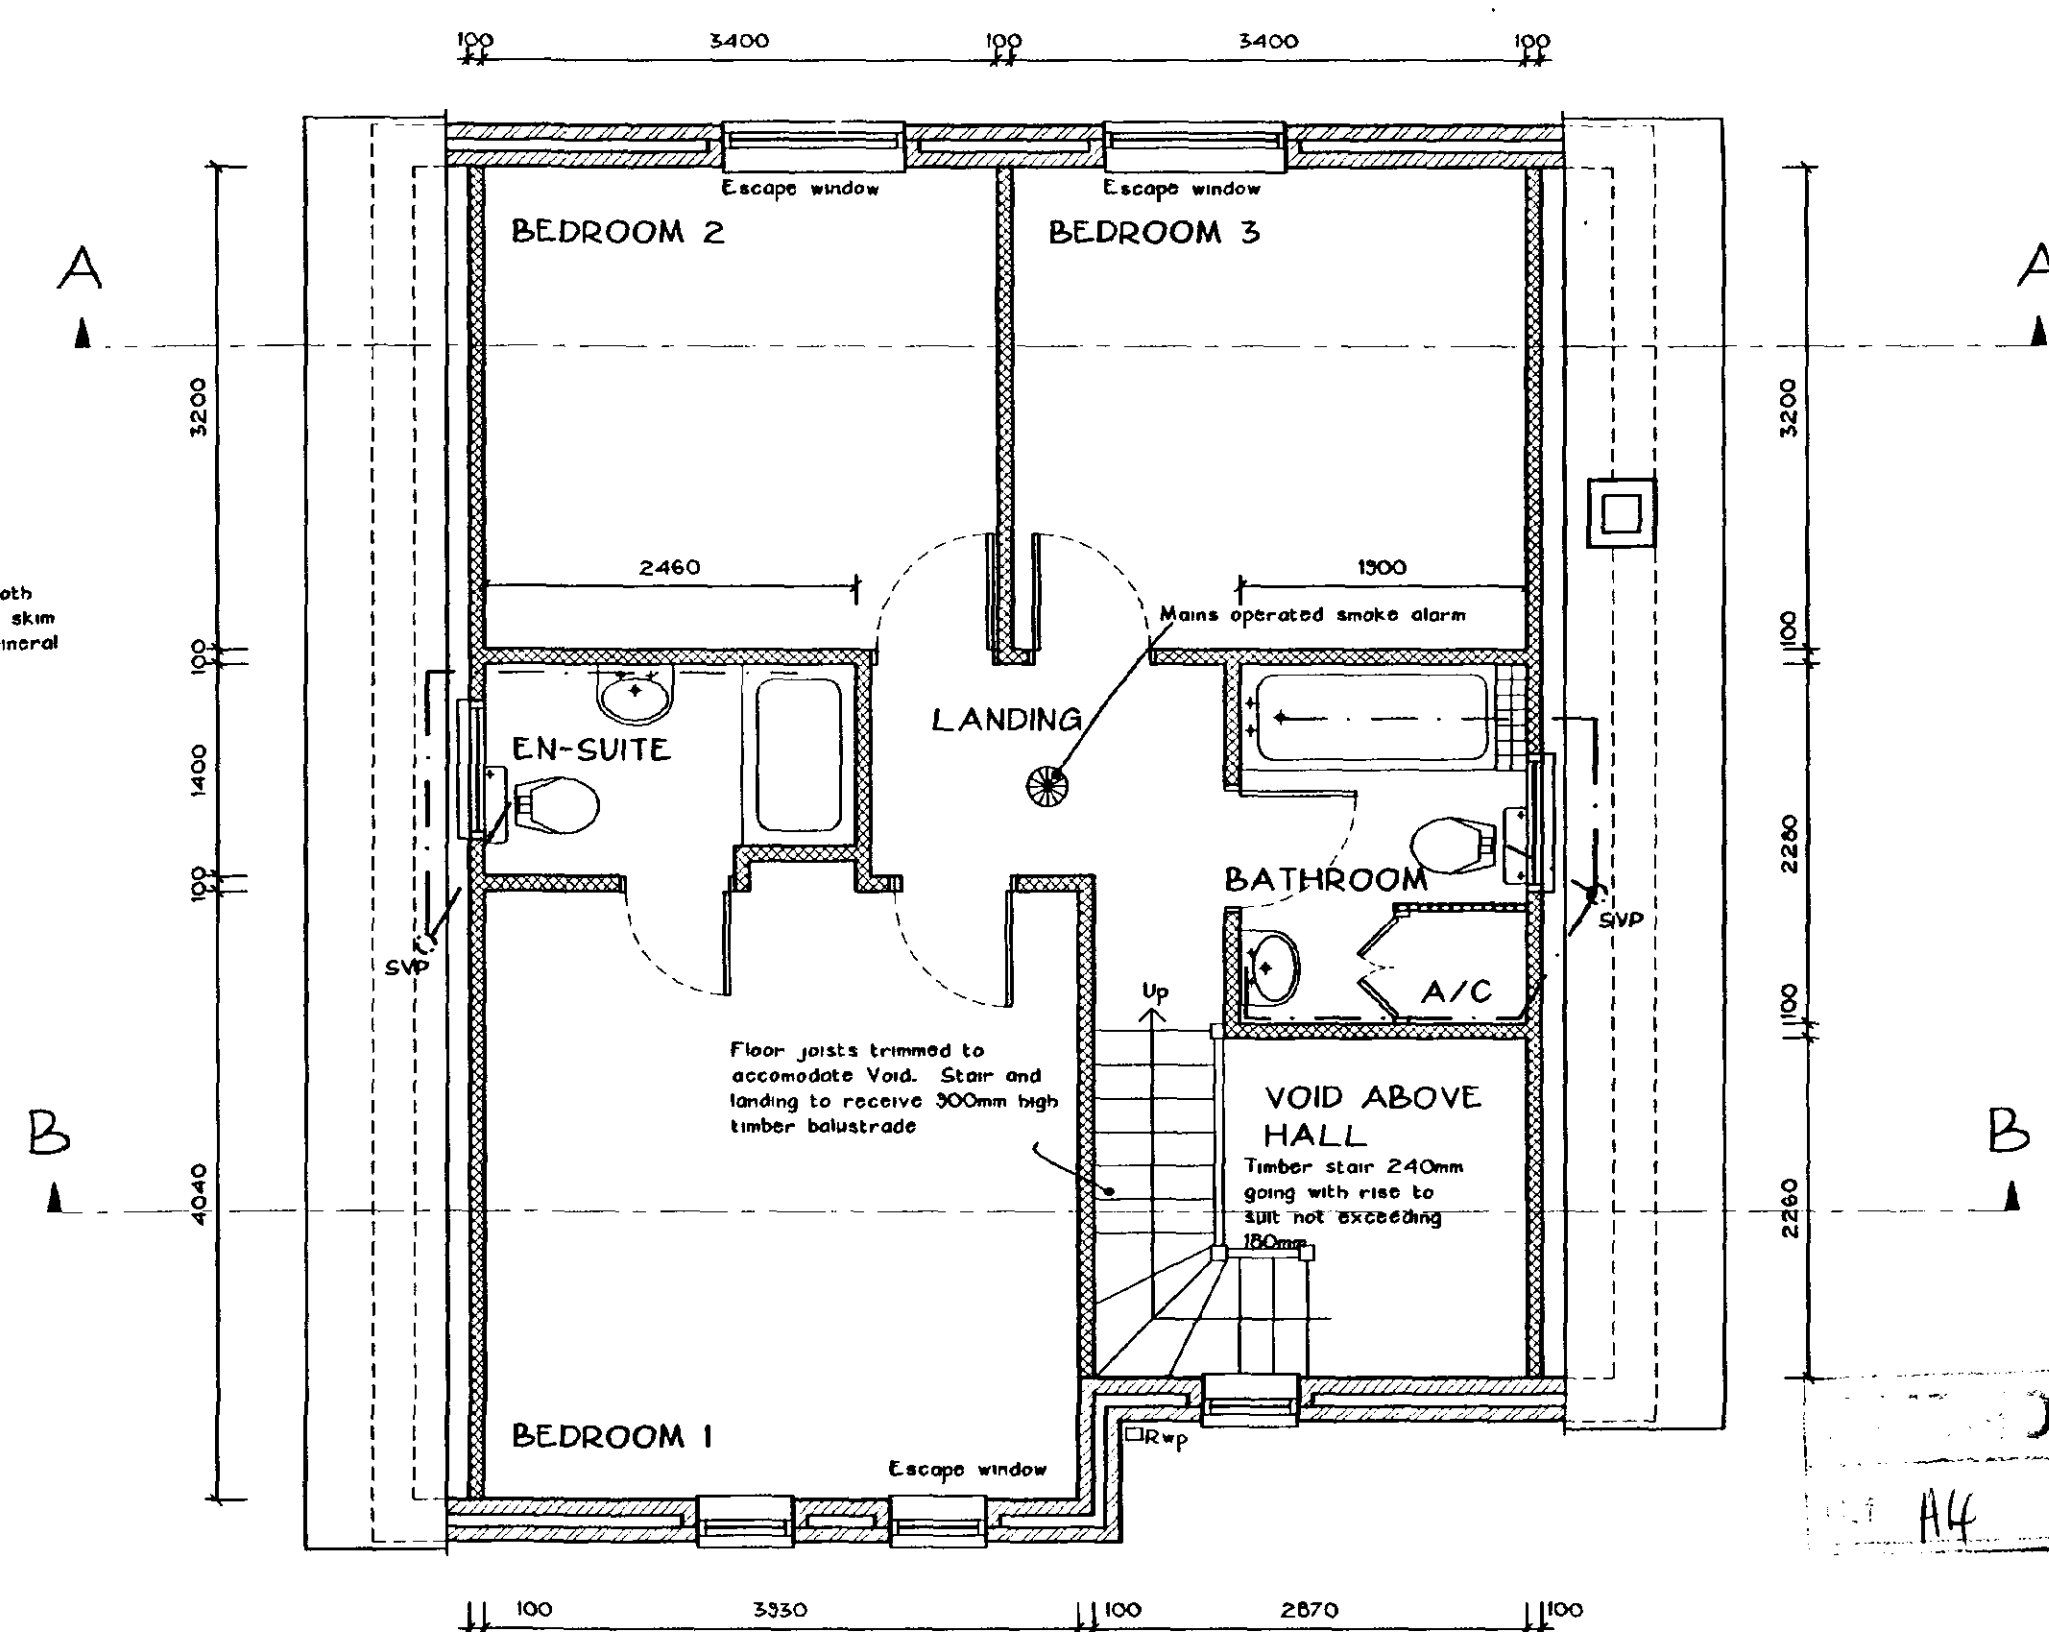

NOTES

LIMITATIONS
This drawing is limited in the amount of information contained and does not purport to contain a full specification of the works. It is solely for the purpose of obtaining Building Regulation approval. The drawing must not be used as a contract document alone.

DIMENSIONS
Do not scale from this drawing.
All dimensions are to be checked on site by the builder who shall take responsibility for measurements for construction and ordering purposes from commencement of site works.
Whilst every effort is made to ensure accuracy in dimensioning, measurements should be carefully checked to ensure compatibility with existing structures and features.

SUPERVISION
The works will not be supervised by Richard J Diggle or any representative thereof. It is the client's or their appointed agent's responsibility to control workmanship, substitution of materials, adherence to specification, variations to contract etc.

STANDARDS
All materials to be new unless otherwise stated and all components and materials etc. to be used, fitted and installed in strict accordance with manufacturers instructions and relevant Code of Practice.
Materials shall conform to the appropriate British Standard Specification or BBA Certificate or European Code equivalent.
Preservative treatment to BS 5266 : Part A is to be carried out to all timber prior to delivery to site.

DETAILS / FOUNDATIONS
All details shown on this drawing including foundations, are based upon typical site conditions including soil of good bearing capacity.
Site soil surveys are recommended in respect of foundations to establish specific site conditions before foundation work is undertaken.
If adverse ground conditions are encountered, then the advice of a qualified structural engineer should be sought.

HEALTH AND SAFETY
The Employer / Client shall ensure that the selected contractor is conversant with and adopts all measures necessary to achieve compliance with Health and Safety legislation for Building Sites and Work Places.
The Employer / Client is advised that should the works need to comply with the Construction Design and Management Regulations, and independent Planning Supervisor will be required.

SCOPE OF THE WORKS
The works comprise all that is shown on the drawings and details. Any work that may not be specifically shown, but may reasonably be inferred as necessary to carry out the works will be deemed to be included.

B Window adjacent to front door amended to rectangle.
A Amended to Building Control requirements: Air brick added in Lounge.

Revisions

Richard J Diggle
Building Design Consultant

194 Broad Gate
Weston Hills
Spalding
Lincs
PE12 8DQ
Telephone/Fax: 01406 380952
Mobile: 07771 621802
E-mail: richard@diggle.biz

Client:
MR & MRS A HEAD

Project:
NEW CHALET BUNGALOW
PLOT ADJACENT SOUTHFILEDS
CLAY LAKE
SPALDING

Drawing:
DETAIL DRAWING
FLOOR PLANS
ELEVATIONS

Scale: 1:50 / 1:100
Date: November 2004

Drawing Number:
449-01 B

13 MAY 2005
04/14/03

5002 XAW 81
13 MAY 2005