

ELEVATIONS SCALE 1:100

juniper green 0.6 g
profiled metal
fin sheeting



FRONT VIEW - SOUTH


SIDE VIEW - WEST

notation:

new workshop located as proposed to replace existing smaller unit on farm 300m to south east

This purpose built unit provides effective HSE required messing, sanitary hygiene and workshop facilities separate of the farm reducing poultry disease and biosecurity risks.

The unit will be constructed of cavity wall detail including security bars to windows, intruder lighting, modern dust extraction booth and lining with insulation to cut down on noise

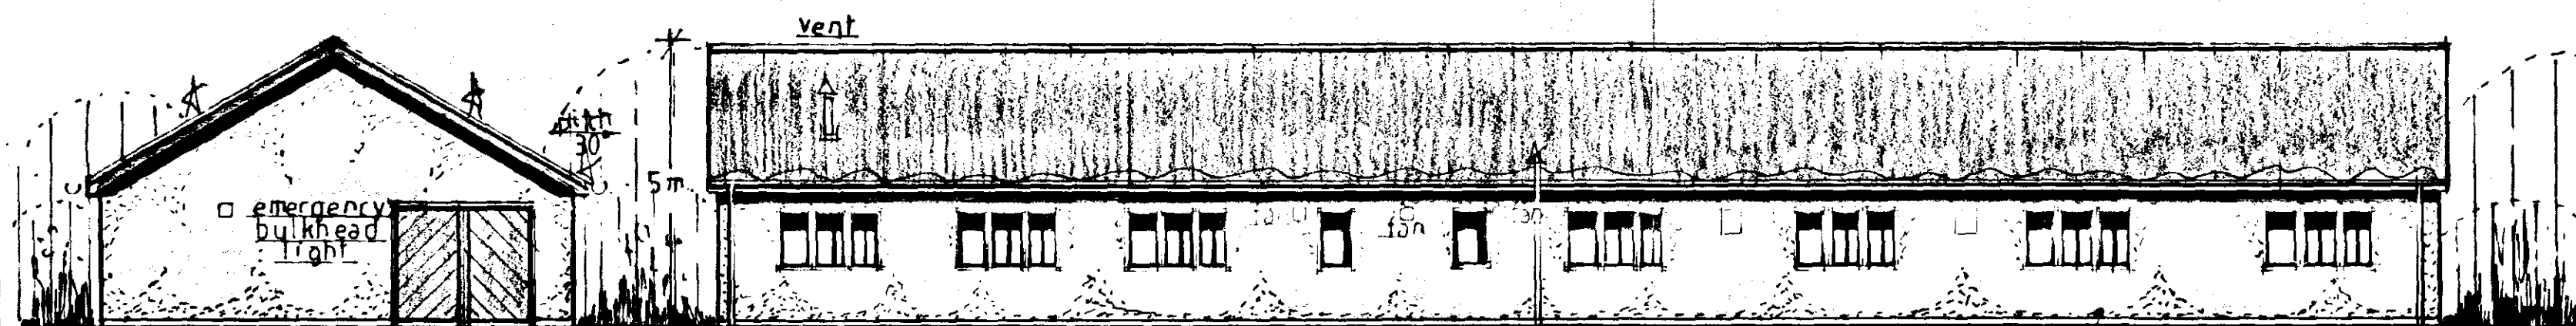

SIDE VIEW - EAST

REAR VIEW - NORTH

beige colourwash
sandlex finish
black plinth

DETERMINED
PLAN

SITE PLAN SCALE 1:500

SUPERSEDED

(IN TERMS OF SITE LAYOUT 17/4/97)
ONLY
50m rail drain
25m solid
25m perforated


restock
boundaries
hedges
with hawthorn
blackthorn

18m rubble soakaways
5m from building

parking for
8 cars
soakaway

new
road

restock boundary screening
planted with beech, rowan
and flowering almond

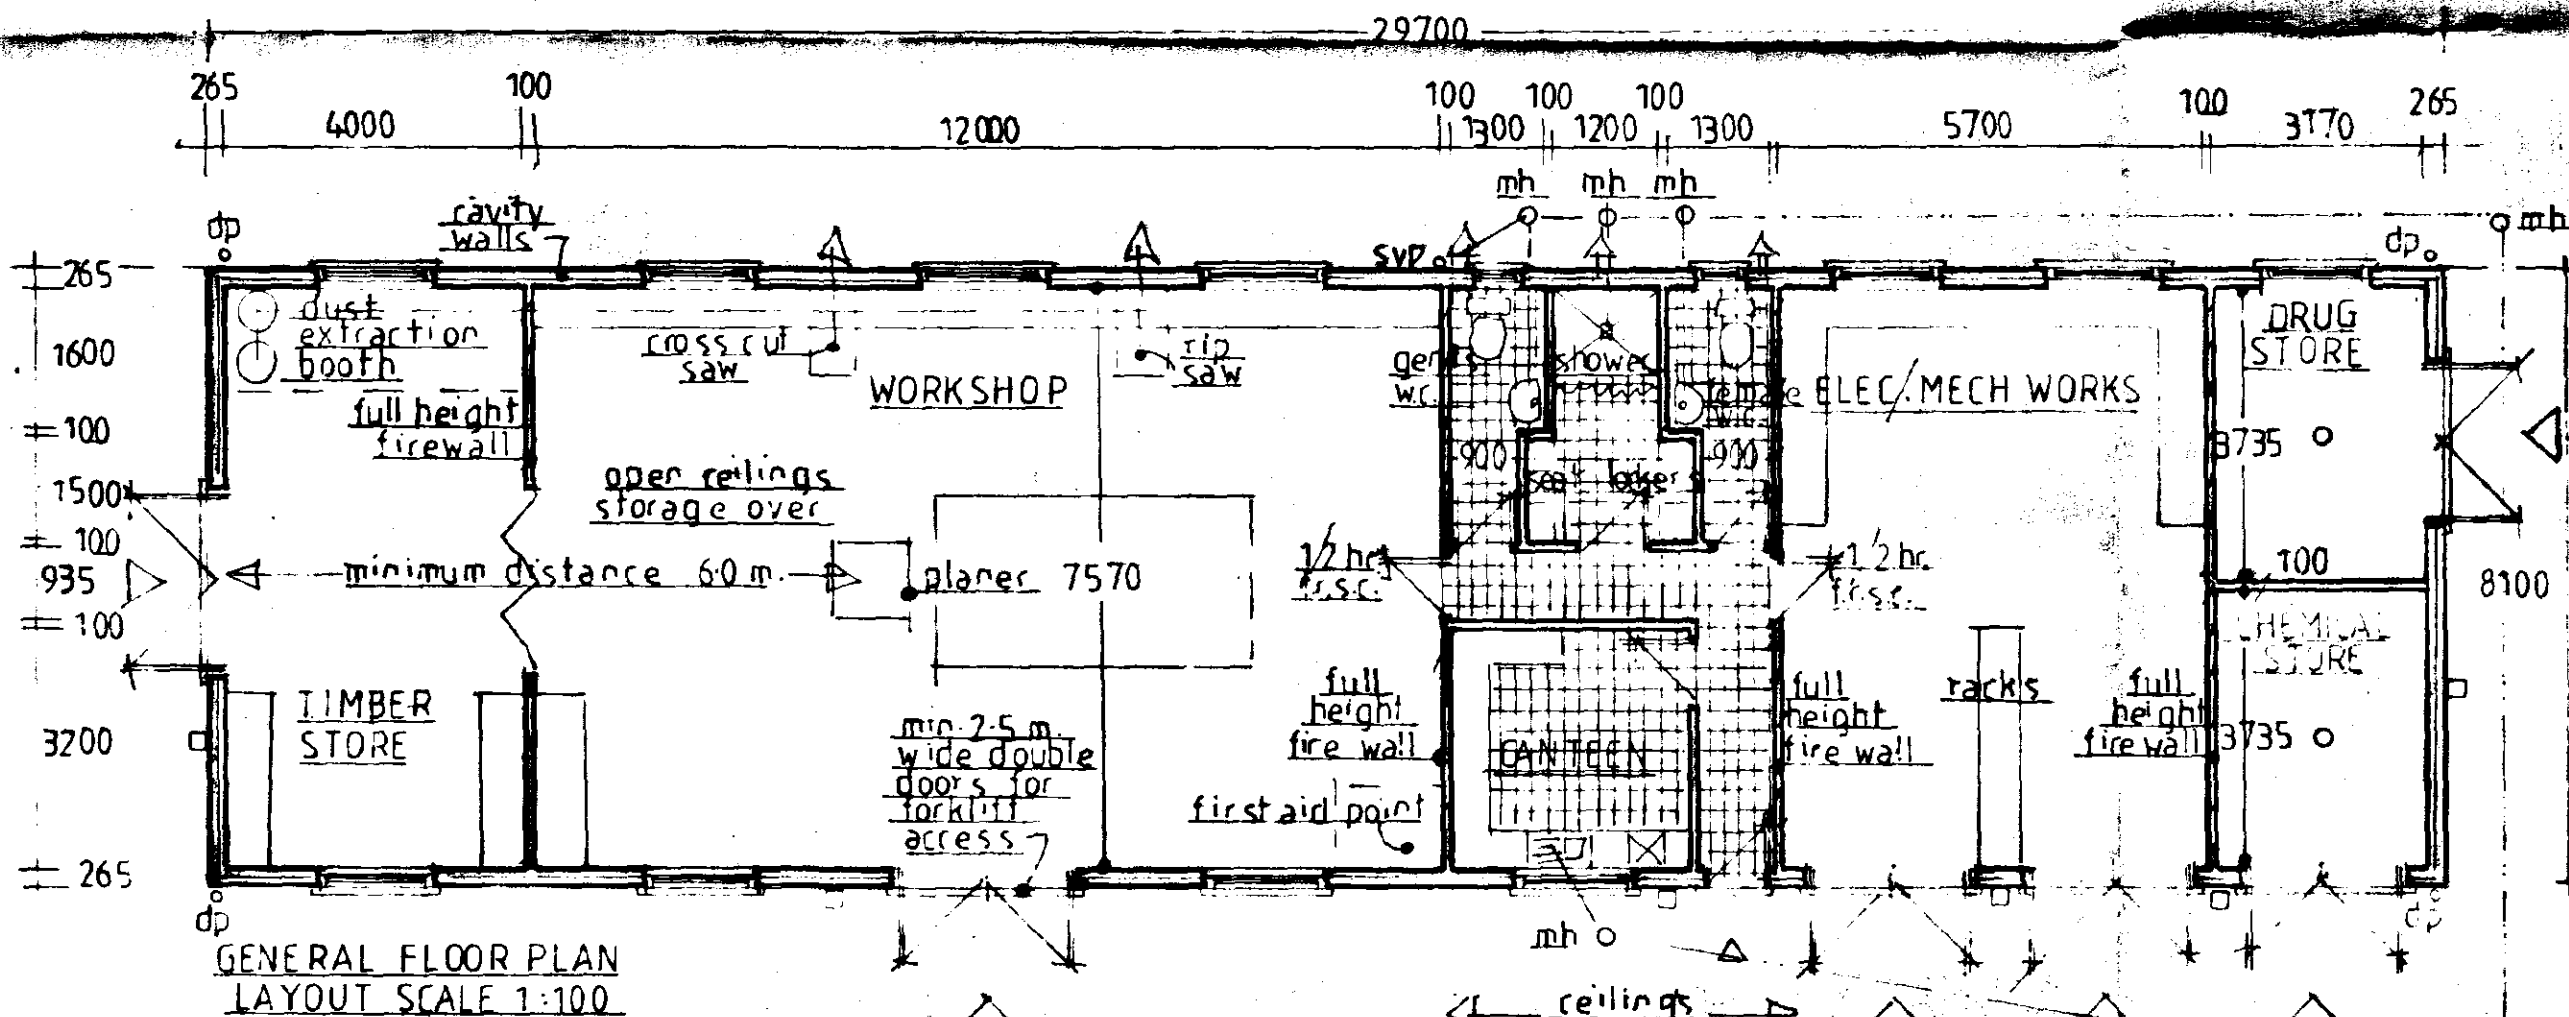

existing
access

proposed
new building

GRID REFERENCE
TF 2547 2134

factory

SITE PLAN
SCALE 1:2500

SOIL EXTRACT AND DC
HOUSING LAYOUT
15 APR 1997
Ref: *CH 4/10*

600 gallon
largest
septic tank

50m rail
20m solid
30m perforated

REVISION

PROPOSED WORKSHOP STORES AND
CANTEN BUILDING AT:-
SPALDING DROVE CLAY LAKE
SCALES AS NOTED DRAWN MARCH 1997