

OFFICES

OFFICES

DISPATCH


VEHICLE MAINTENANCE

GUT ROOM LORRY ROOM

LAIRAGE

COMPRESSOR
HOUSE

NORTH ELEVATION

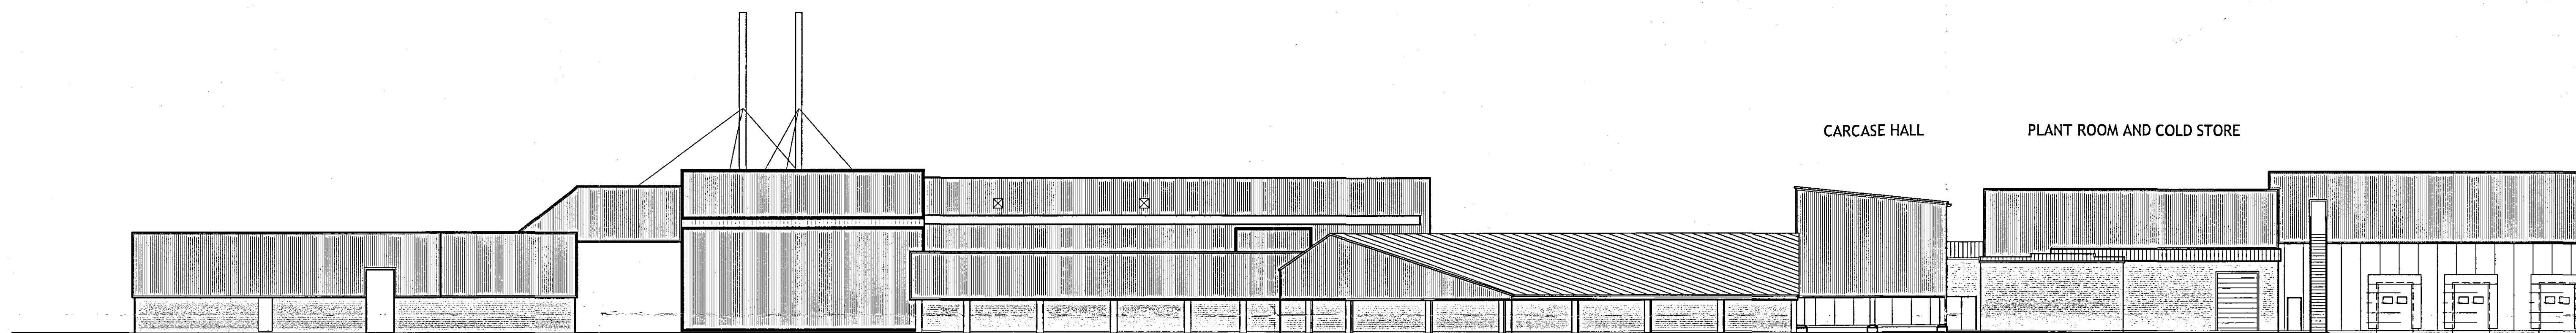

VEHICLE MAINTENANCE

GUT ROOM

LAIRAGE


CARCASE HALL

PLANT ROOM AND COLD STORE

COMPRESSOR HOUSE

DESPATCH BAYS

WEST ELEVATION

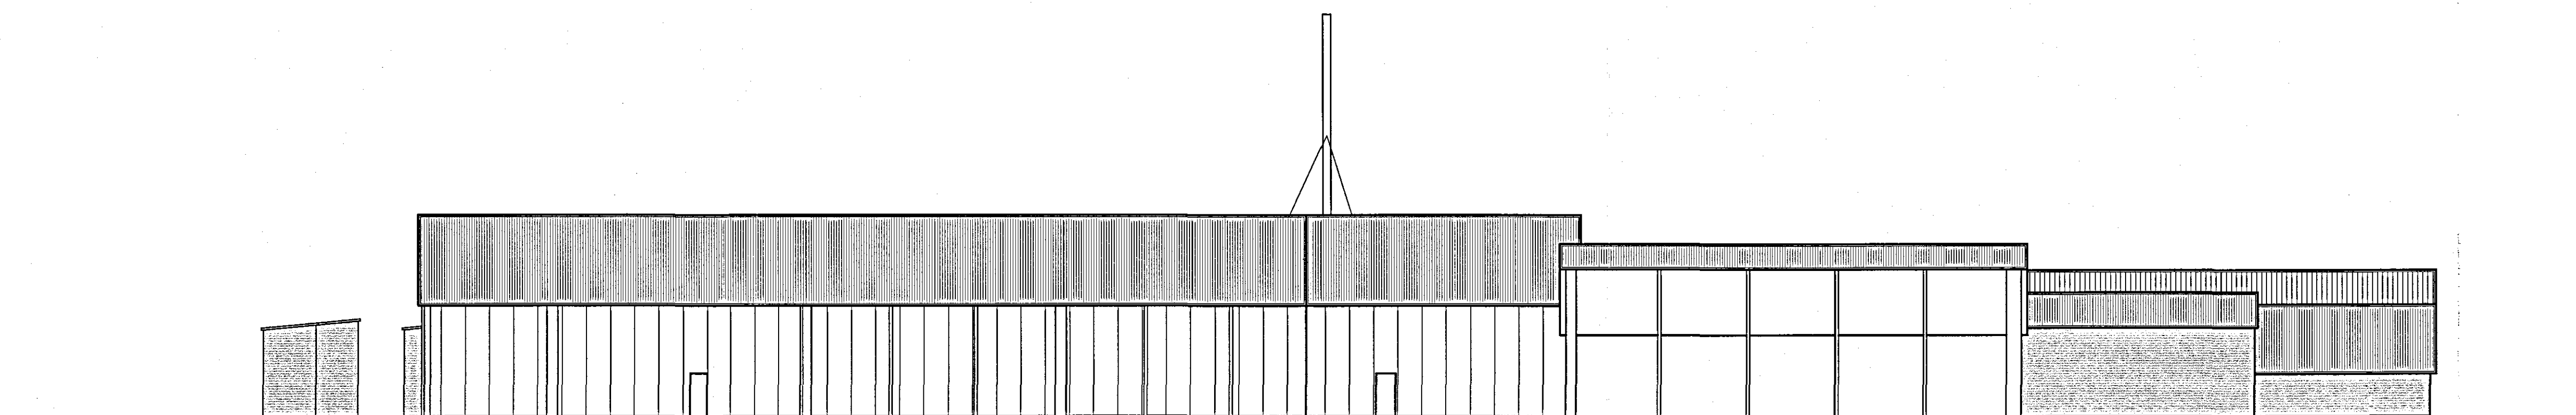

COMPRESSOR
HOUSE

DESPATCH

UNCLEAN DOLAV STORE

DISPATCH BAYS

CHILLER 10

SOUTH ELEVATION

DETERMINED
PLAN

SHDC
Planning & Development
- 1 APR 2008
Ref: 045108

PETER HADDON AND PARTNERS

LAIRAGE ALTERATIONS AND EXTENSION
GEO. ADAMS AND SONS
FULNEY LANE SPALDING

EXISTING ELEVATIONS

Rev	Date/Checked
1	RT
2	CF
3	March 08
4	3710/08
5	

Copyright reserved. Do not scale. Dimensions to be checked on site. Discrepancies to be reported before proceeding.



PLANNING

Drawn by: RT

Checked by: CF

Scale: 1:200

Drawn by: LXT 03

Checked by: 3710/08