



NORTH ELEVATION

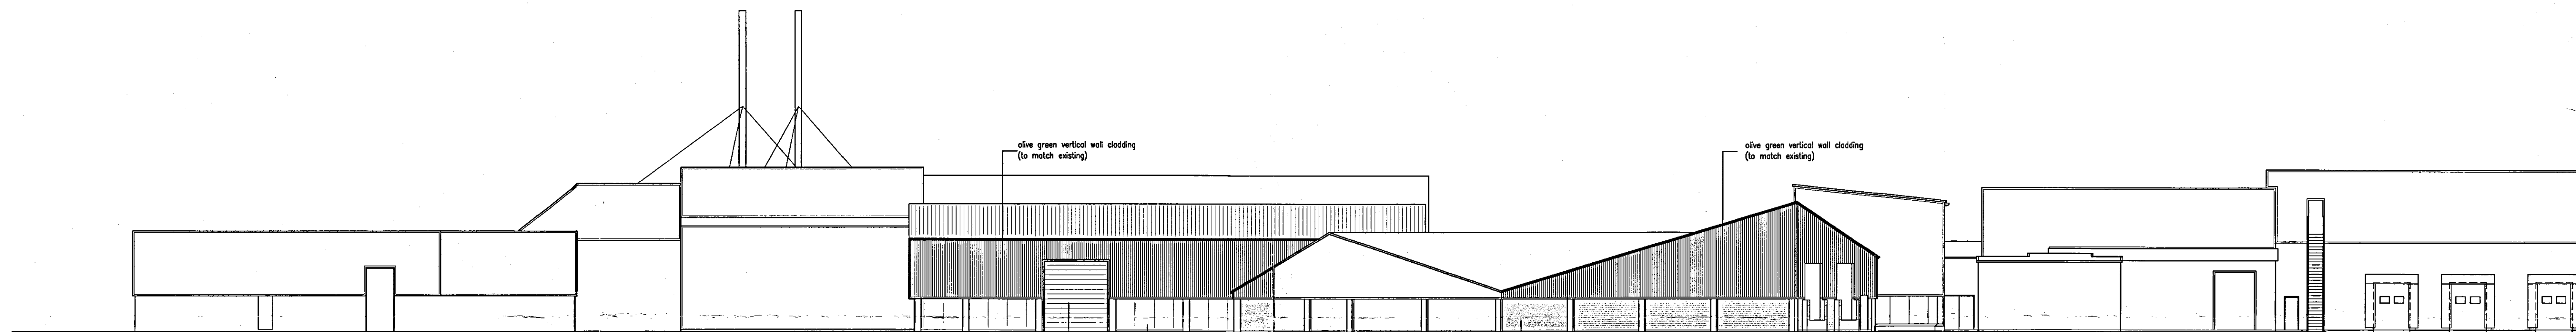

WEST ELEVATION

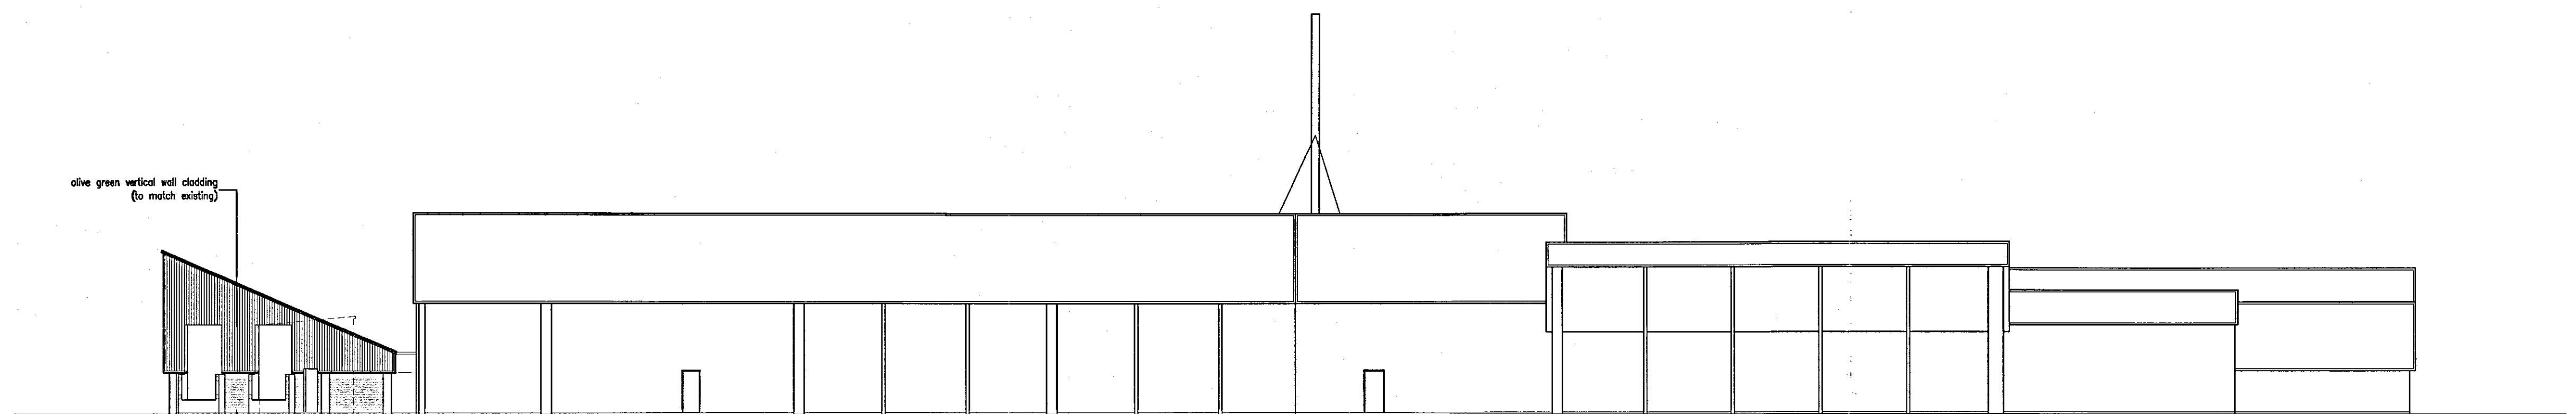

SOUTH ELEVATION

**DETERMINED
PLAN**

SHDC
Planning & Development
- 1 APR 2008
Ref: 0415/08

PETER HADDON AND PARTNERS

LAIRAGE ALTERATIONS AND EXTENSION
GEO. ADAMS AND SONS
FULNEY LANE SPALDING

PROPOSED ELEVATIONS

Rev	Date/Checked
The Old Rectory Rectory Lane Milton Malson NORTHAMPTON NN7 3AQ t: +44 (0)1604 859916 f: +44 (0)1604 859123 www.peter-haddon.com	
Issue Purpose: PLANNING	
Drawn by: RT	Checked by: CF
Scale: 1:200	Date: March 08
CAD ref: LXT 03	3710/07
Copyright reserved. Do not scale. Dimensions to be checked on site. Discrepancies to be reported before proceeding.	