


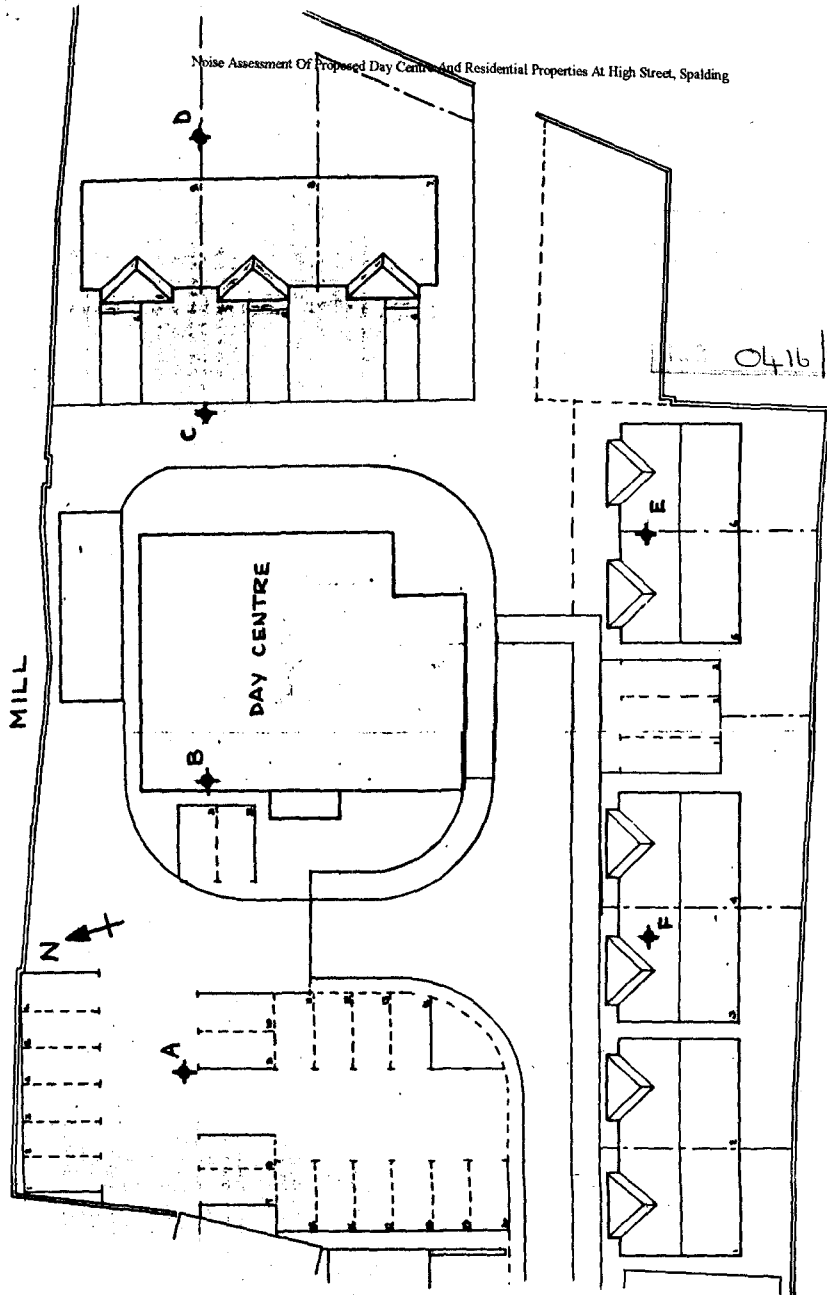


**FIGURE 2 - Site Plan of the Proposed Development and Microphone Positions.**

2 E10  
h2

T  
Parker

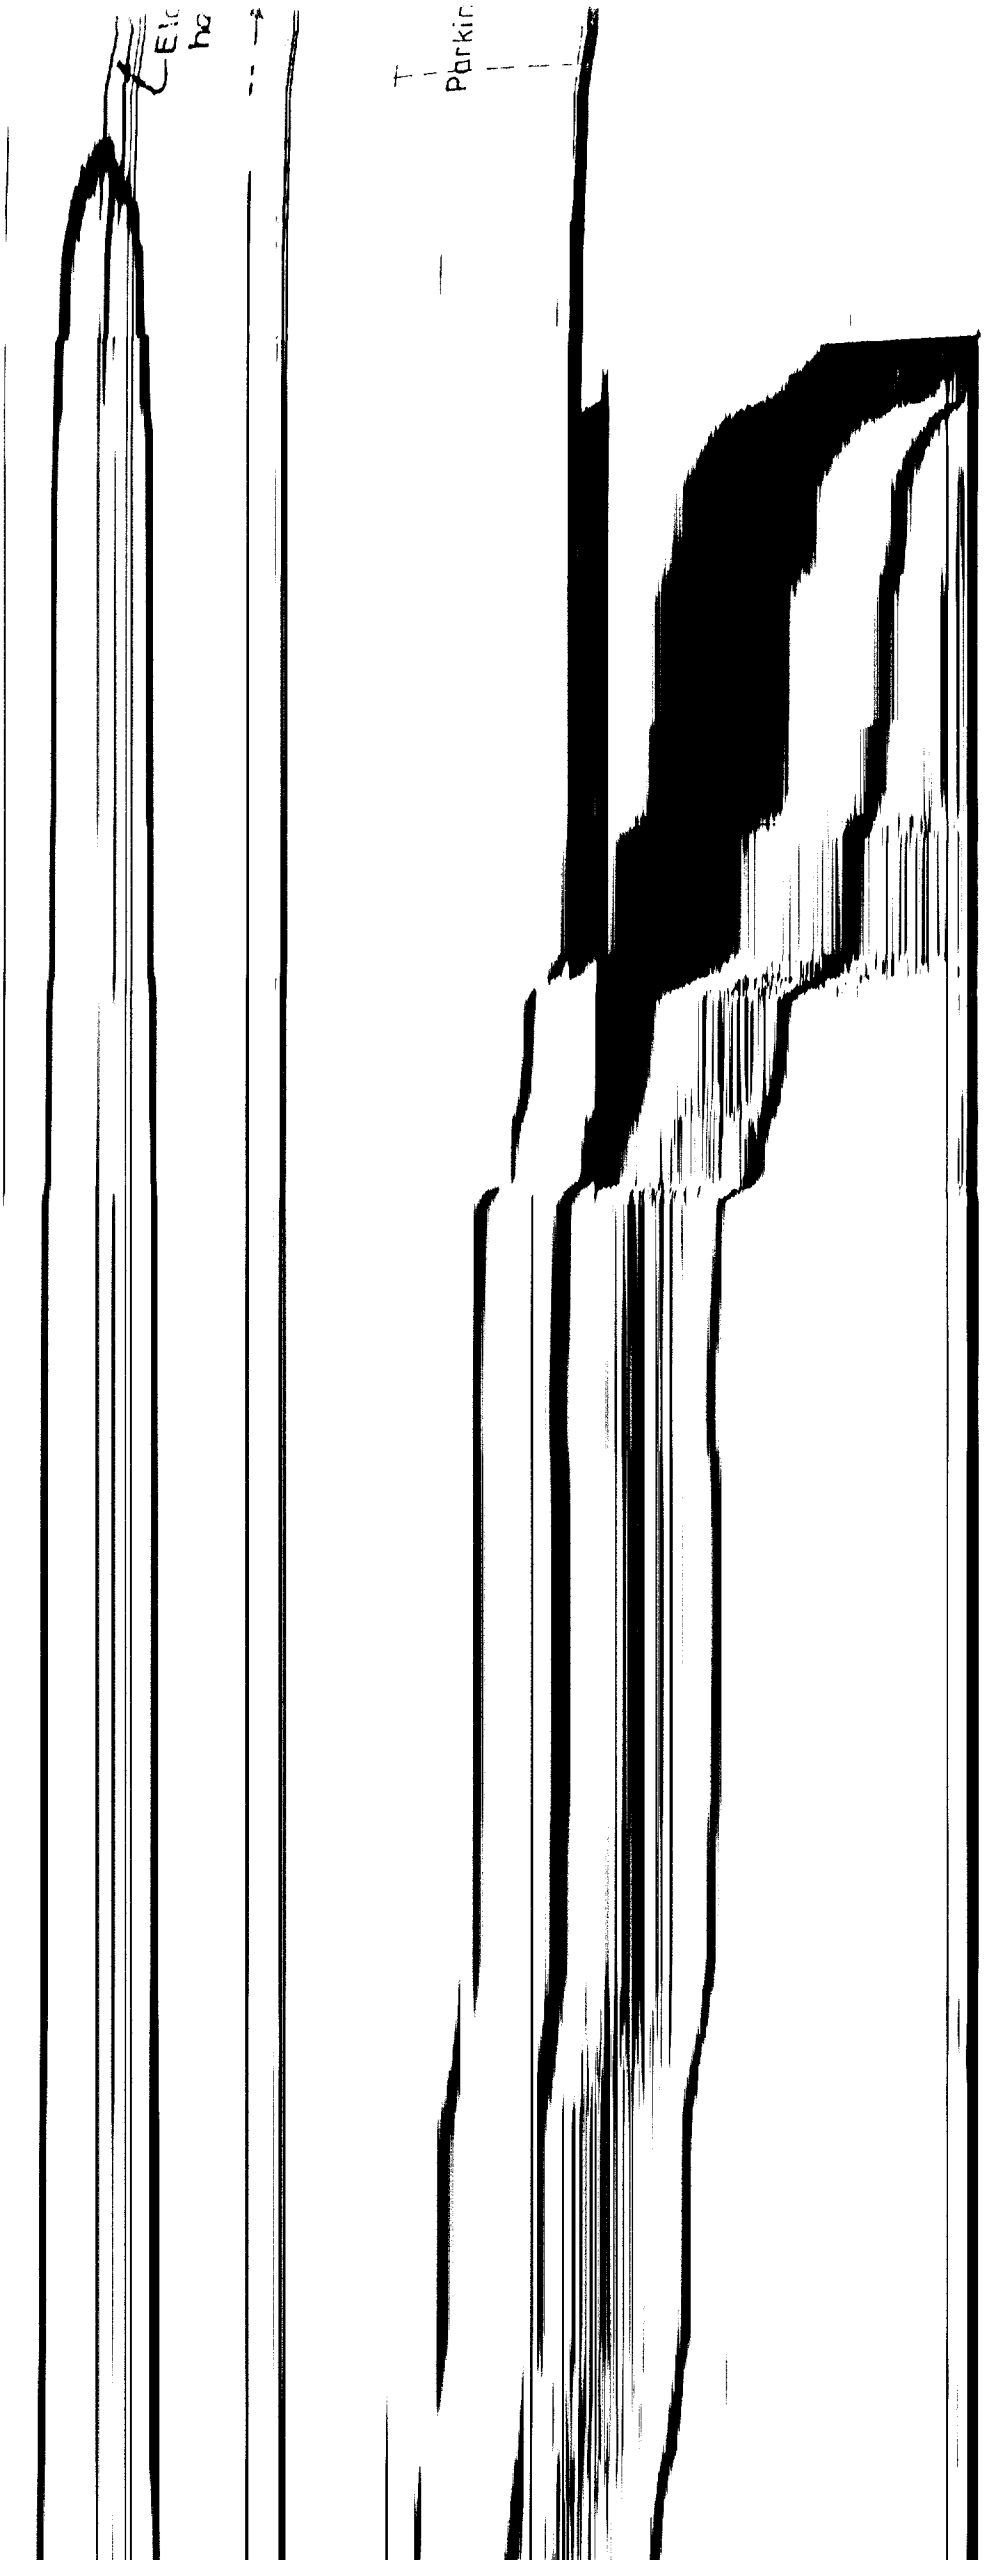


math  
erbs

Marshall Keyblock

Brindle

Burnt Ochre

 

— *Elaeagnus Ebbingsii*  
herbaceous  
plant ht. 10-60cm  
at 10cm c.c.

Existing Sewer

FOOTPATH

| SWMH3 | LL    | 9.310 |
|-------|-------|-------|
| 1.1   | 8.453 |       |

19-75

FOOTPATH

[illegible]

Private Drive (Grove)

Around parking  
Buxus sempervirens  
hedging  
plant ht 20-30cm  
at 30cm c.c.

SWMH5  
L9.150  
L8.536

Pörkir

ss Sorbus x Thuringiaca festigata


ST *Sorbus Sargentiana*

Prof. Dr. W. O. W. W. W. W.


All to be staked & ground to receive bark mulch



Location Plan 1:2500

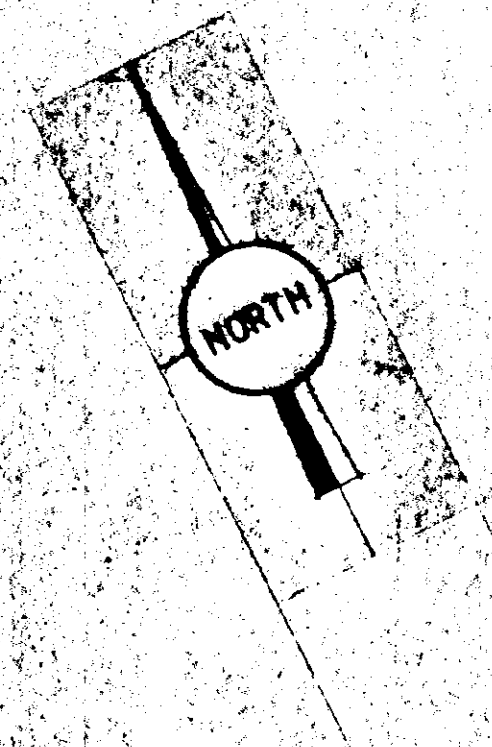

Road & Parking  
Footpath  
Kerbs  
Marshall Keyblock  
Concrete  
Brindle  
Burnt Ochre

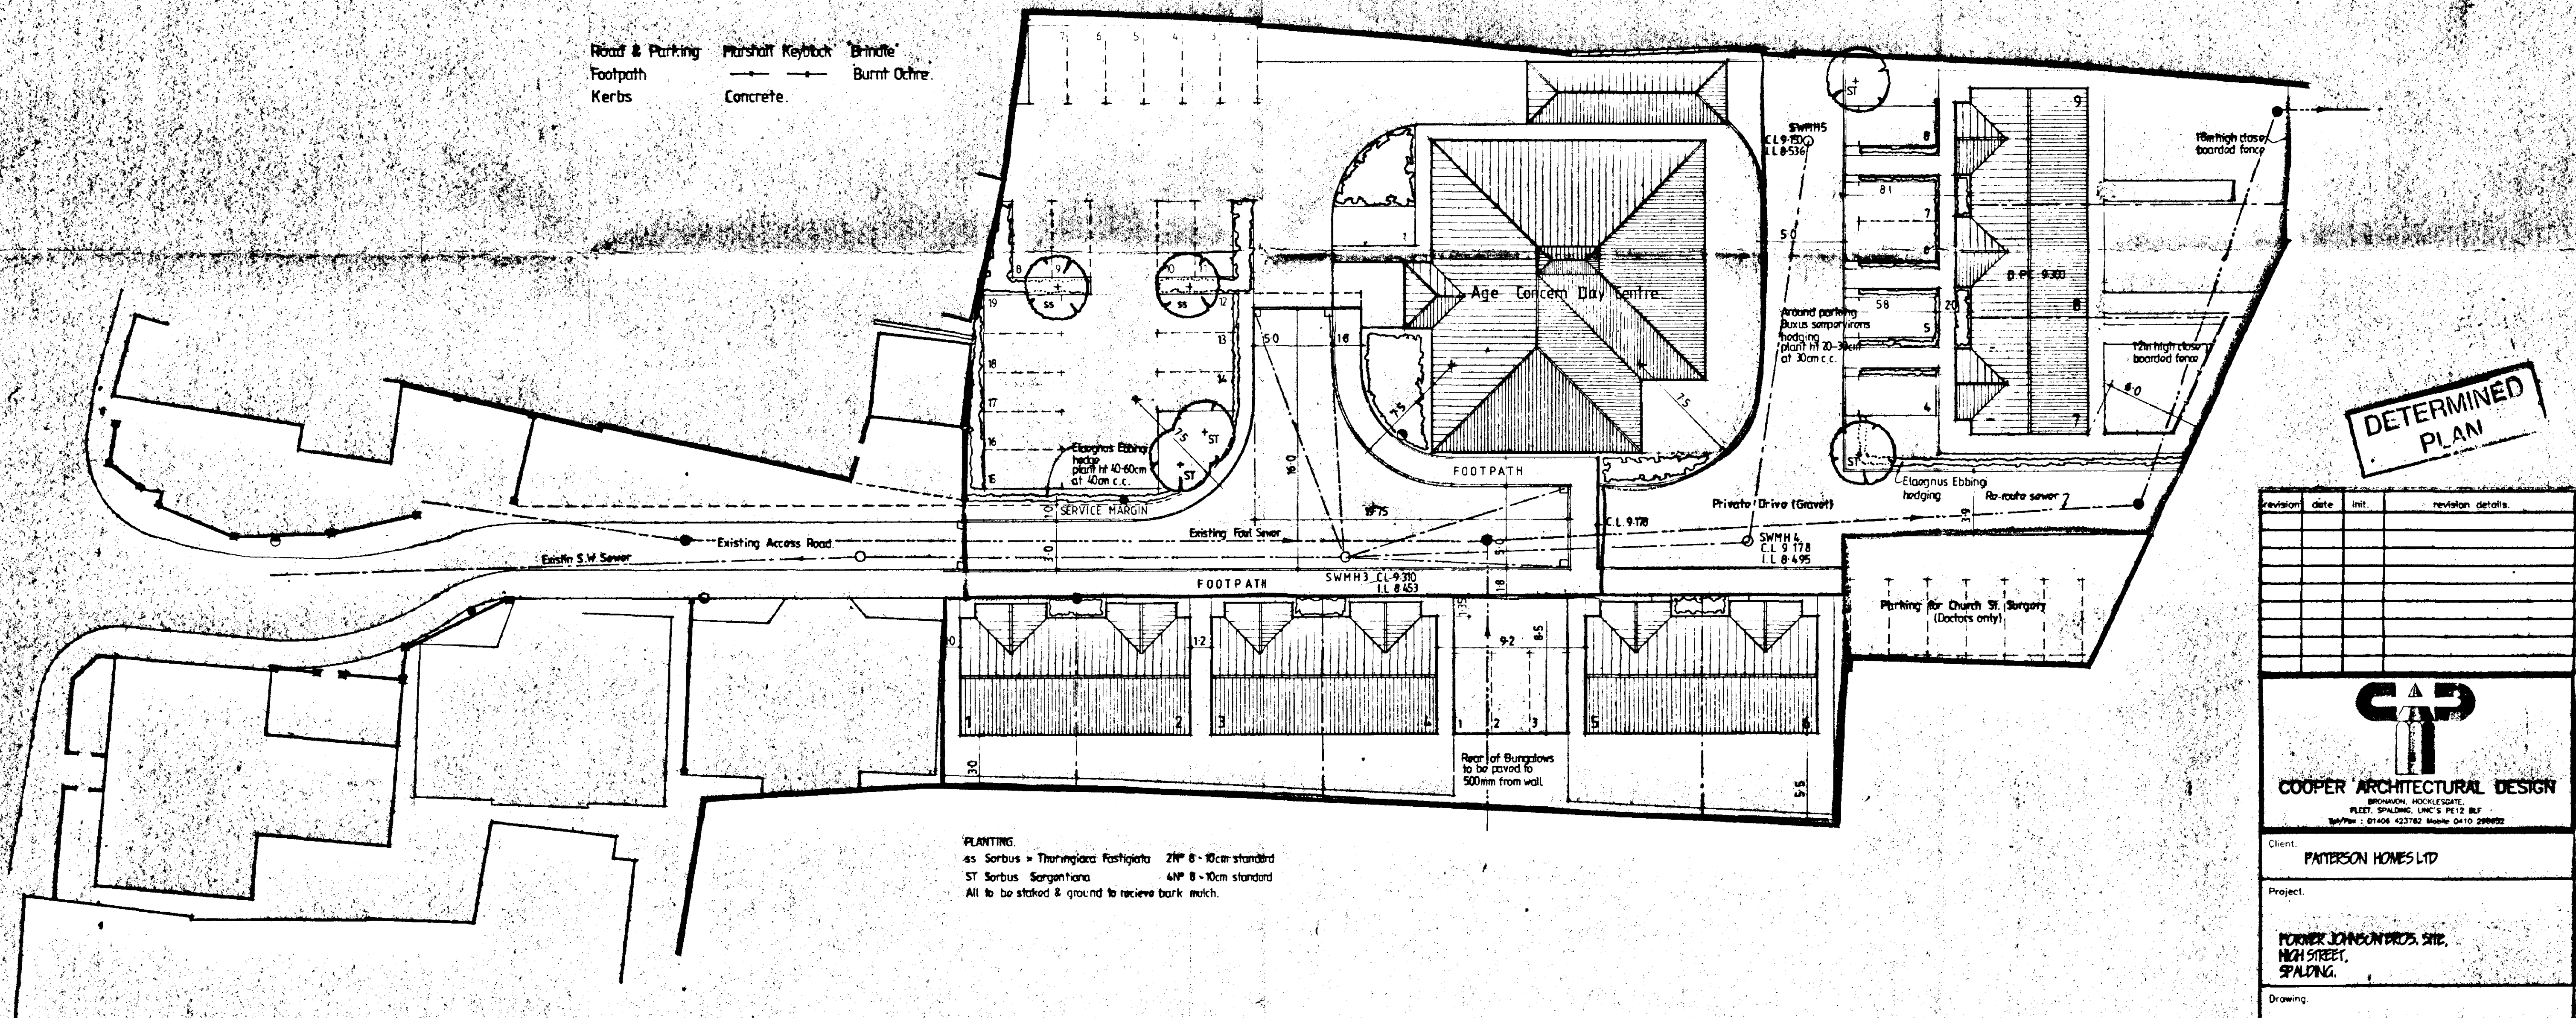

PLANTING  
ss Sorbus x Thuringiata Fastigiata 2HP 8-10cm standard  
ST Sorbus Sargentiana 4HP 8-10cm standard  
All to be staked & ground to receive bark mulch.

**DETERMINED  
PLAN**

| revision | date | init. | revision details |
|----------|------|-------|------------------|
|          |      |       |                  |
|          |      |       |                  |
**COOPER ARCHITECTURAL DESIGN**  
BROMHAM, WILTSHIRE  
FLEET, SPALDING, LINC'S PE12 8LF  
Tel: 01406 423762 Mobile 0410 299002







Client: **PATERSON HOMES LTD**

Project: **FORMER JOHNSON PROS. SITE, HIGH STREET, SPALDING.**

Drawing: **BLOCK & LOCATION PLANS**

|                     |             |
|---------------------|-------------|
| Scale: 1:200 1:2500 | Drawing No. |
| Rev. 91             | JL          |

SOUTH HOLLAND DC  
HOUSING & PLANNING  
20 APR 1998  
Ref: 04.16/98

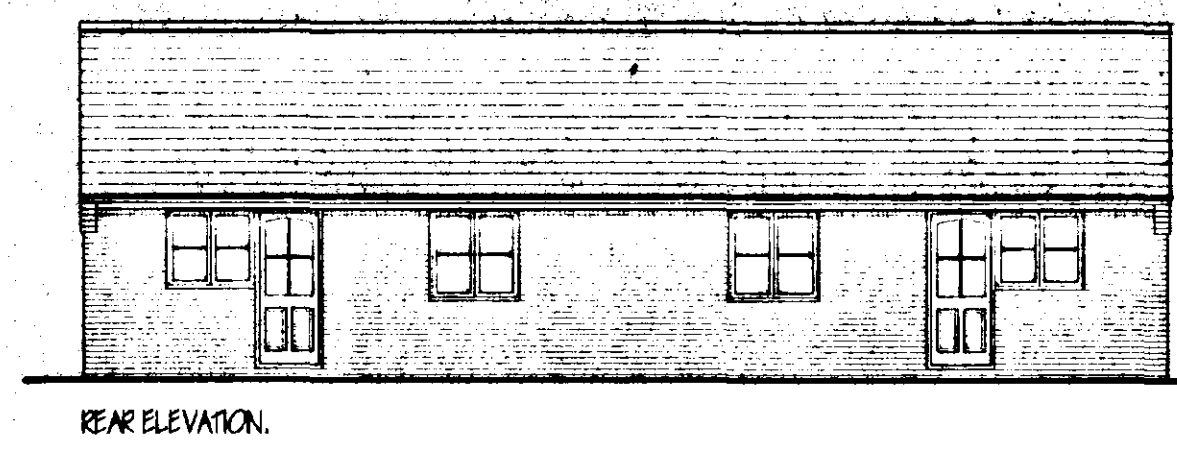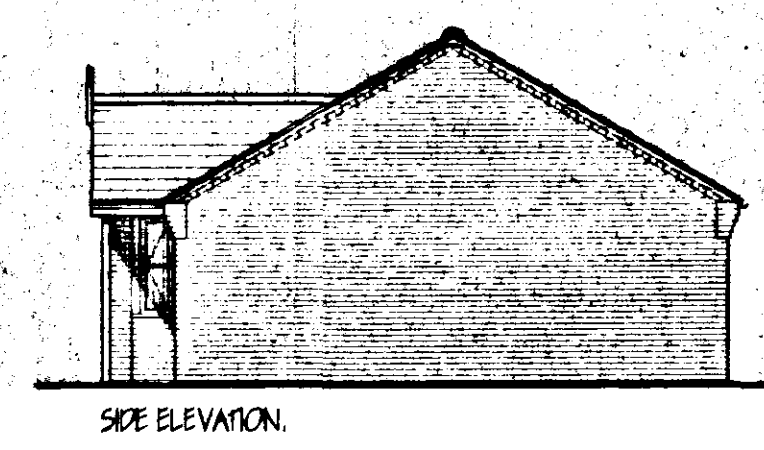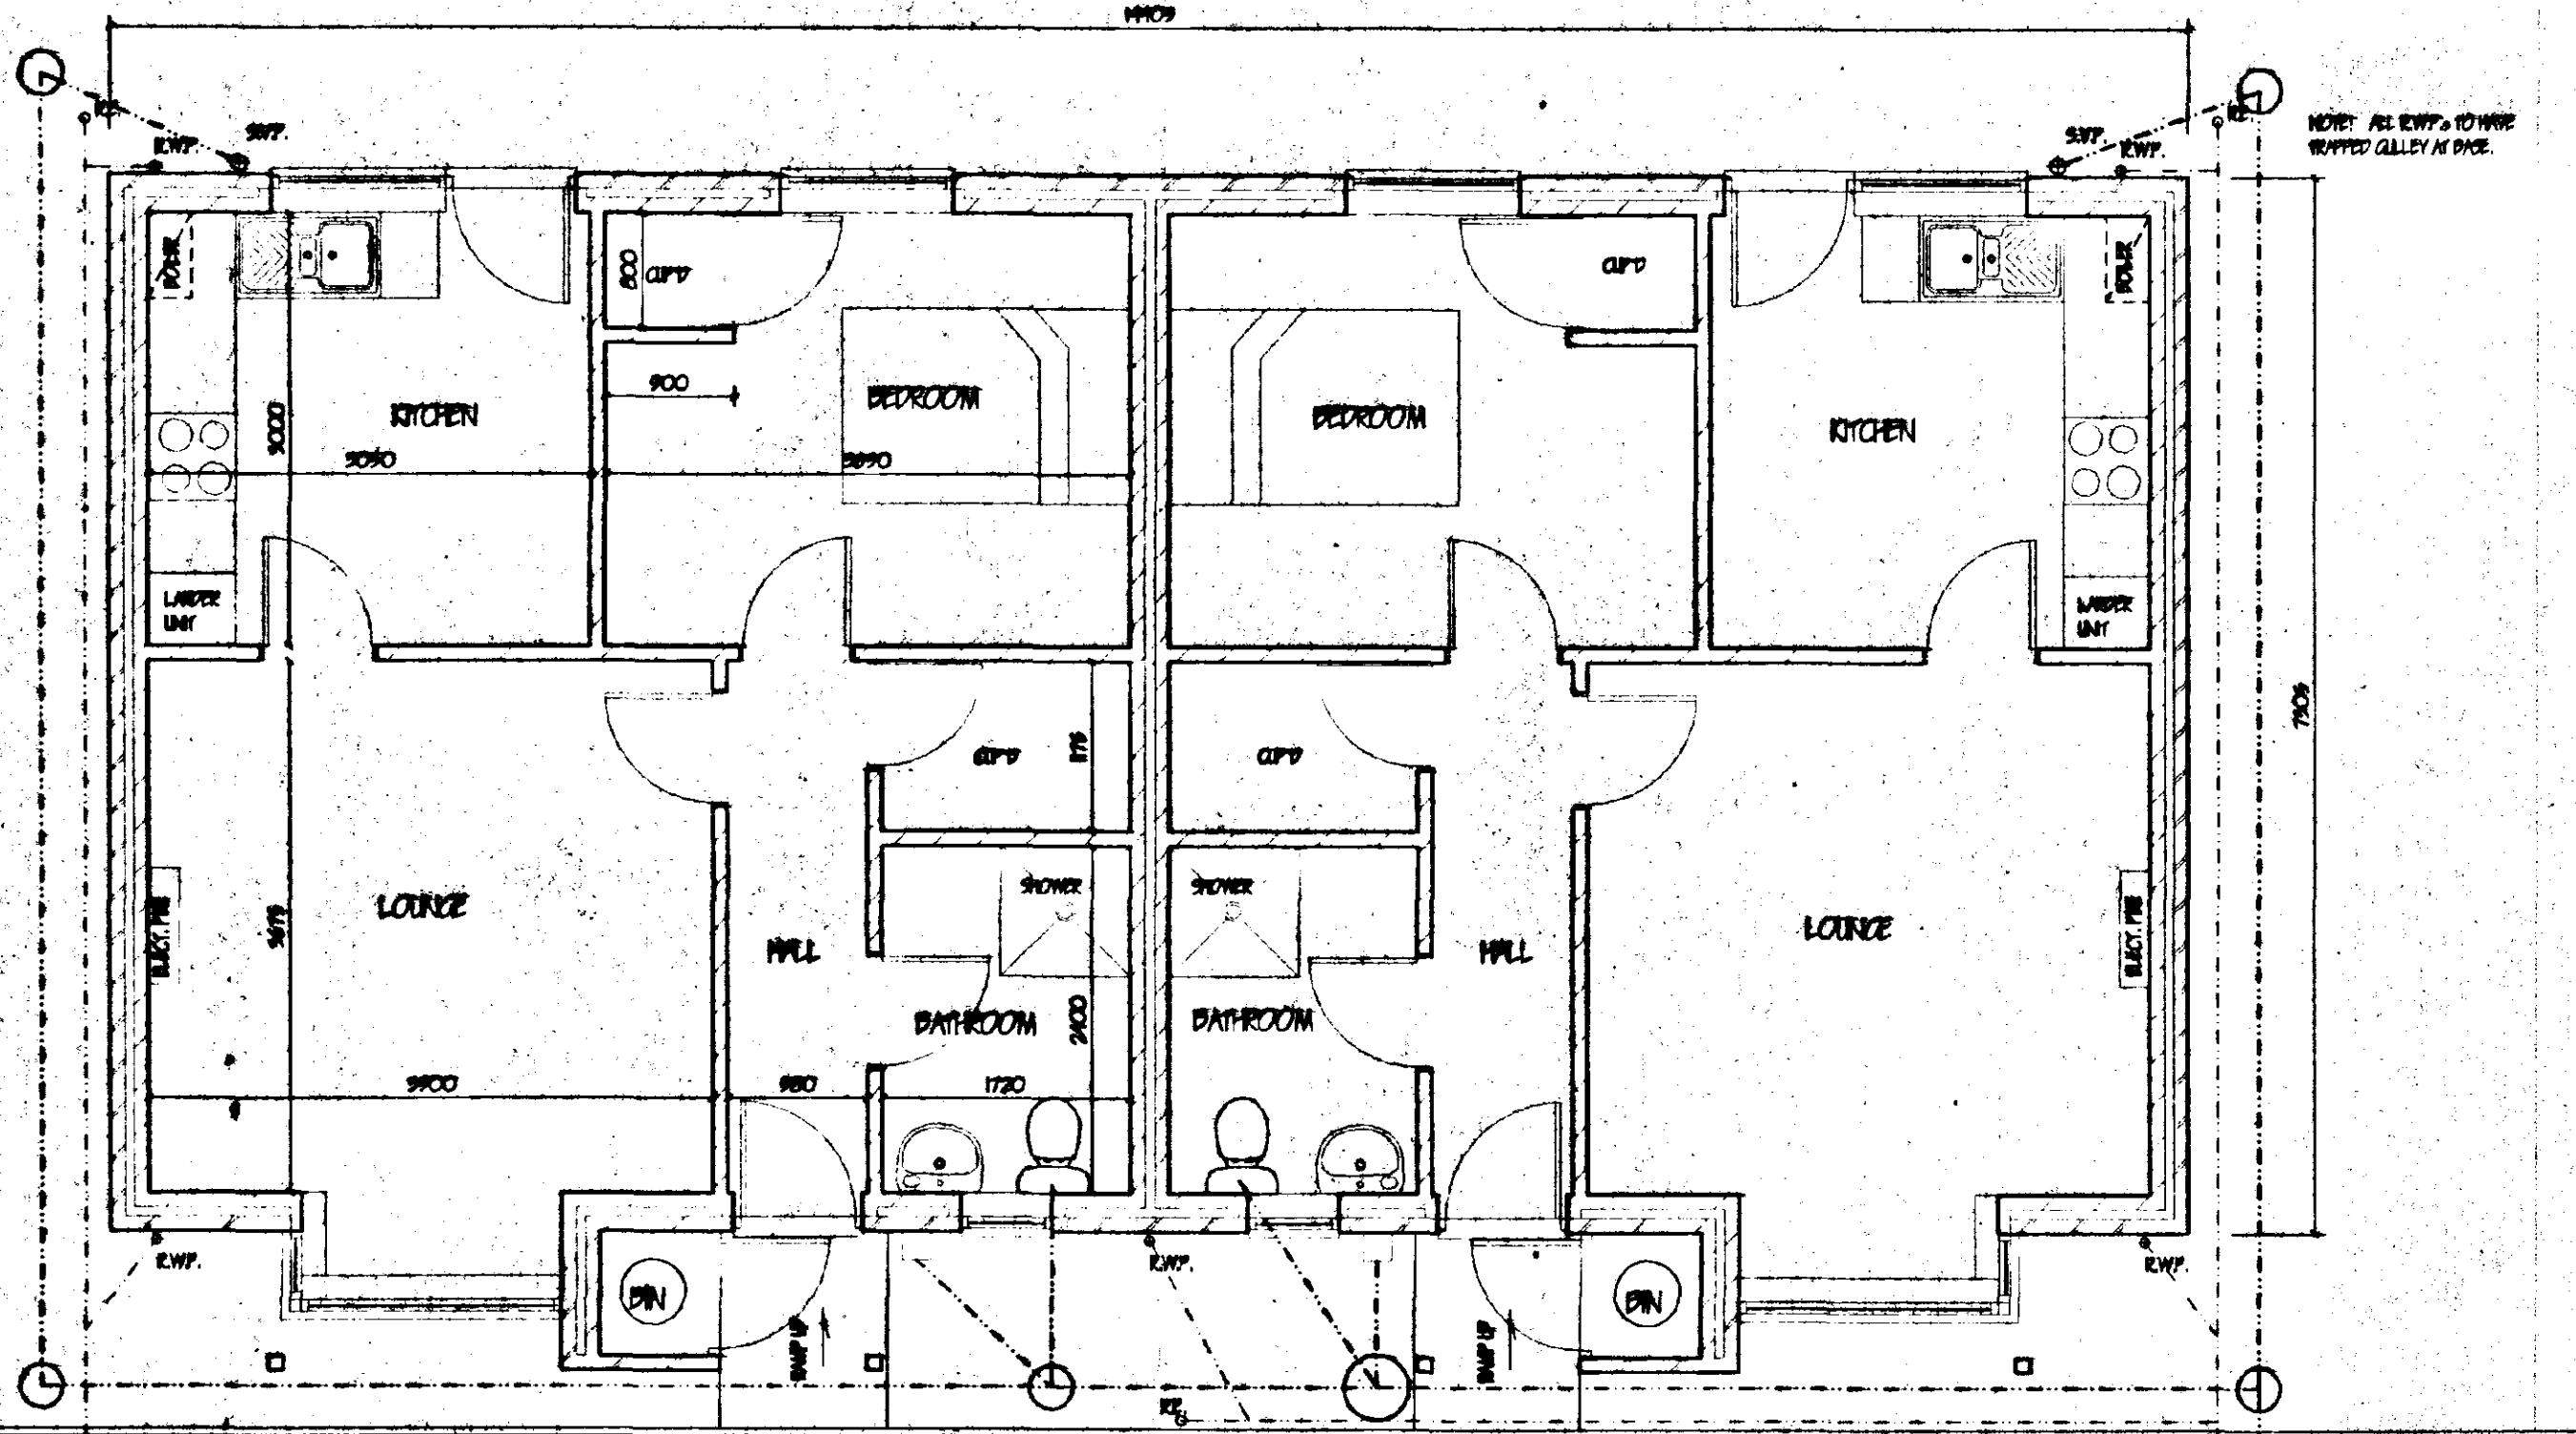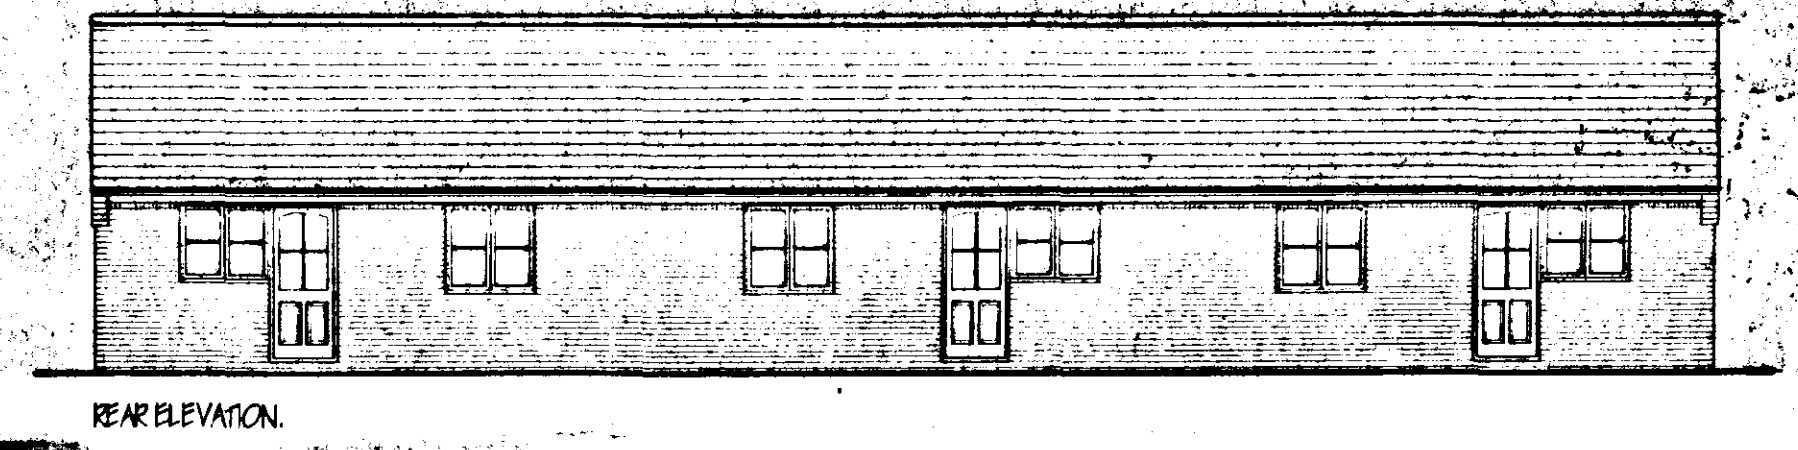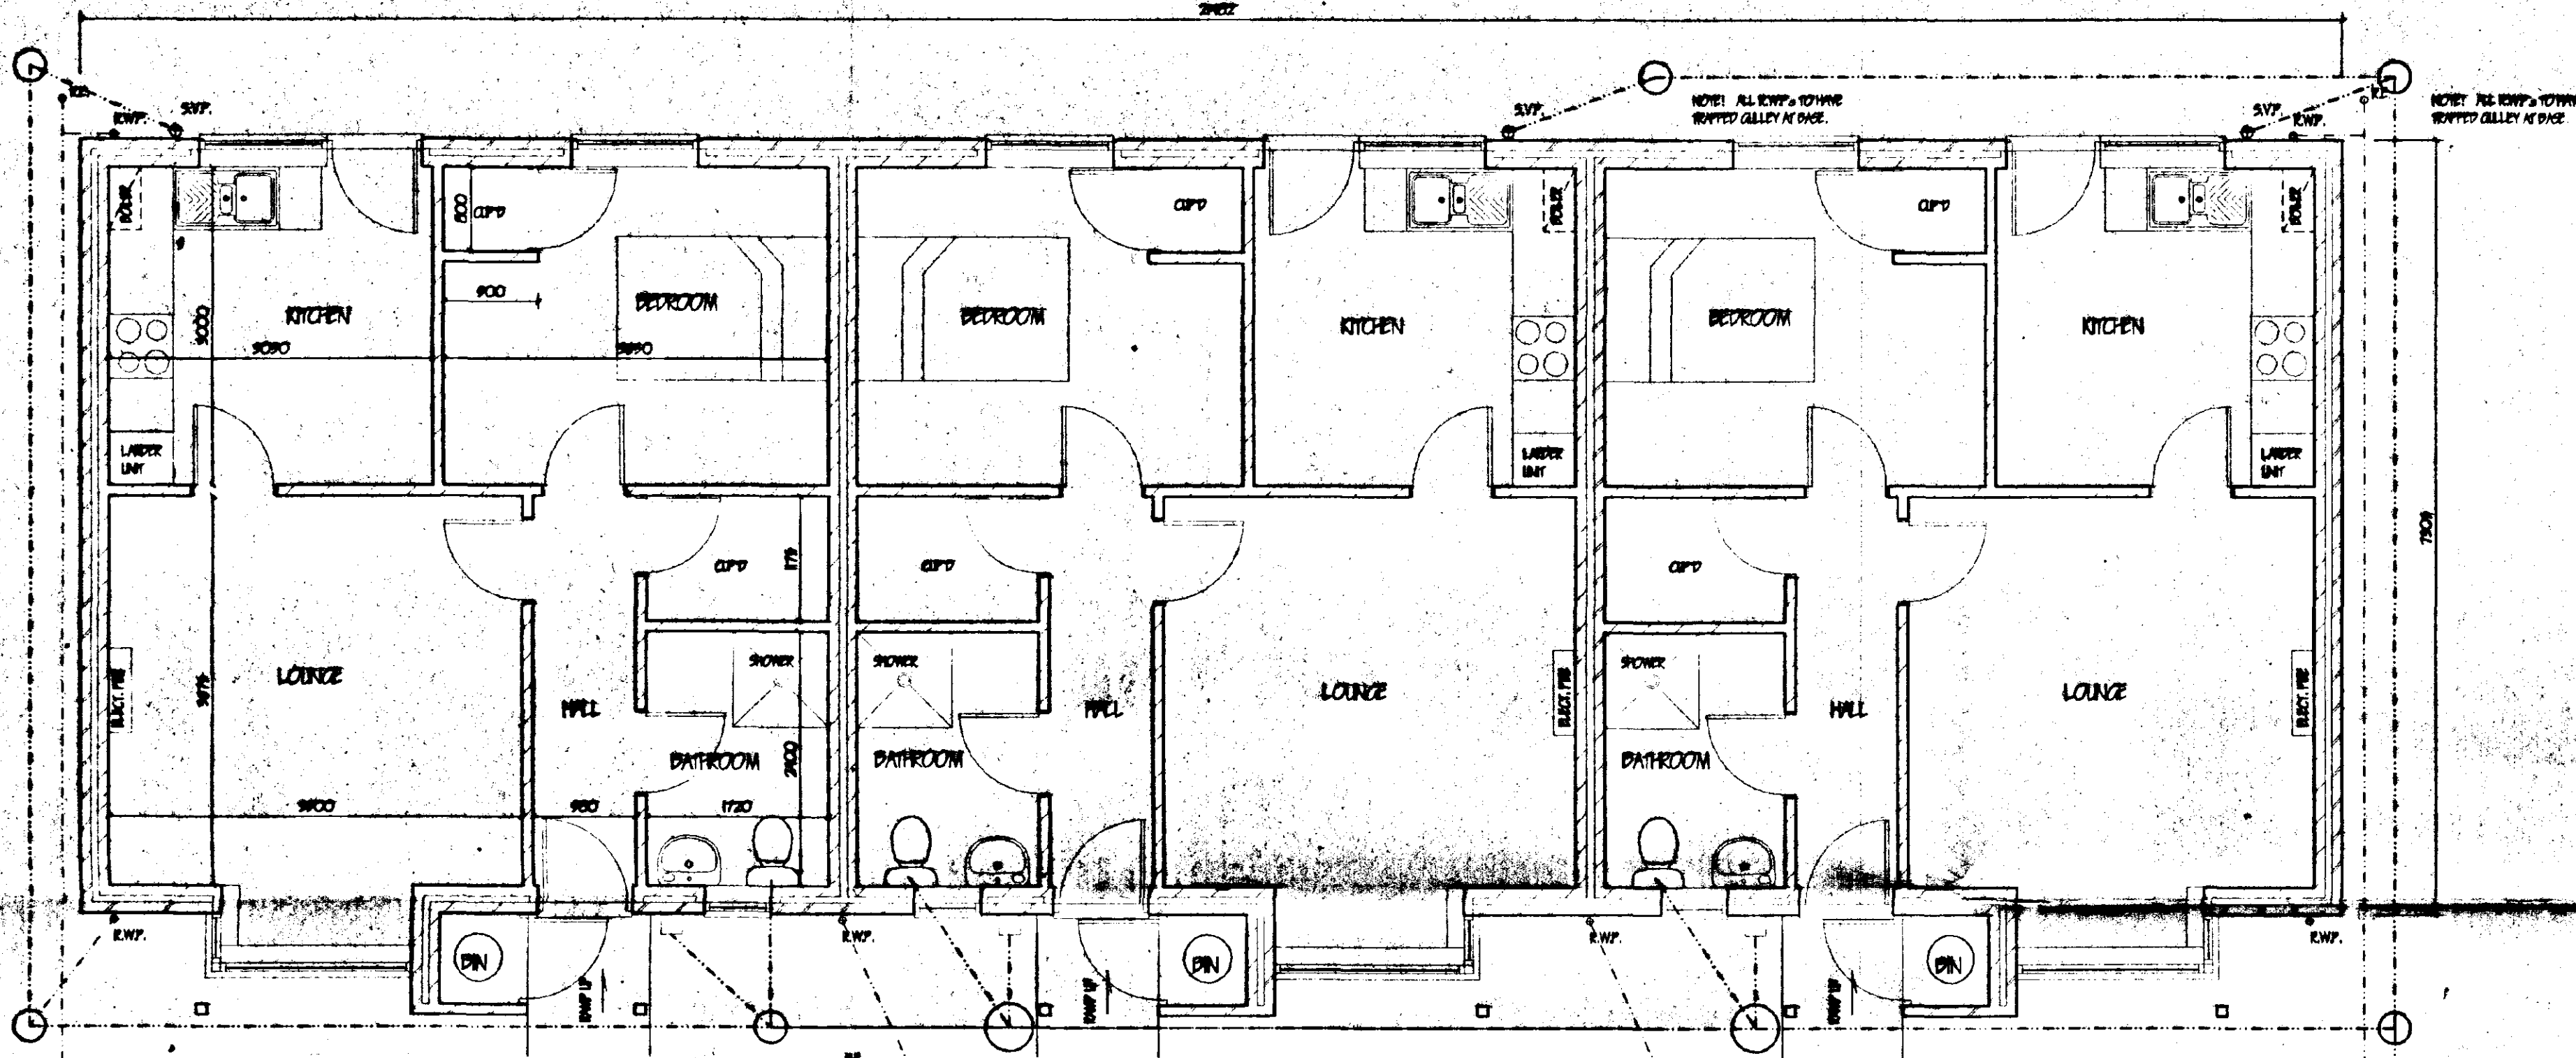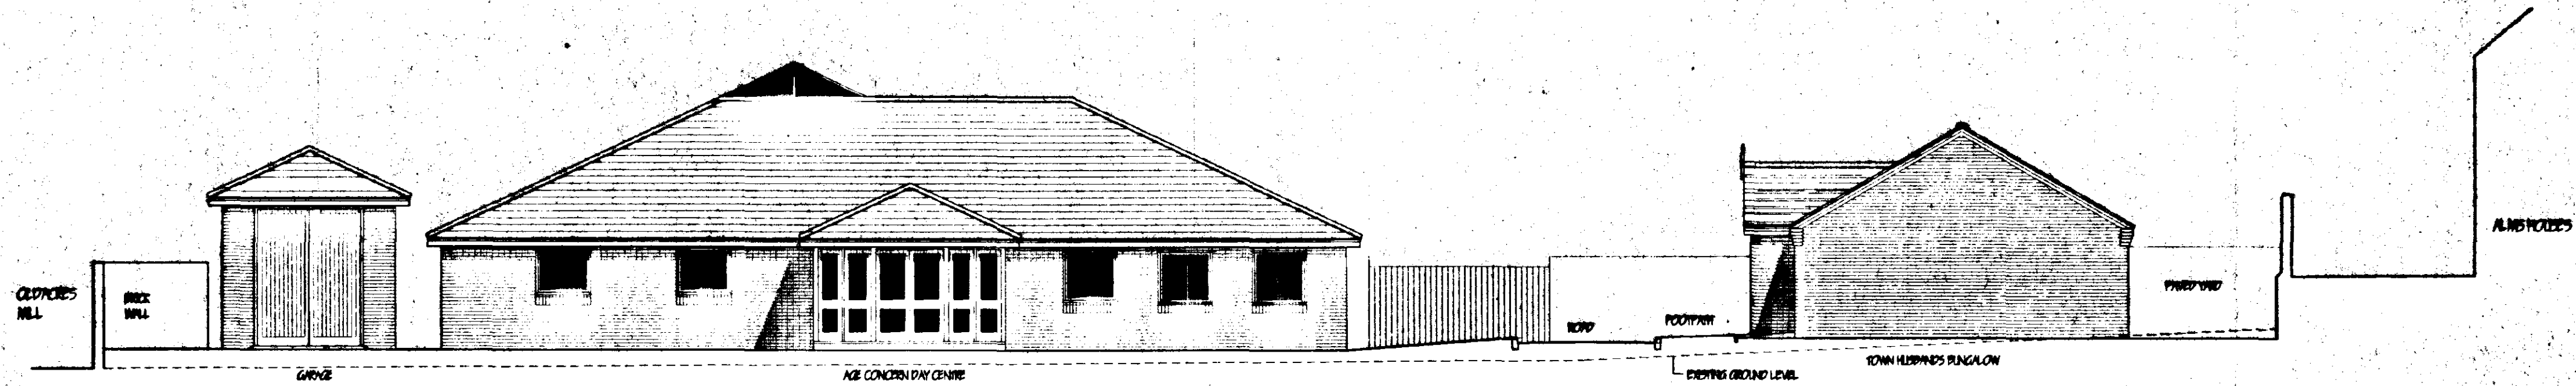

ROOF: RED/WHITE/BLACK PAVEMENT  
 BRICK: BUTTERFLY PATTERN  
 FLOOR & PARQUETWORK: PAINTED WHITE  
 WINDOWS: WHITE UP V.C.G.  
 SHUTTERS: WHITE PAINTED BUTTERFLY

**Patterson**  
 (Town Developments)  
 PLAN

| revision | date | init. | revision details |
|----------|------|-------|------------------|
|          |      |       |                  |
|          |      |       |                  |
**COOPER ARCHITECTURAL DESIGN**  
 BRIMMON, HOCKLESGATE  
 FLEET, SPALDING, LINC'S PE12 8UF  
 Tel/Fax: 01406 423782 Mobile 0410 280922

Client  
 PATTERSON (TOWN DEVELOPMENTS) LTD.

Project  
 PROPOSED RESIDENTIAL DEVELOPMENT  
 FOR THE SPALDING TOWN HUSBANDS  
 FORMER JOHNSON PROS. SITE,  
 HIGH STREET,  
 SPALDING.

Drawing  
 PLANS / ELEVATIONS

|                     |                       |
|---------------------|-----------------------|
| Scale<br>1:50 1:100 | Drawing No.<br>9605-1 |
| Date<br>SEPT. 97    | Drawn<br>J.C.         |

SOUTH HOLLAND DC  
 HOUSING & PLANNING  
 20 APR 1998  
 Ref: 04/16/98