



* O.S.B denotes Ordinary Strand
(Sterling) Boarding.

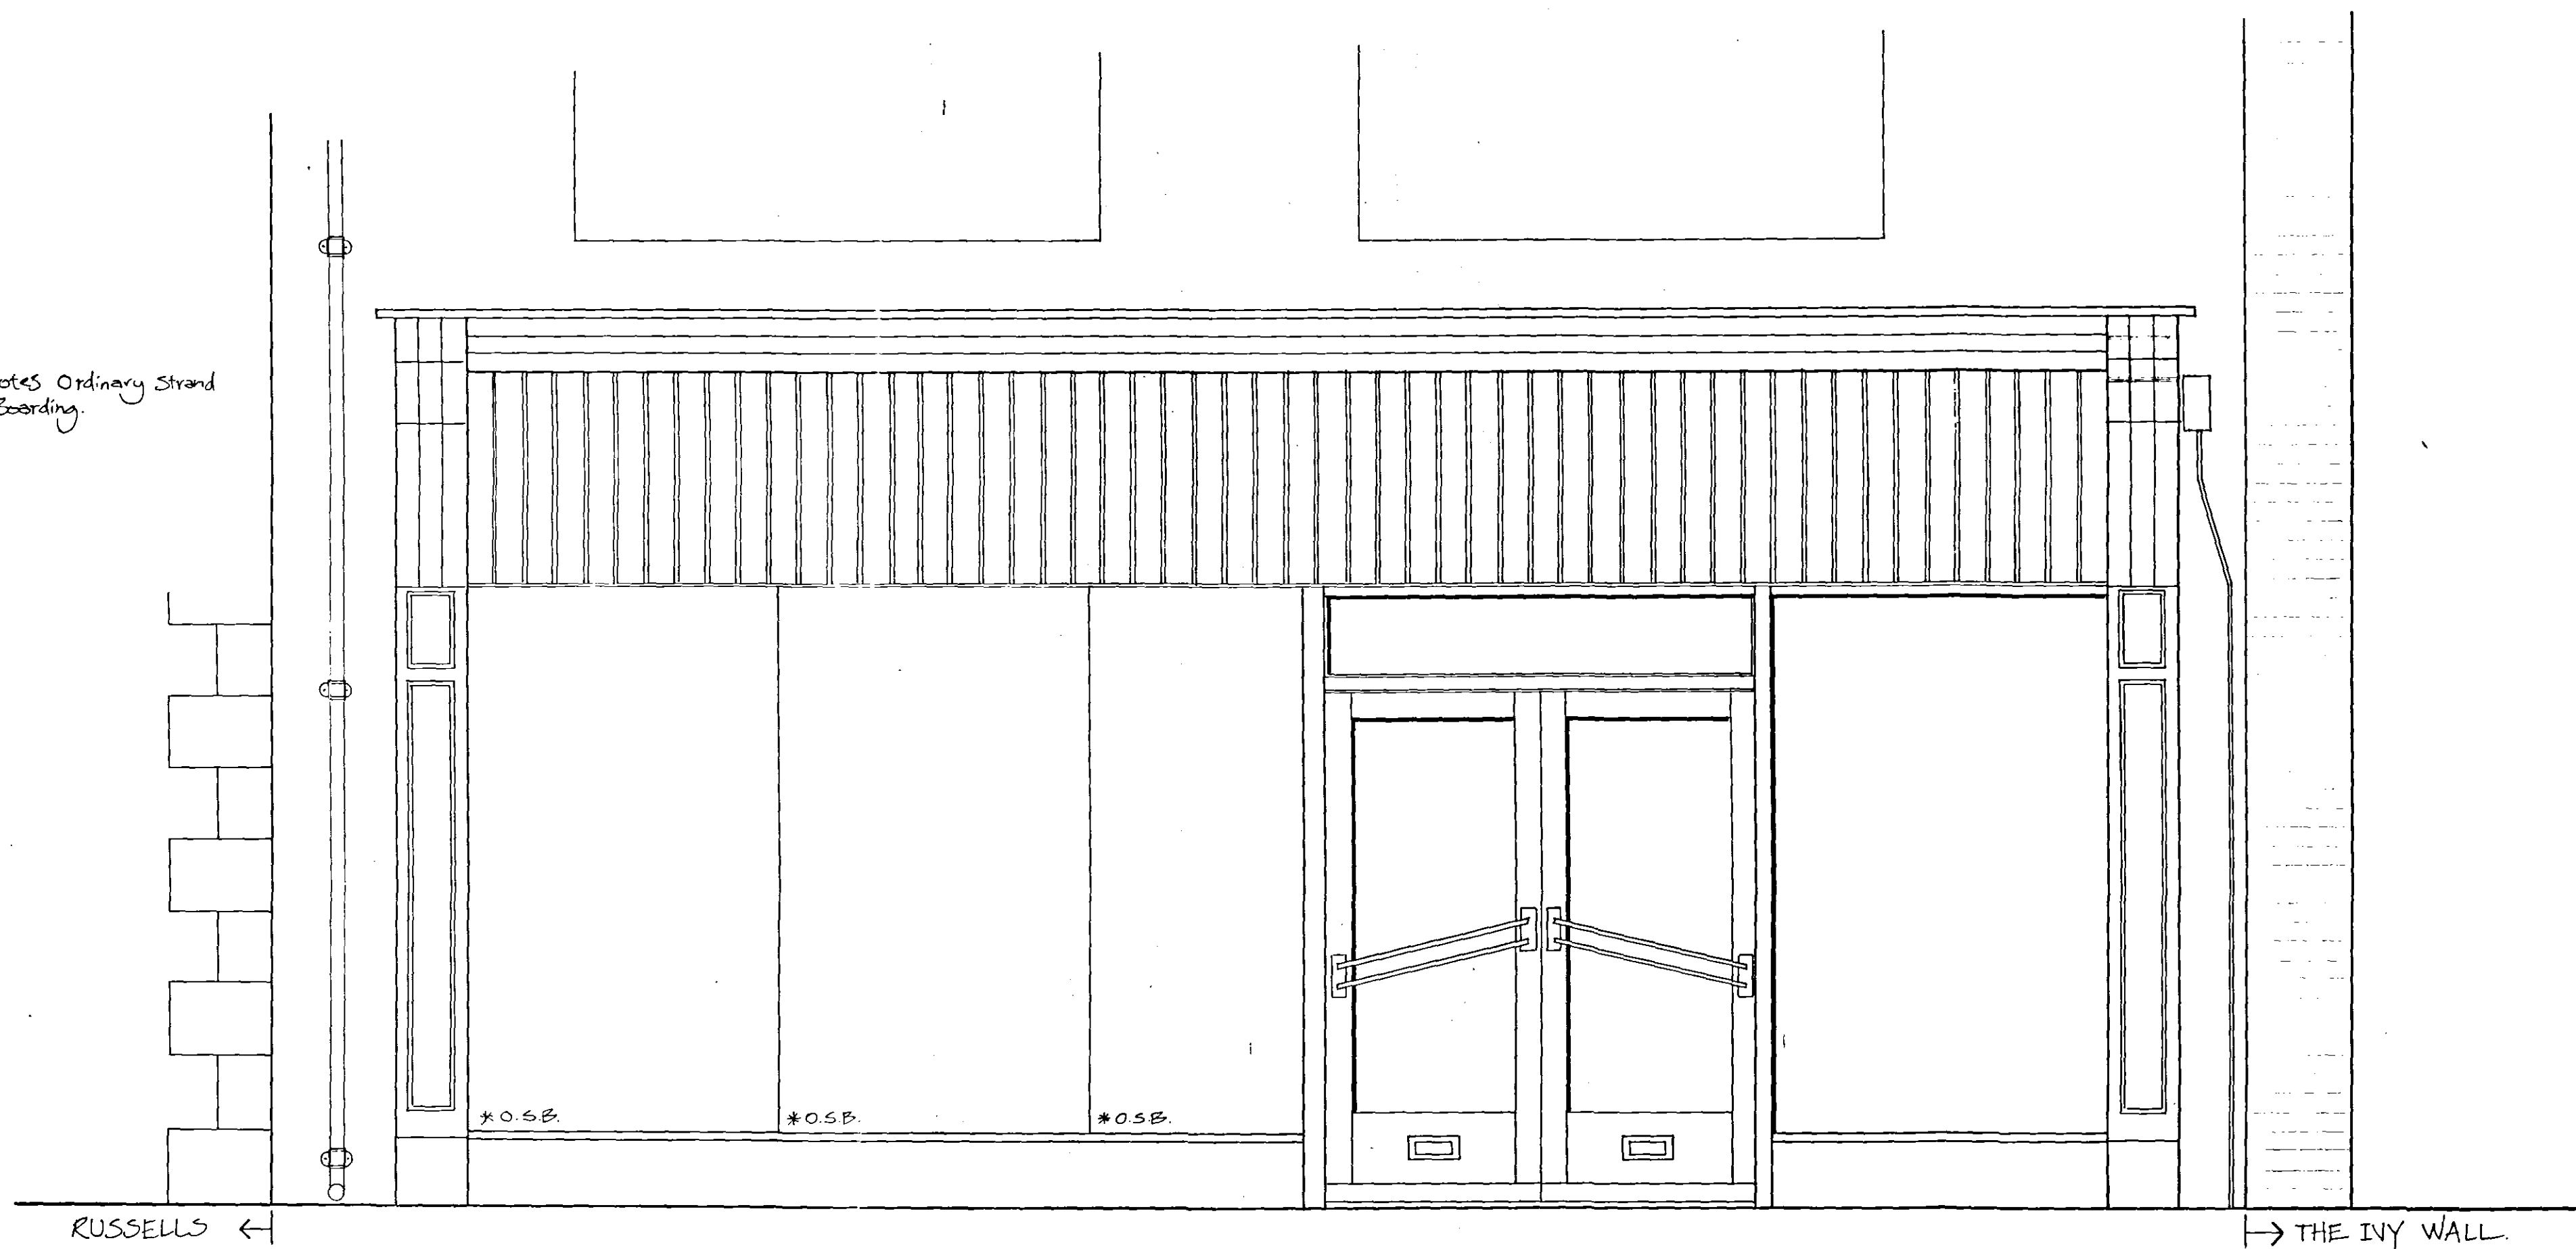

• ELEVATION AS EXISTING 1:20.

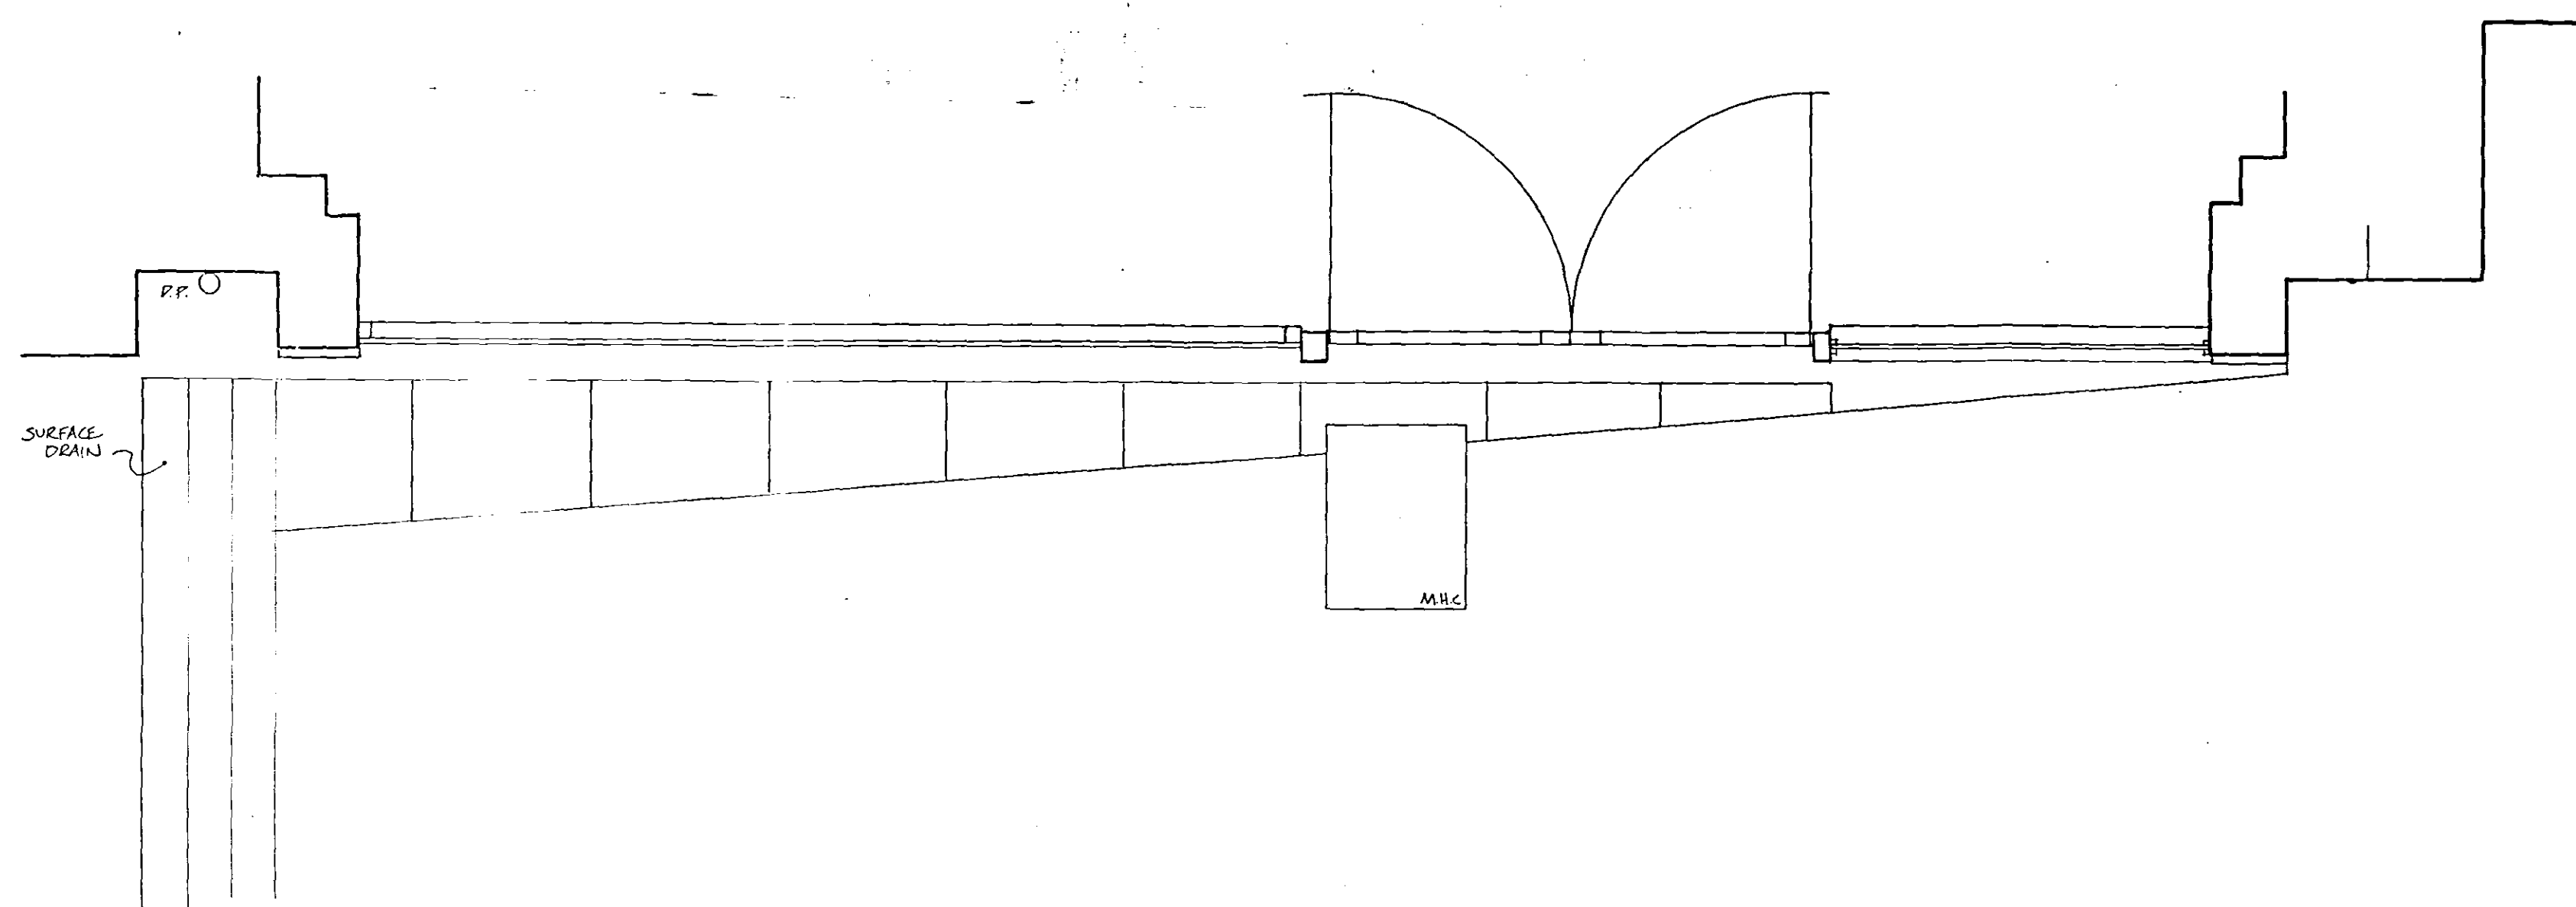

FLOOR PLAN AS EXISTING 1:20.

SHDC
Planning & Development
30 MAR 2007
Ref: 0418/07

DETERMINED
PLAN

remway
design

In association with

JONATHAN BIGGADIKE
P.G. DIP. L.A. M.L.I.
PLANNING DESIGN CONSERVATION

76 Severn Road, Spalding,
Lincolnshire PE11 2JZ.
Tel: 01775 769691.



Project:

PROPOSED ALTERATIONS TO
SHOPFRONT AT No. 17 NEW ROAD,
SPALDING, LINCOLNSHIRE.

Client: MR. CLIVE HERD.

Date: 12 February 2007.

Drawn By: JD

Drawing No. RUS/07/01.