




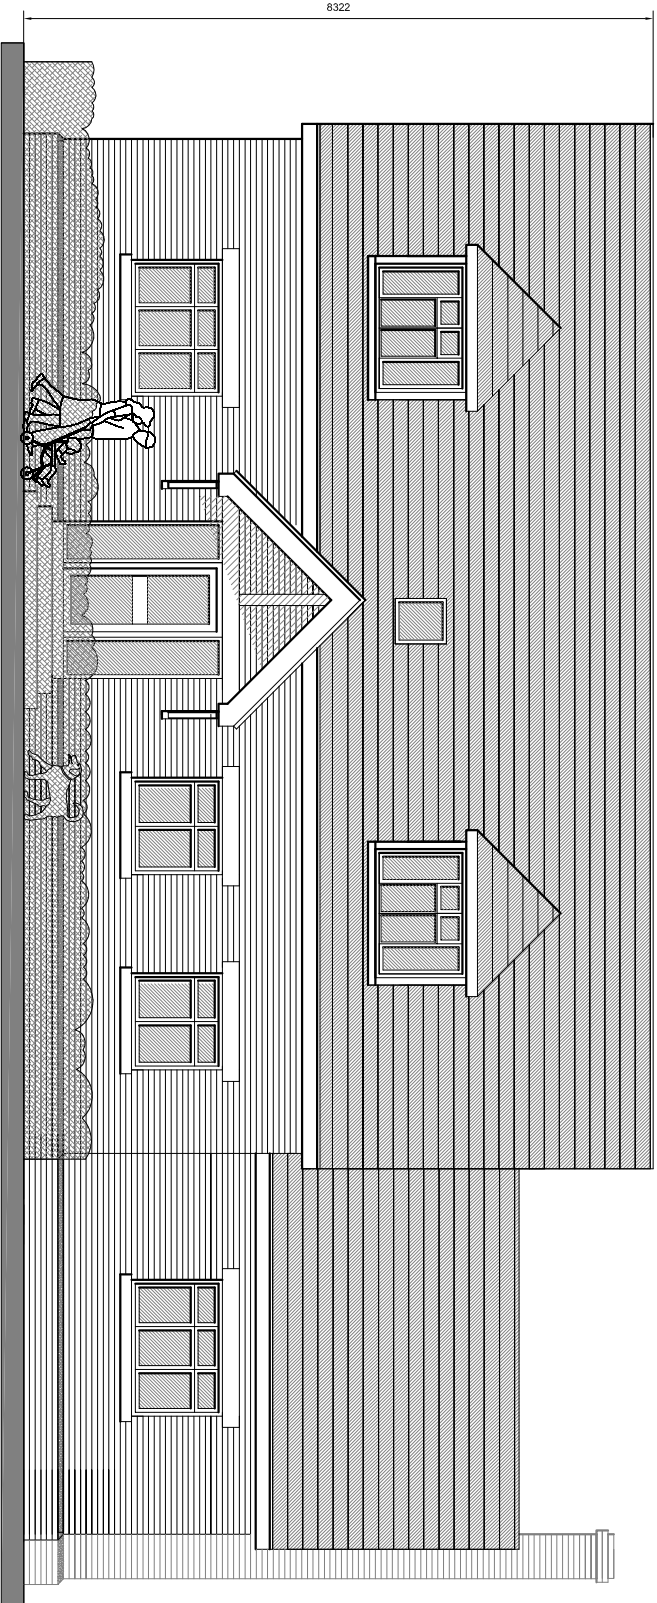


APPROVED FRONT ELEVATION (south)

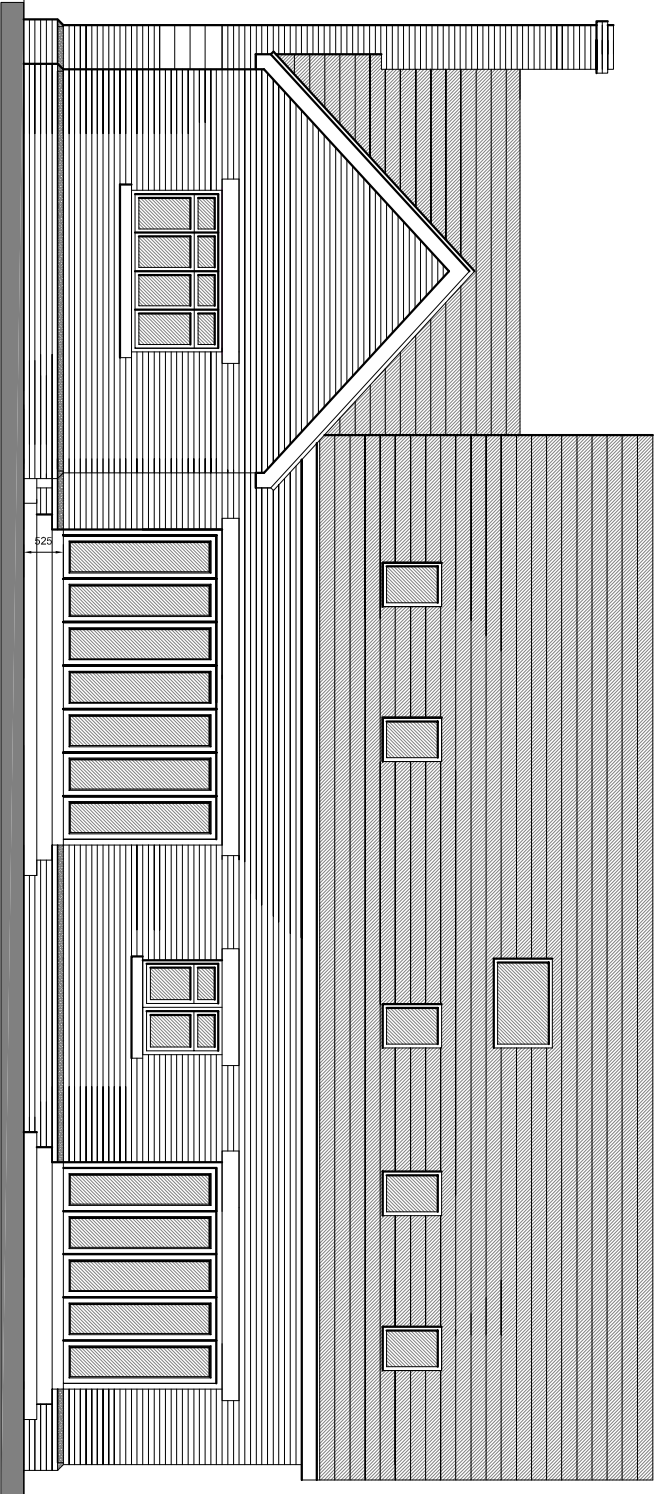


APPROVED REAR ELEVATION (north)

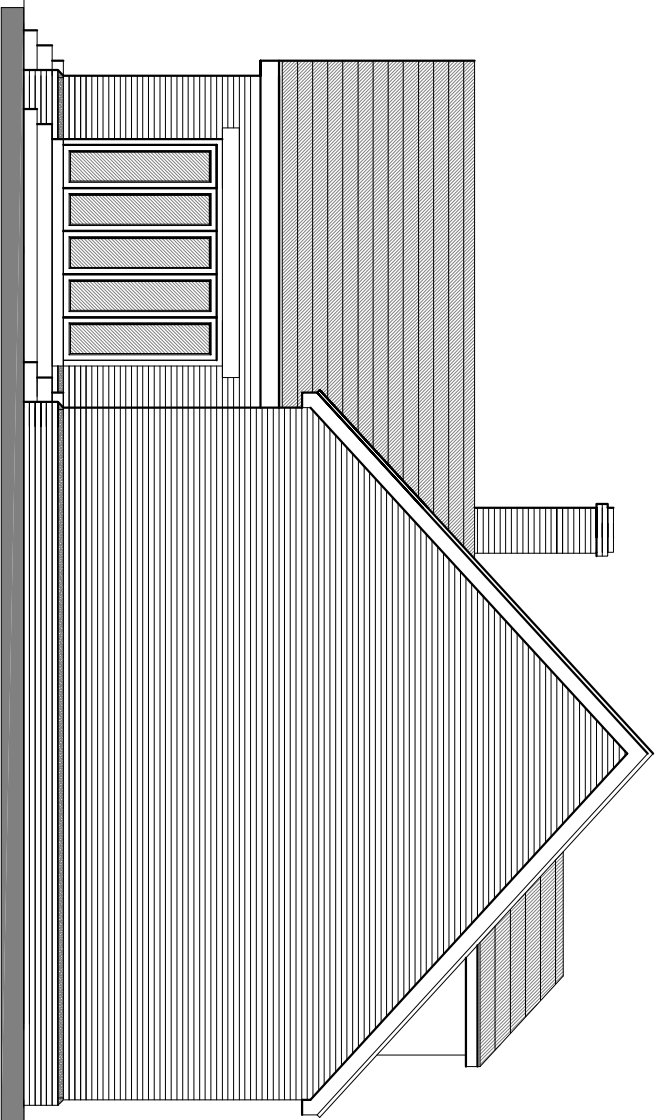


APPROVED SIDE ELEVATION (west)

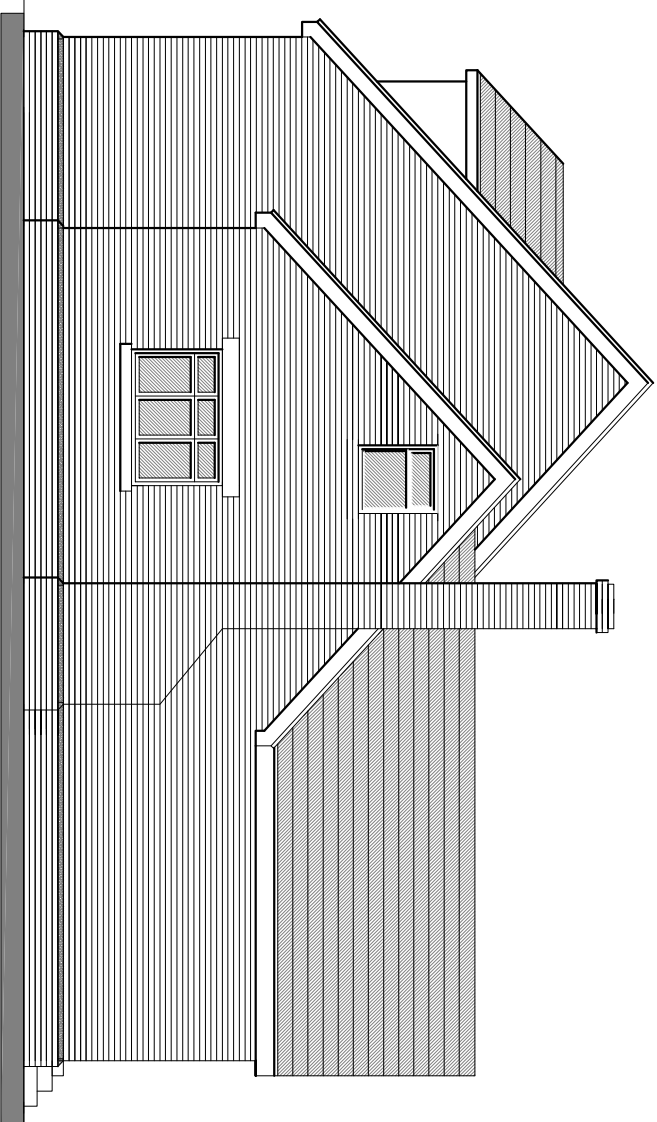


APPROVED SIDE ELEVATION (east)

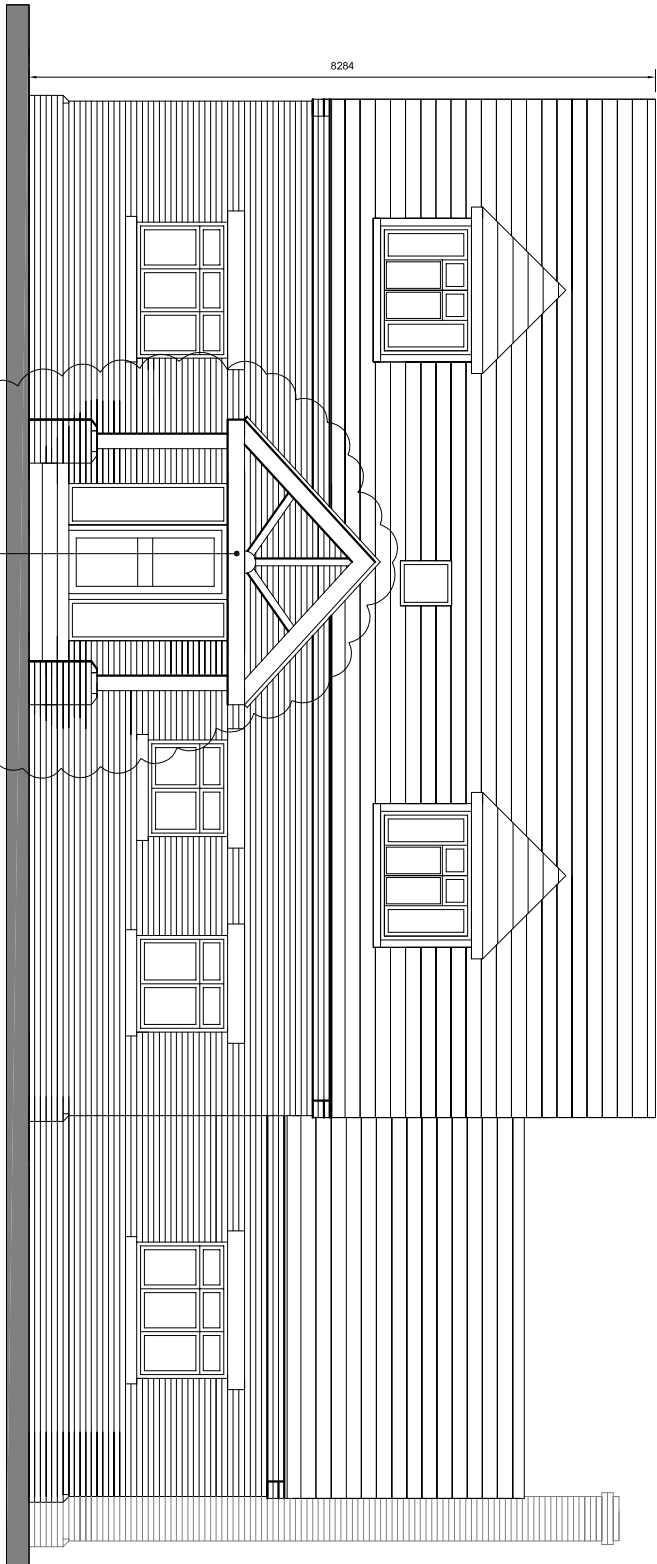


PROPOSED FRONT ELEVATION (south)

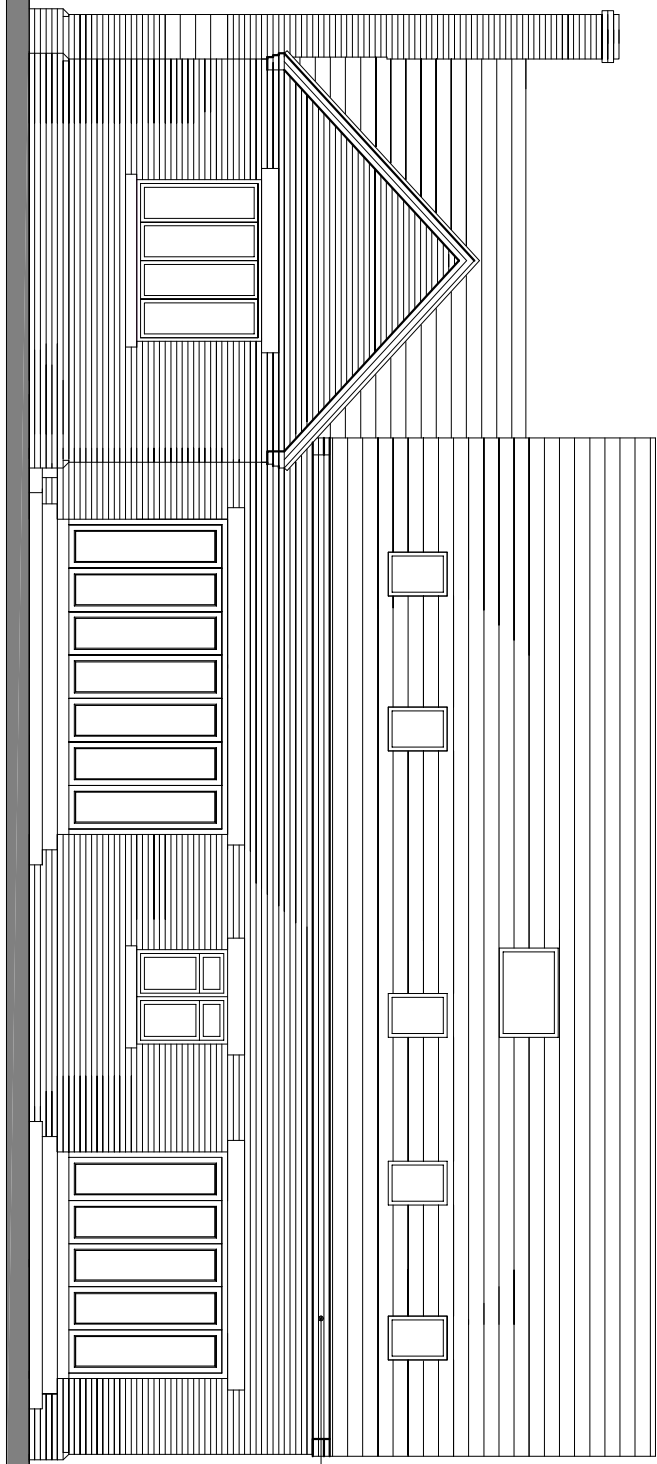


PROPOSED REAR ELEVATION (north)

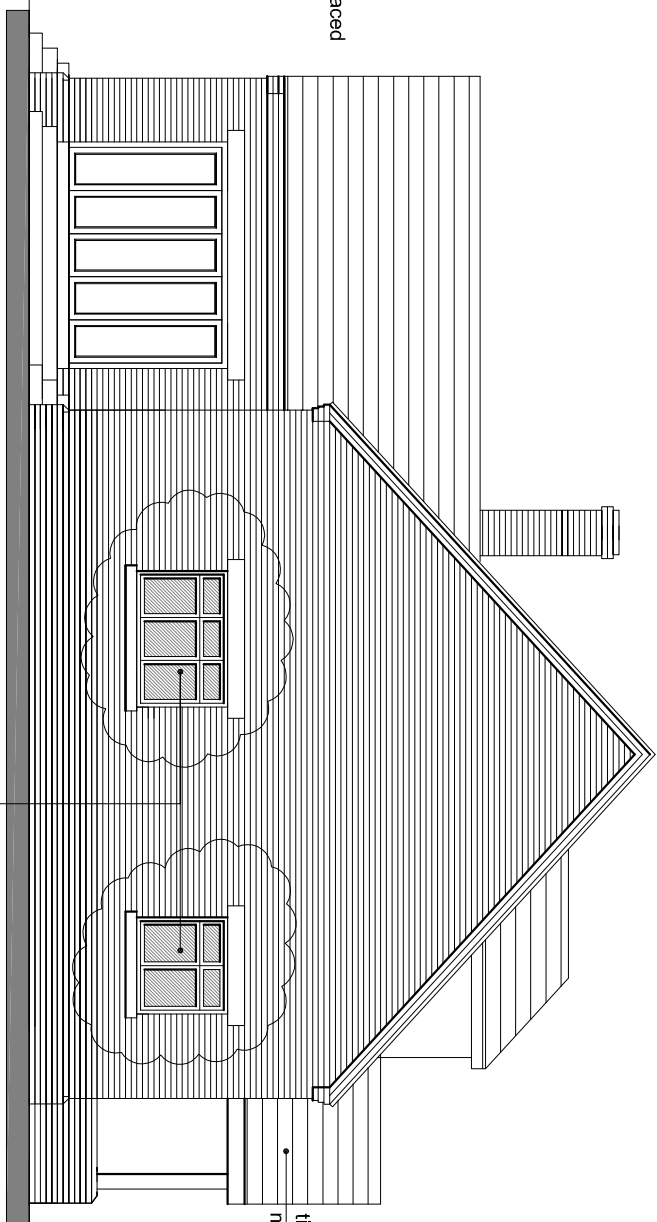


PROPOSED SIDE ELEVATION (west)

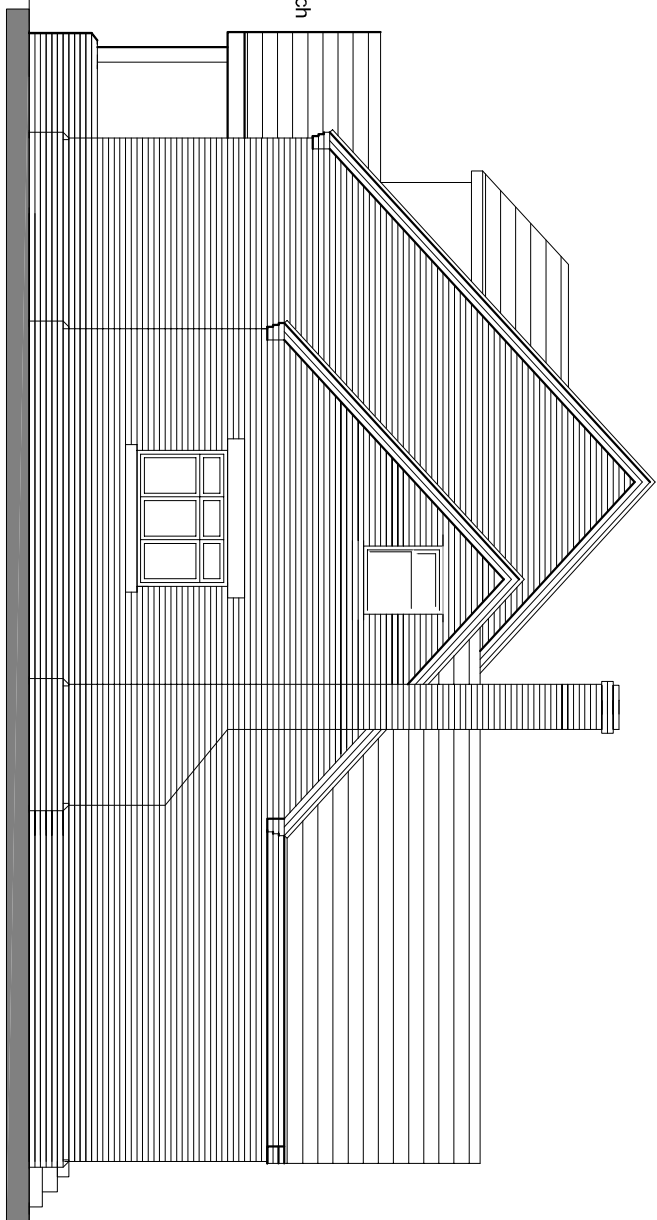

PROPOSED SIDE ELEVATION (east)

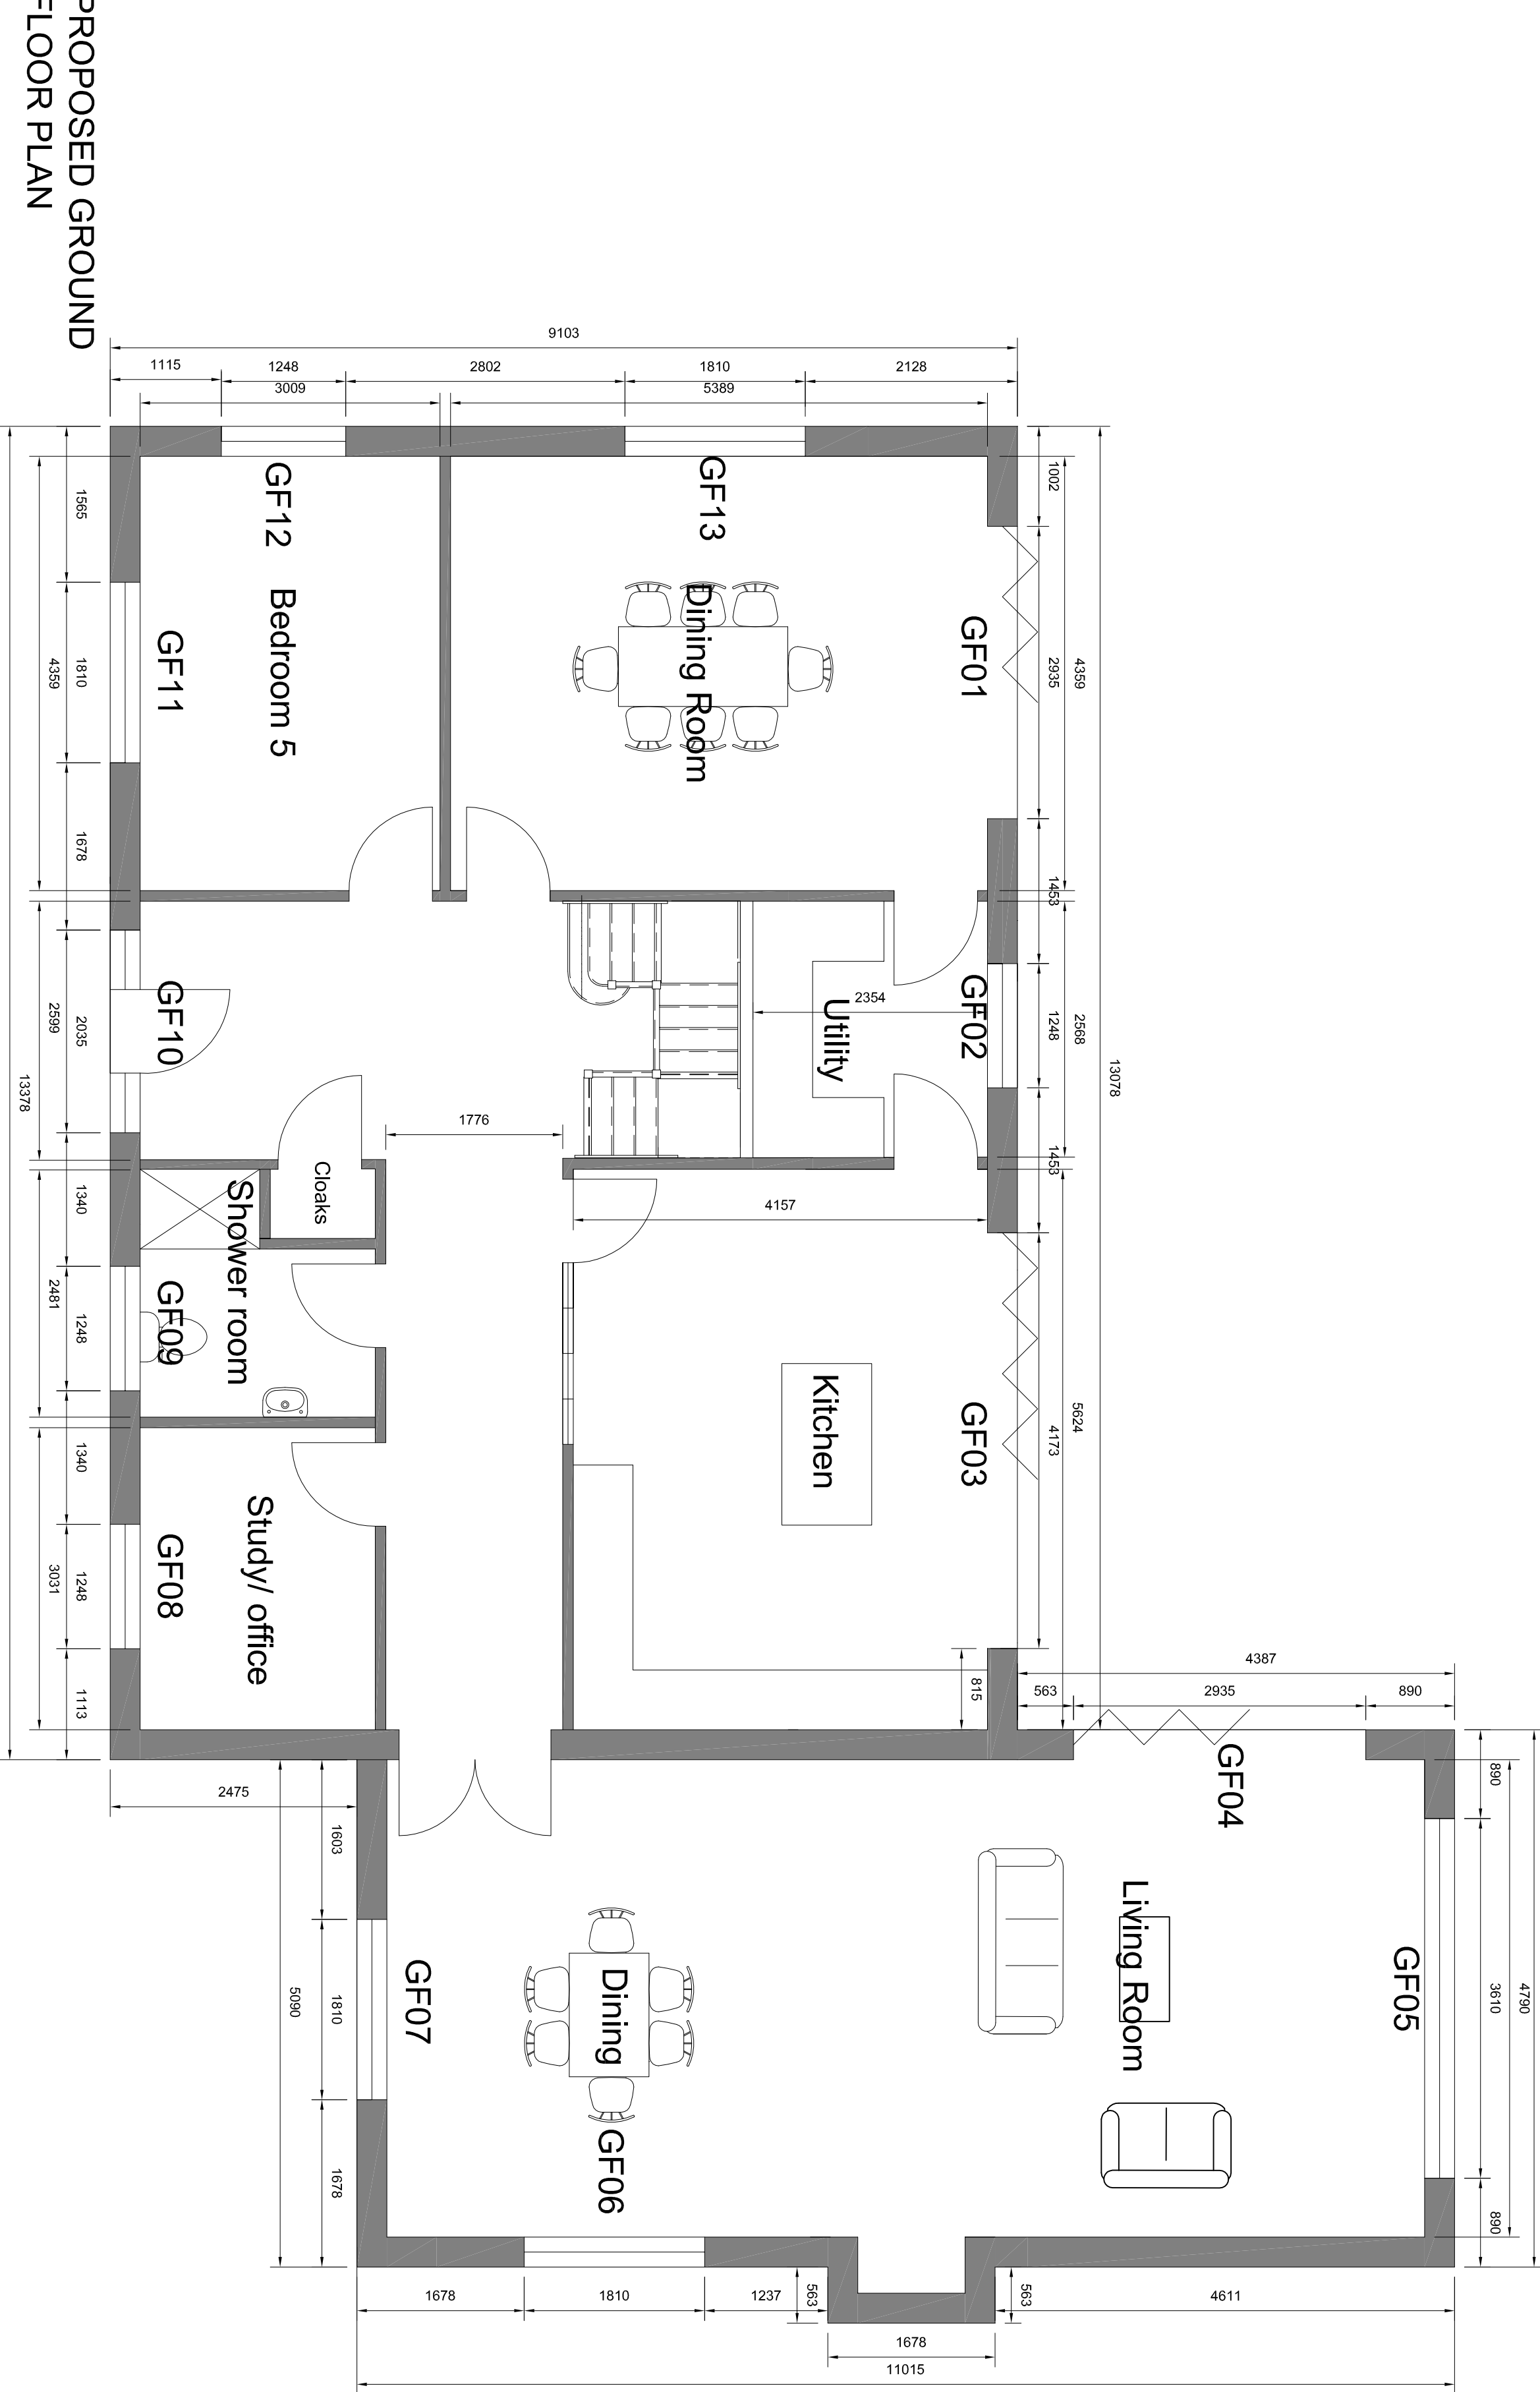

APPROVED GROUND FLOOR PLAN

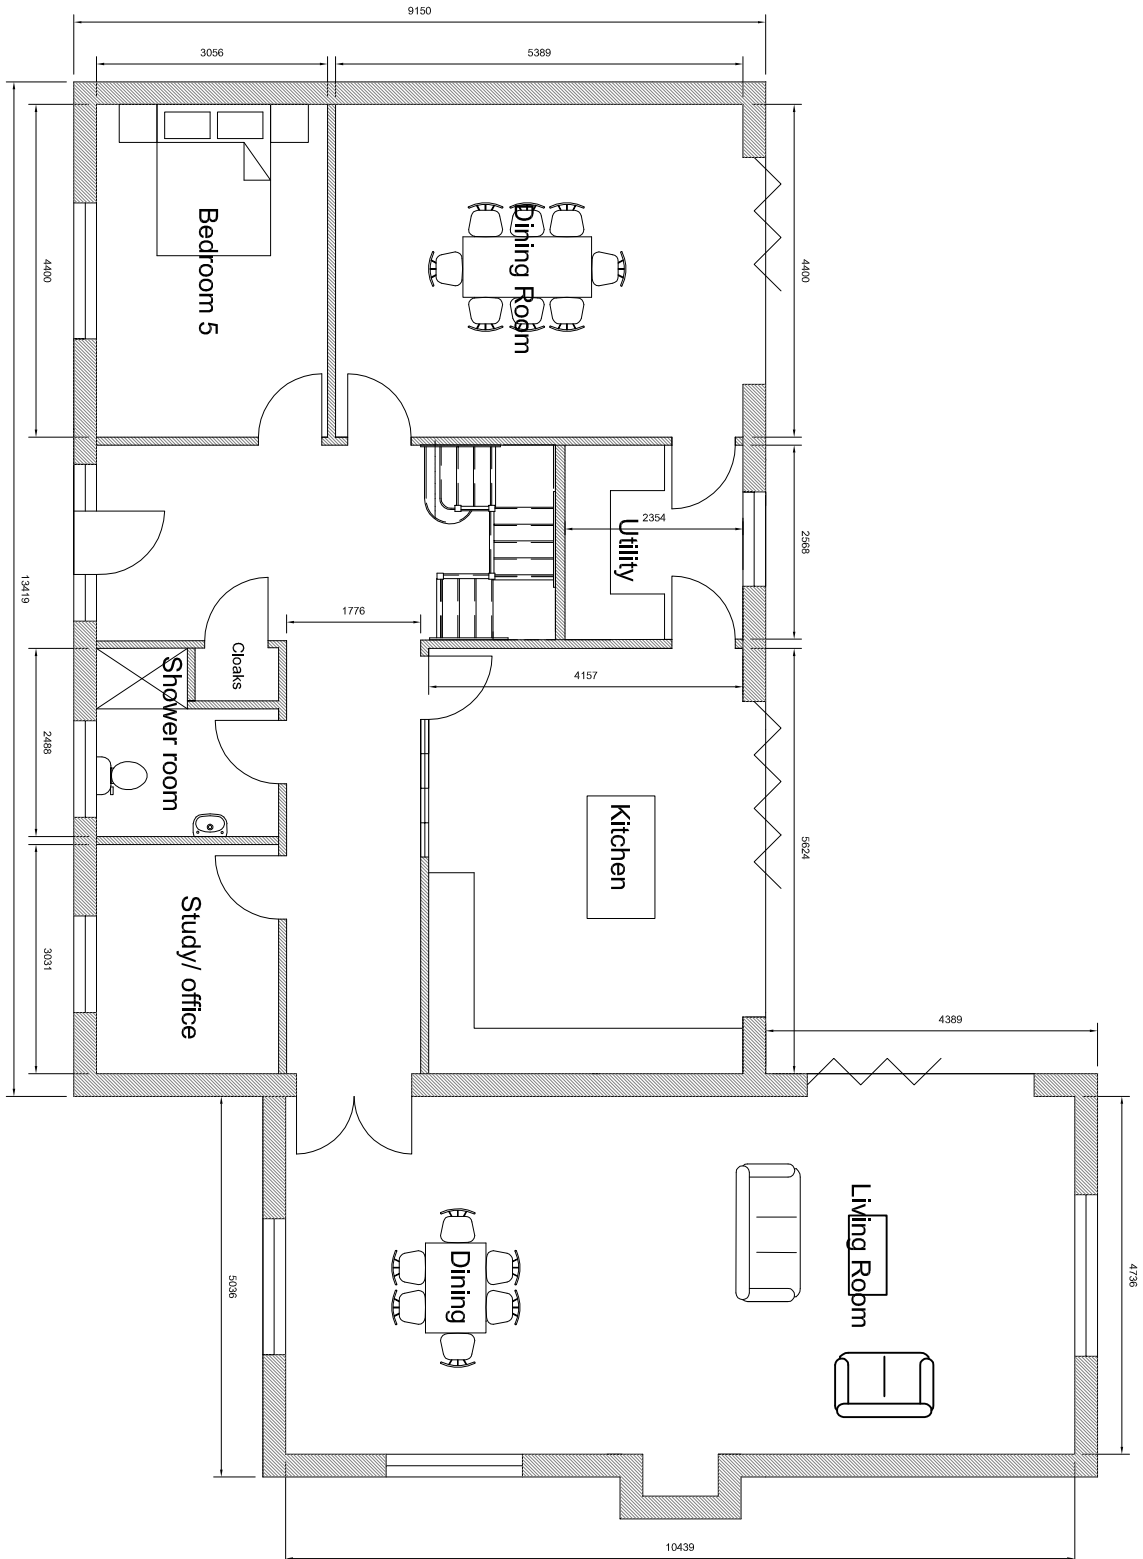

Revision	Date	Drawn	Description
Client	Mr Nigel Hutton		
Project	Chalet Bungalow & Garage @ 109 Woodram Wygate		
Drawing	Planning Amendment		
Scale	1:50, 1:100, @ A1 drawn	AWM checked	TAC Date 24/04/2015
Trevor A Clay RIBA Ltd, 14 Old Fenwick Road, Weston Hills, Spalding, Lincs. PE26DD			
01406 380027 trevor@taczarchitects.co.uk			
www.taczarchitects.co.uk			

