


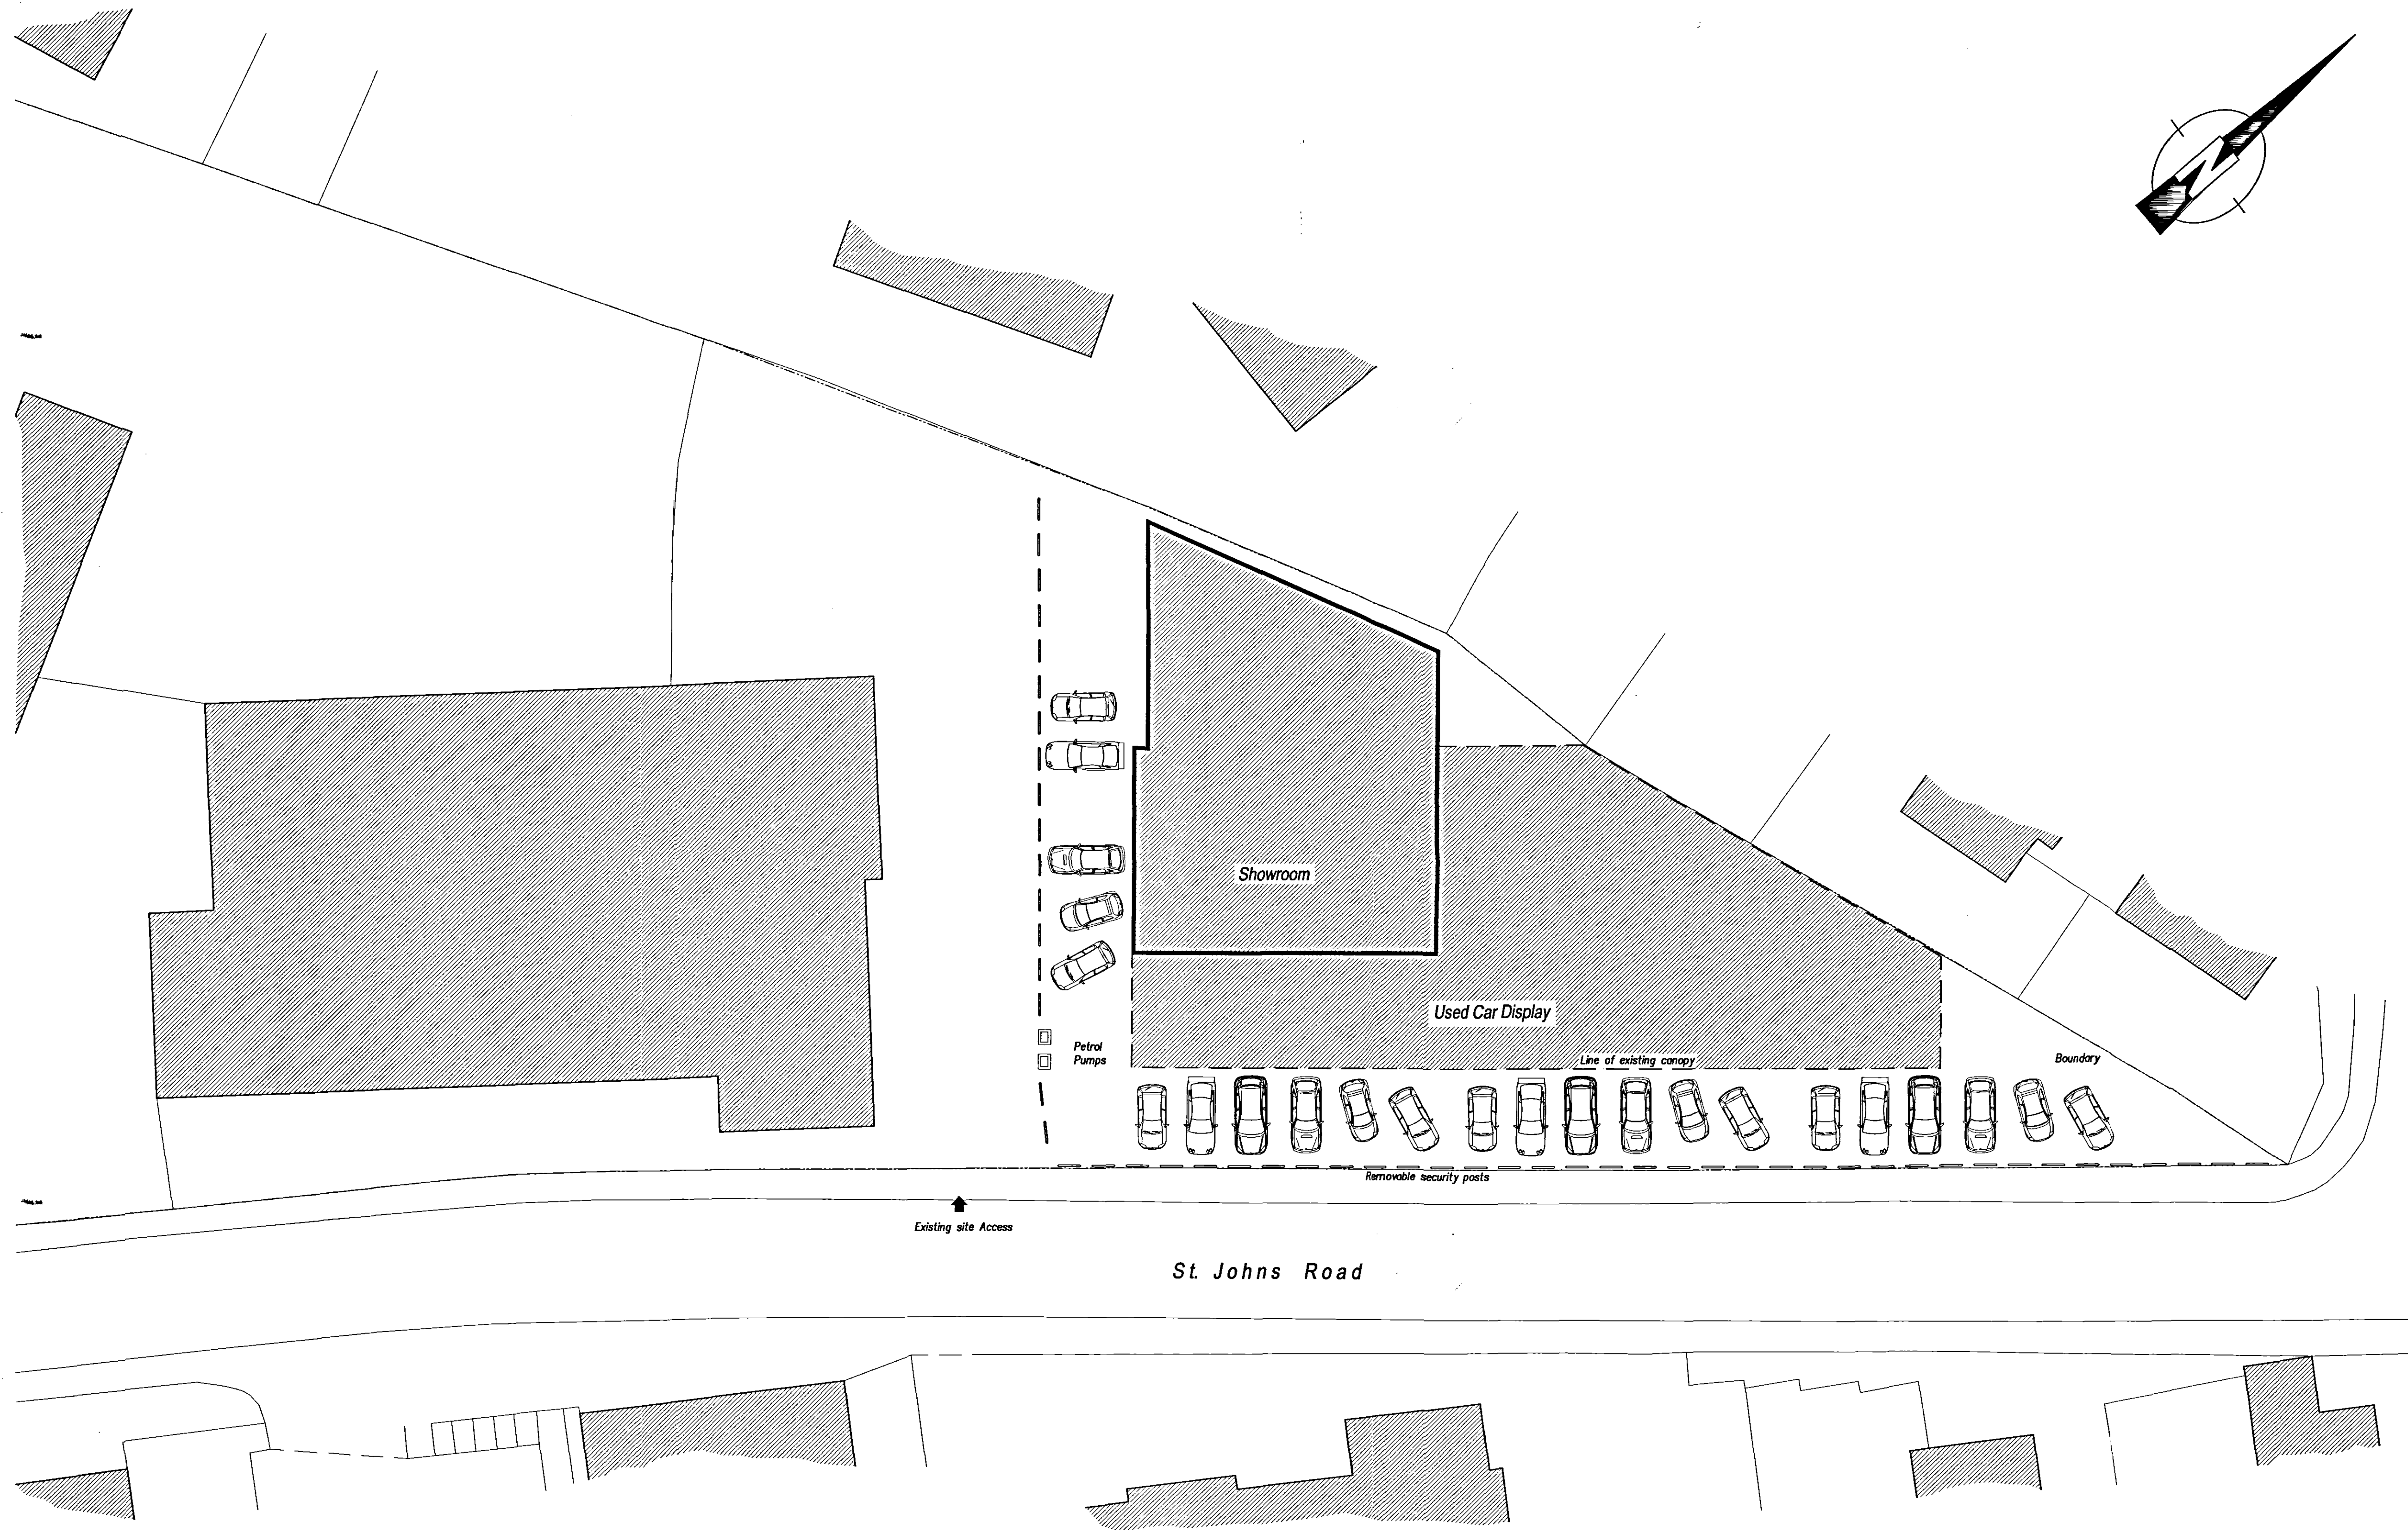

Notes
1. Do not scale drawing. If in doubt contact ADS Ltd.
2. All dimensions are in millimeters unless noted otherwise.
3. The design shown on this drawing is the property of ADS and is not to be used or the drawing copied, communicated or disclosed, in whole or in part, except in accordance with a contract, licence or agreement in writing with ADS Ltd.

Rev	Date	Comments	Init.
-----	------	----------	-------

ADS
Architectural Design Solutions Ltd.
Nichols Suite
The Barracks
Wakefield Road
Pontefract
WF8 4HH
Tel 01977 781065
Fax 01977 781061

Project
EMG Motor Group
St Johns Road
Spalding

Title
Existing Site Plan

3100
Planning & Development
31 MAR 2005
Ref: 0426105

Scale 1:200	Date Mar 05	Job No E013	Dwg No 1	Rev
Drawn KW	Checked RM			