



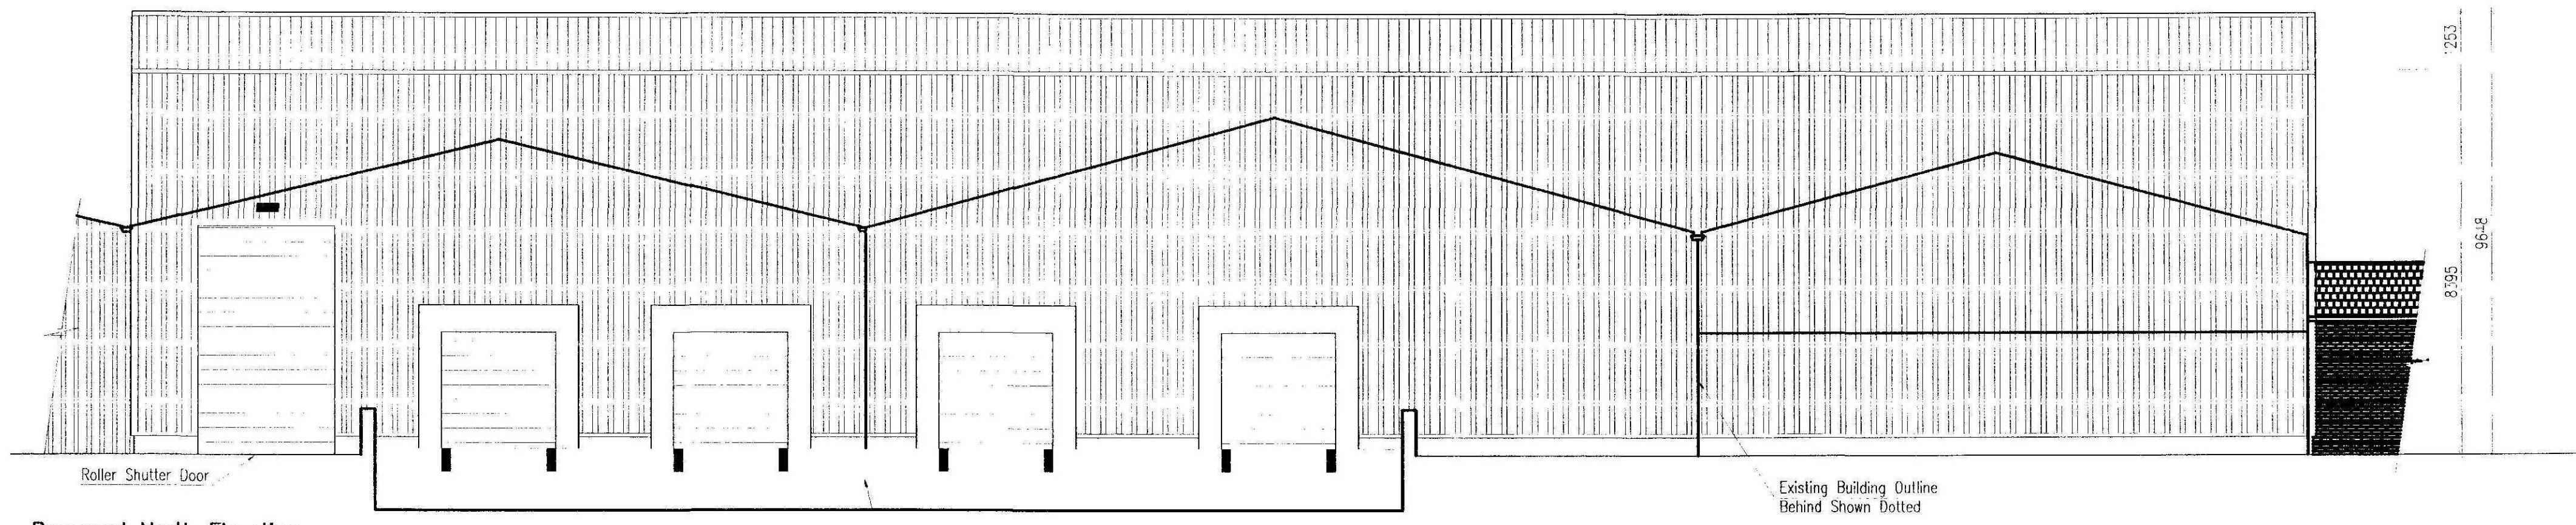


Proposed North Elevation
Scale 1:100

4 No. Loading/Unloading Bays


Existing Building Outline
Behind Shown Dotted

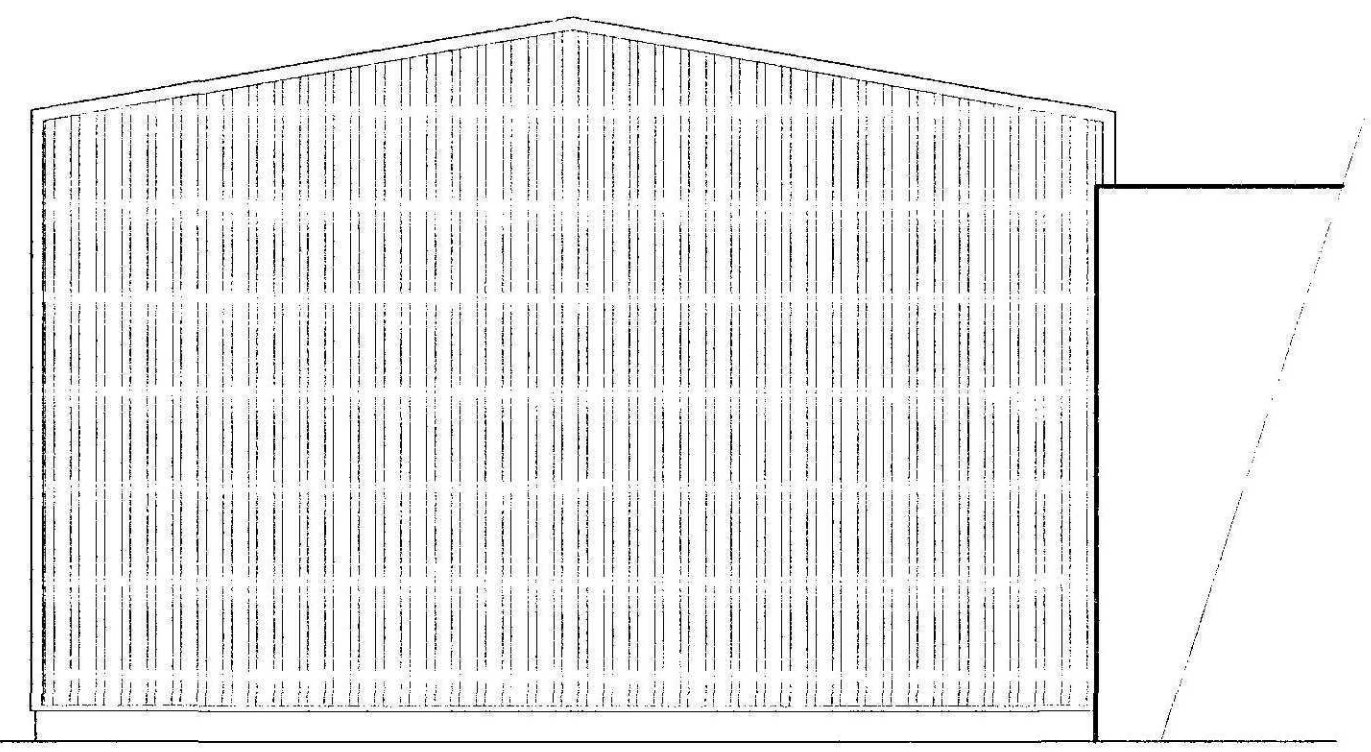

Proposed West Elevation
Scale 1:100

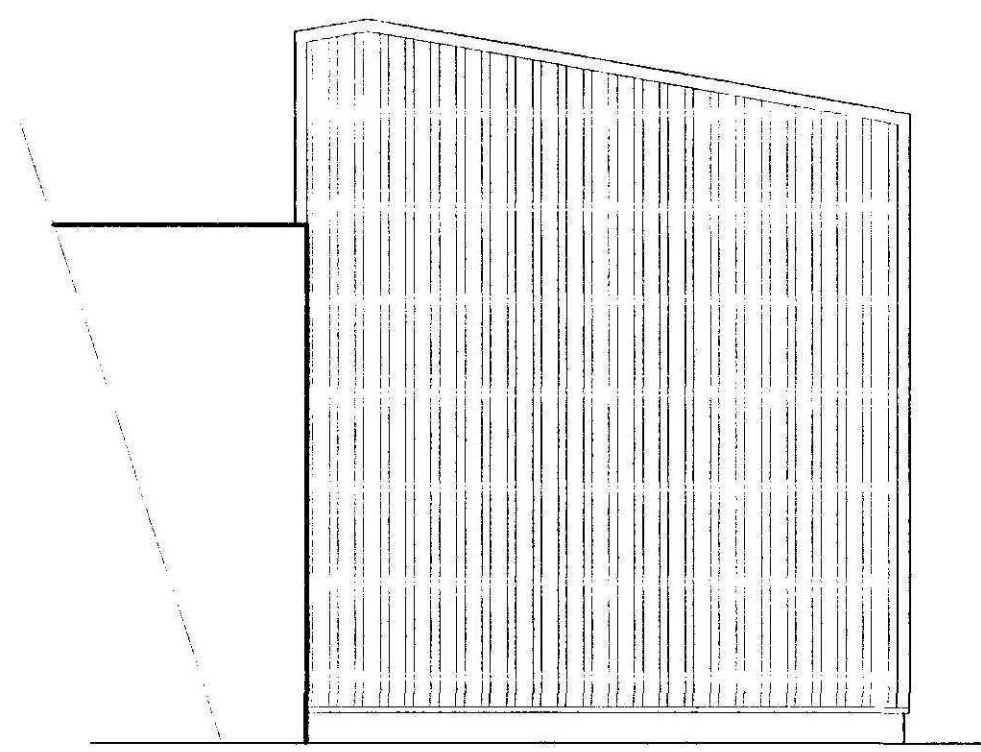

Proposed East Elevation
Scale 1:100

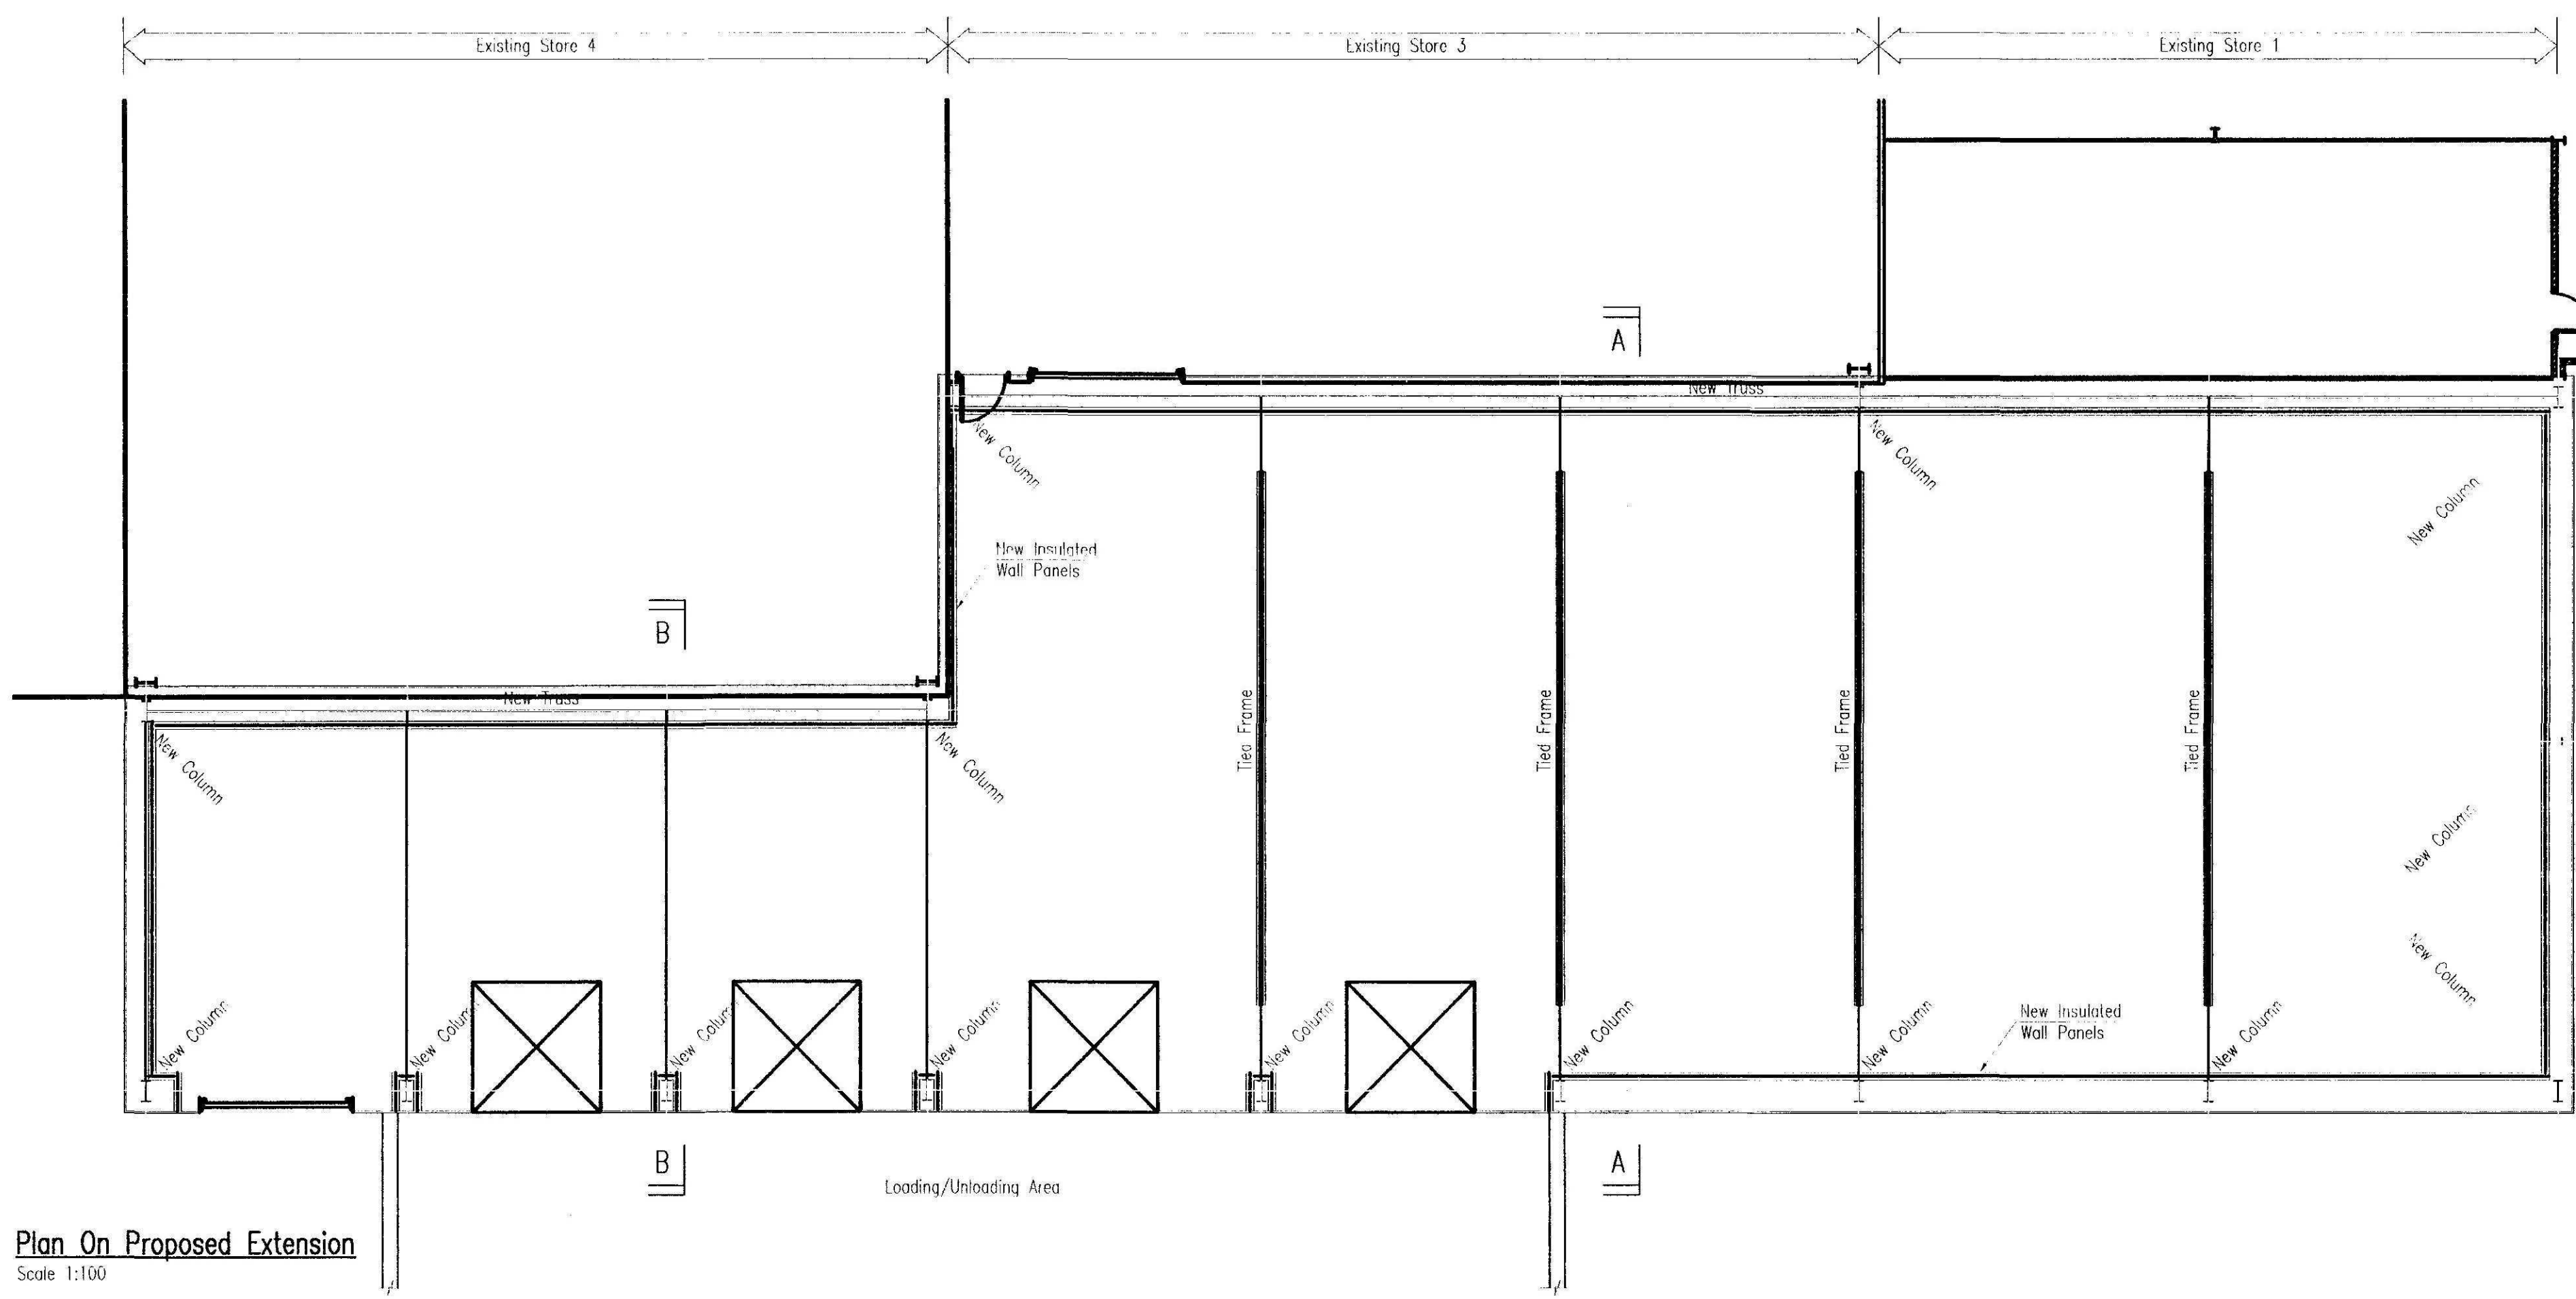

Plan On Proposed Extension
Scale 1:100

Loading/Unloading Area

ref.	revision	date

G. R. MERCHANT LTD.
I. ENG AMICE FIWO
**ARCHITECTURAL, STRUCTURAL
AND LAND DRAINAGE
CONSULTANTS**
4 Wrights Mews
12A Park Road, Holbeach,
Spalding, Lincs. PE12 7EE
Tel: 01406 490800
Fax: 01406 455744
E-Mail: gr.merchant@btconnect.com

Project
PROPOSED CHILL STORE EXTENSION
CAMELGATE / MARSH ROAD
SPALDING
Lincs. PE12 6L5

Client
T. F. BOWMAN & SON

Drawing
PROPOSED FLOOR PLAN
PROPOSED ELEVATION

Job Ref
2099-10

Drawing No
13

Date
APR' 2011

Drawn
SLB

Scales
AS NOTED

DO NOT SCALE FROM THIS DRAWING
This drawing is issued for the purpose of obtaining Planning (Building Regulation) approval. It is not to be used for any other purpose other than that for which it is issued. The client/contractor is to check all dimensions on site and report any discrepancies to the architect. All details shown on this drawing, including floor levels, are based upon typical site conditions related to the area. No responsibility can be accepted for any errors or omissions which may be encountered during construction unless reported to the architect in writing. Design amendments may be considered. Site full surveys are recommended in respect of foundations, particularly in relation to the proposed extension. This drawing is issued on the basis of information contained and does not purport to contain a full specification of the works. It is issued for the purpose of obtaining Planning (Building Regulation) approval. This drawing is not to be used in a contract document alone. The works will not be supervised or inspected on site by G.R.M. Merchant or any representative thereof. It is the client or their appointed agents responsibility to ensure workmanship, substitution of materials, adherence to specifications, variations to contract etc. are in strict accordance with manufacturers instructions and relevant codes of practice. Materials shall conform to appropriate British standard specifications or BSAs certificate of compliance. The Employer/Client shall ensure that the selected contractor is conversant with and complies with the Construction Design and Management Regulations and applicable Planning Regulations. Building sites and/or structures. The Employer/Client is advised that although the drawing is issued for the purpose of obtaining Planning (Building Regulation) approval, it is not to be used for any other purpose. The works of all contractors at all times shown on this drawing and details, which may not specifically be shown but may be reasonably inferred as necessary to carry out the works shall be deemed to be indicated. It is the client/contractor responsibility to be aware of the Planning Regulations, 1990, when seeking to close proximity to adjoining neighbours boundaries.

Stamp: 0426-11

DRAWING TO BE READ IN
CONJUNCTION WITH SEPARATE
SPECIFICATION