




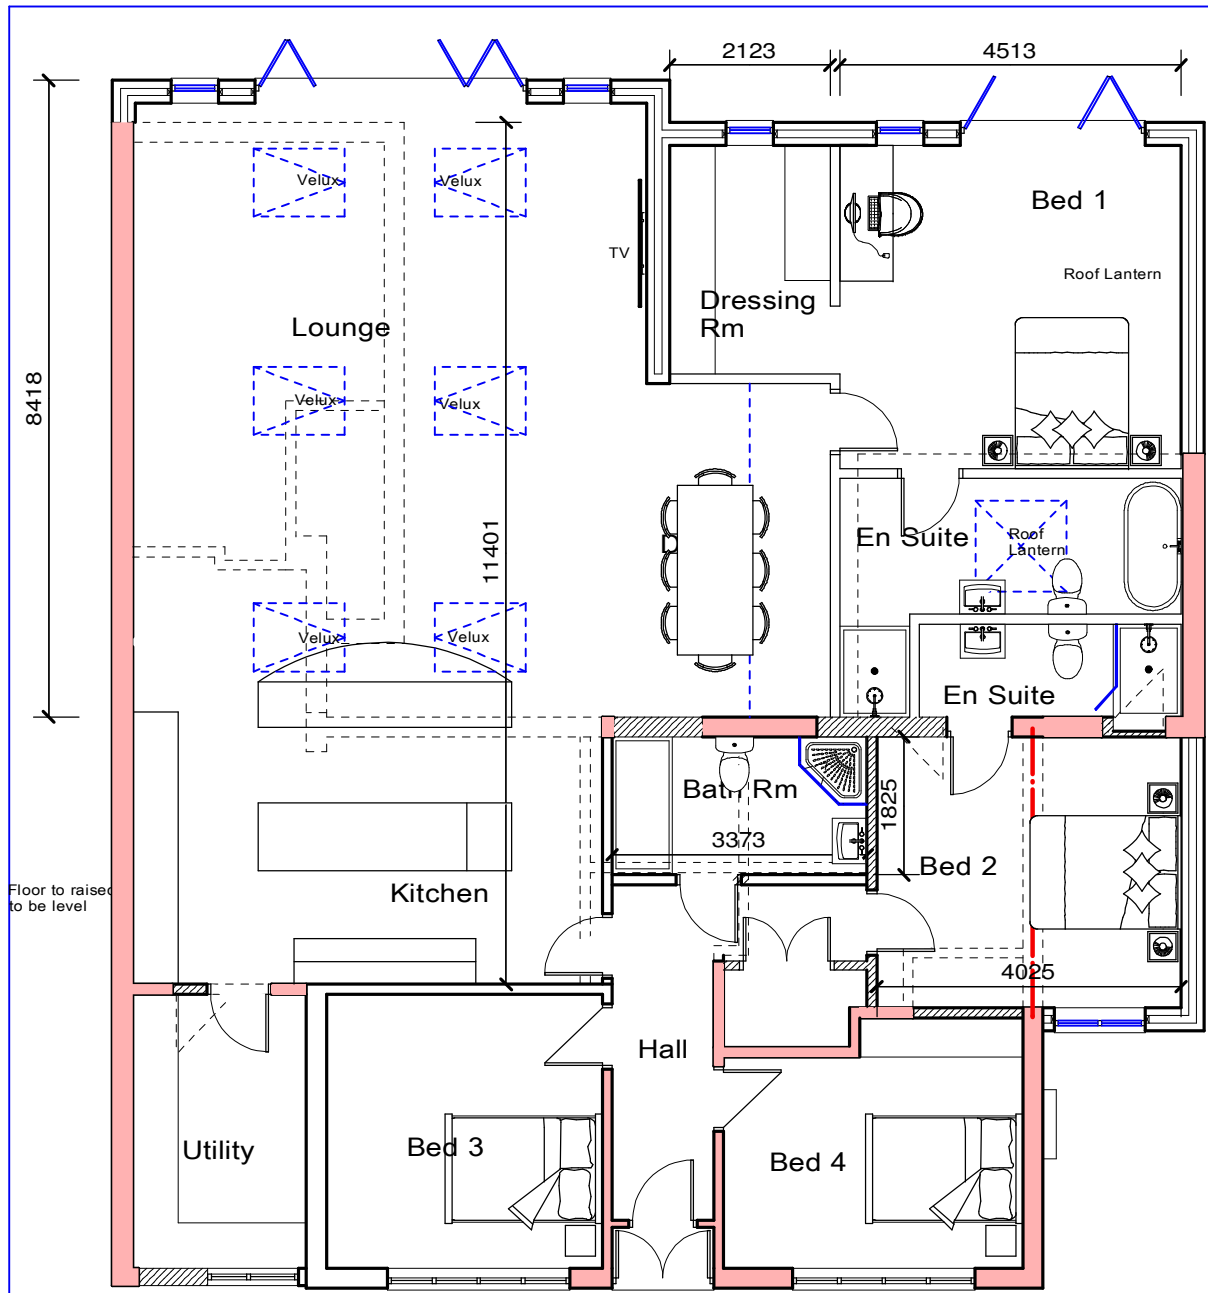

GROUND FLOOR PLAN

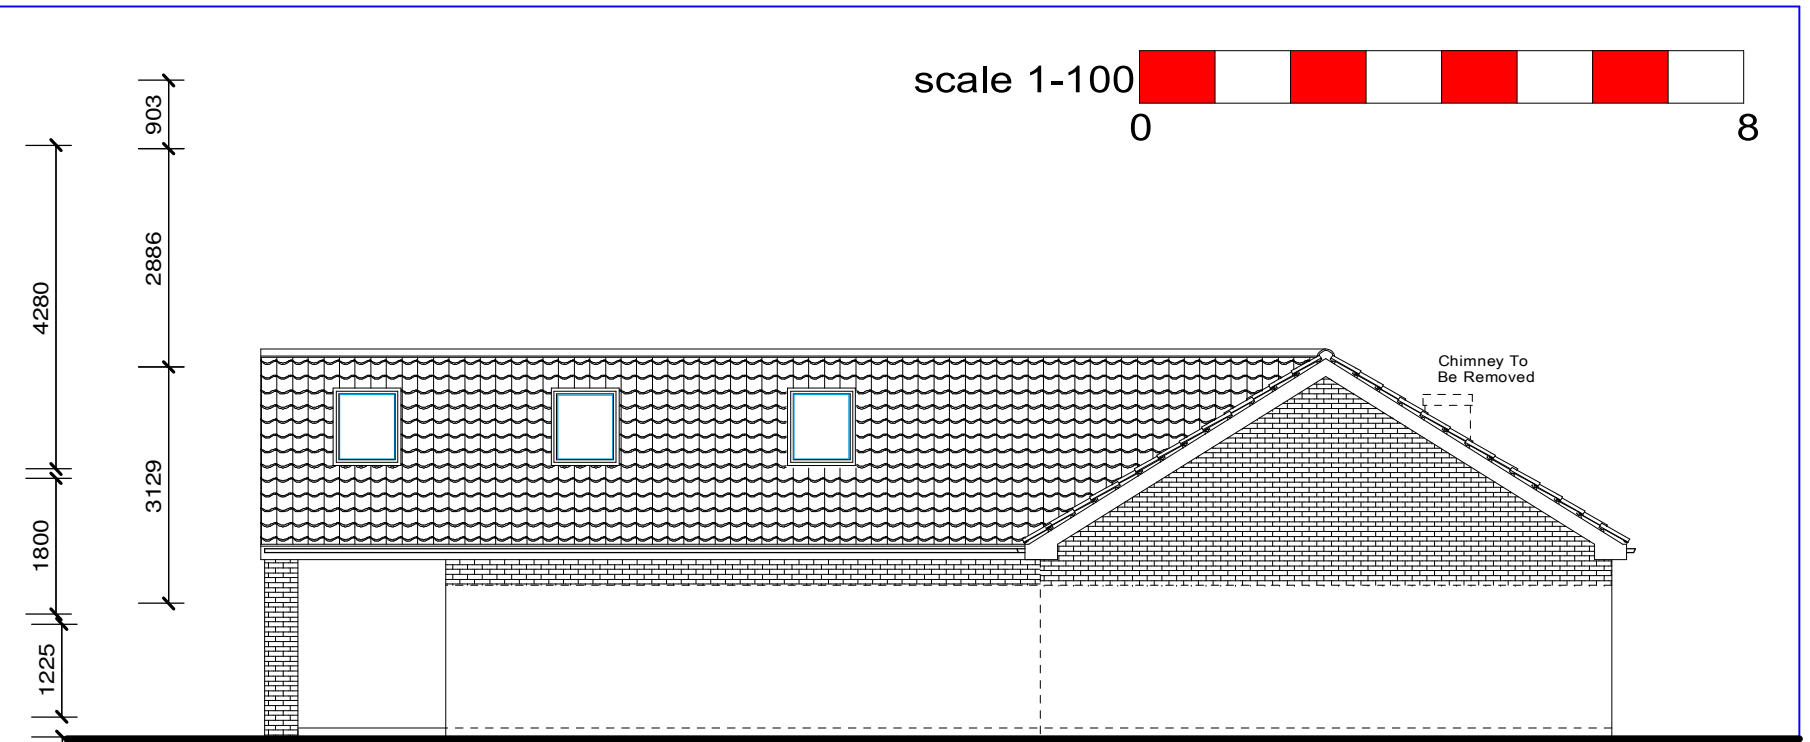

SIDE ELEVATIONS

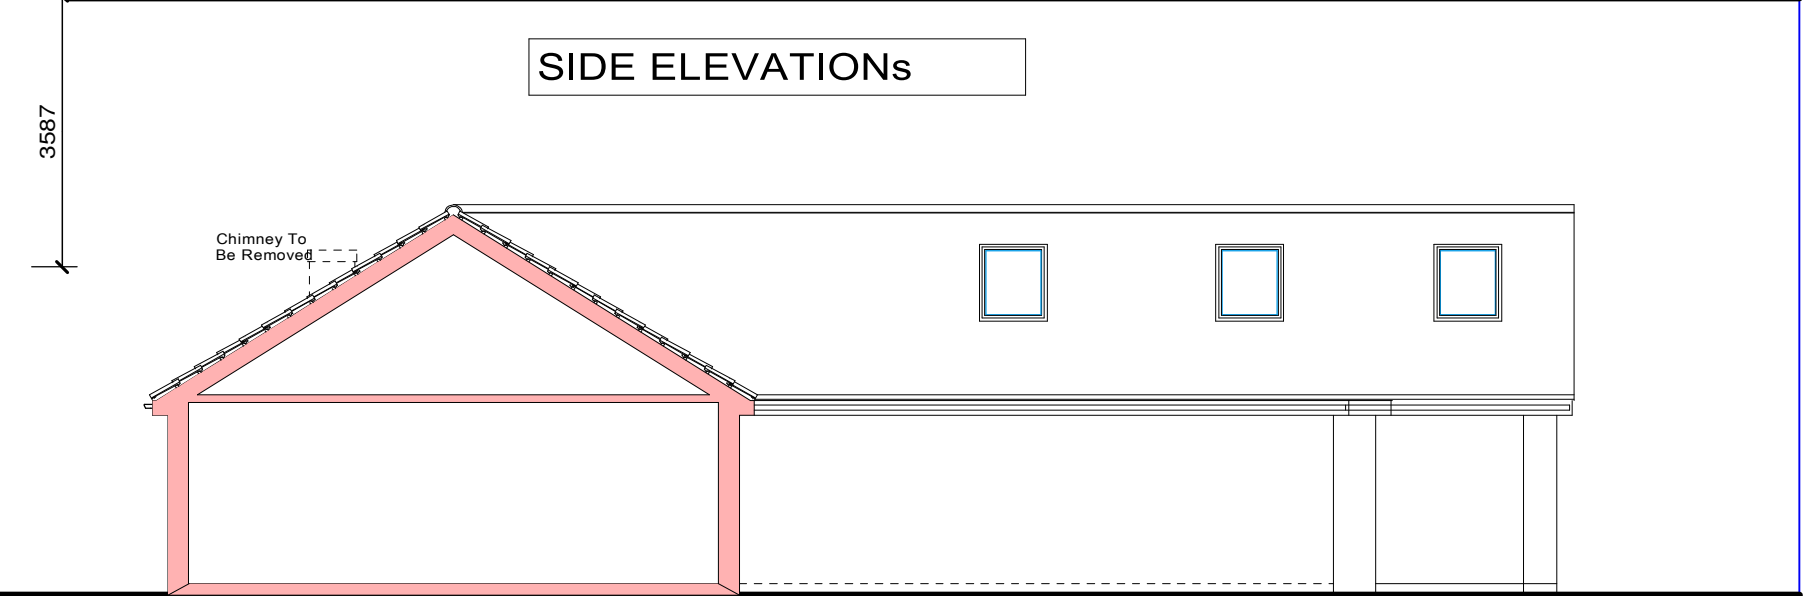


SIDE ELEVATION



FRONT ELEVATION



REAR ELEVATION

 

Rev A Feb 25 Bed 1 & En Suite revised

DRAWING TITLE:
Proposed Ground Floor Plan And
Elevations. For
Anna Kiryakova & Kevin adamson

CONTRACT
Proposed Extension + Internal works

SCALE 1:100	DATE Sept 2024	DRAWN BY: S.Andrews	
JOB No. SA/AK/45/24	PLOT No.	SHEET PP/001	REV A

Tel: M: 07730203441
E-Mail shayne@designandarchitectureltd.co.uk
ShayneAndrews@DesignAndArchitectureLtd.co.uk
Registered address 15b High Street, Market Deeping, LE16 9BQ