

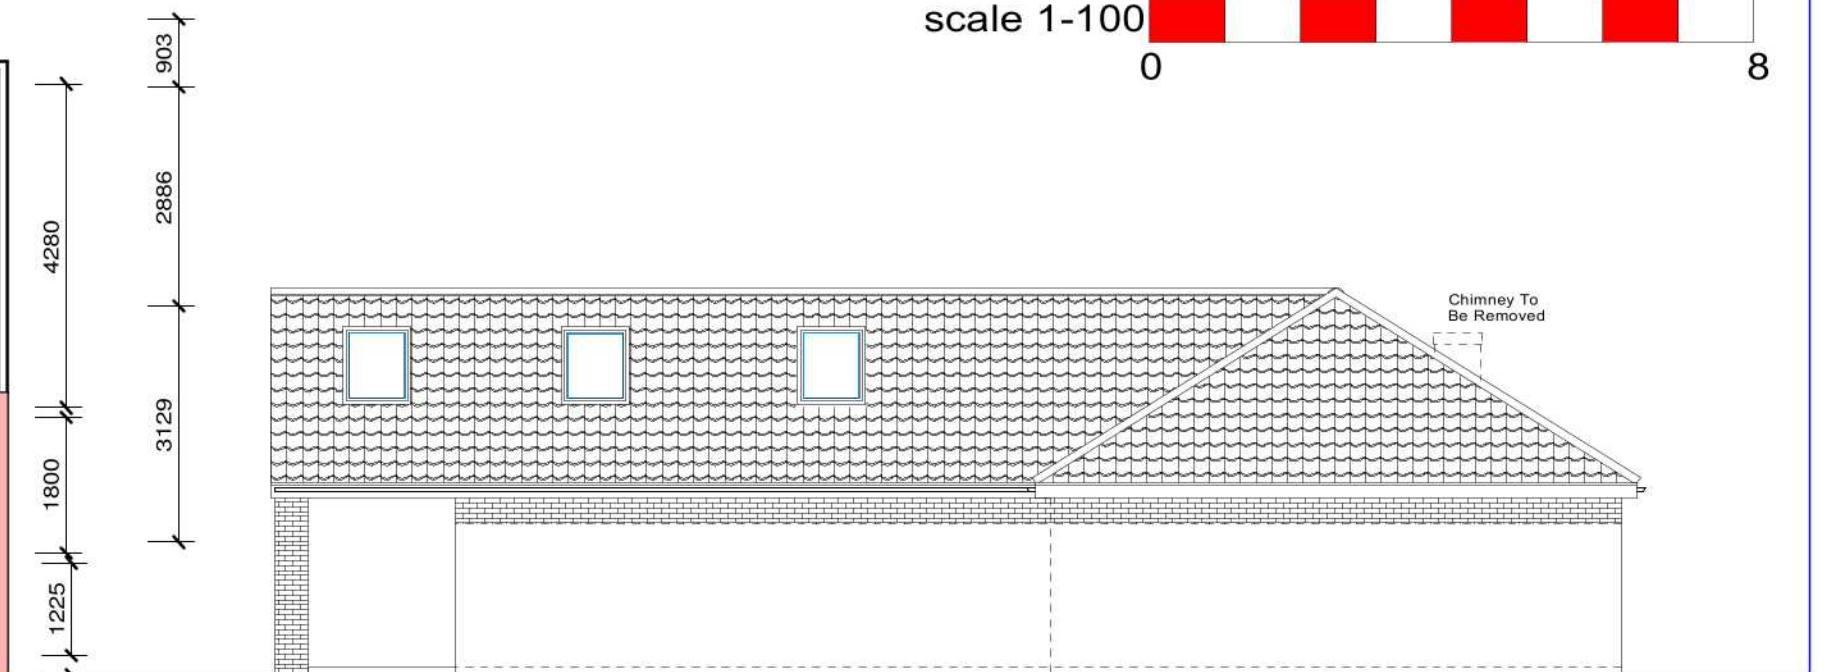
 


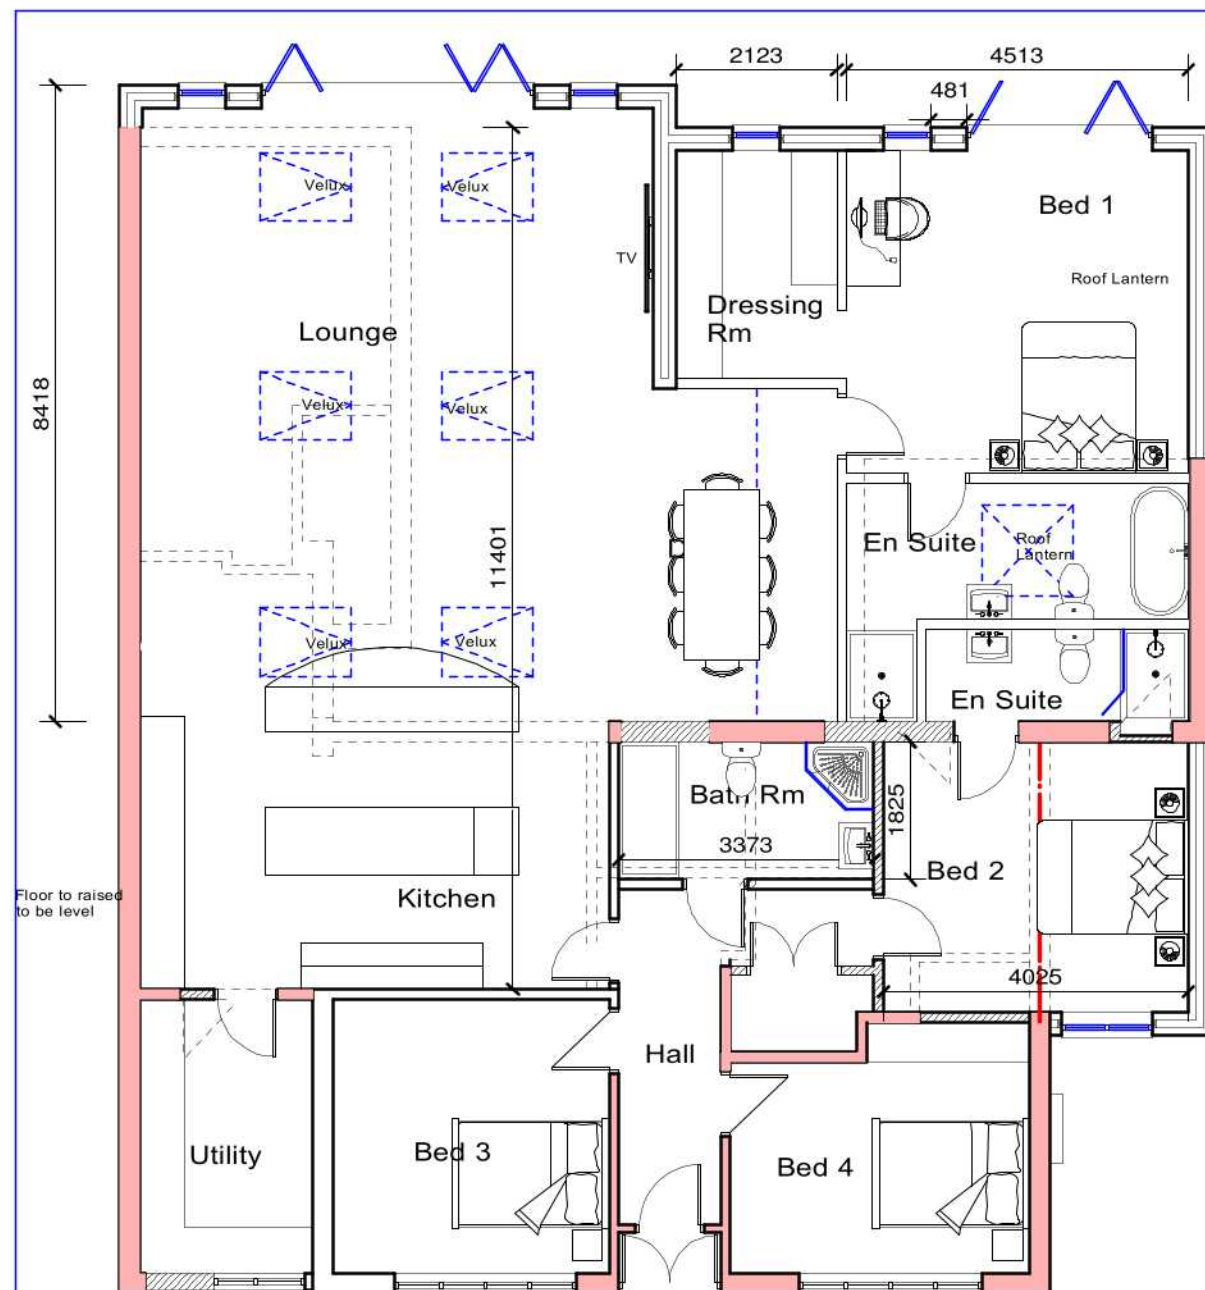

SIDE ELEVATIONS

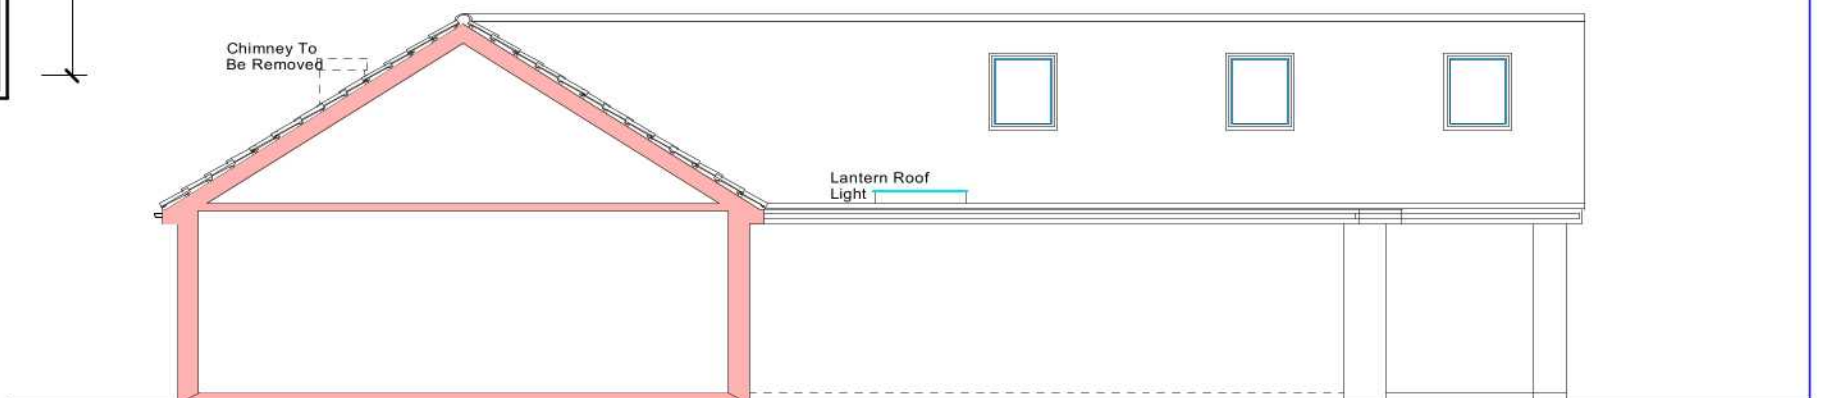


SIDE ELEVATION

GROUND FLOOR PLAN



FRONT ELEVATION

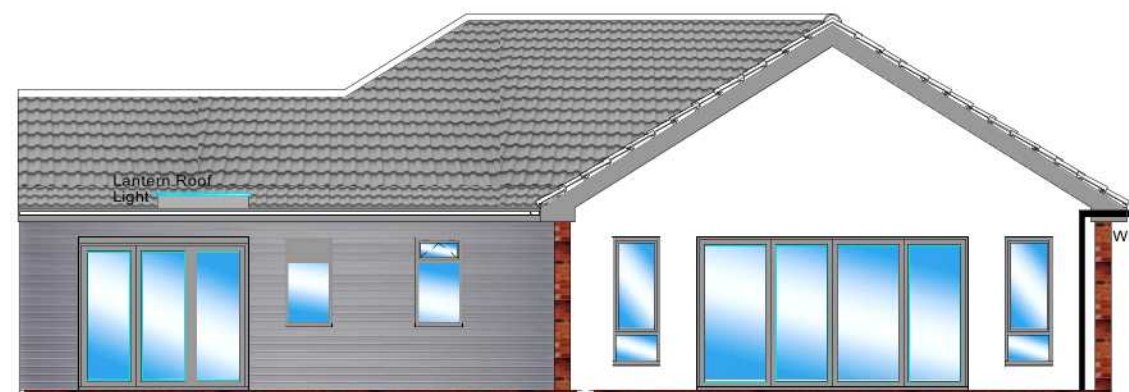

REAR ELEVATION

Rev B jun 25 Revised To suit SHDC
Rev A Feb 25 Bed 1 & En Suite revised
DRAWING TITLE:
Proposed Ground Floor Plan And
Elevations. For
Anna Kiryakova & Kevin adamson

CONTRACT
Proposed Extension + Internal works

SCALE 1:100	DATE Sept 2024	DRAWN BY: S.Andrews
JOB No. SA/AK/45/24	PLOT No.	SHEET PP/001
		REV B

Tel: M: 0779223441
E-Mail: shayne@designandarchitectureltd.co.uk
ShayneAndrews@DesignAndArchitectureLtd.co.uk
Registered architect No. 1191 Street, Bristol, Glos. GL1 3JH