


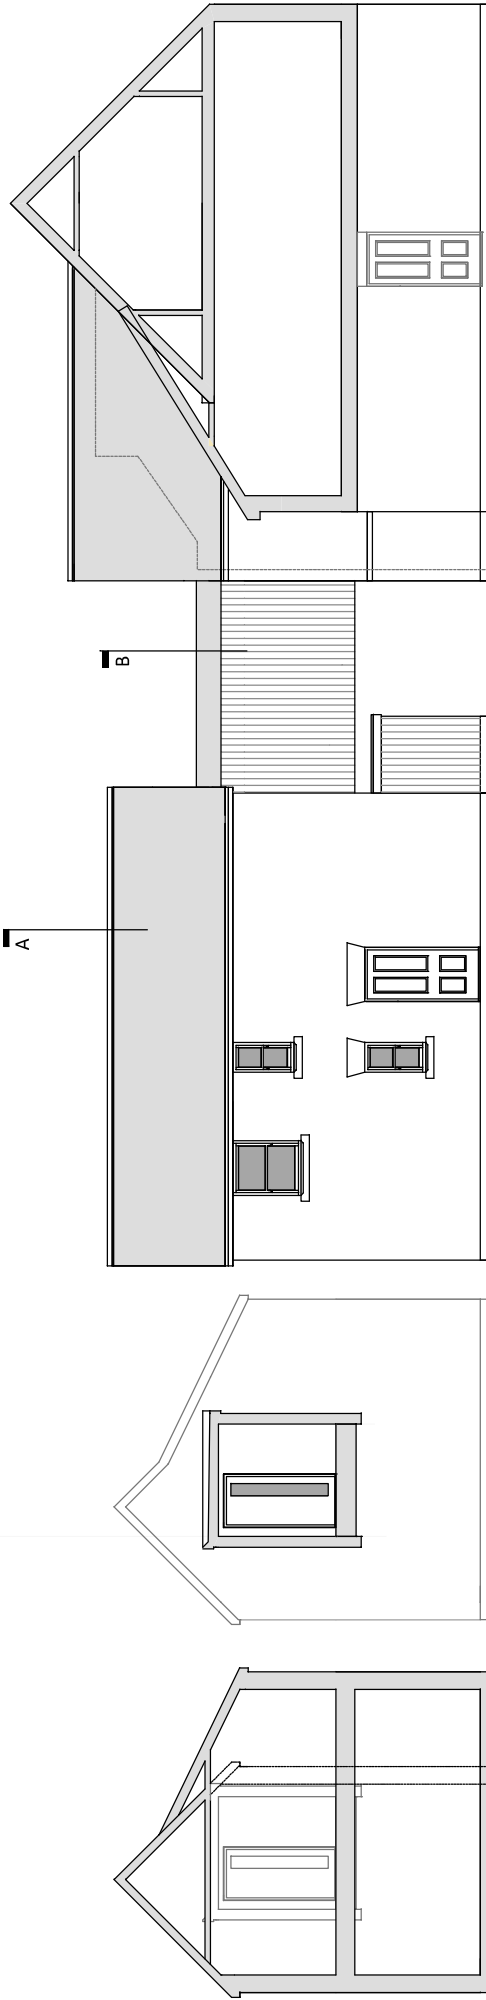


SECTION A

SECTION B

SIDE ELEVATION 4 & 5


SECTION THROUGH RIGHT OF WAY

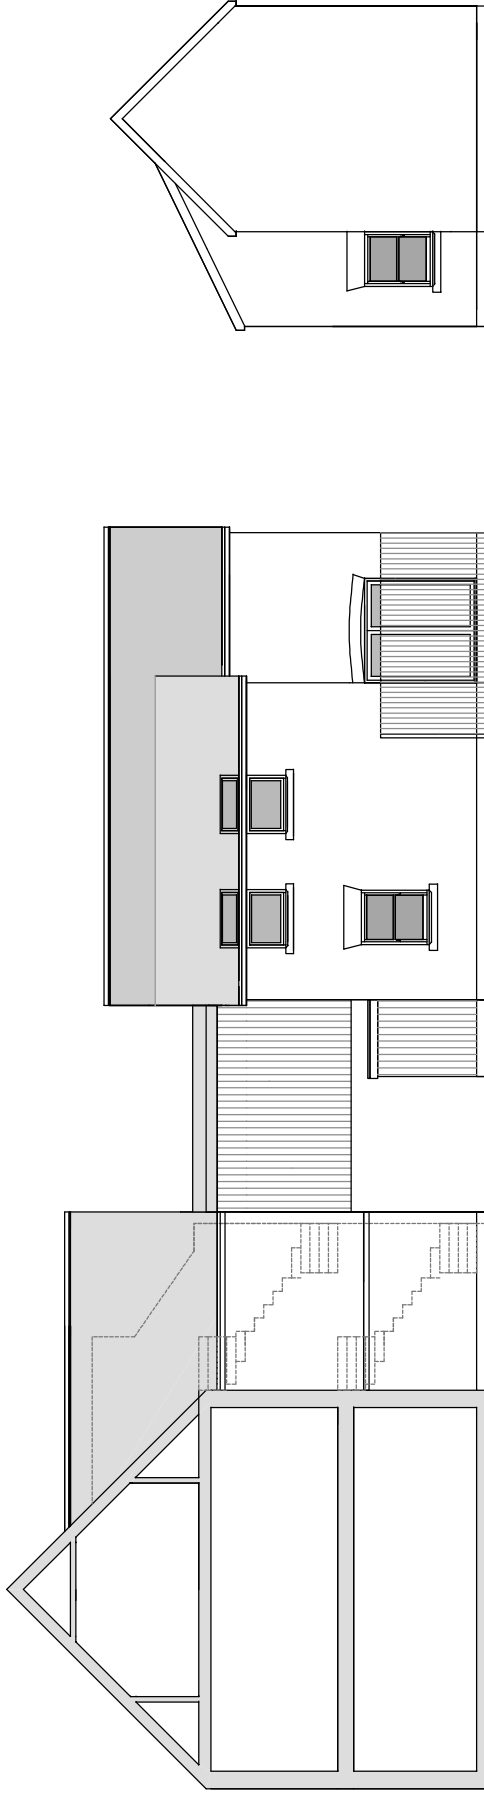

SECTION 1 - 3

SIDE ELEVATION 4 - 5

REAR ELEVATION 4 & 5

 

Metres

SCALE BAR

NOTES

1. Do not scale from the drawings.
2. All drawings are the copyright of sharmar architecture
3. This drawing may not be copied without prior permission.

title ELEVATIONS UNIT 4 & 5	scale 1:100 at A3	date MAY 2016
contract 59 WESTLODE STREET, SPALDING.	revision B 14/12/2016 Drawings issued	email: paul@sharmar.co.uk