
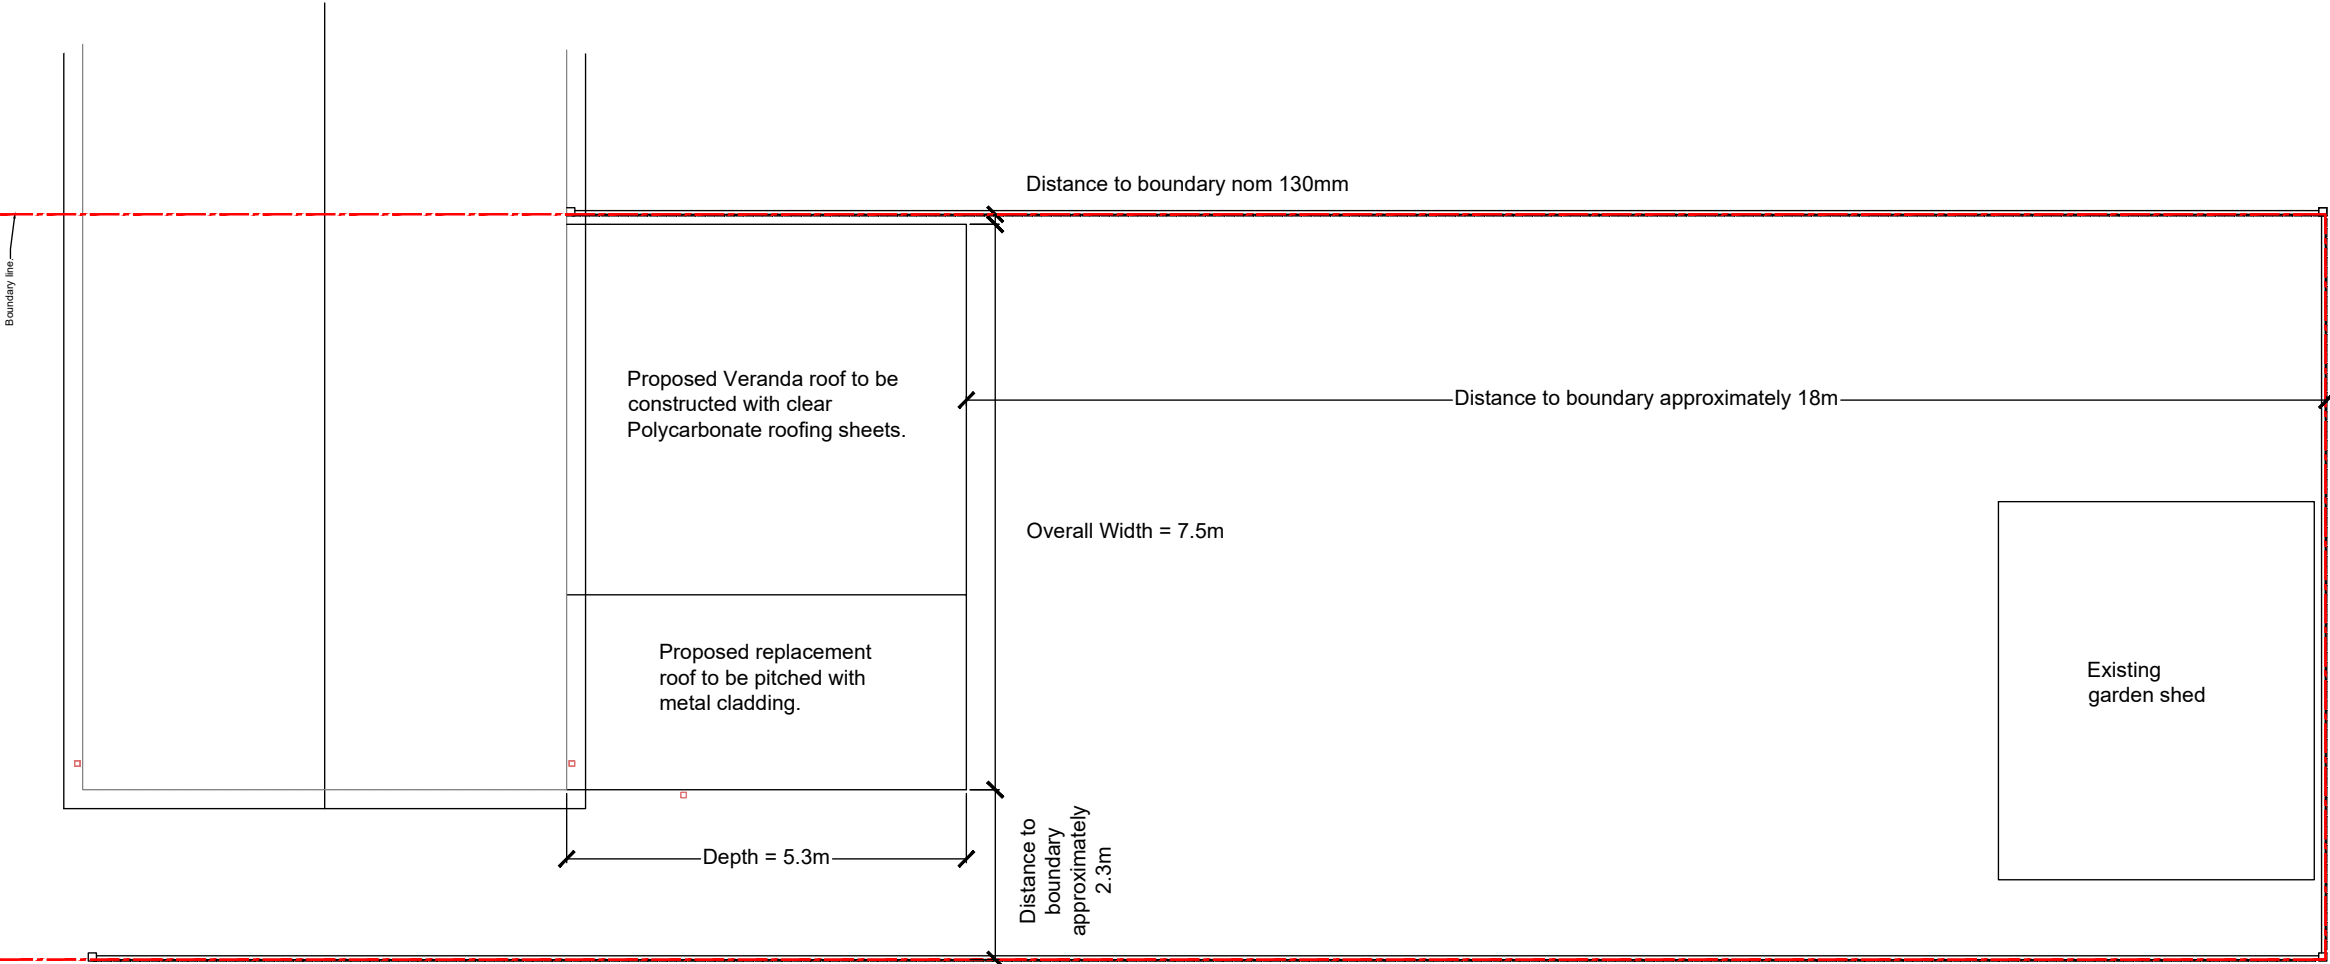


SITE PLAN

Scale 1:100

 

© 2023 DUNGATE DESIGN LIMITED, ALL RIGHTS RESERVED.

DRAWING IS FOR PLANNING APPLICATION PURPOSES ONLY AND IS BASED UPON SURVEY INFORMATION PROVIDED BY CLIENT, DO NOT SCALE FROM THIS DRAWING AND IF ADDITIONAL DIMENSIONS ARE REQUIRED THEN PLEASE CONTACT THE CLIENT.

P1	Drawing issued for planning.	2023.07.26
REV:	DESCRIPTION	DATE:
	DRAWN BY: <i>RDL</i>	SCALE @A3: <i>1:100</i>

Dungate Design Ltd

Architectural Drafting & Design

CLIENT & LOCATION:
Mr M Juszczyzyn 17 St Paul's Rd Spalding PE11 2LT
TITLE:
SITE LAYOUT PLAN (AS PROPOSED)
STATUS:
PLANNING APPLICATION ISSUE
DRAWING REFERENCE:
002.23 - 12 - P1