
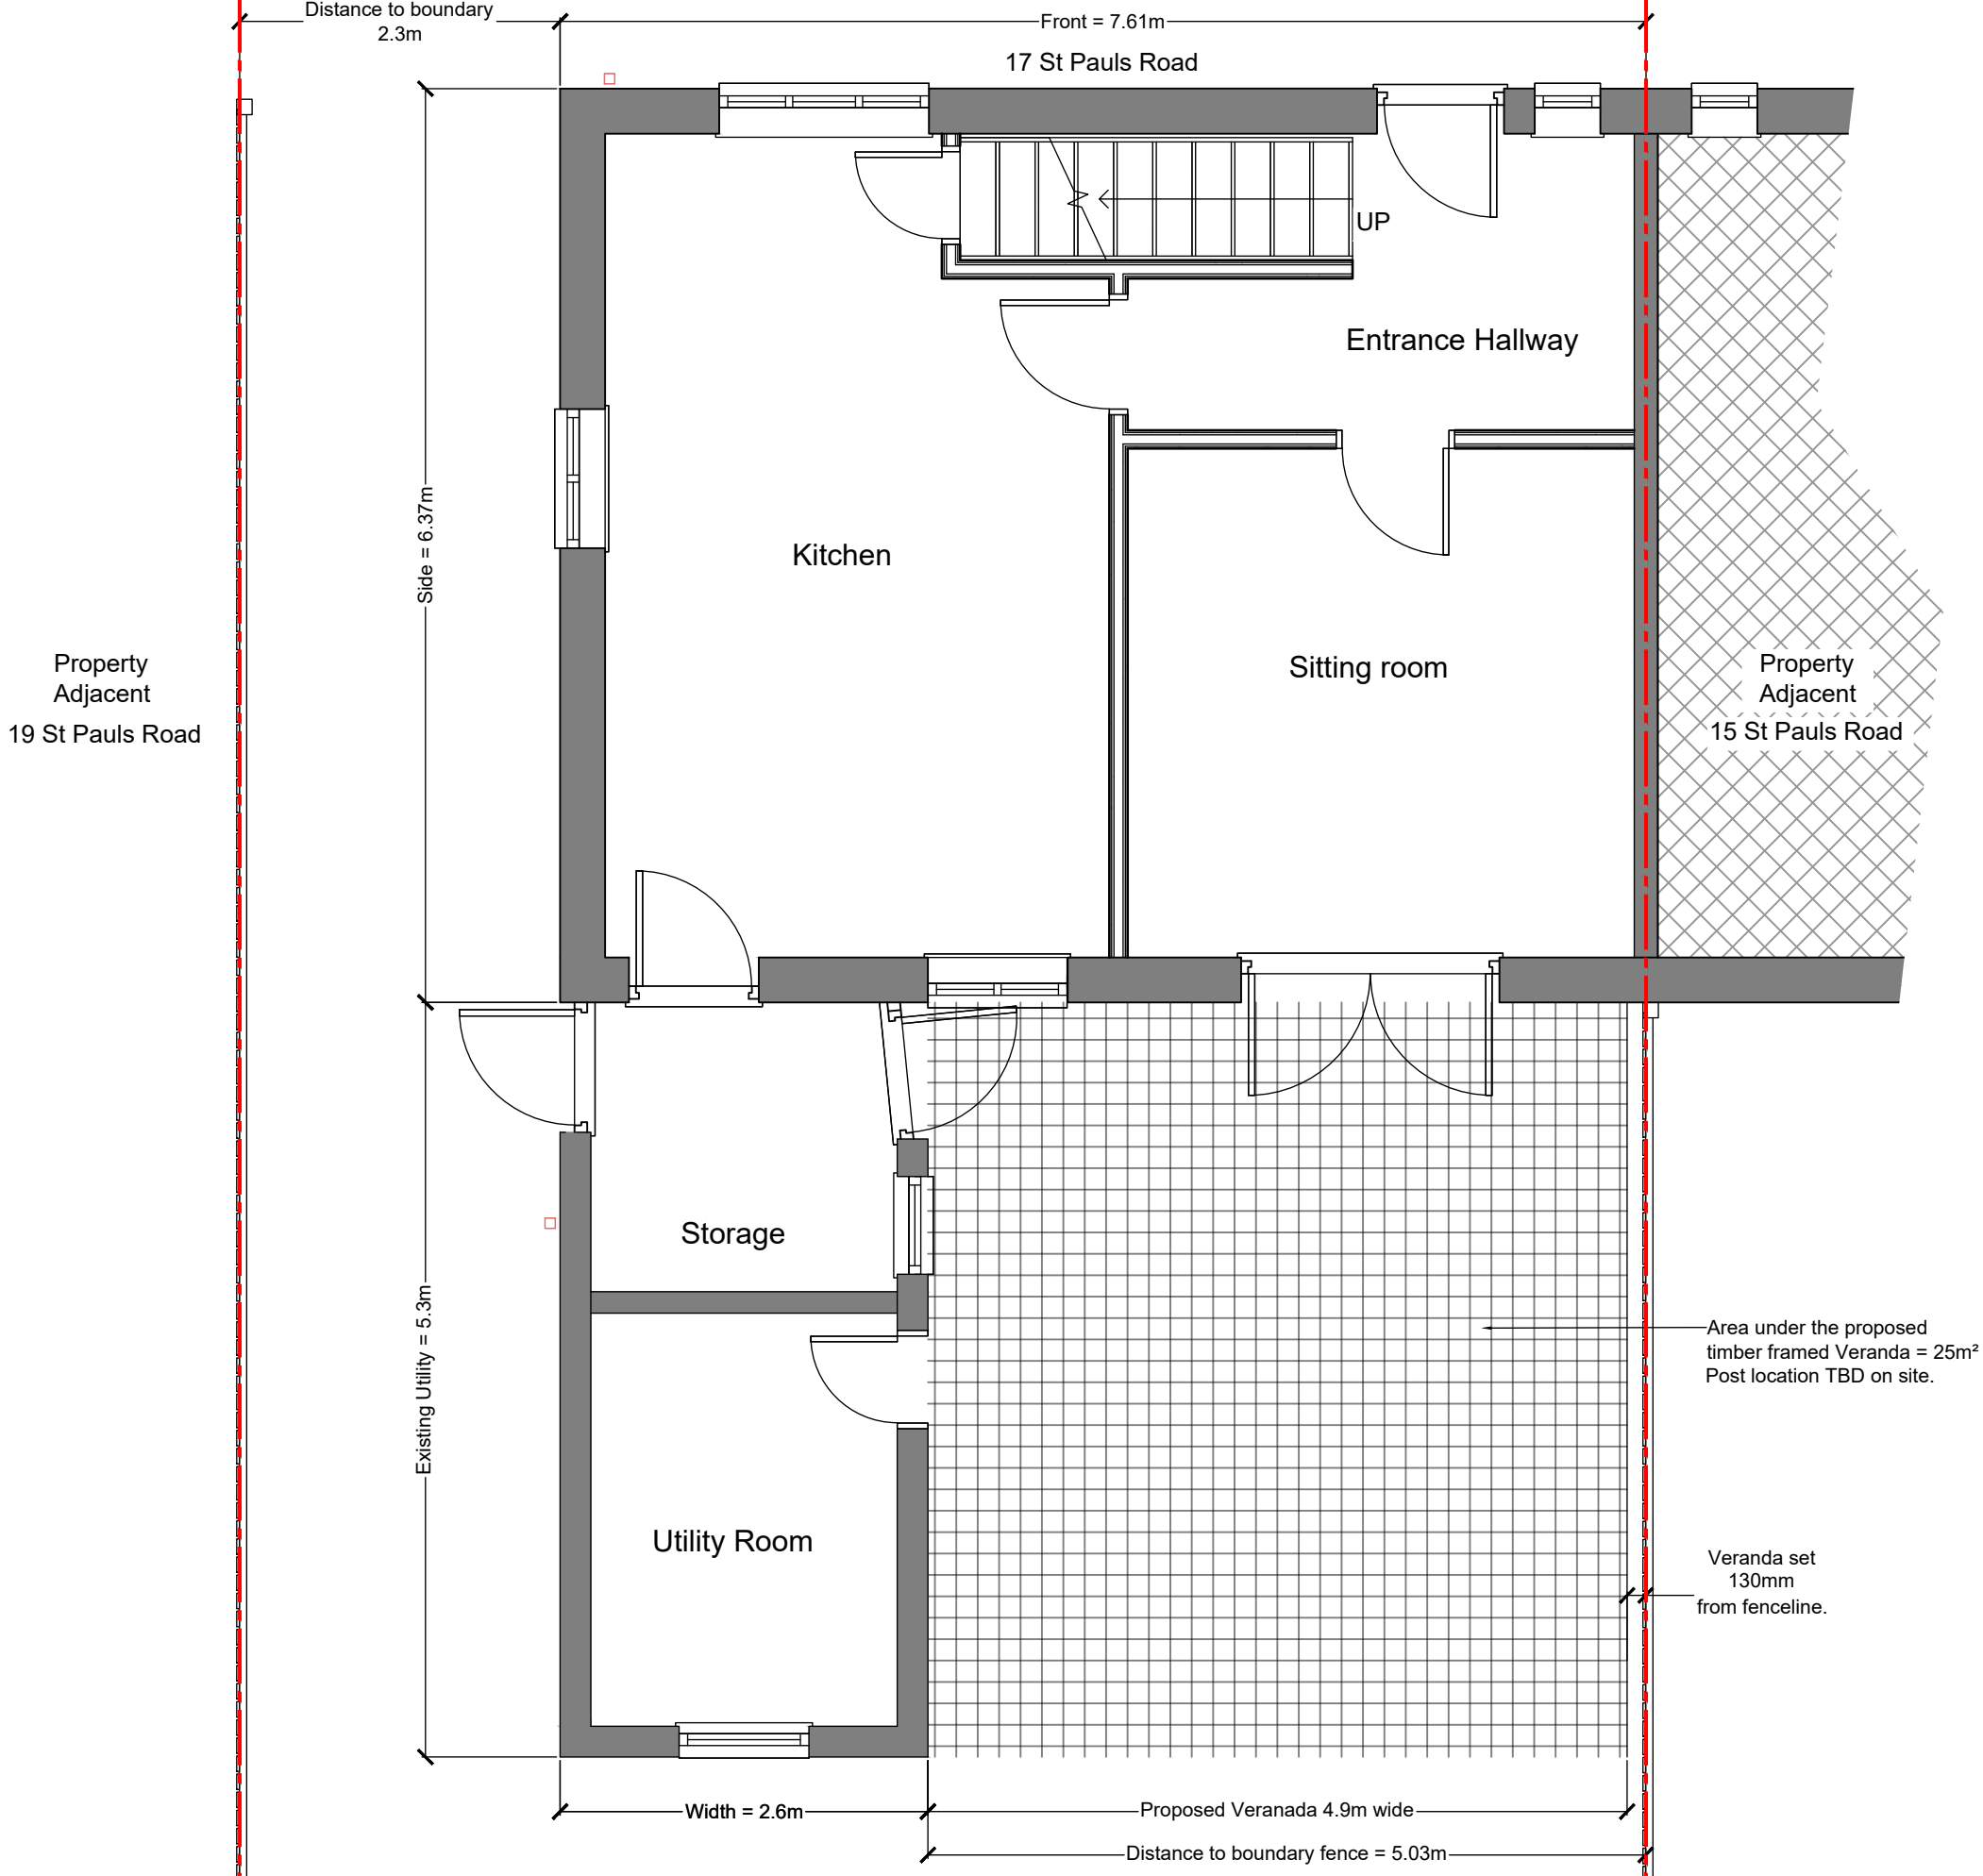


PART GROUND FLOOR PLAN


Scale 1:50

 

© 2023 DUNGATE DESIGN LIMITED, ALL RIGHTS RESERVED.

DRAWING IS FOR PLANNING APPLICATION PURPOSES ONLY AND IS BASED UPON SURVEY INFORMATION PROVIDED BY CLIENT, DO NOT SCALE FROM THIS DRAWING AND IF ADDITIONAL DIMENSIONS ARE REQUIRED THEN PLEASE CONTACT THE CLIENT.

P1	Drawing issued for planning.	2023.07.26
REV:	DESCRIPTION	DATE:
	DRAWN BY: <i>RDL</i>	SCALE @A3: <i>1:50</i>

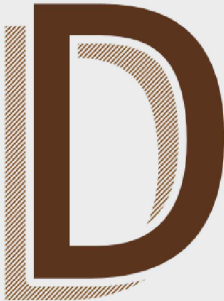

Dungate Design Ltd
Architectural Drafting & Design

CLIENT & LOCATION:

Mr M Juszczyzyn
17 St Paul's Rd
Spalding
PE11 2LT

TITLE:

GROUND FLOOR PLAN
(AS PROPOSED)

STATUS:

PLANNING APPLICATION ISSUE

DRAWING REFERENCE:

002.23 - 13 - P1