


Contractor to check all Dimensions on site prior to ordering materials / commencing work.Do Not Scale from this Drawing - If In doubt then please ask

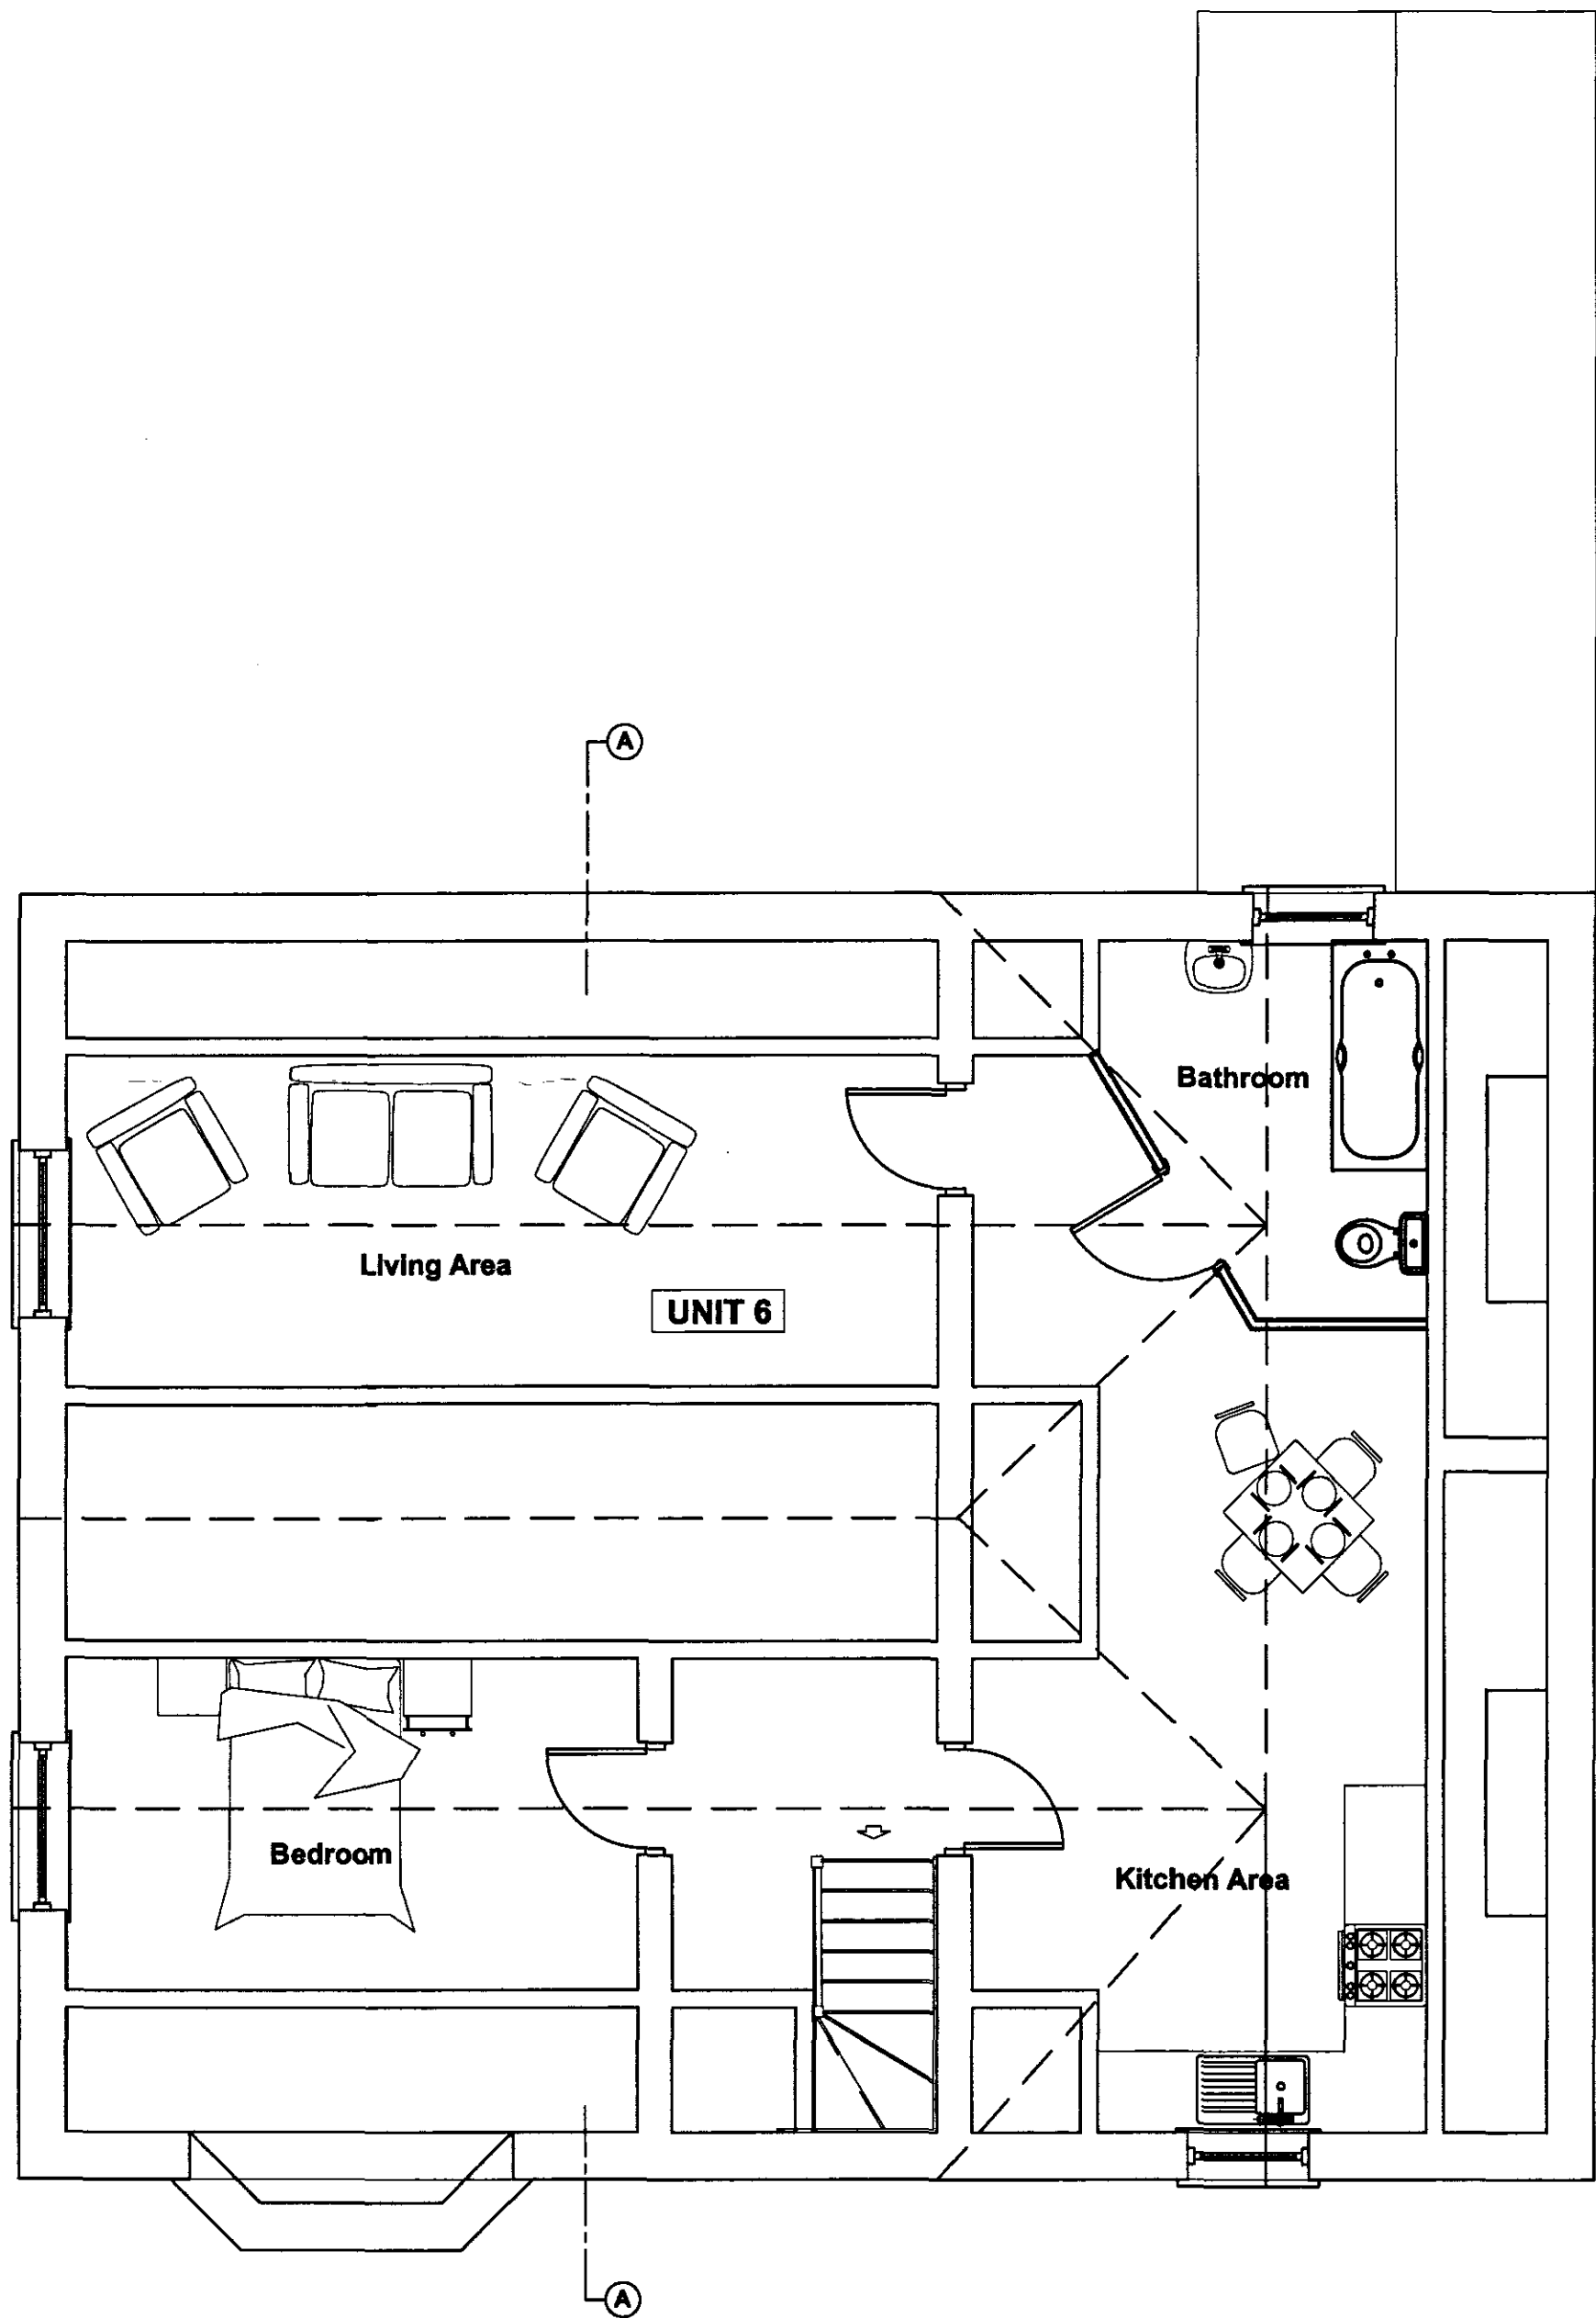

Proposed Second Floor Plan
Scale 1:50



Proposed Rear Elevation
Scale 1:100

Proposed Side Elevation
Scale 1:100

- rev "C" - 08.04.08 - Layout amended to omit Link
- rev "B" - 07.05.08 - Garage omitted and Link Roof added
- rev "A" - 17.04.08 - Proposed Elevations added

GENERAL CONDITIONS
Contractors are responsible for checking all dimensions on site when work commences and before ordering any materials. Any discrepancies should be brought to the attention of the Client for remedial action before commencing further.
All details shown are based on typical site conditions for that area, any abnormal conditions should be brought to the attention of the Client and Local Authority.
The notes shown are mainly to cover the requirements of Building Regulations and should not be treated as full specification.
No allowance has been made for any Structural Calculations, a "SAP" calculation, Soil Investigation or Flood Risk Assessment. If deemed necessary then these will be a chargeable extra. All steel beam sizes shown on drawing are all subject to confirmation from Structural Engineer.
All materials not specified to be of a standard suitable for the work proposed and be fit for purpose. All work to be in accordance with good building practice and all necessary BS codes for Workmanship on Building Sites.

Client :
Mr T Mills
Dove Him House
Beck Bank
West Pinchbeck
PE11 3QN

Site :
Proposed Residential Conversion of Existing House and Garage into 7no. Self Contained Residential Units at 122 Winsover Road, Spalding



remway
Design Ltd

2nd Floor - 5 Sheepmarket
Spalding
PE11 1BH
Tel : 01775 768 921
e-mail: enquiries@remwaydesign.co.uk

Date : Jan 08 Scale : As Noted

Drawing No:
1539 - 04 "C"

DETERMINED
PLAN

Planning & Development
13 MAY 2008
Ref: 43108

PLEASE NOTE:
Due to areas of the structure being covered, unexposed or otherwise inaccessible the notes / specifications of existing materials are subject to confirmation of site when it is feasible to expose the relevant areas of construction.