



Schedule of Revisions			
Rev:	Description:	Date:	Initial:
A	Amended Following Client Comments	2026-03-31	BW
B	Amended Following Client Comments	2026-04-16	BW
C	Amended Following Client Comments	2026-05-06	BW




Front
1 : 100

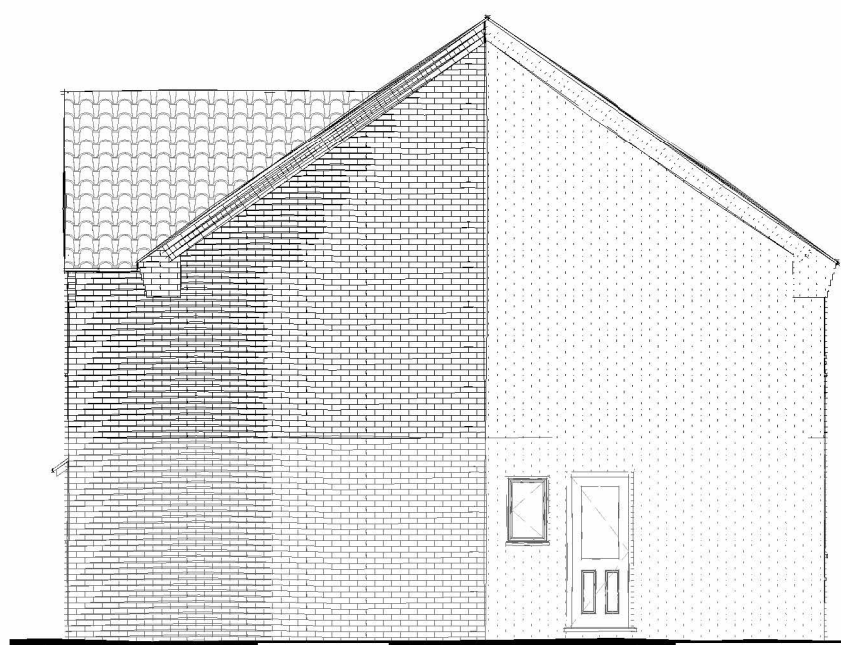


Right
1 : 100

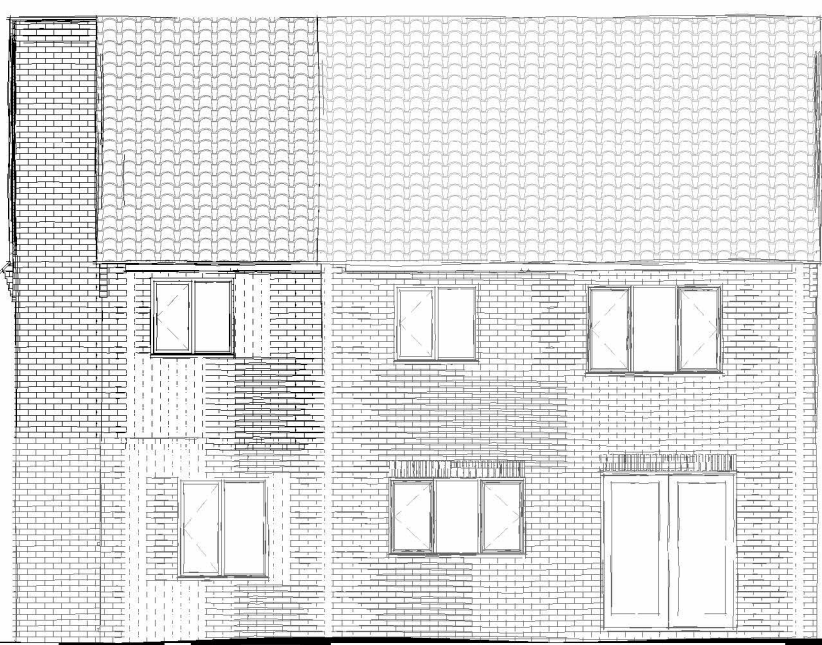


Rear
1 : 100

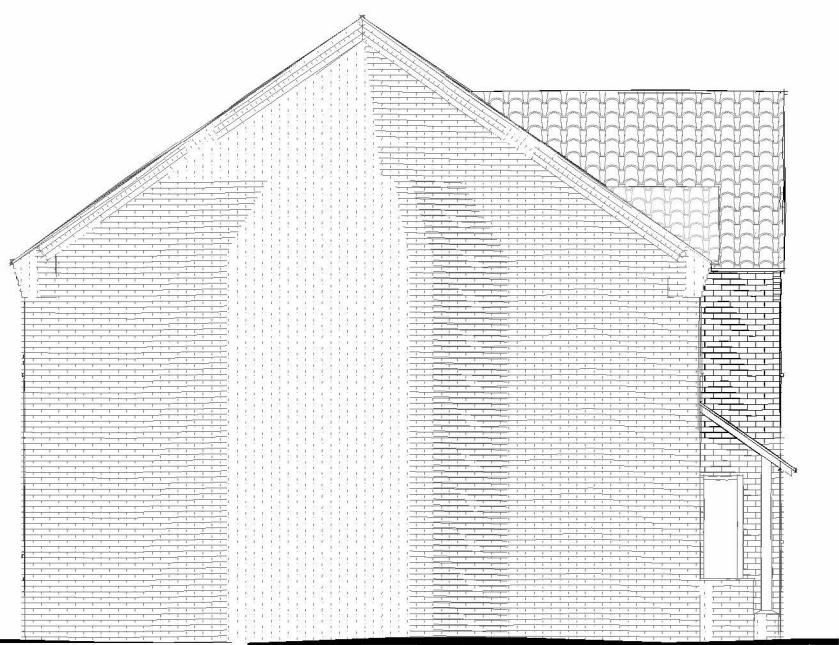


Left
1 : 100

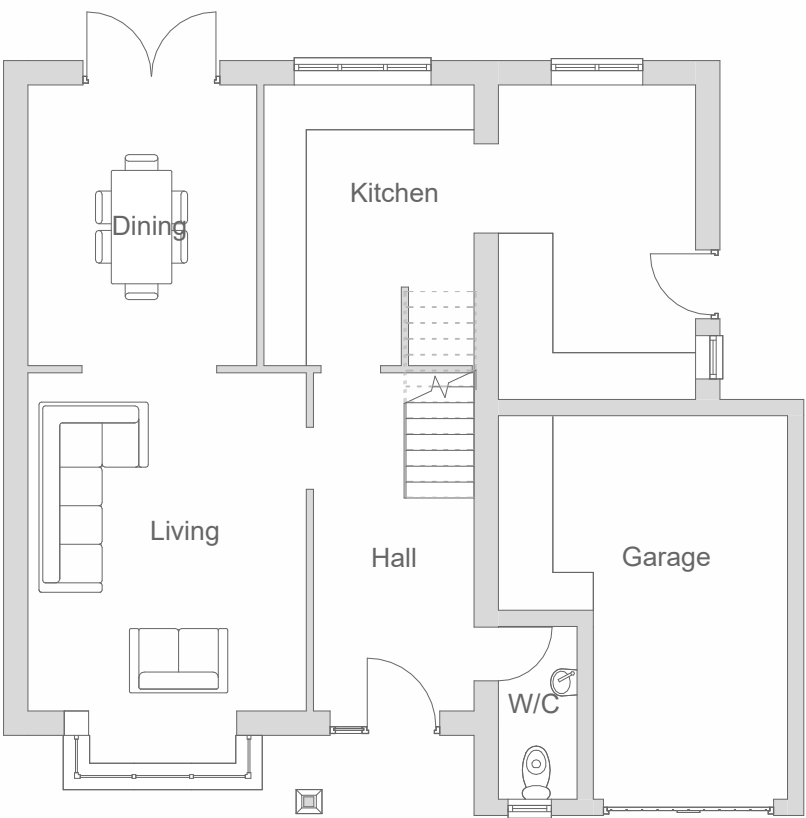


Ground Floor
1 : 100

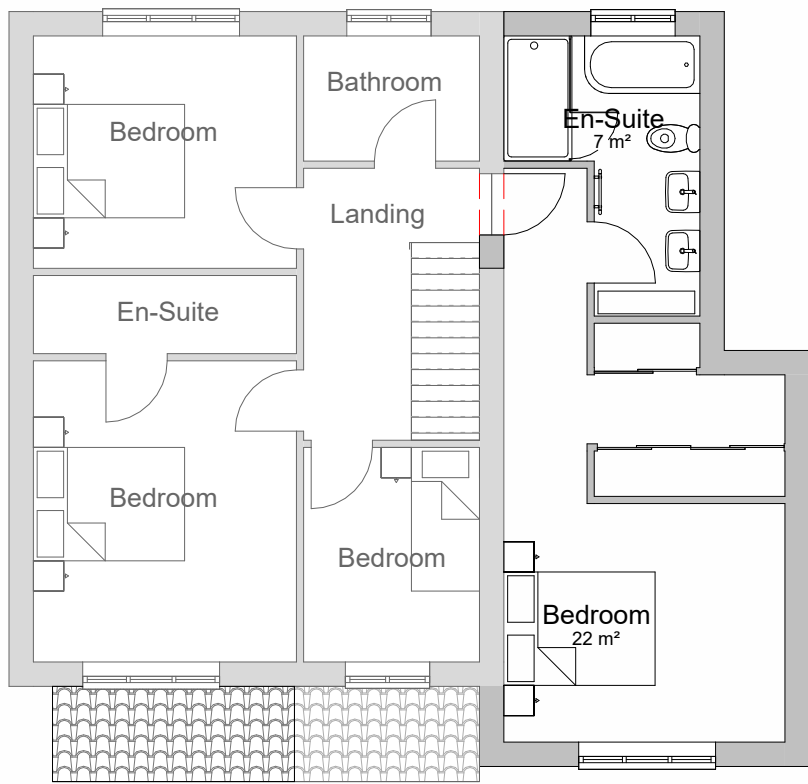

First Floor
1 : 100

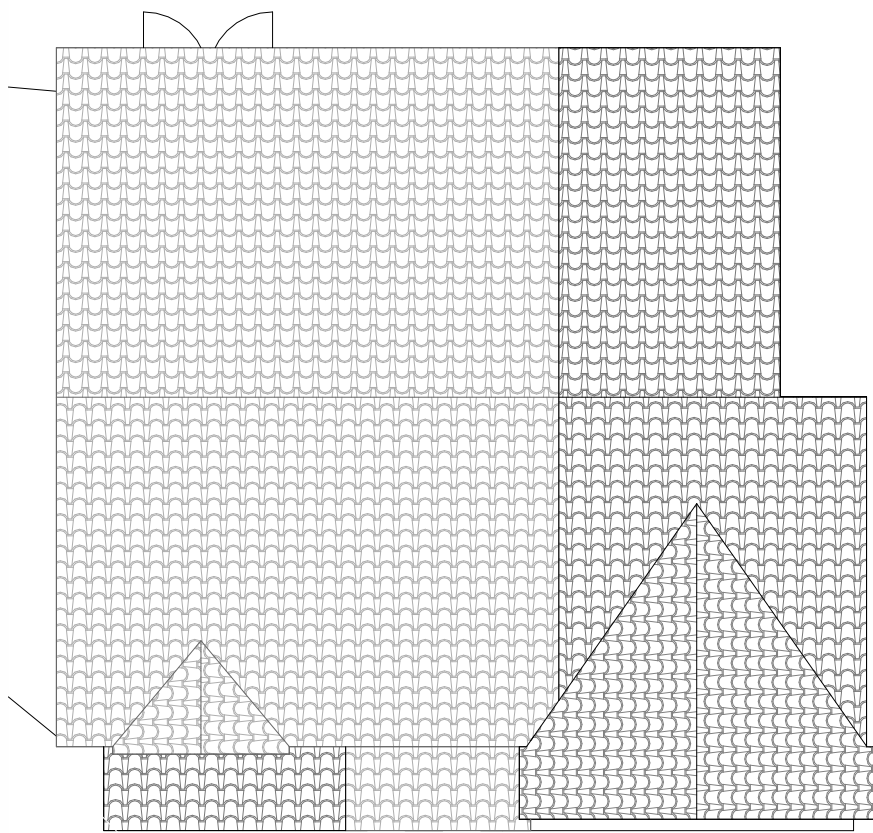

Roof Plan
1 : 100

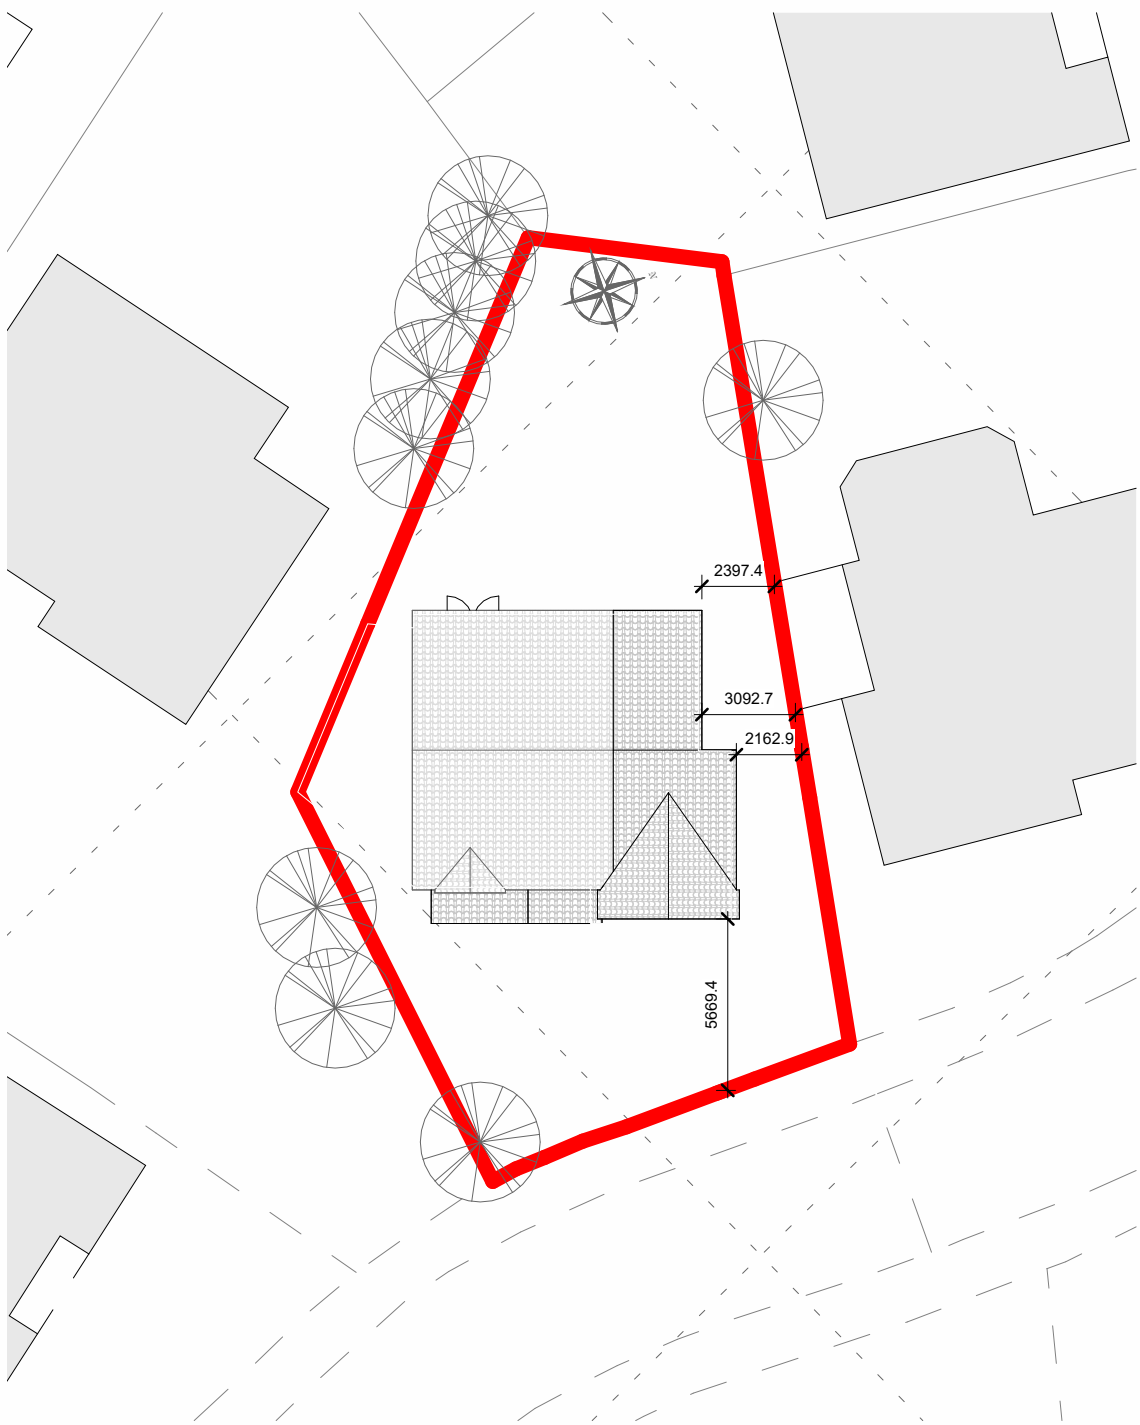

Block Plan
1 : 250



Location Plan
1 : 1250



Project:
4 Estella Way,
Spalding
PE11 1HS

Client:
Elite Bespoke Construction LTD

Drawing:
Proposed Plans

Scale:
As indicated @A1 Date:
04-02-2026

Drawn By: Checked By: Revision:
BW BAS C

Drawing No:
086-011

THIS DRAWING IS A COPYRIGHT
All dimensions to be checked on site or in the workshop before work commences.
Only figured dimensions to be worked to. Any discrepancies to be reported to the Bright
Architectural Solutions prior to development commencement.

1 0 1 2 3 4 5
SCALE 100
1: m

2 0 2 4 6 8 10
SCALE 250
1: m

10 0 10 20 30 40 50
SCALE 1250
1: m