




PROPOSED FRONT ELEVATION
(North)

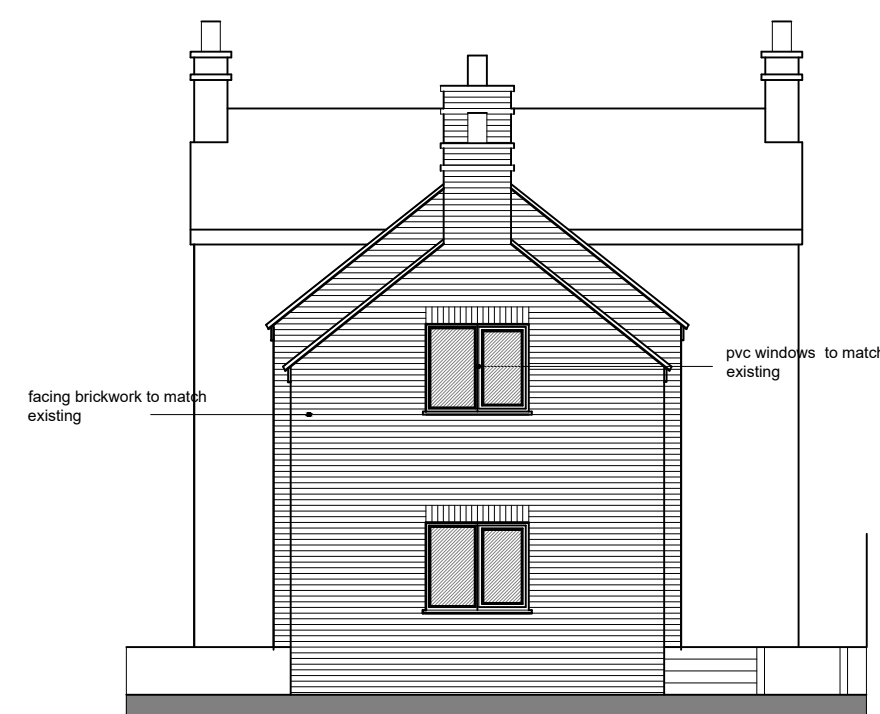

PROPOSED REAR ELEVATION
(South)




PROPOSED SIDE ELEVATION (West)




PROPOSED SIDE ELEVATION (East)



EXISTING FRONT ELEVATION (North)

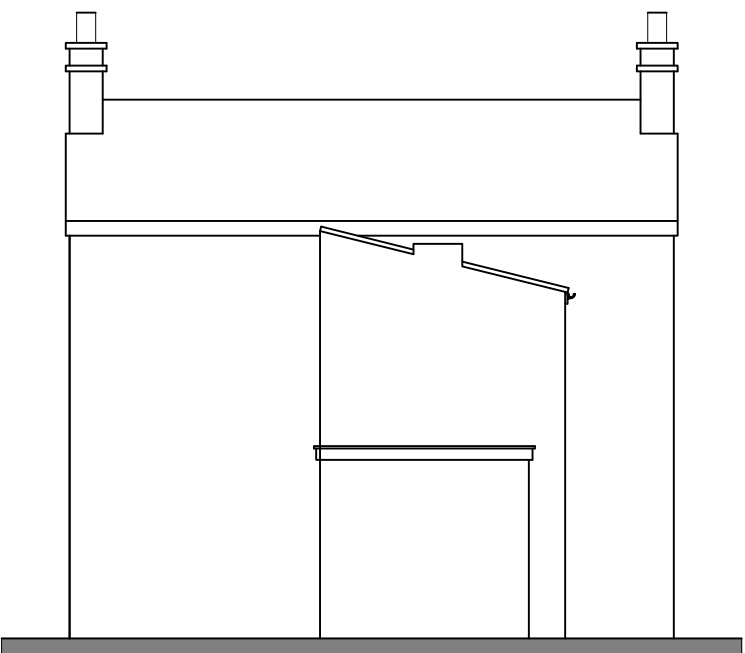


EXISTING REAR ELEVATION
(South)

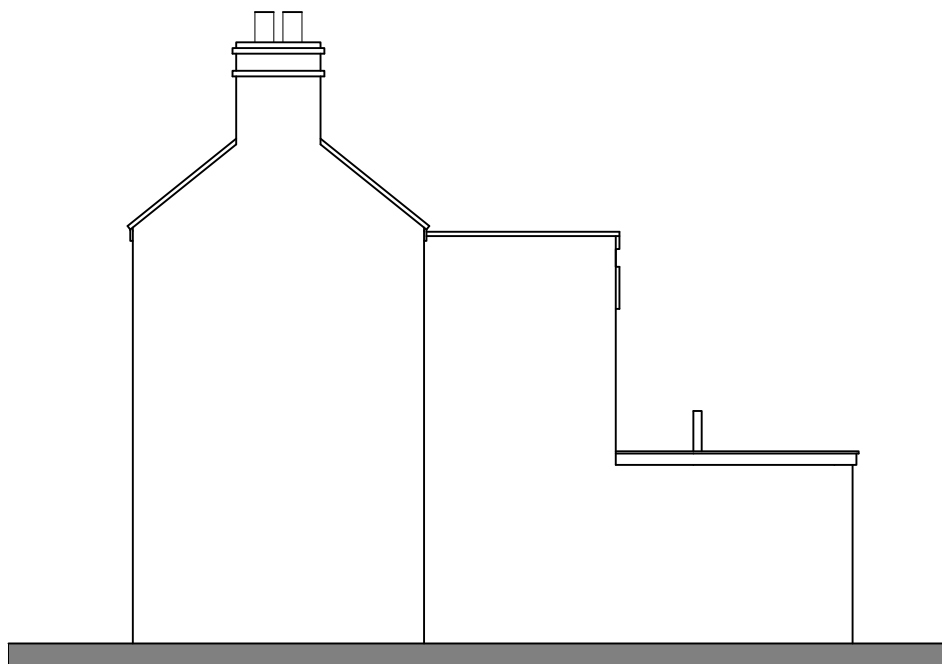


EXISTING SIDE ELEVATION (West)




EXISTING SIDE ELEVATION (East)

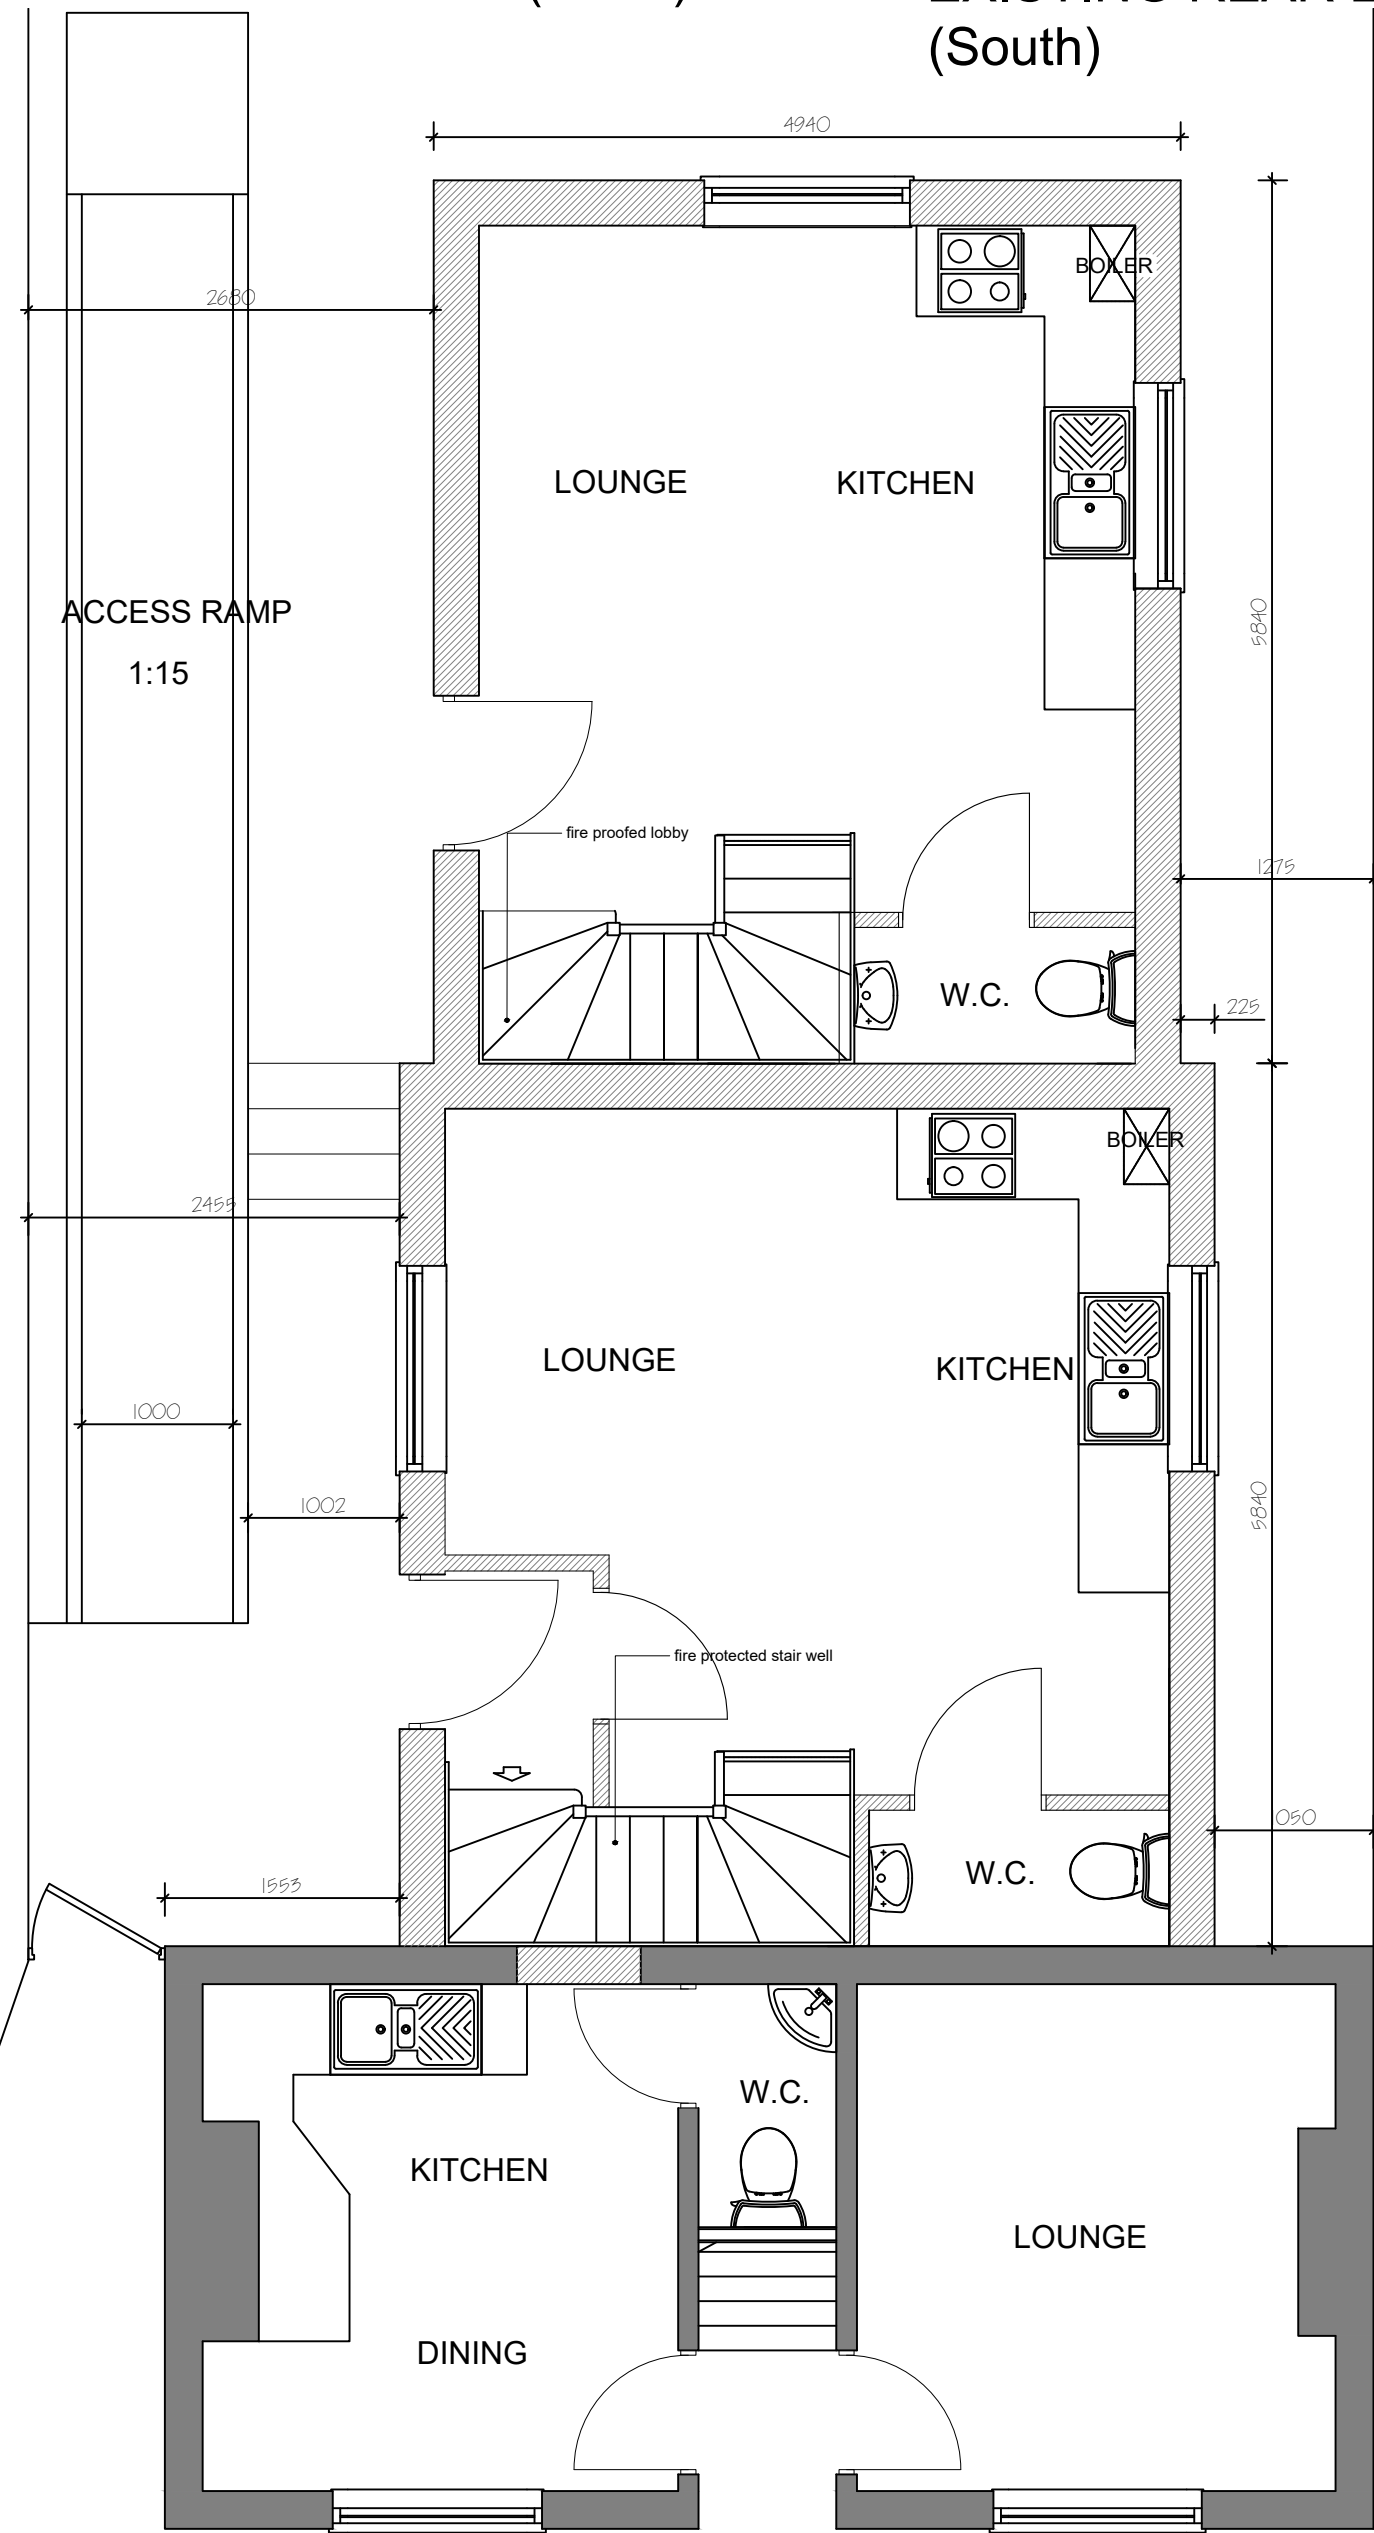


GROUND FLOOR PLAN

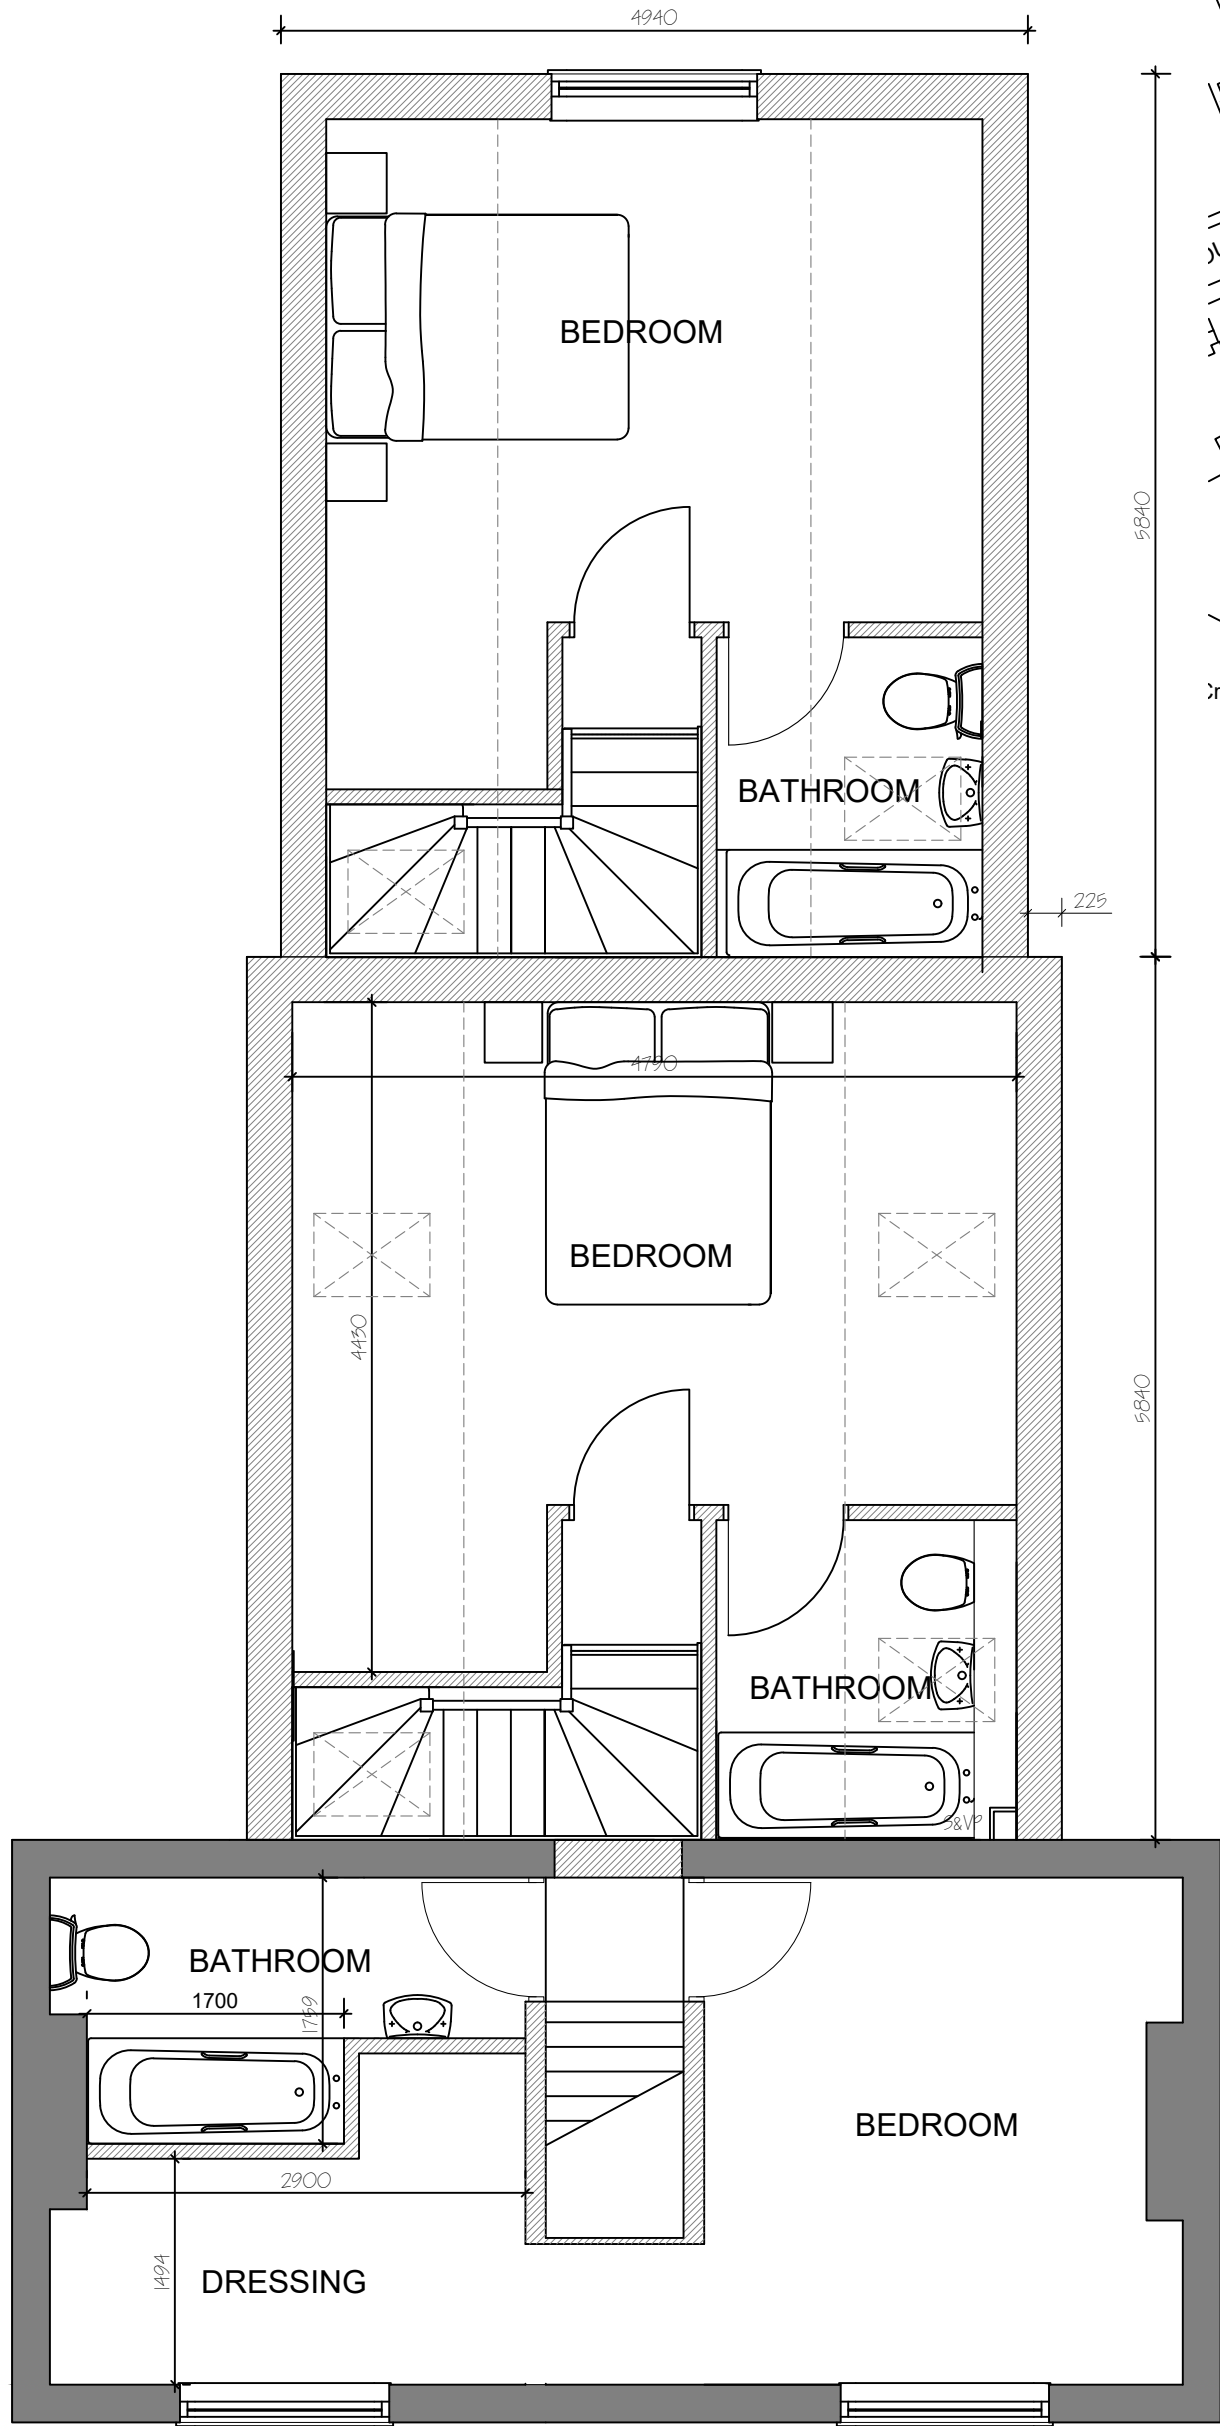


FIRST FLOOR PLAN

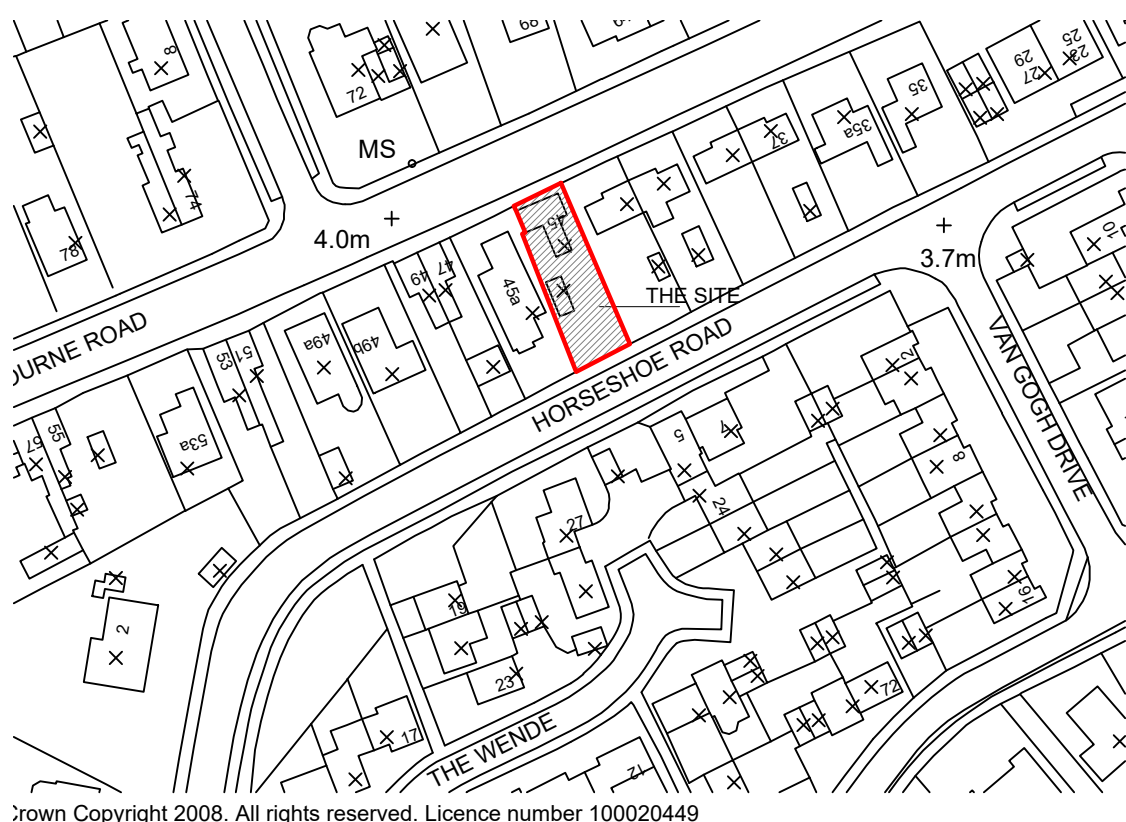

LOCATION PLAN 1:1250

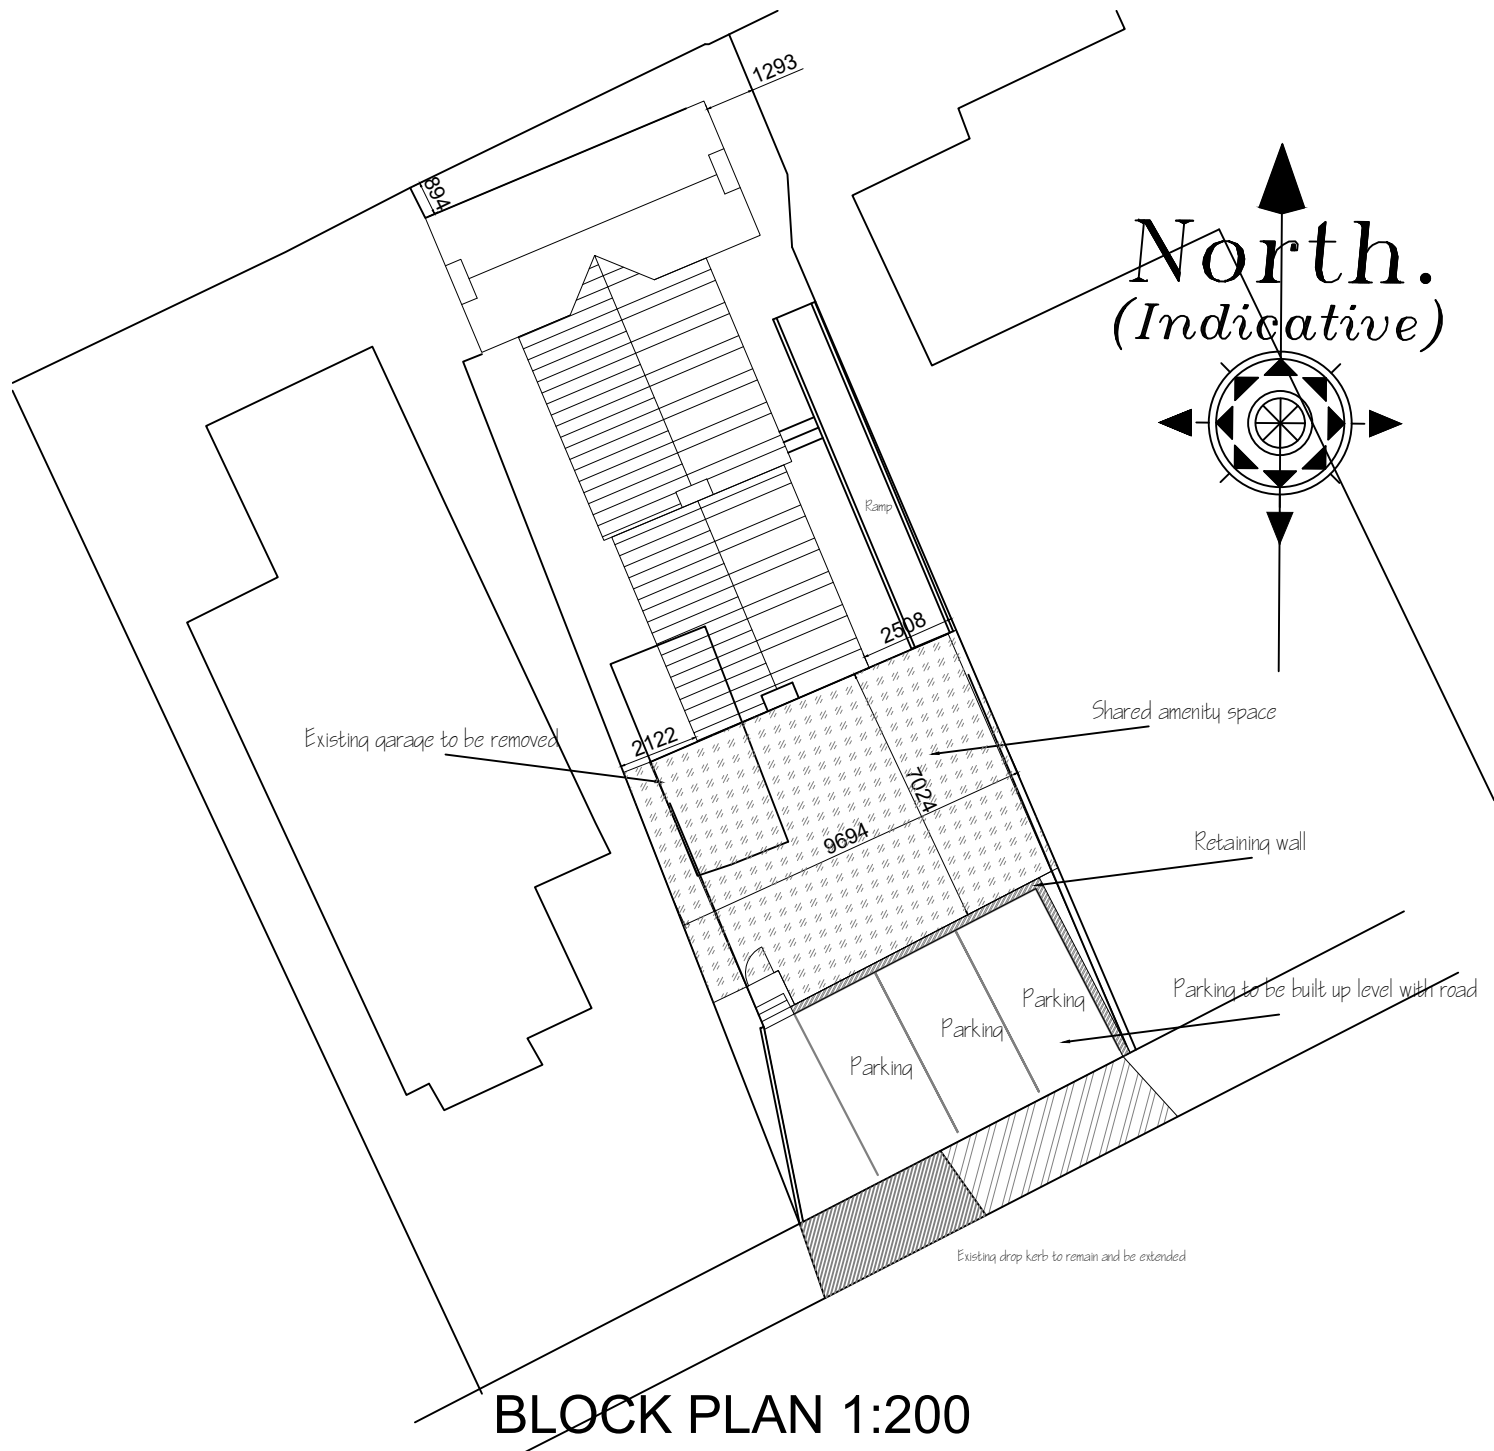

BLOCK PLAN 1:200

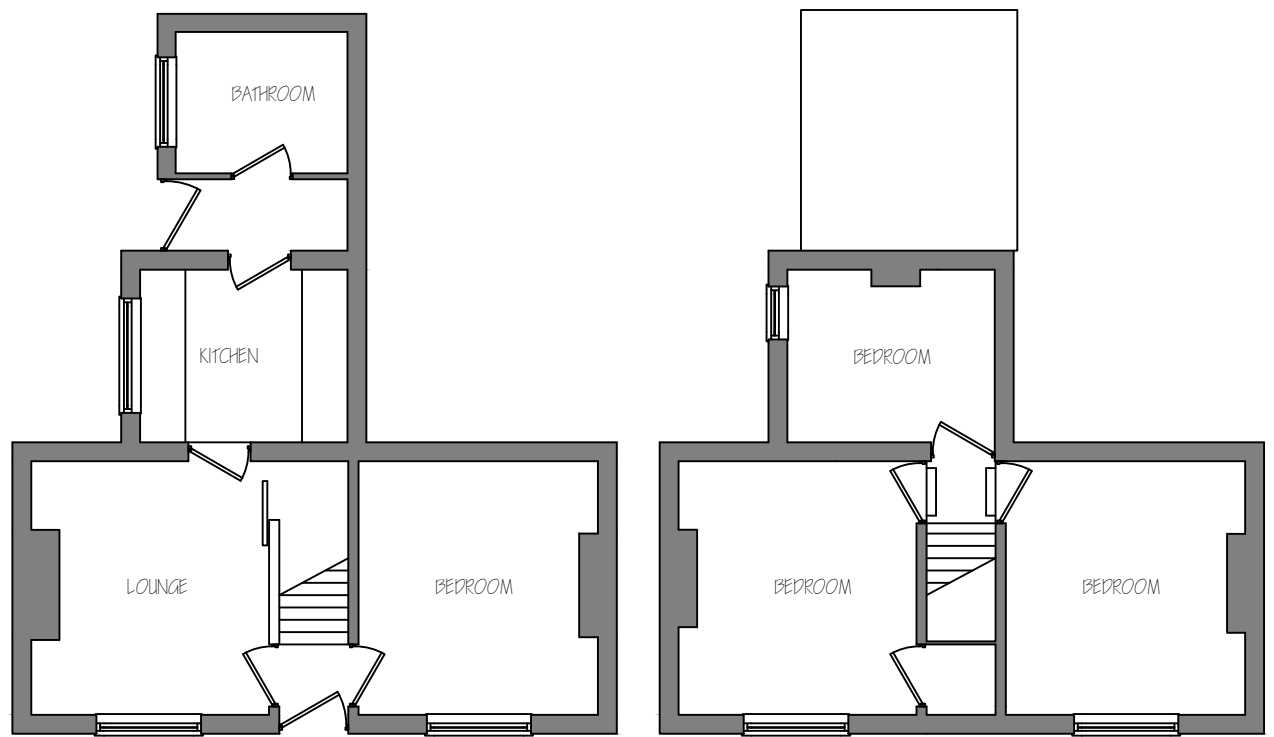

EXISTING FLOOR PLANS

C	04/05/16	AWM	Increase in amenity space
B	13/01/16	AWM	Alterations to parking due to Chairman Panel's request: 2m further away from building.
A	24/11/15	AWM	Alterations to parking due to Highways consultation
Revision	Date	Drawn	Description

Client: Enchantment Homes
Project: Extension & Alteration of 45 Bourne Road to create 3no. one bedroom flats

Drawing: Planning

Scale: 1:50, 1:100, 1:200 Drawn: AWM Checked: TAC Date: 22/10/2015
1:1250 @ A1

Trevor A Clay RIBA Ltd, 14 Old Fendike Road, Weston Hills, Spalding, Lincs. PE126DD
01406 380027 07778 597975 trevor@tacarchitects.co.uk



Drawing No. 15/420/PA/002C

www.tacarchitects.co.uk