




Ref: 43595
11 MAY 1983
SOUTH AFRICAN
HOUSING & PLANNING

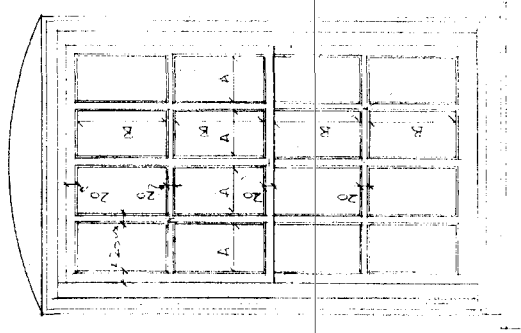


DEPTH & BUSH OF WINDOW TO MATCH
NEW WINDOWS ON EAST ELEVATION

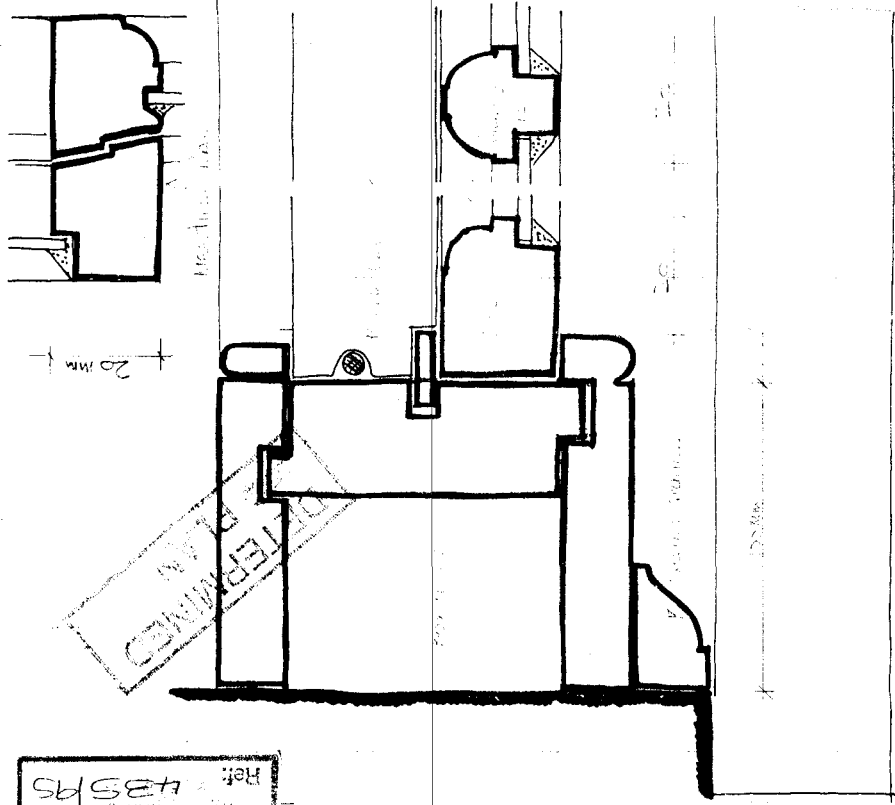


DETAILS OF SASH WINDOW WITH FLUSH BOX FRAME

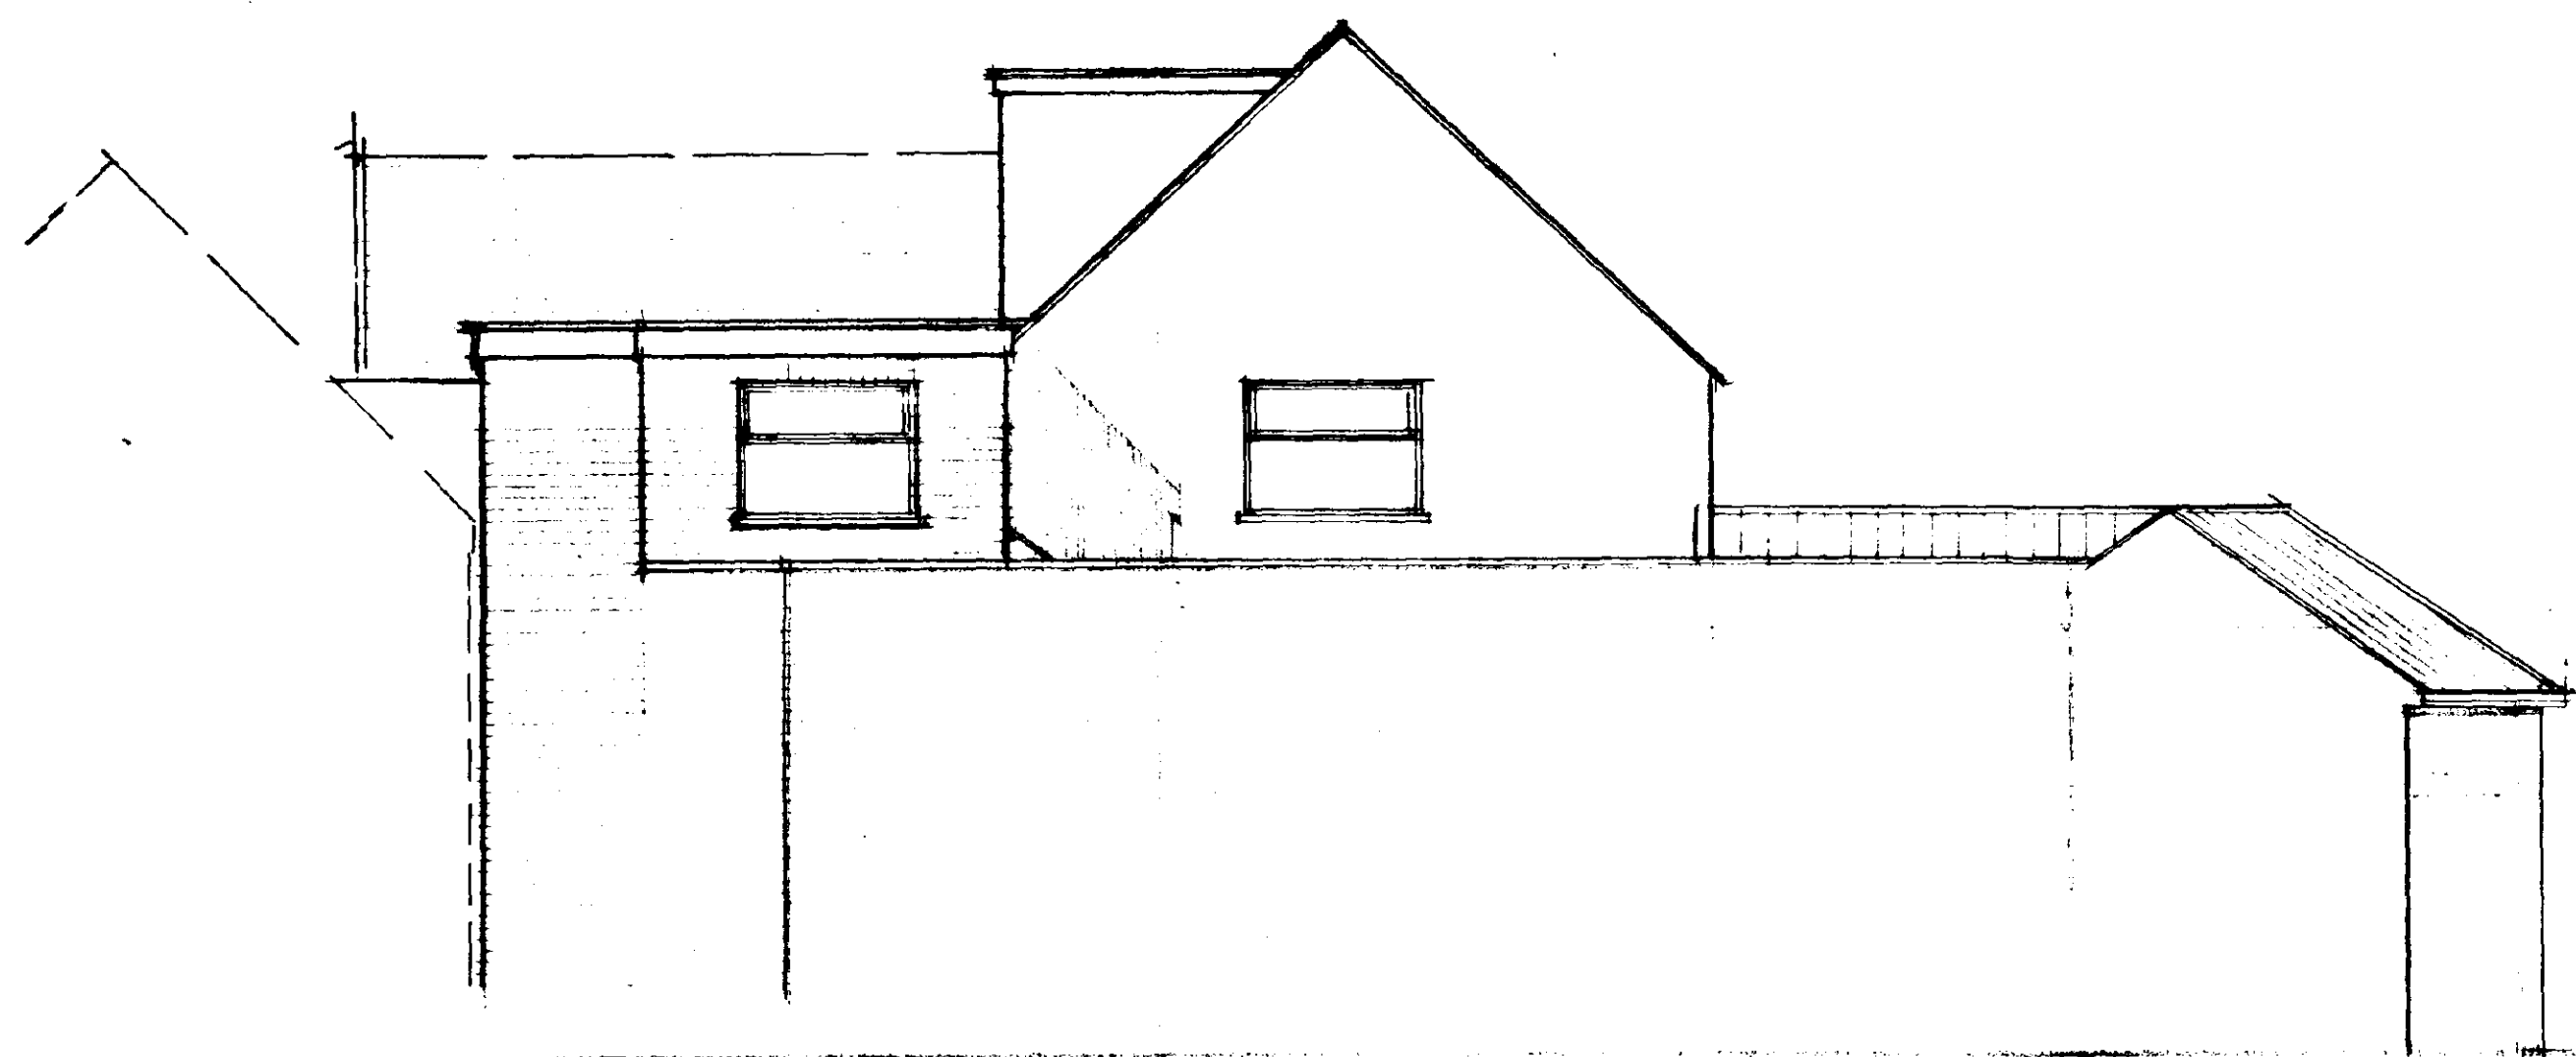


west

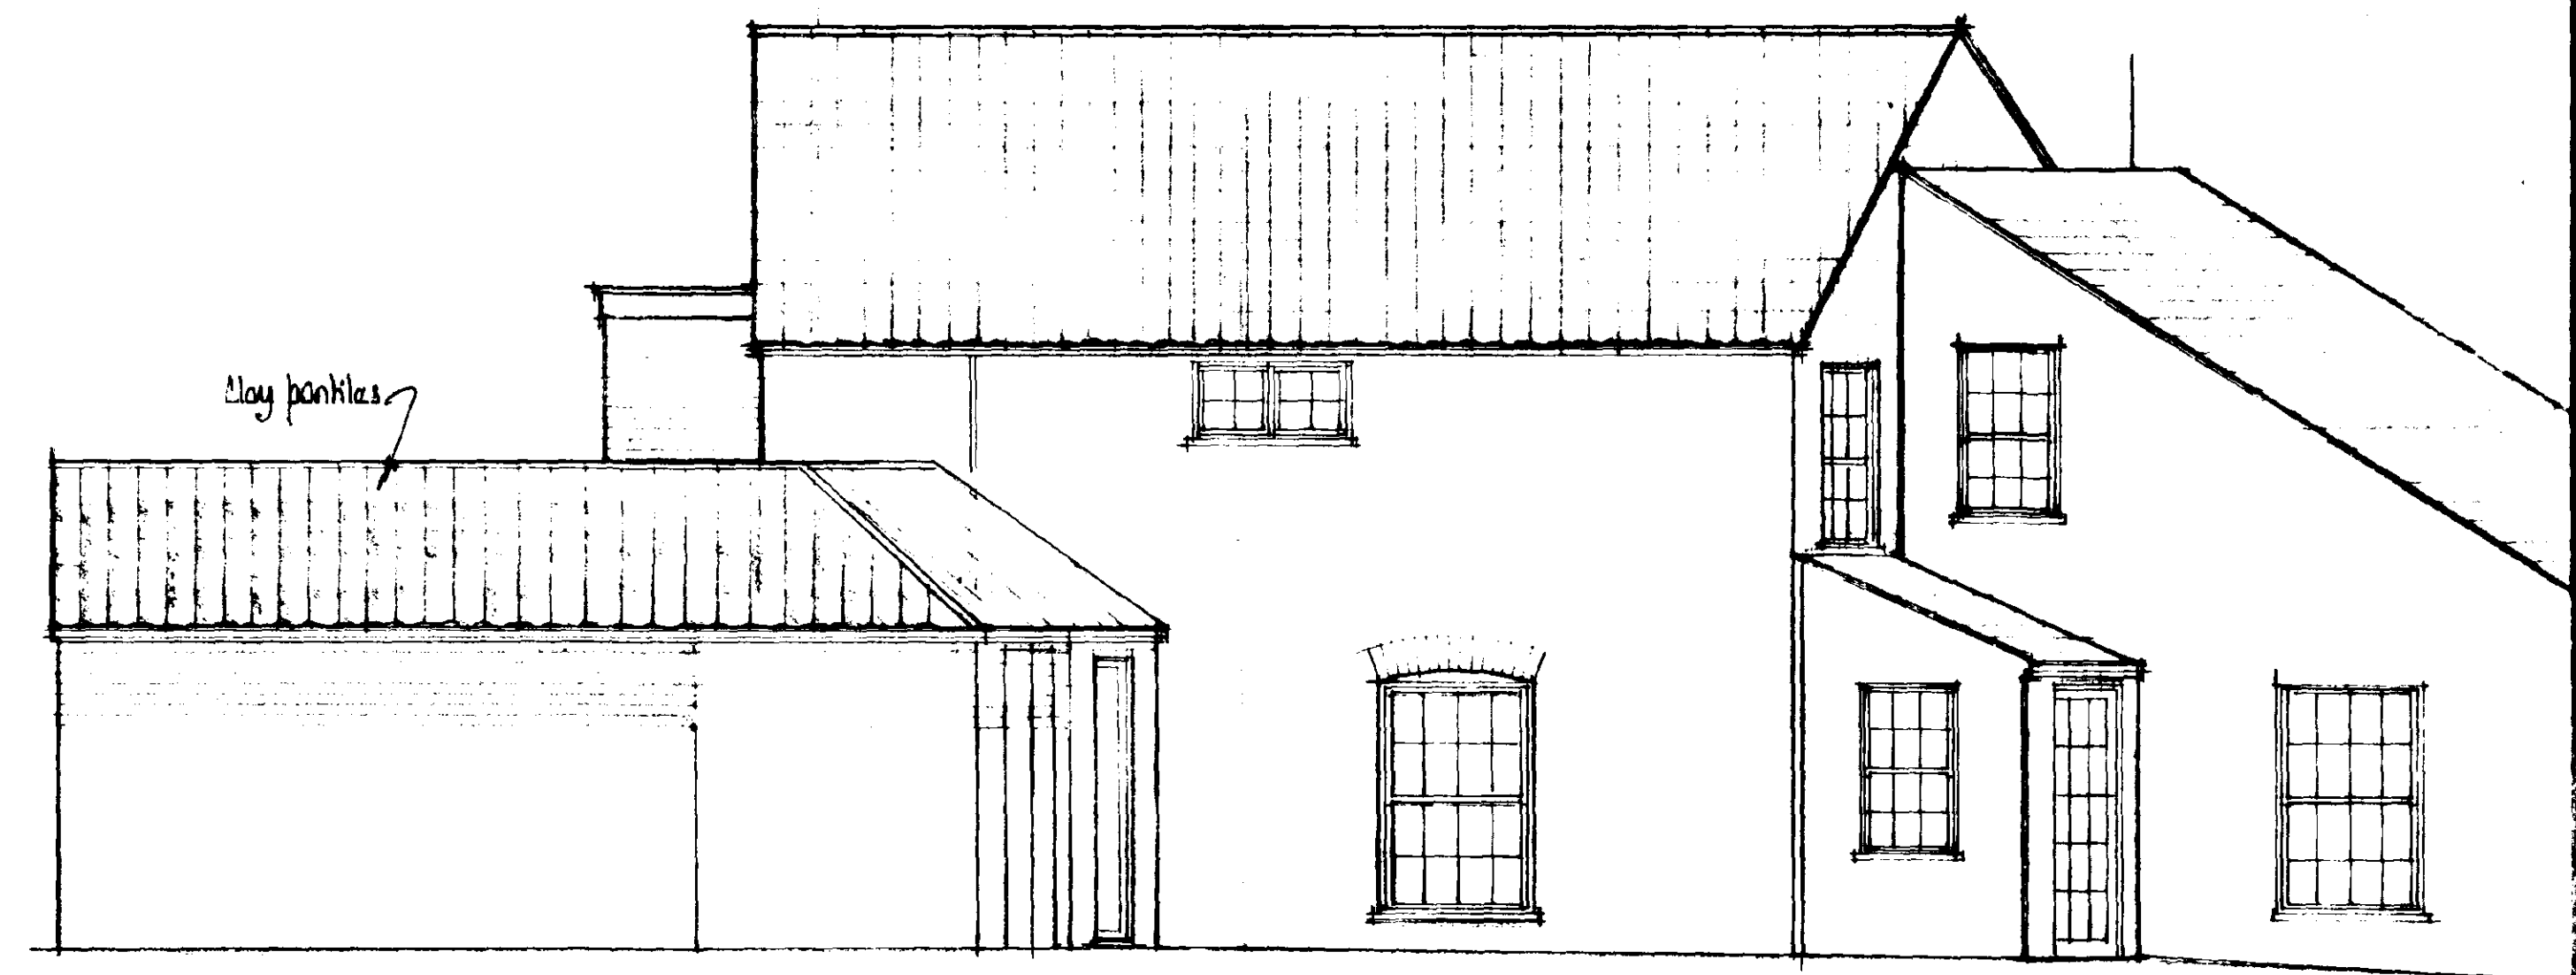

south

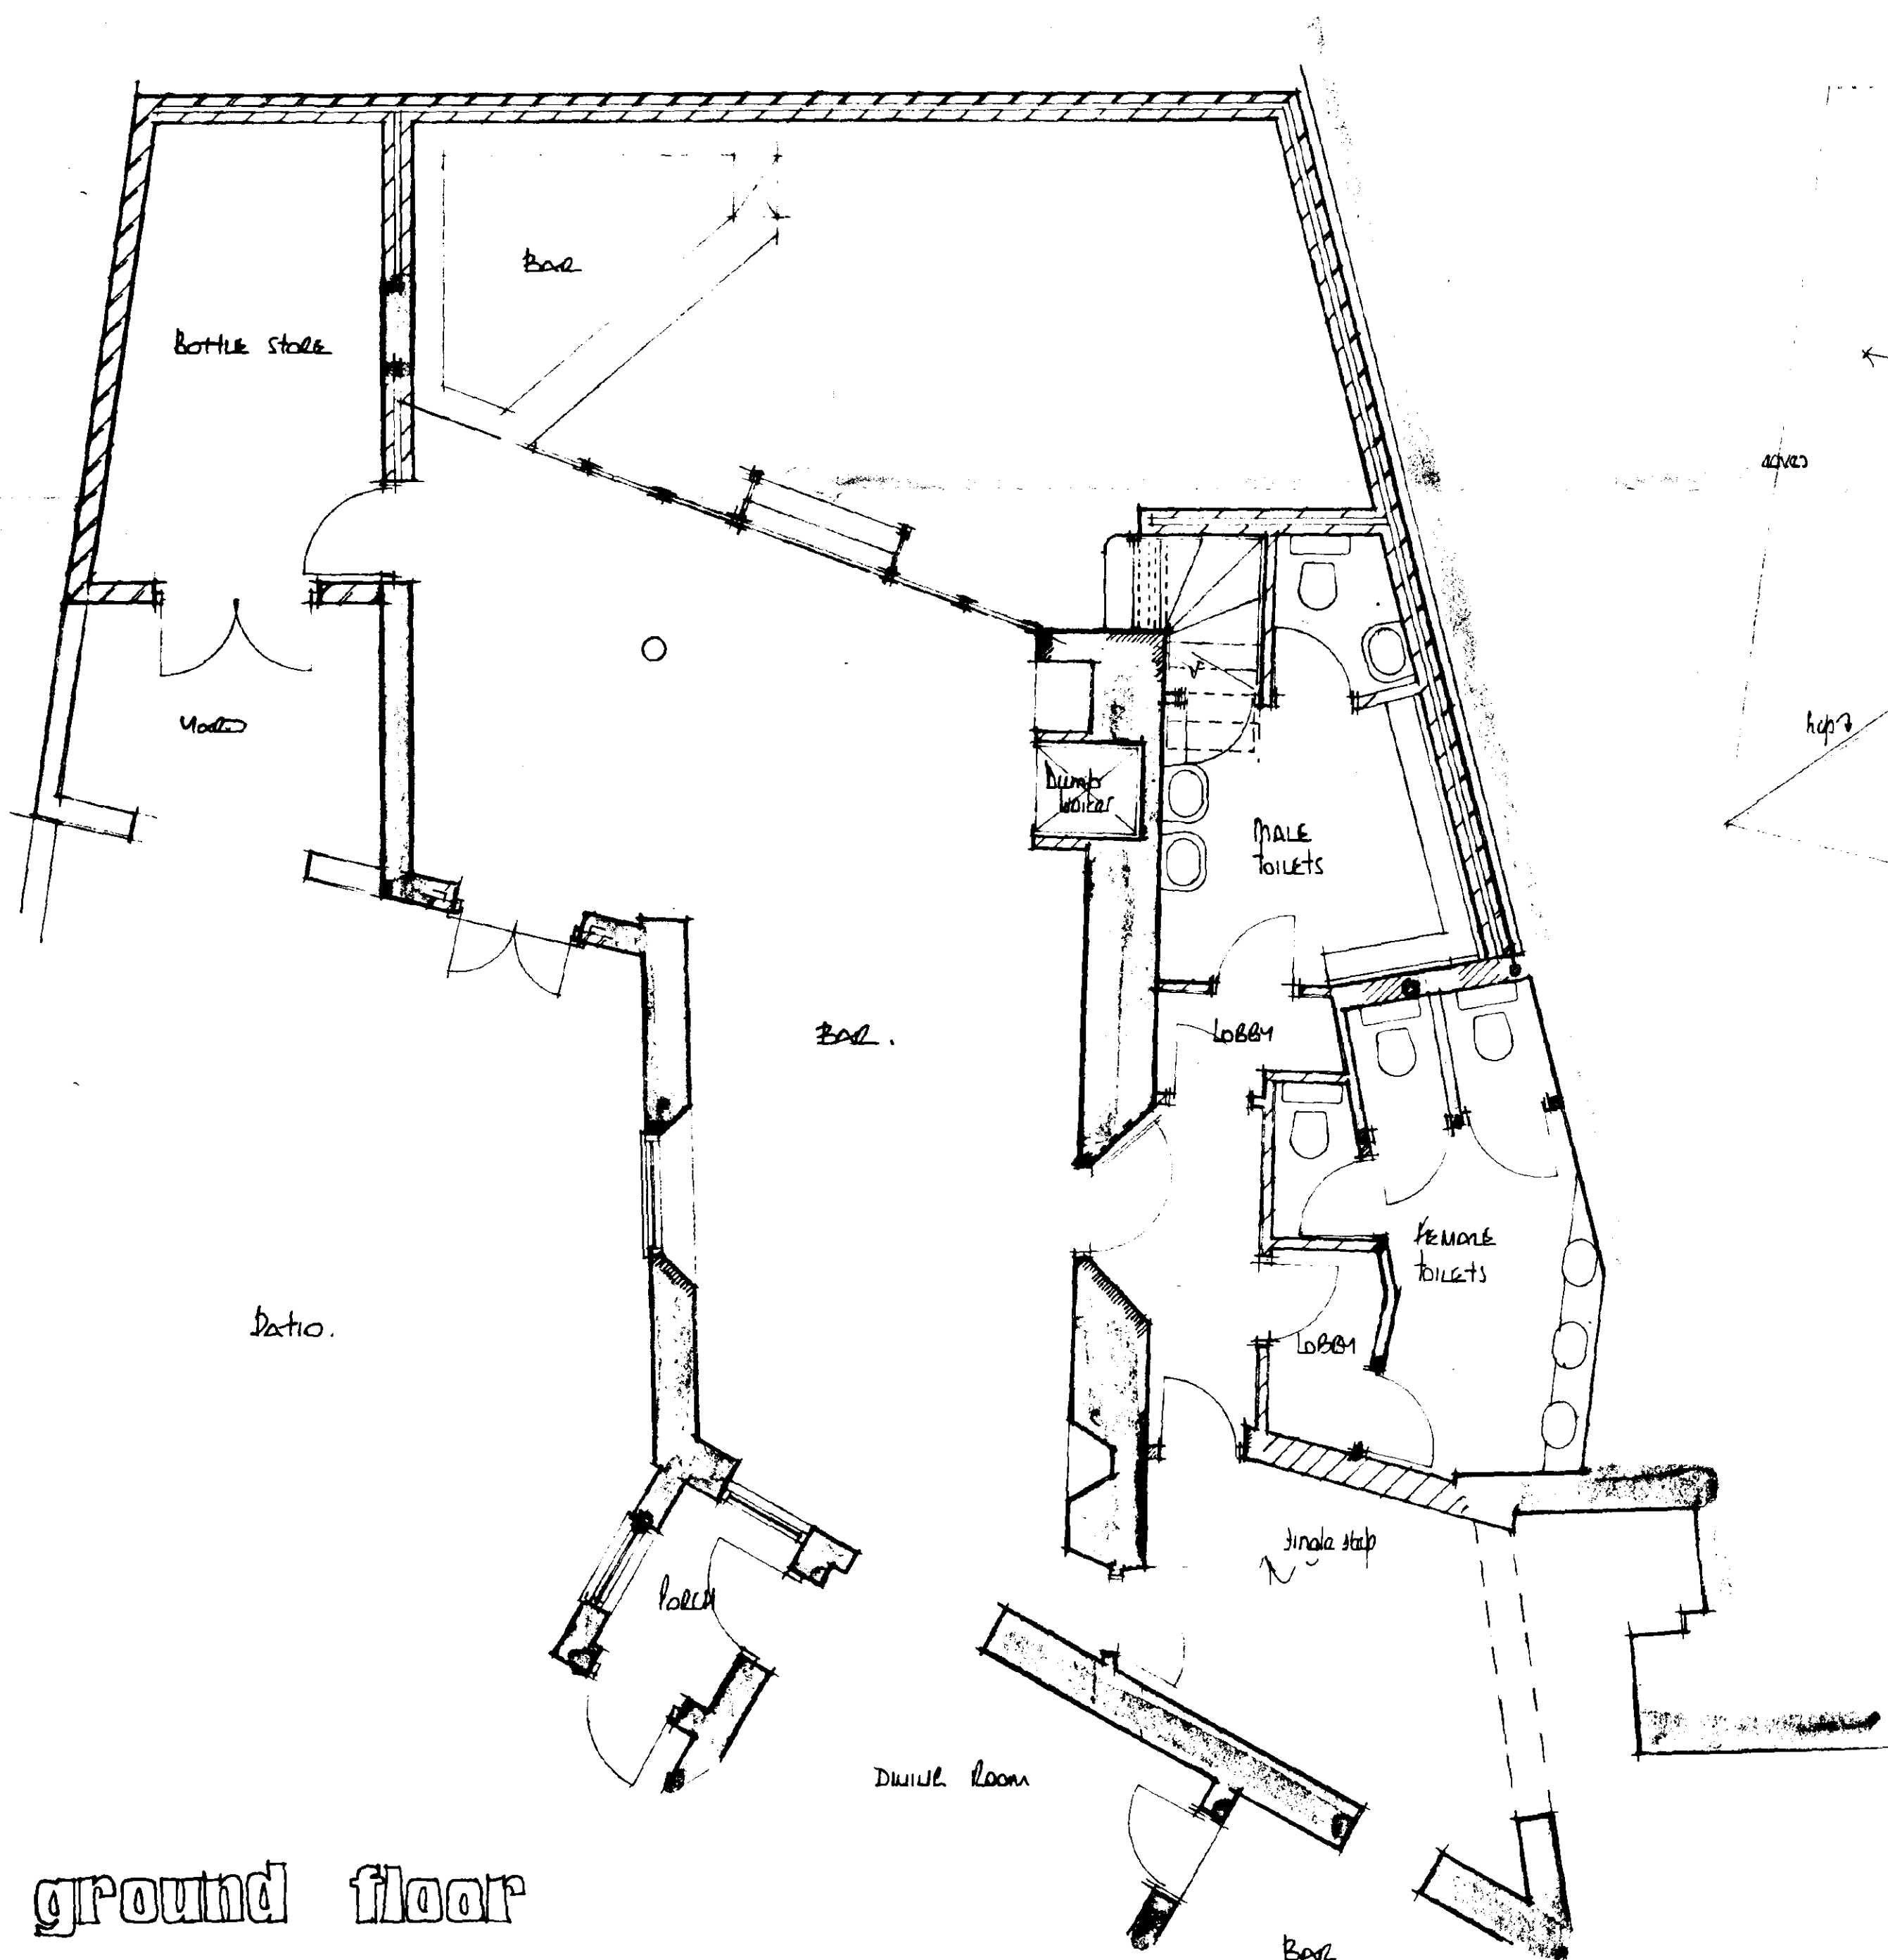

ground floor

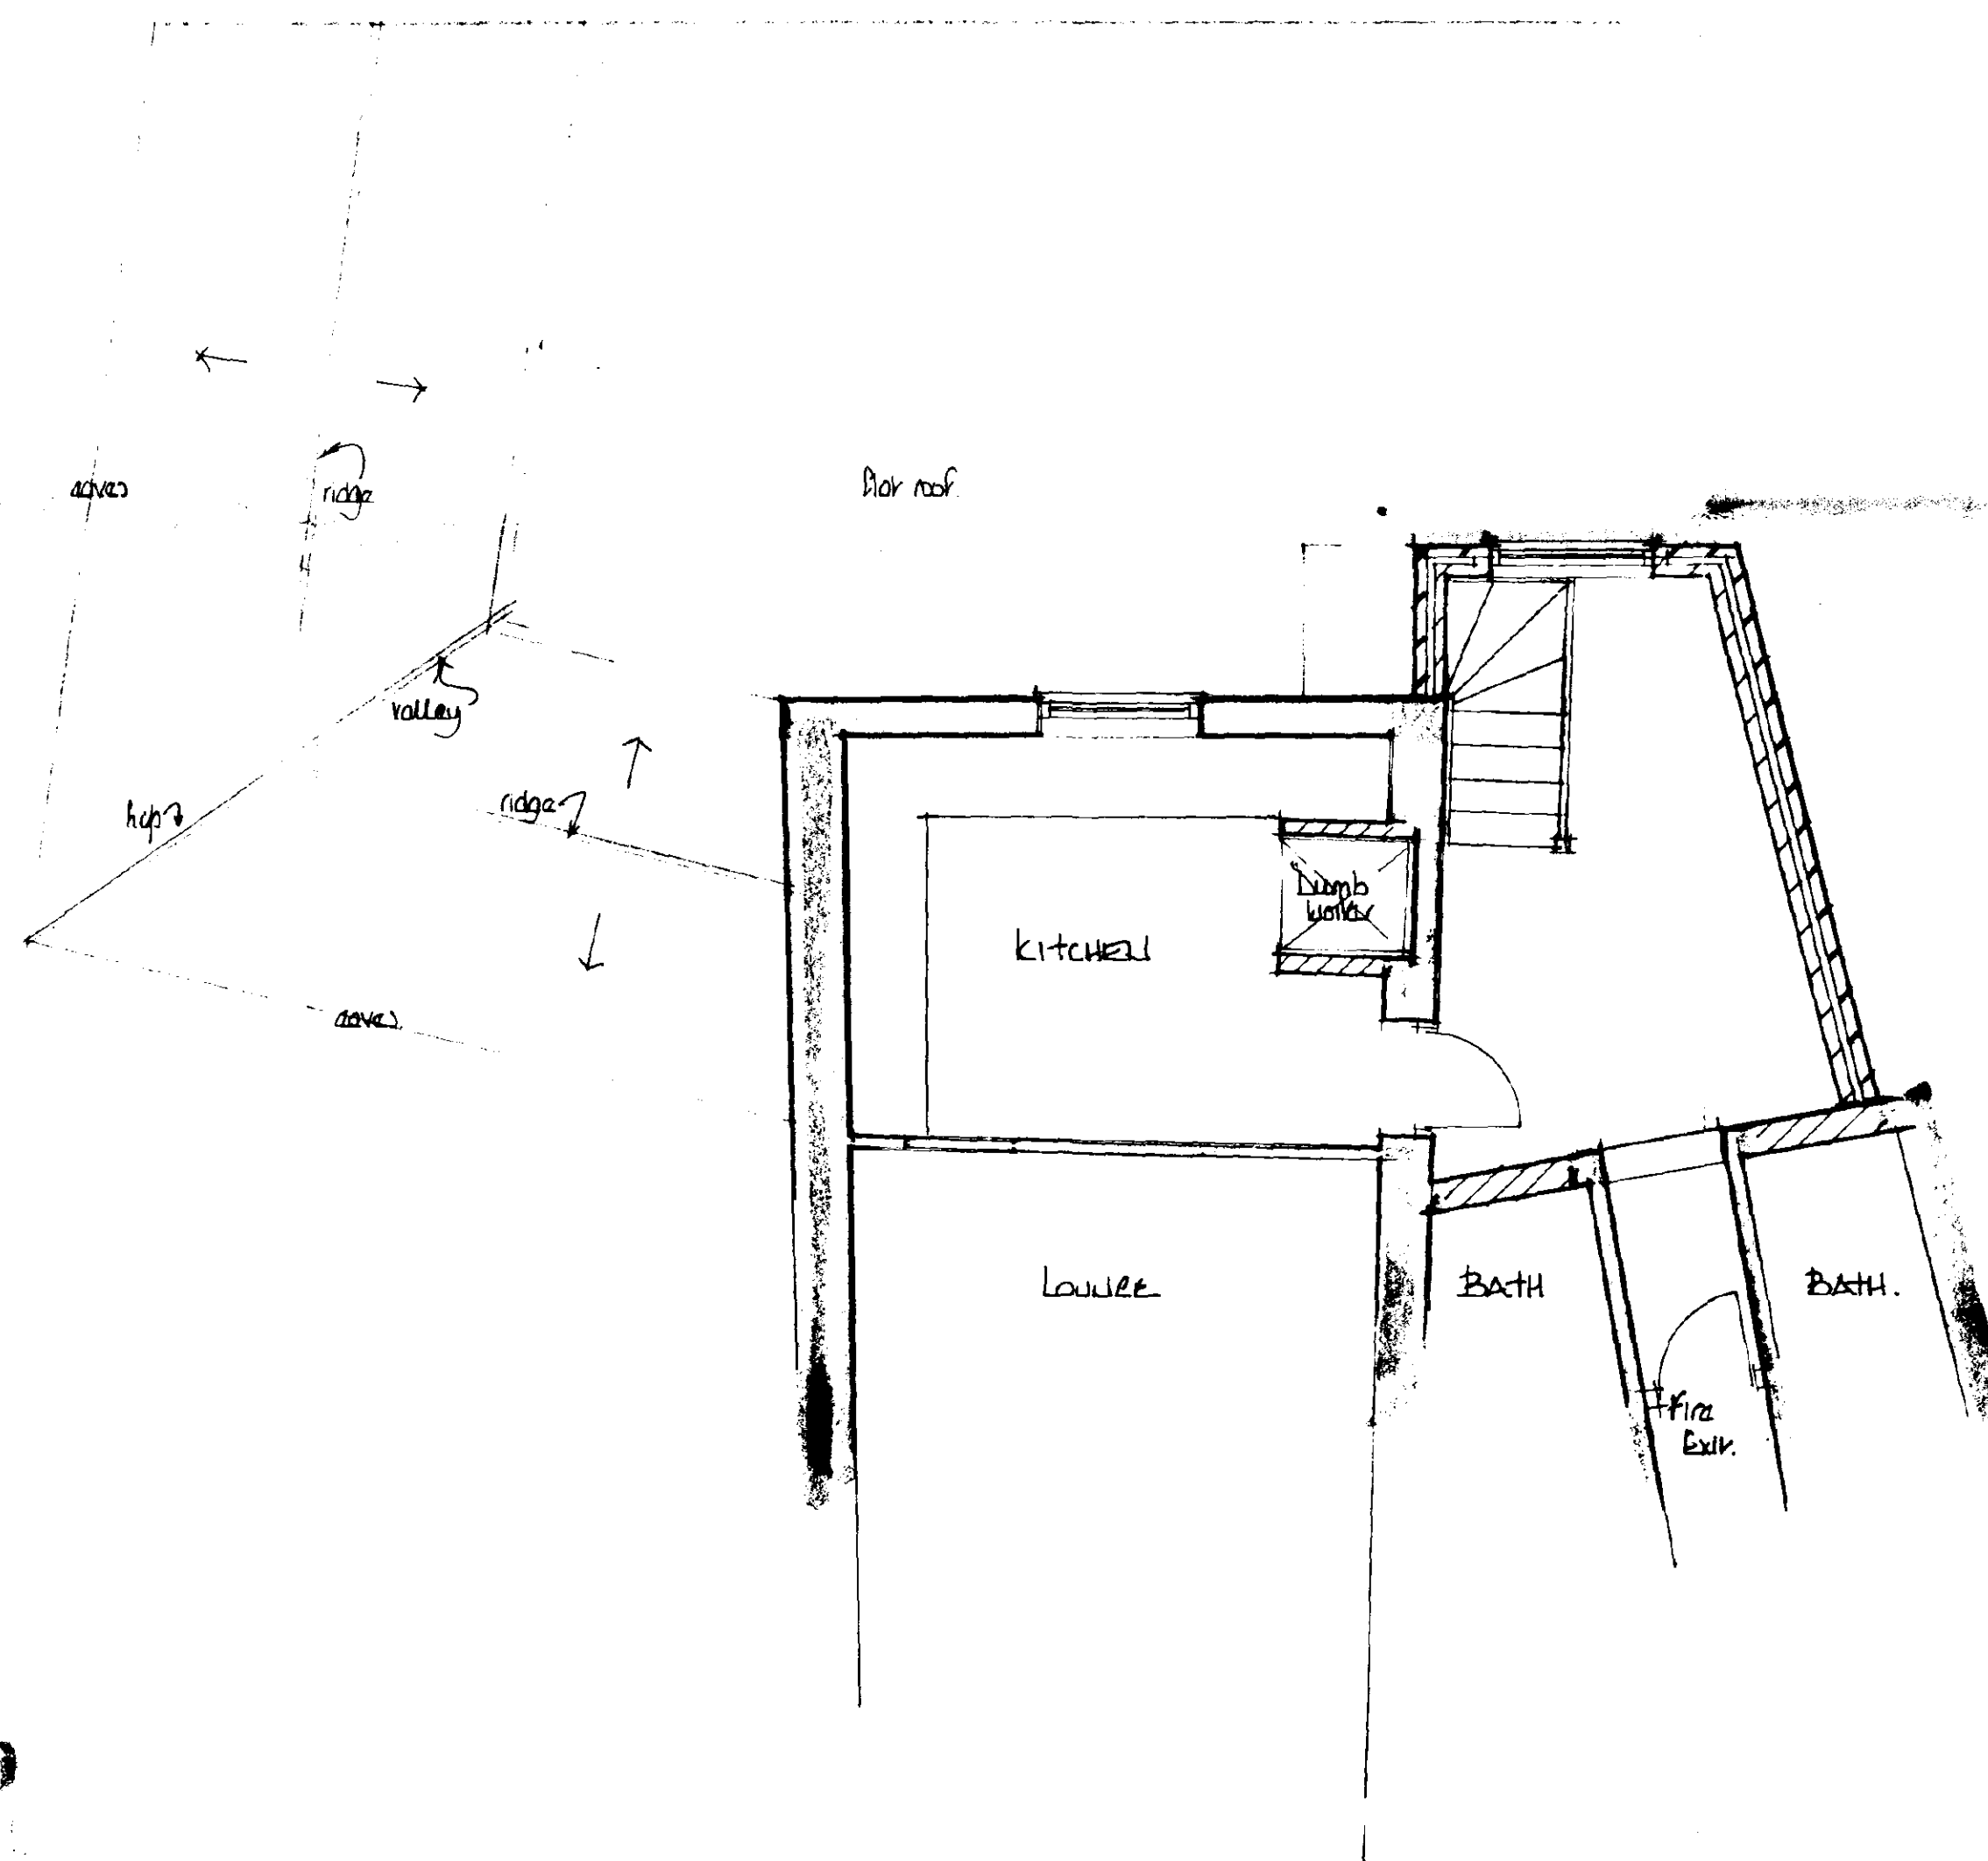

first floor

AMENDED PLAN
Ref.

Revisions	Rev
A 27-06-95	1

East
Midlands
Design
Associates

"Willow Lodge",
Horseshoe Road,
Spalding,
Lincs. PE11 3JA
Tel: Spalding (0775) 767968

Client
THE LINCOLNSHIRE RACER


Job Title
EXTENSION & ALTERATIONS TO FORM
INCREASED BAR AREA, BOTTLE STORE
FIRST FLOOR KITCHEN, TOILETS ETC
AT 11 DOUBLED STREET, SPALDING.

Drawing Title
PLANS & ELEVATIONS


SOUTH HOLLAND DC
HOUSING & PLANNING
27 JUN 1995
Ref: 0435/95

Scale 1:50
Date 27/06/95 Drawn by AL


Orig. No 95/16/02 Rev

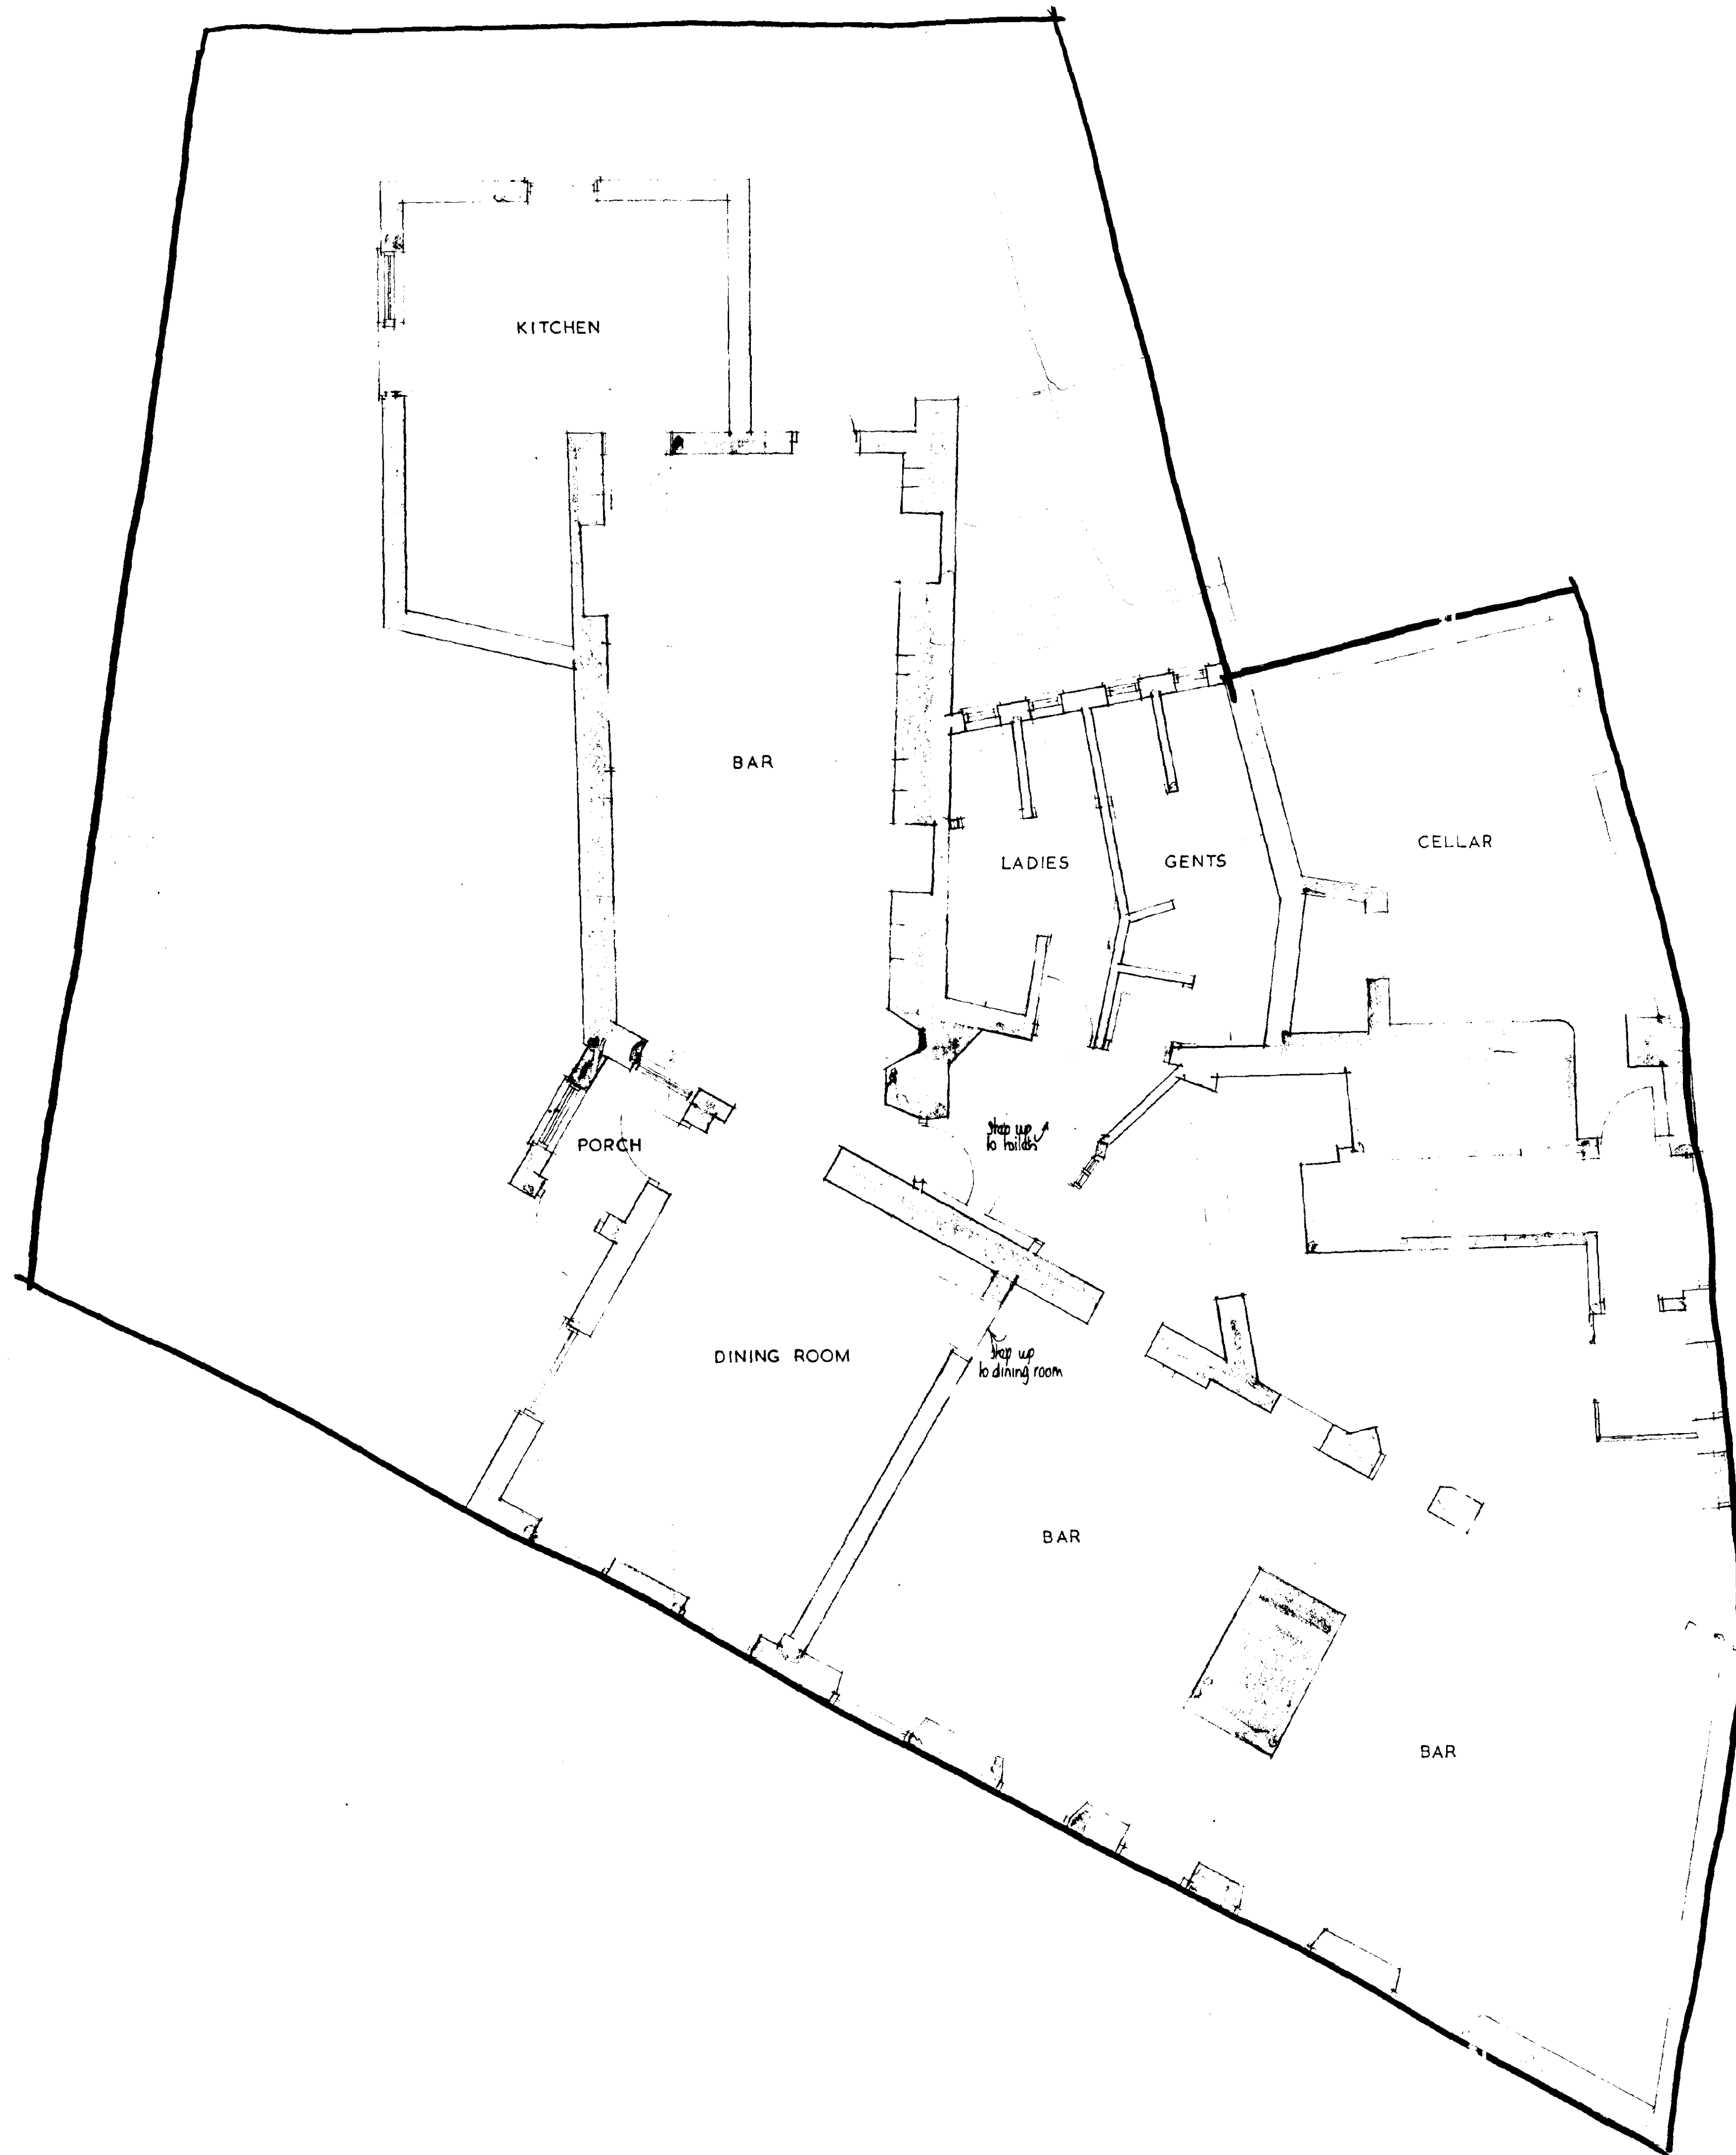


A		Date	Revisions
© copyright			
EAGLE Middleton Design Associates			
"Willow Lodge", Horseshoe Road, Spalding, Lincs PE11 3JA Tel Spalding (0775) 767968			
Client			
Job Title			
Drawing Title: SOUTH HOLLAND DC HOUSING & PLANNING 27 APR 1995 Ref: 0435/95			
Scale: 1:50 approx			
Date	Drawn by		
17/04/95	[Signature]		
Orig. No.	15/16/01		

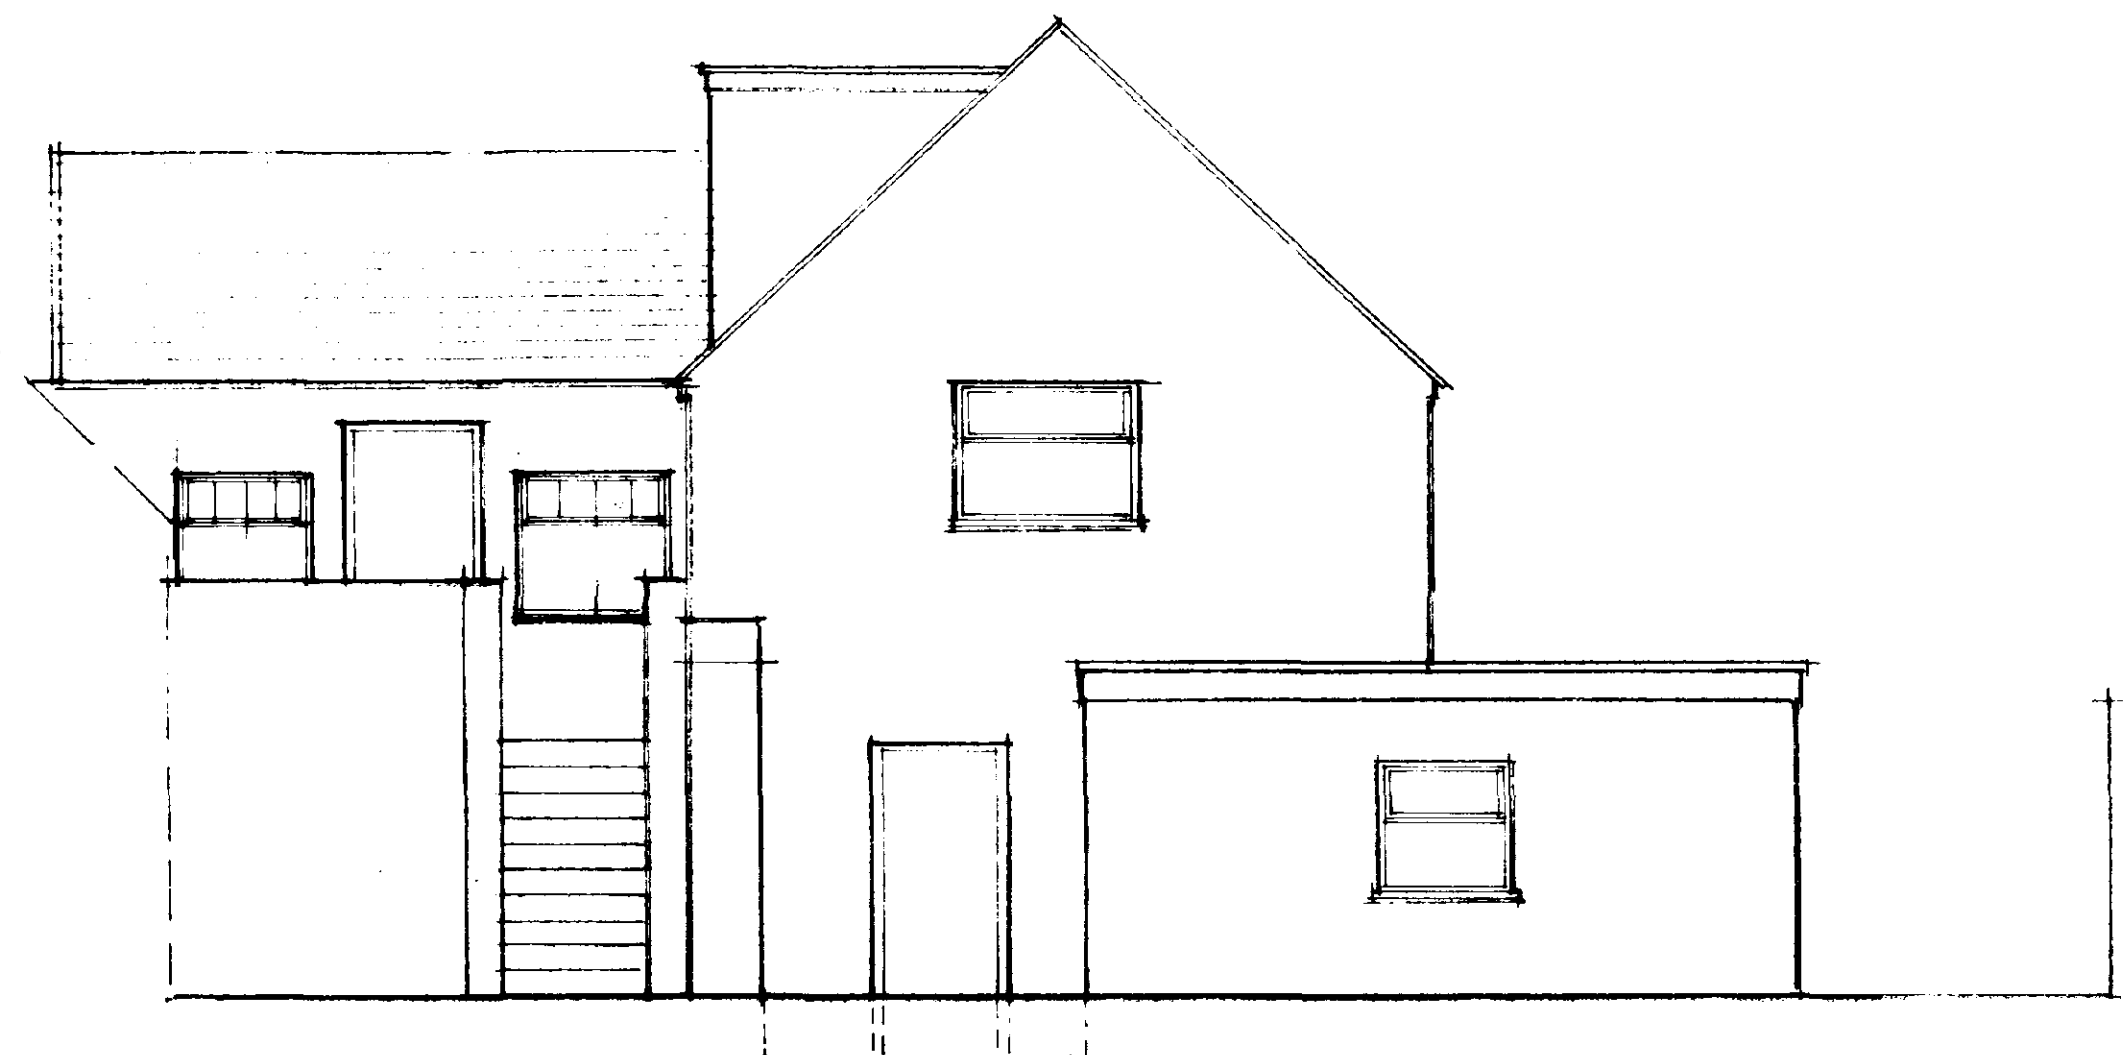

West

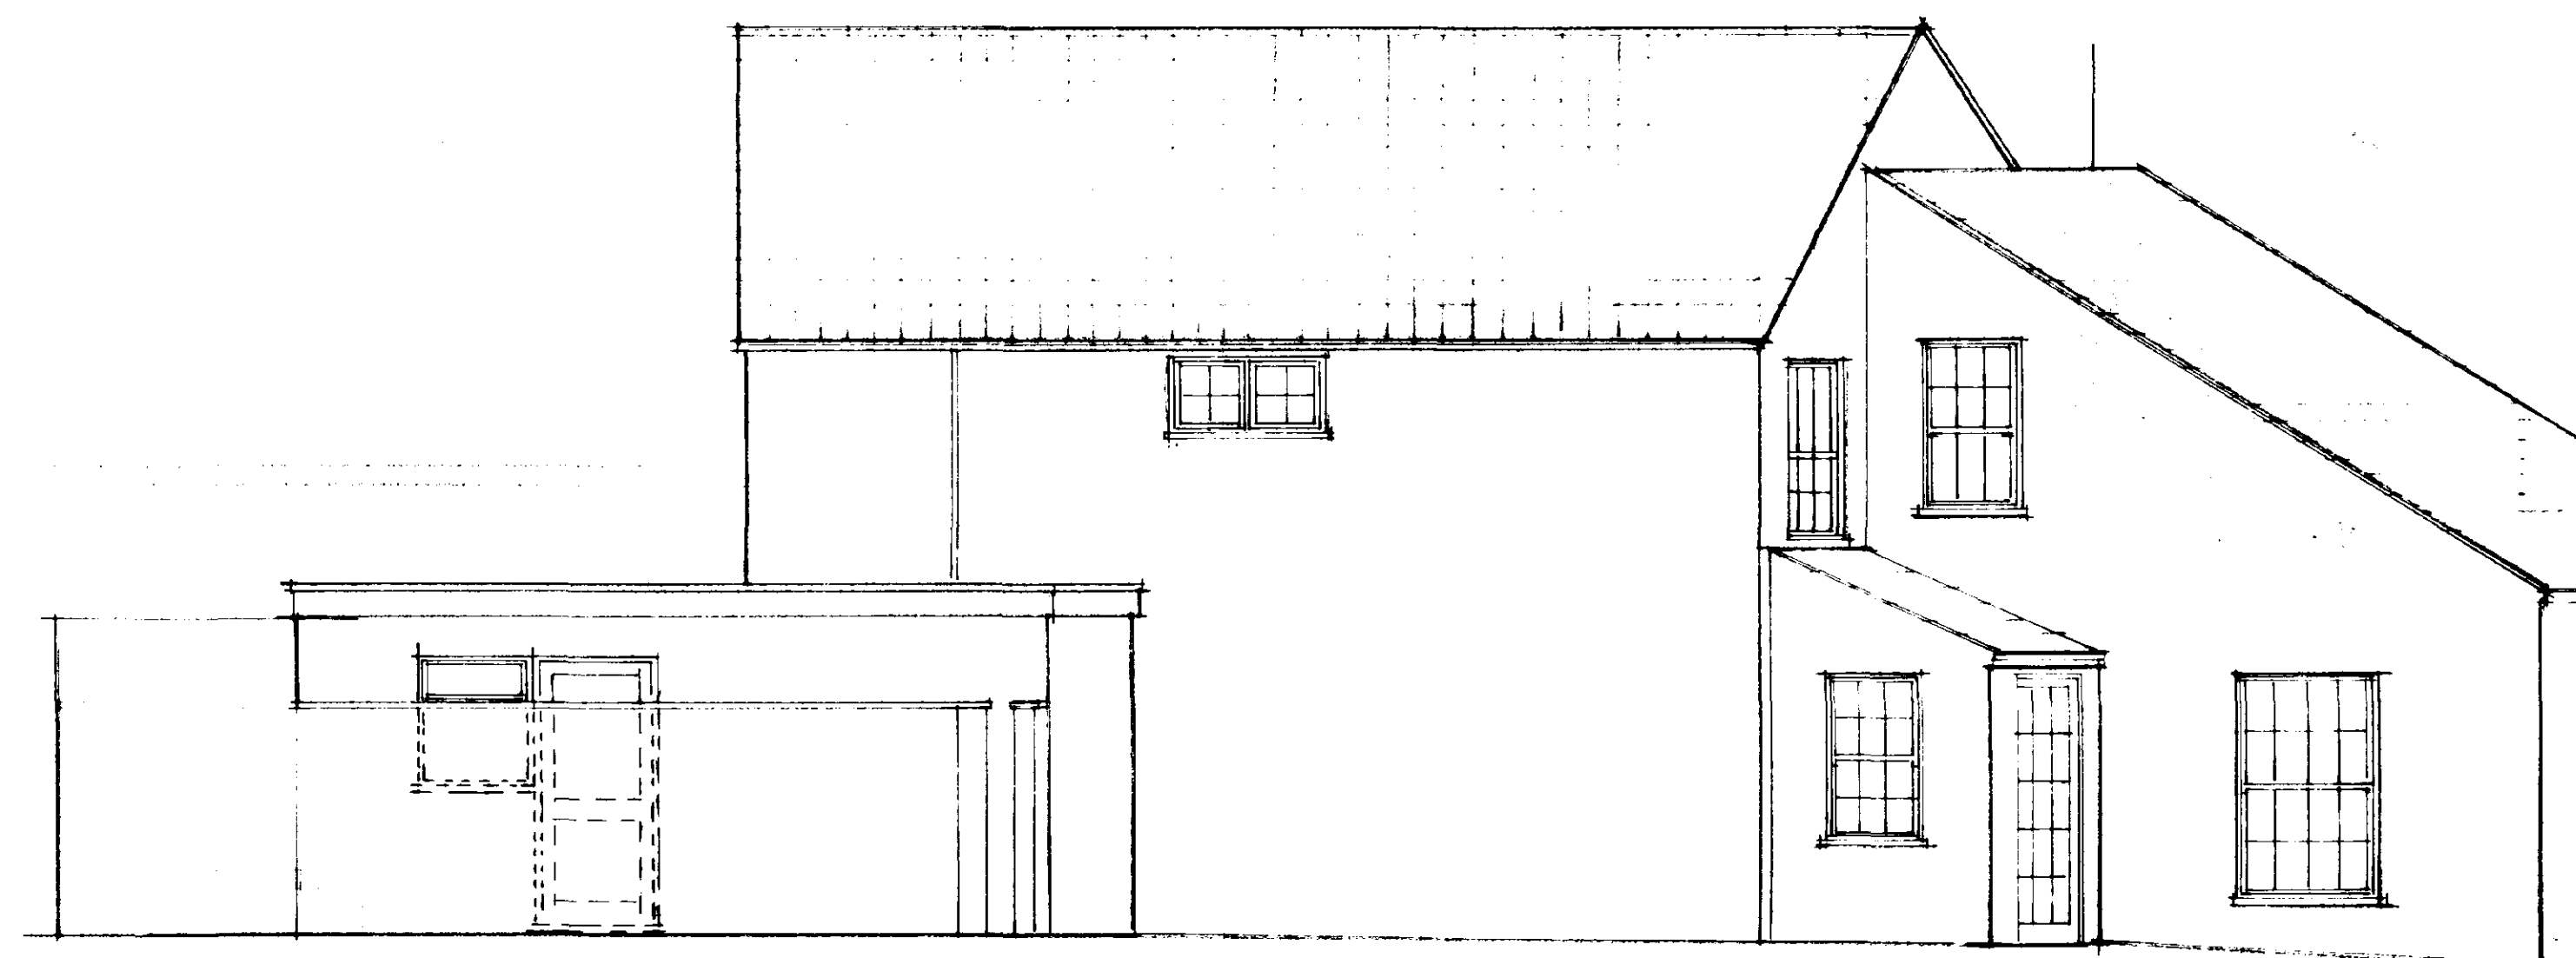


South

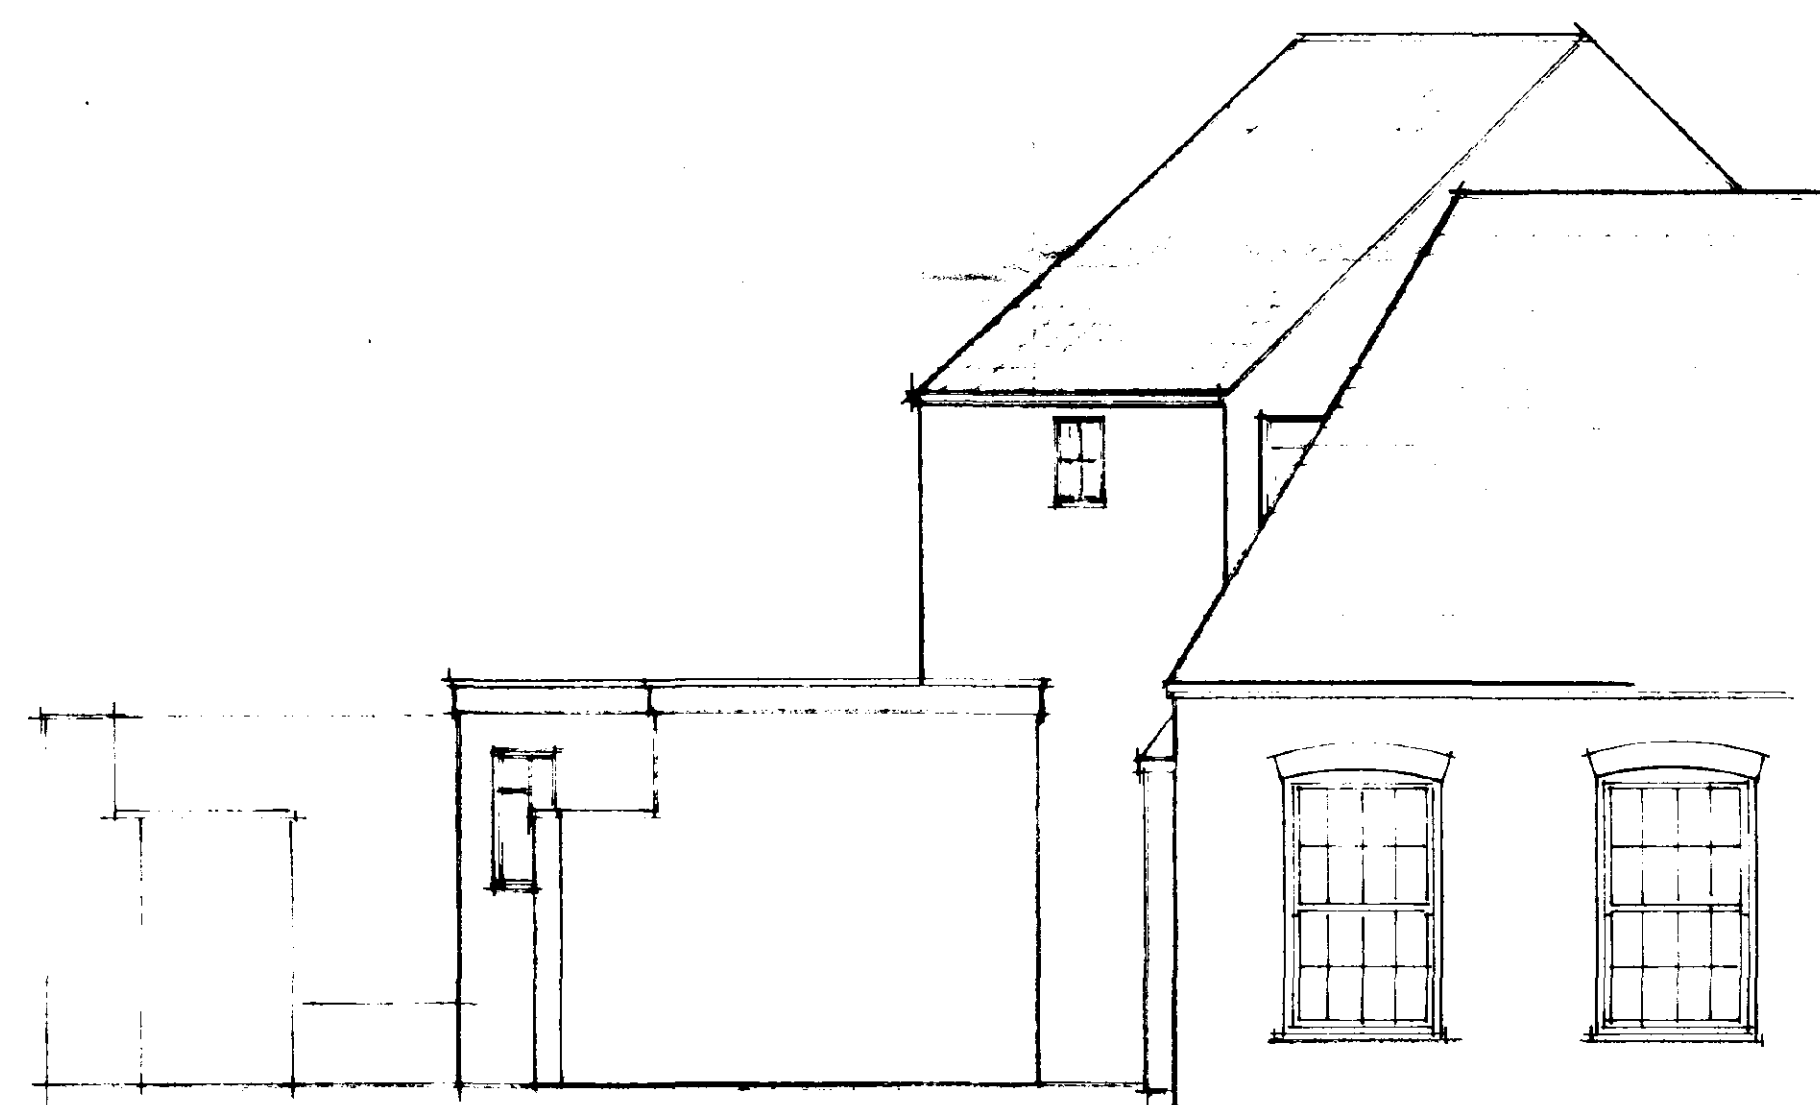

East

A		Date	Revisions
© copyright			
E M D A			
"Willow Lodge", Horseshoe Road, Spalding, Lincs PE11 3JA Tel: Spalding (0775) 767968			
Client		The LINCOLNSHIRE ROCHER	
Job Title		Extension & Alterations to form increased car area. Bottle store first floor kitchen, toilets etc at 11 DOUBLE STREET, SPALDING.	
Drawing Title LINCOLNSHIRE ROCHER HOUSING & PLANNING 11 MAY 1995 Ref: 435/95			
Scale: 1:50			
Date: MM/YY 95		Drawn by: ML	
Org No		Rev	
95/16/04			

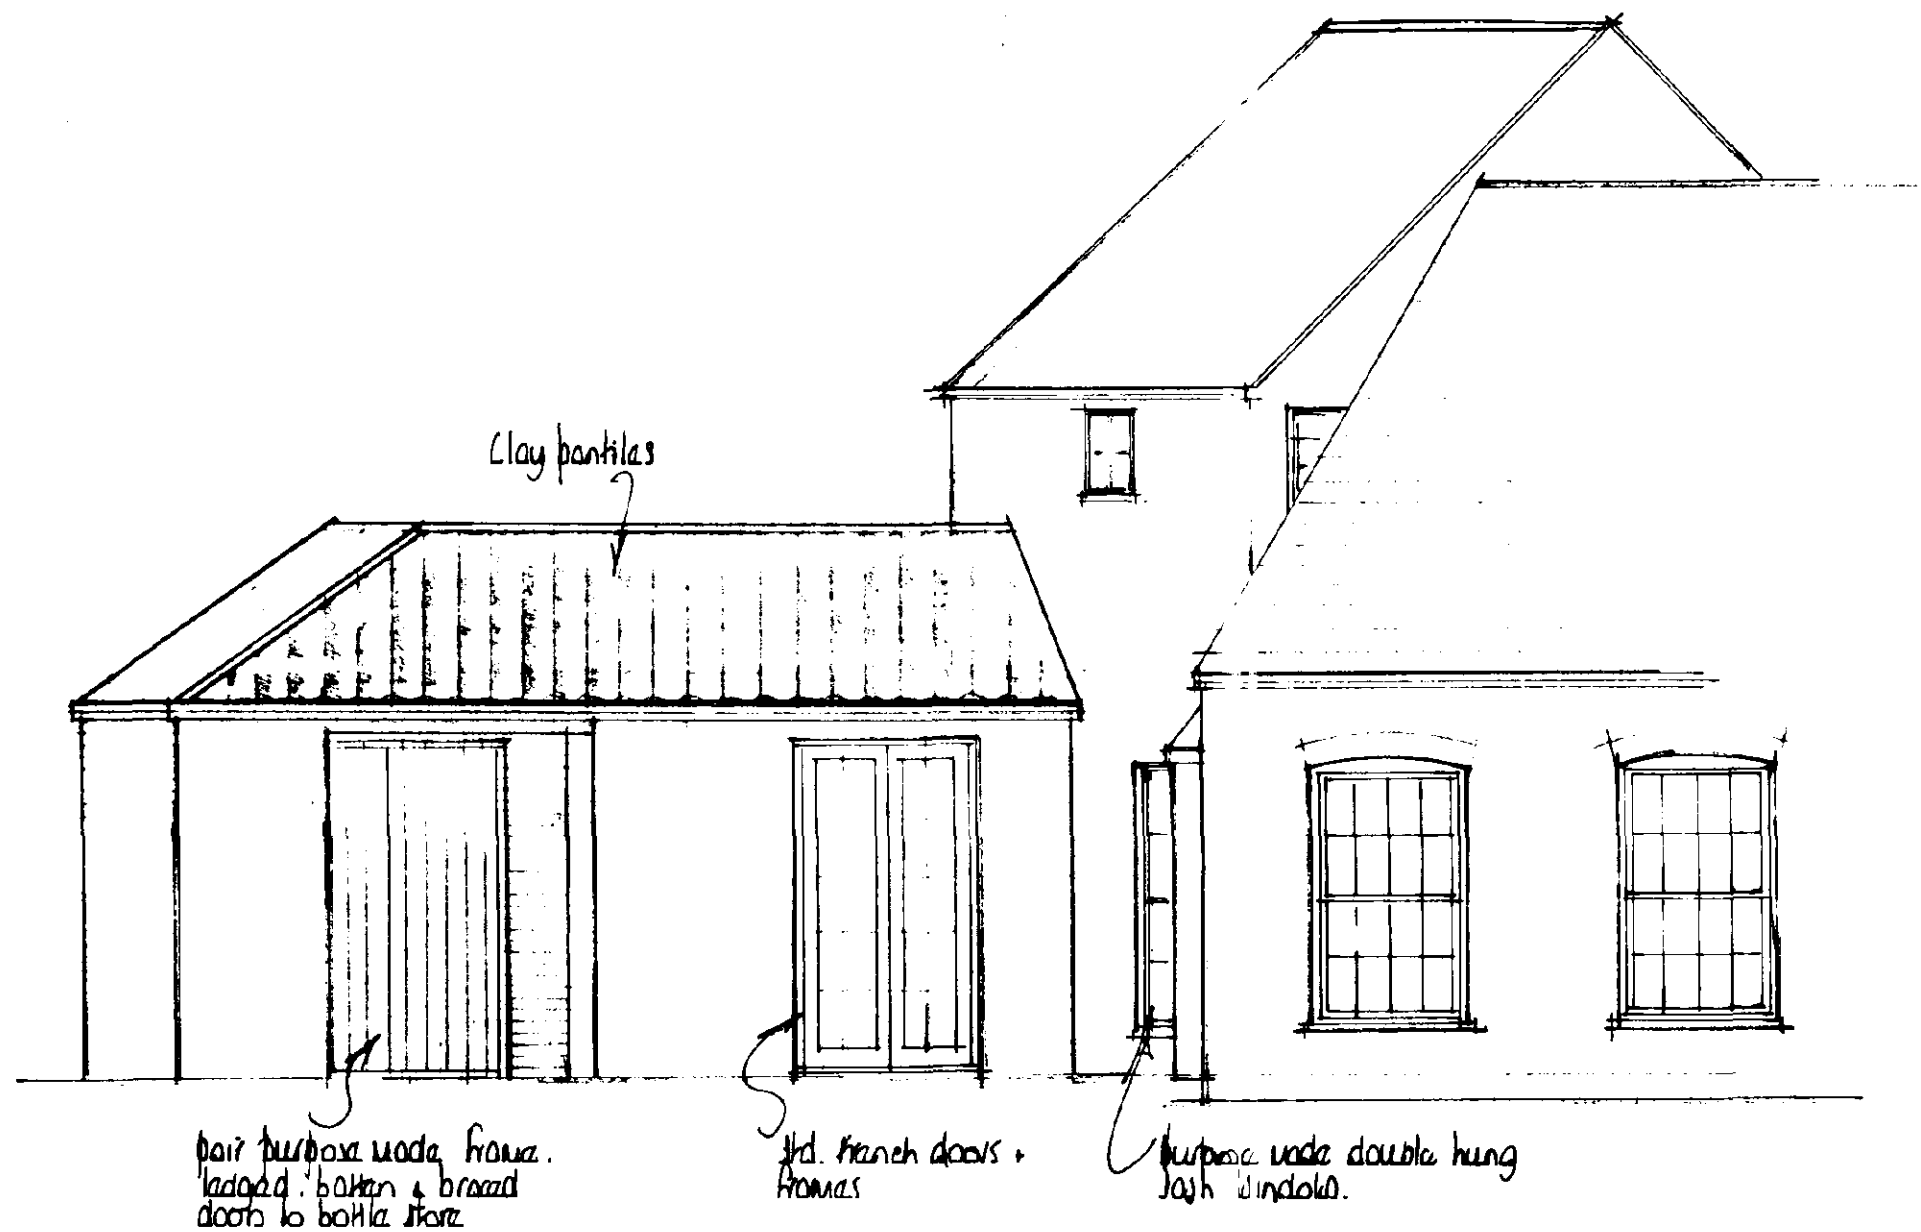

east

SOUTH HOLLAND DC
HOUSING & PLANNING
27 JUN 1995
Ref: 0435/95

AMENDED PLAN		95	Flat roof partially replaced with tiled roof
Ref.		Date	Revisions
© copyright			
East Midlands Design Associates 		"Willow Lodge", Horseshoe Road, Spalding, Lincs. PE11 3JA Tel: Spalding (0775) 767968	
Client		The Lincs. Lincs. Lincs. Lincs.	
Job Title		Extension & alterations to form increased bar area, bottle store first floor kitchen, toilets etc at 11 double street, spalding.	
Drawing Title Elevation			
Scale 1:50			
Date April 95		Drawn by AL	
Drg. No		Rev	
95/16/03		A	