




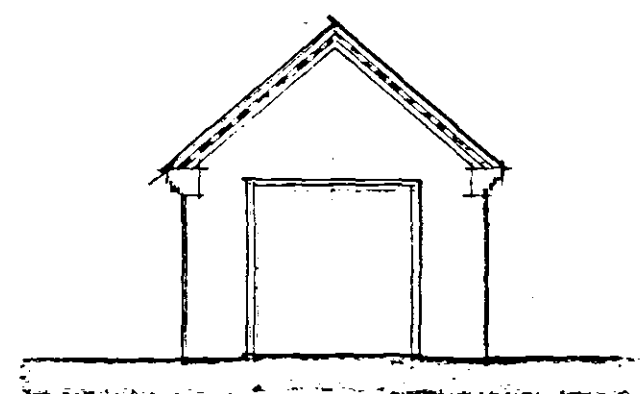


west

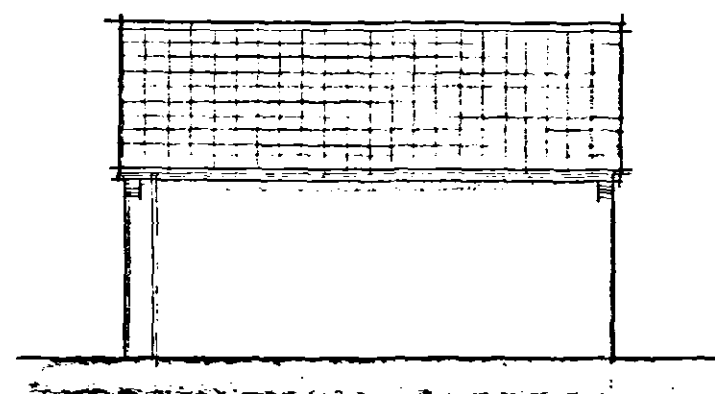


north

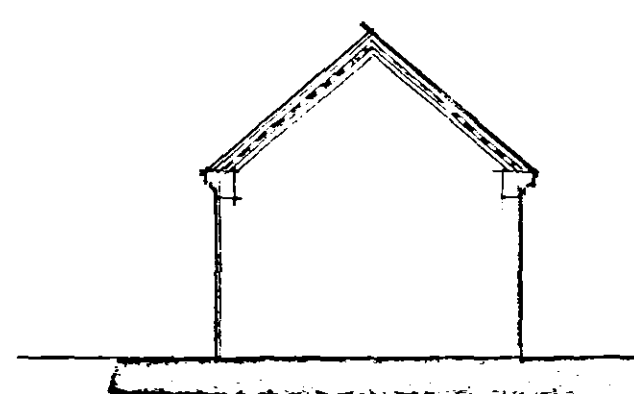


east

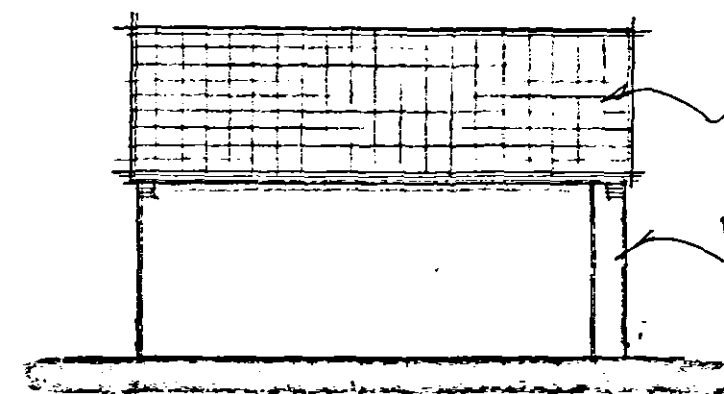

south

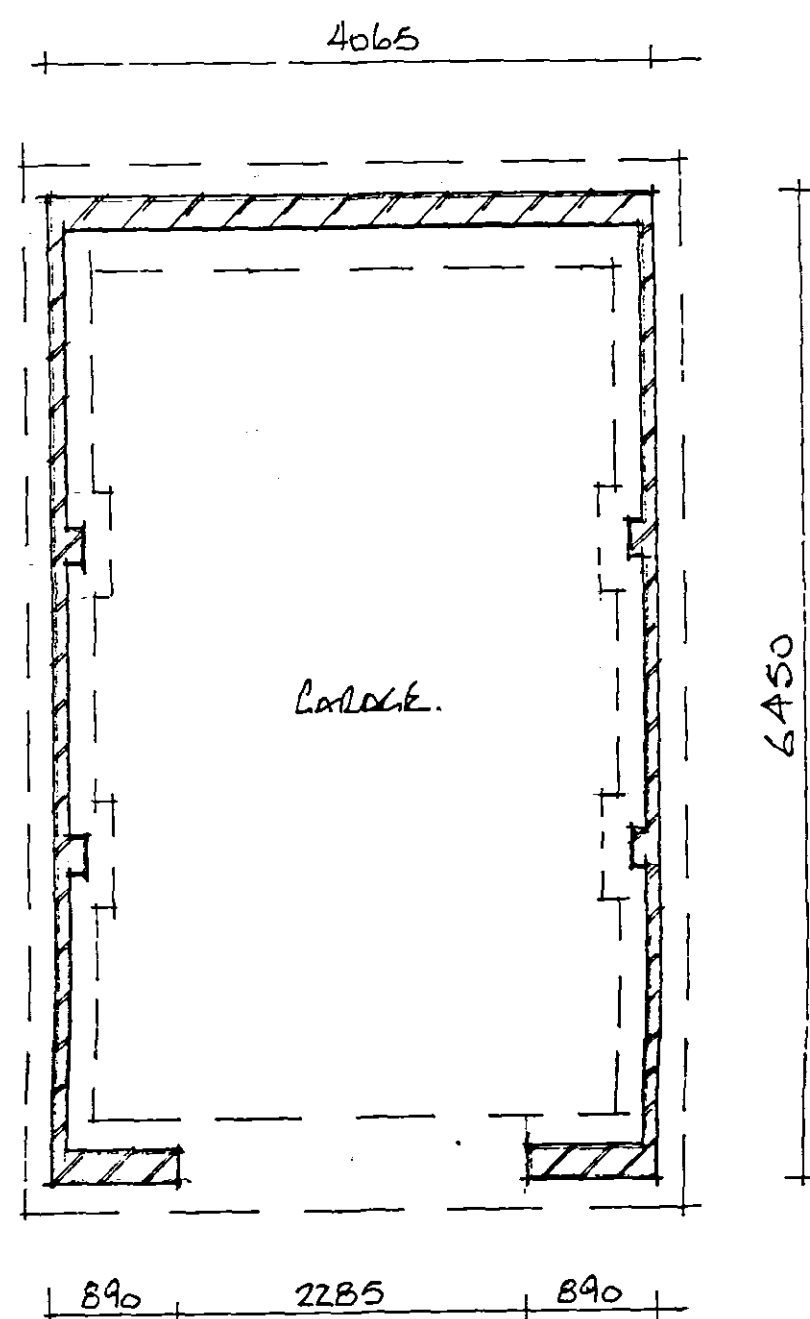

floor plan

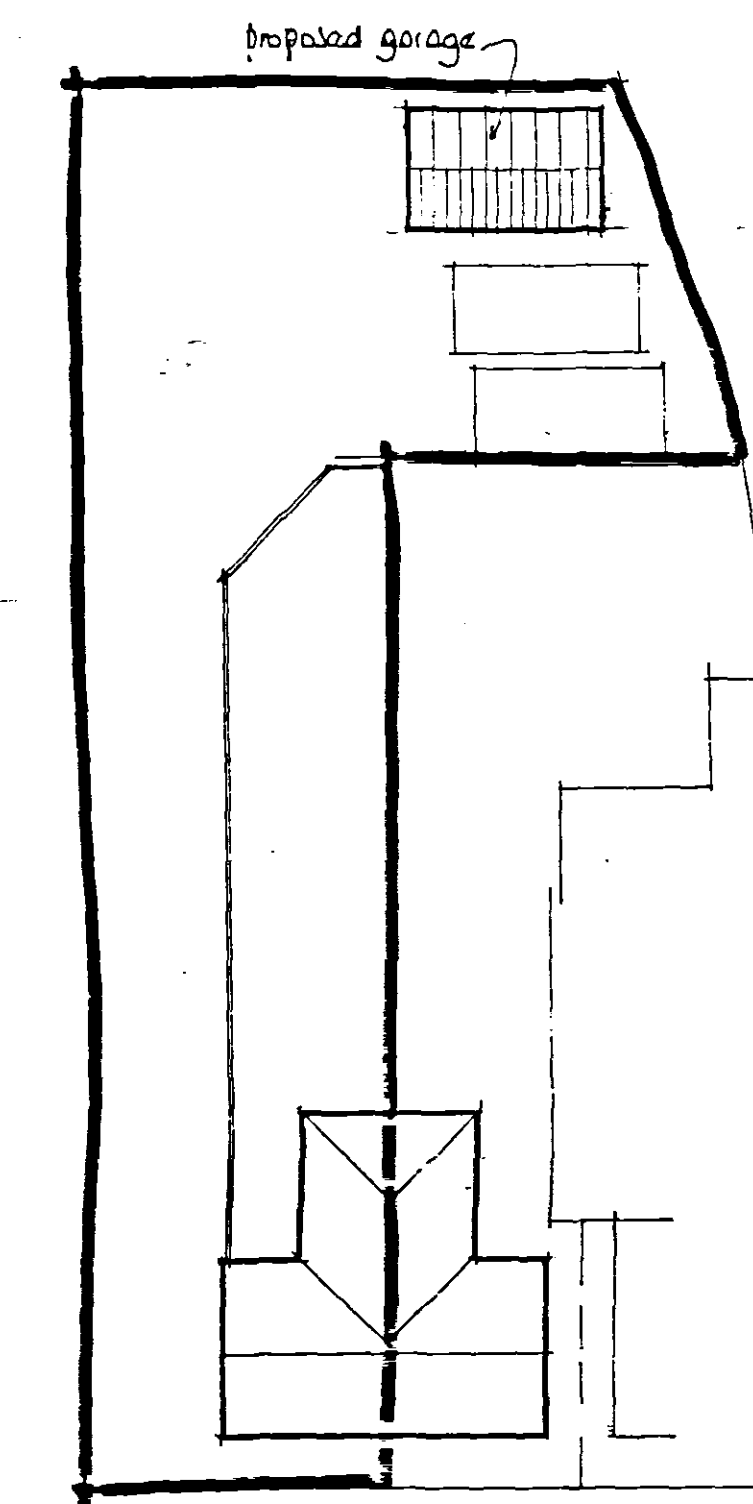

block plan

DEVELOPMENT
PLAN

SHDC
Planning & Development
03 APR 2007
Ref: 0436/07

EAST MIDLANDS
DESIGN ASSOC.

Architectural Consultants

Willow Lodge
Horsehoe Road
Spalding
Lincs
PE11 3JA

Tel/fax: 01775 767968
E-mail: willowlodge@zoom.co.uk
Mobile phone: 07710 815044

Client

MR E. ANDREWS

Project

Proposed Carport at
Boulton Road
Porter Hole
Spalding

Drawing

Plan & Elevation

Scale 1:100, 1:250, 1:50

Date March 01 Drawn by

Dwg. No. Rev.

01/26/05