


2 MAPLE GROVE SPALDING

SHDC
Planning & Development
16 JUN 2009
Ref: 0436109

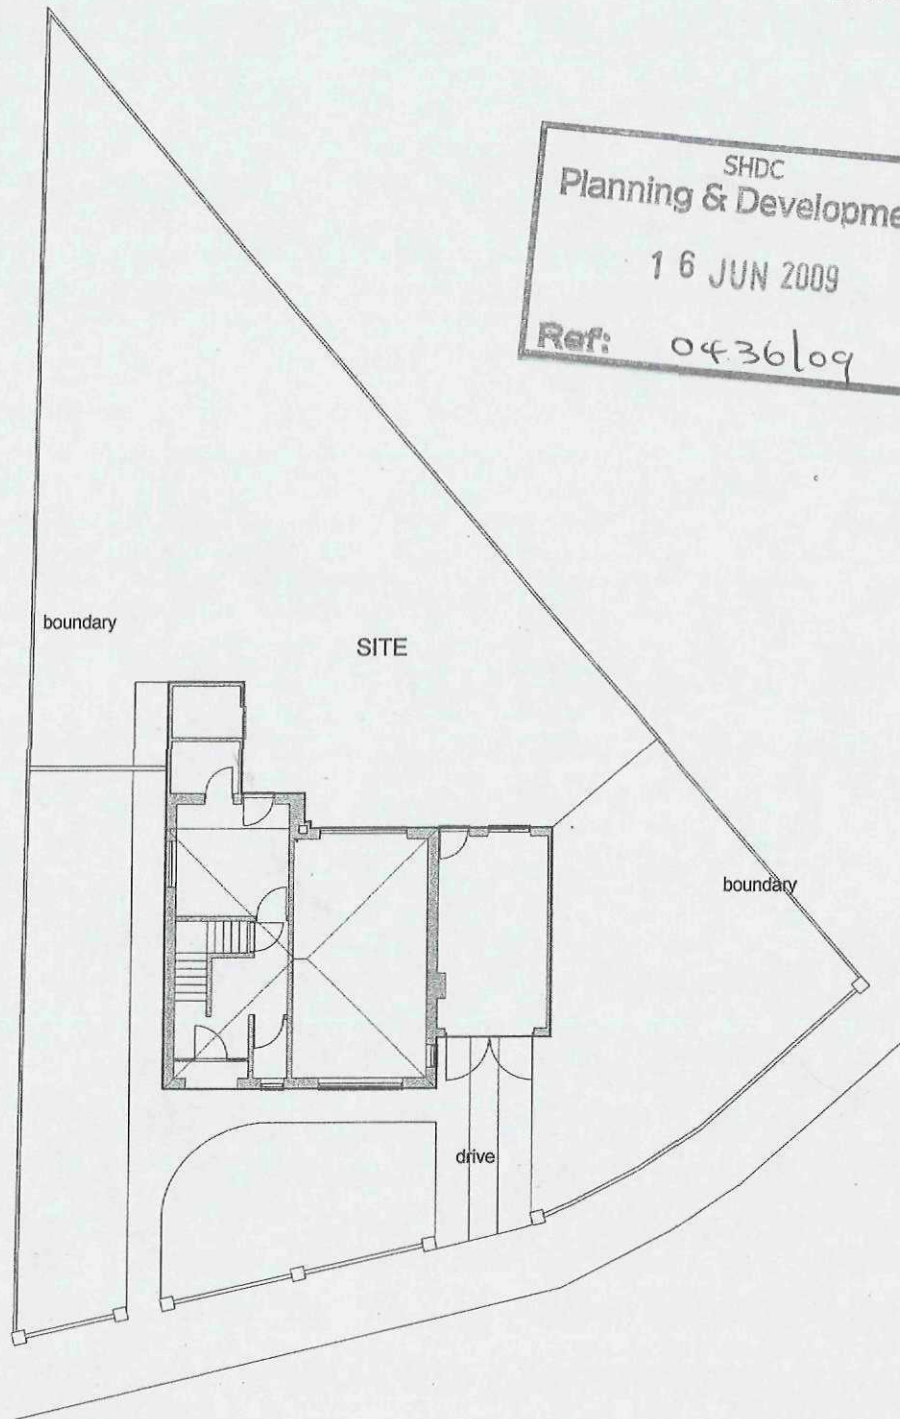

SITE PLAN

SUPERSEDED

REVISION
A 27/05/2009 Drawing first issued

contract 2 MAPLE GROVE, SPALDING		title SITE PLAN	
scale 1:200	date May 09	drawing no OC/SK04	revision A

Baxter & King
BUILDERS

Hards Lane, Frognall
Deeping St James,
Peterborough.
PE6 6RL
Tel: 01778 342516
Fax: 01778 341560