


SITE



LOCATION PLAN 1:2500

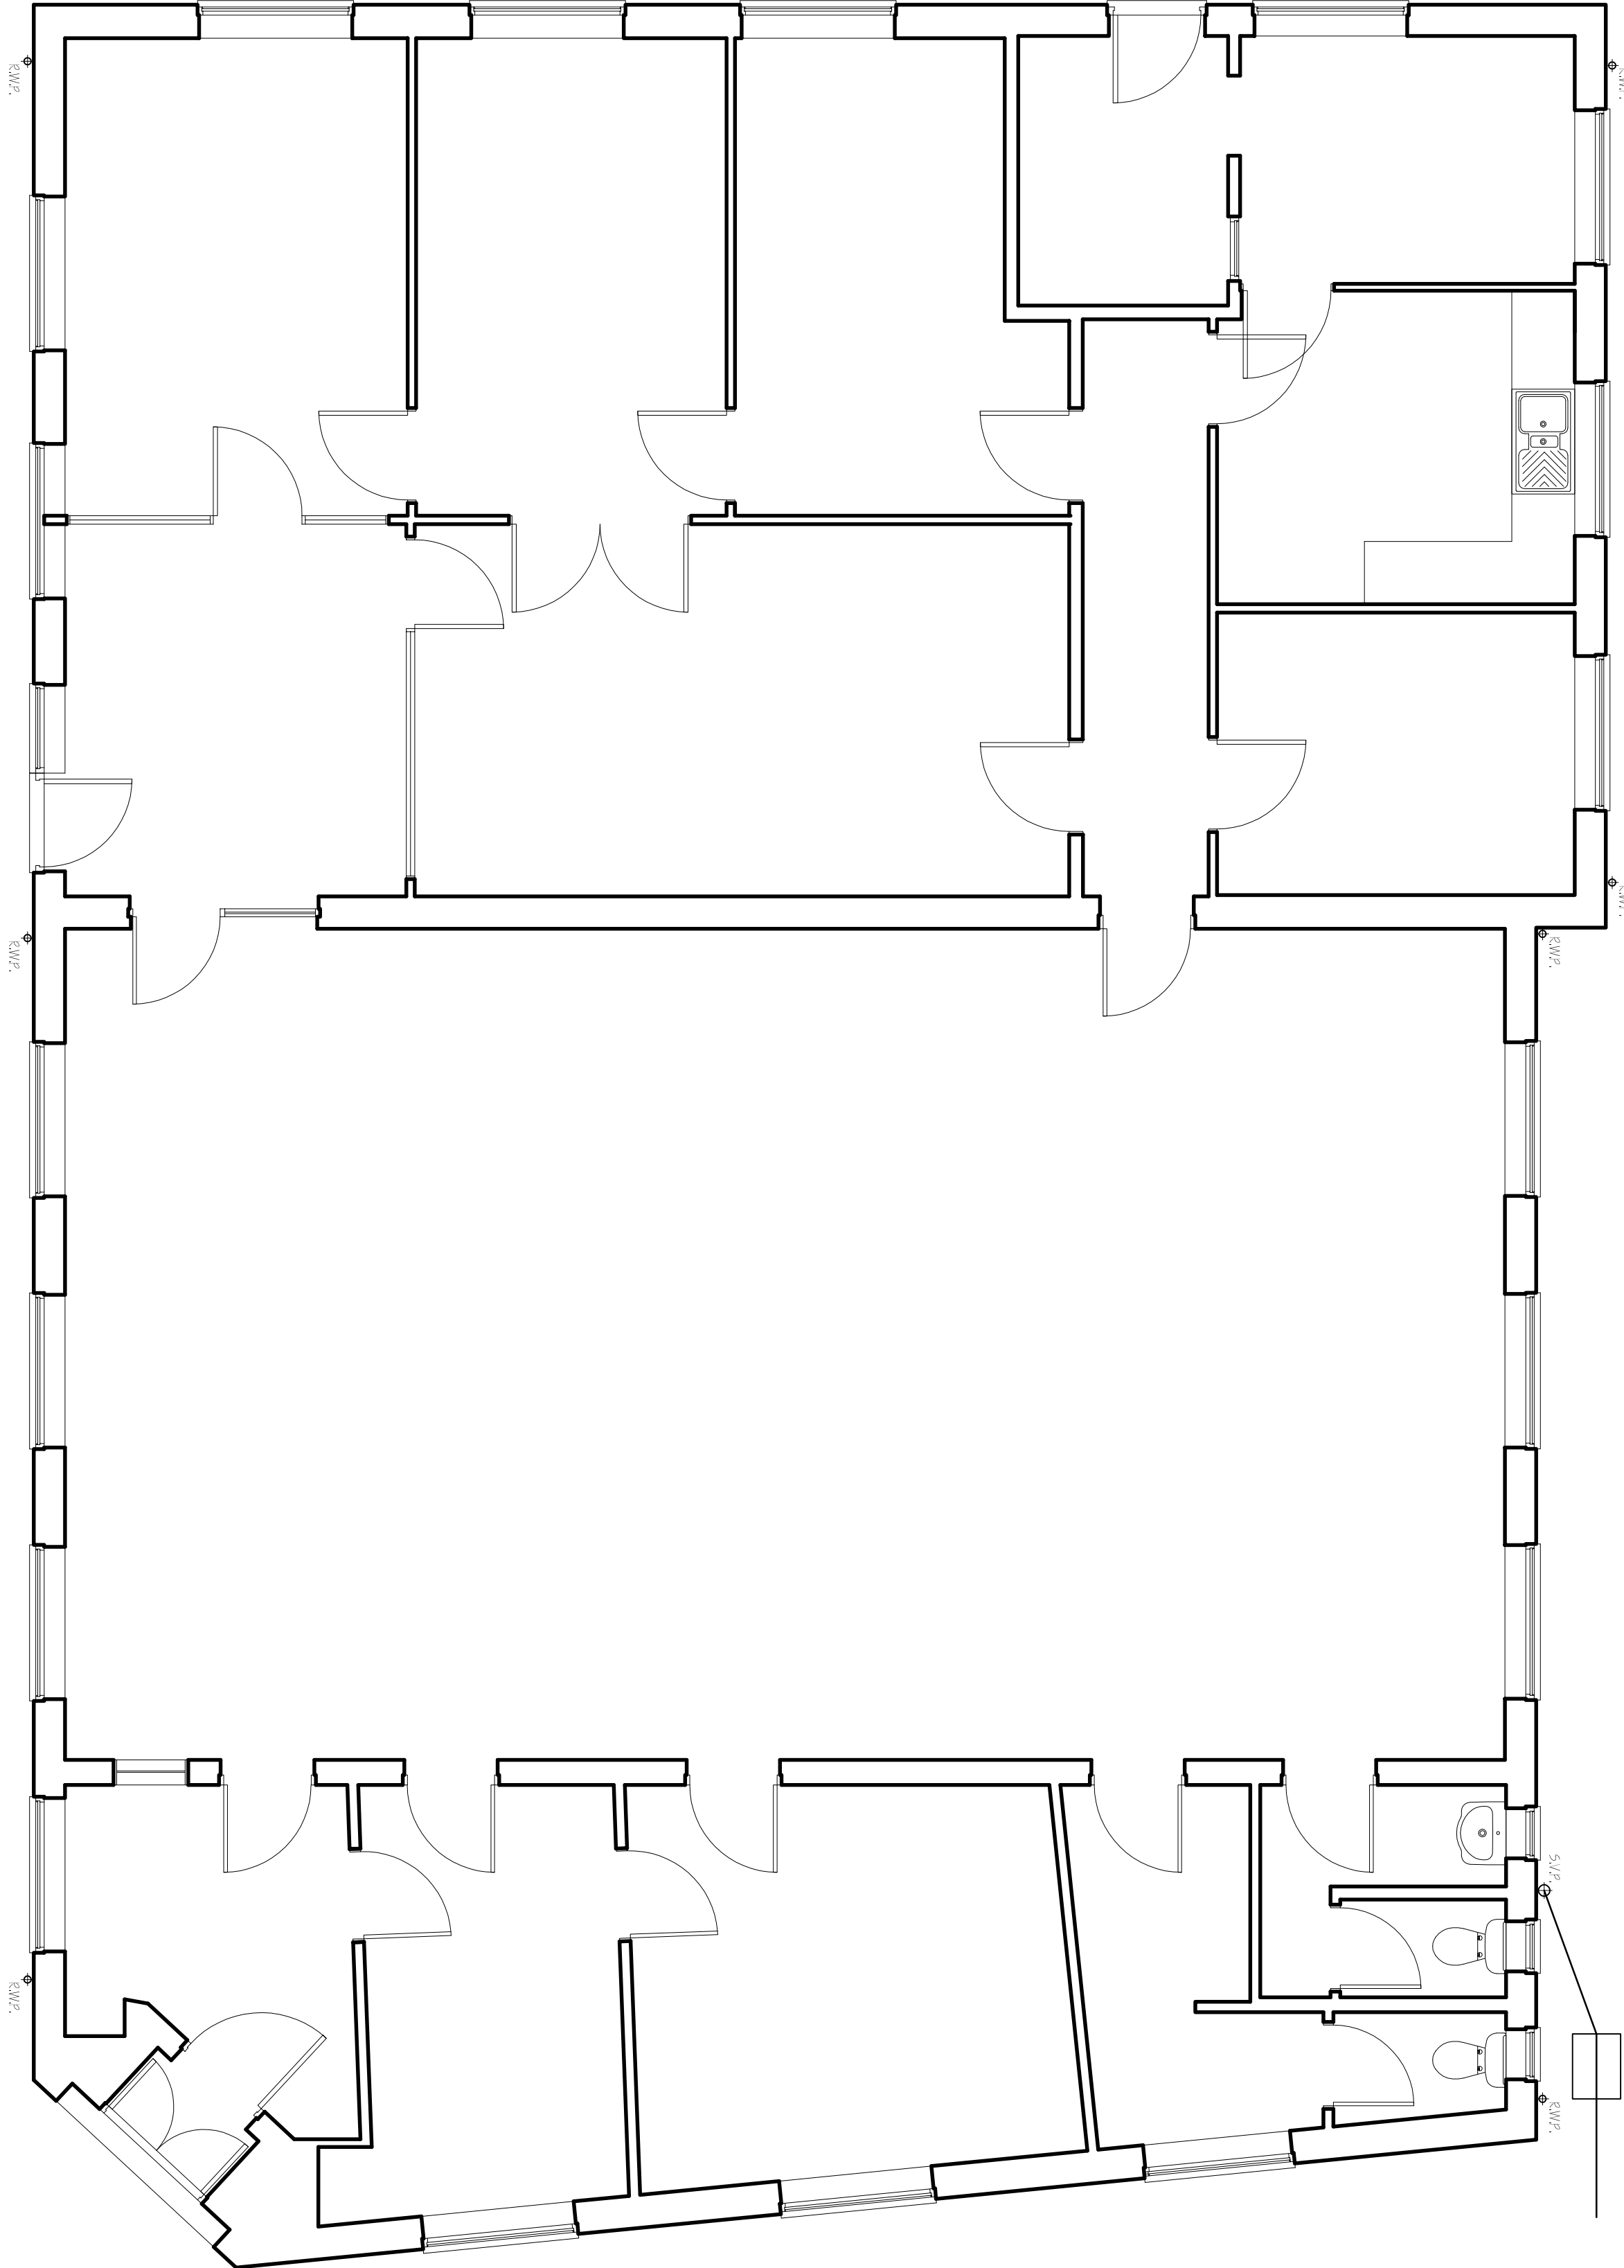

GROUND FLOOR PLAN

G. R. MERCHANT LTD. LENG AMICE FWO ARCHITECTURAL, STRUCTURAL AND LAND DRAINAGE CONSULTANTS 4 Wrights Mews 12A Park Road, Holbeach, Spalding, Lincs. PE12 7EE Tel: 01406 450900 Fax: 01406 450704 E-Mail: gr.merchant@btconnect.com		Project CHANCE OF LIFE 1 WOODKIM WIGATE SPALDING Lincs. PE11 1JL
Client SOUTH HOLLAND COMMUNITY CHURCH		Drawing FLOOR PLANS - EXISTING LOCATION PLAN
Job Ref. 2702-15	Drawing No. 01	Date May 2015
Scales 1:50 (1:100 unless otherwise stated)		Drawn SLB
DO NOT SCALE FROM THIS DRAWING		