


SITE



LOCATION PLAN 1:2500

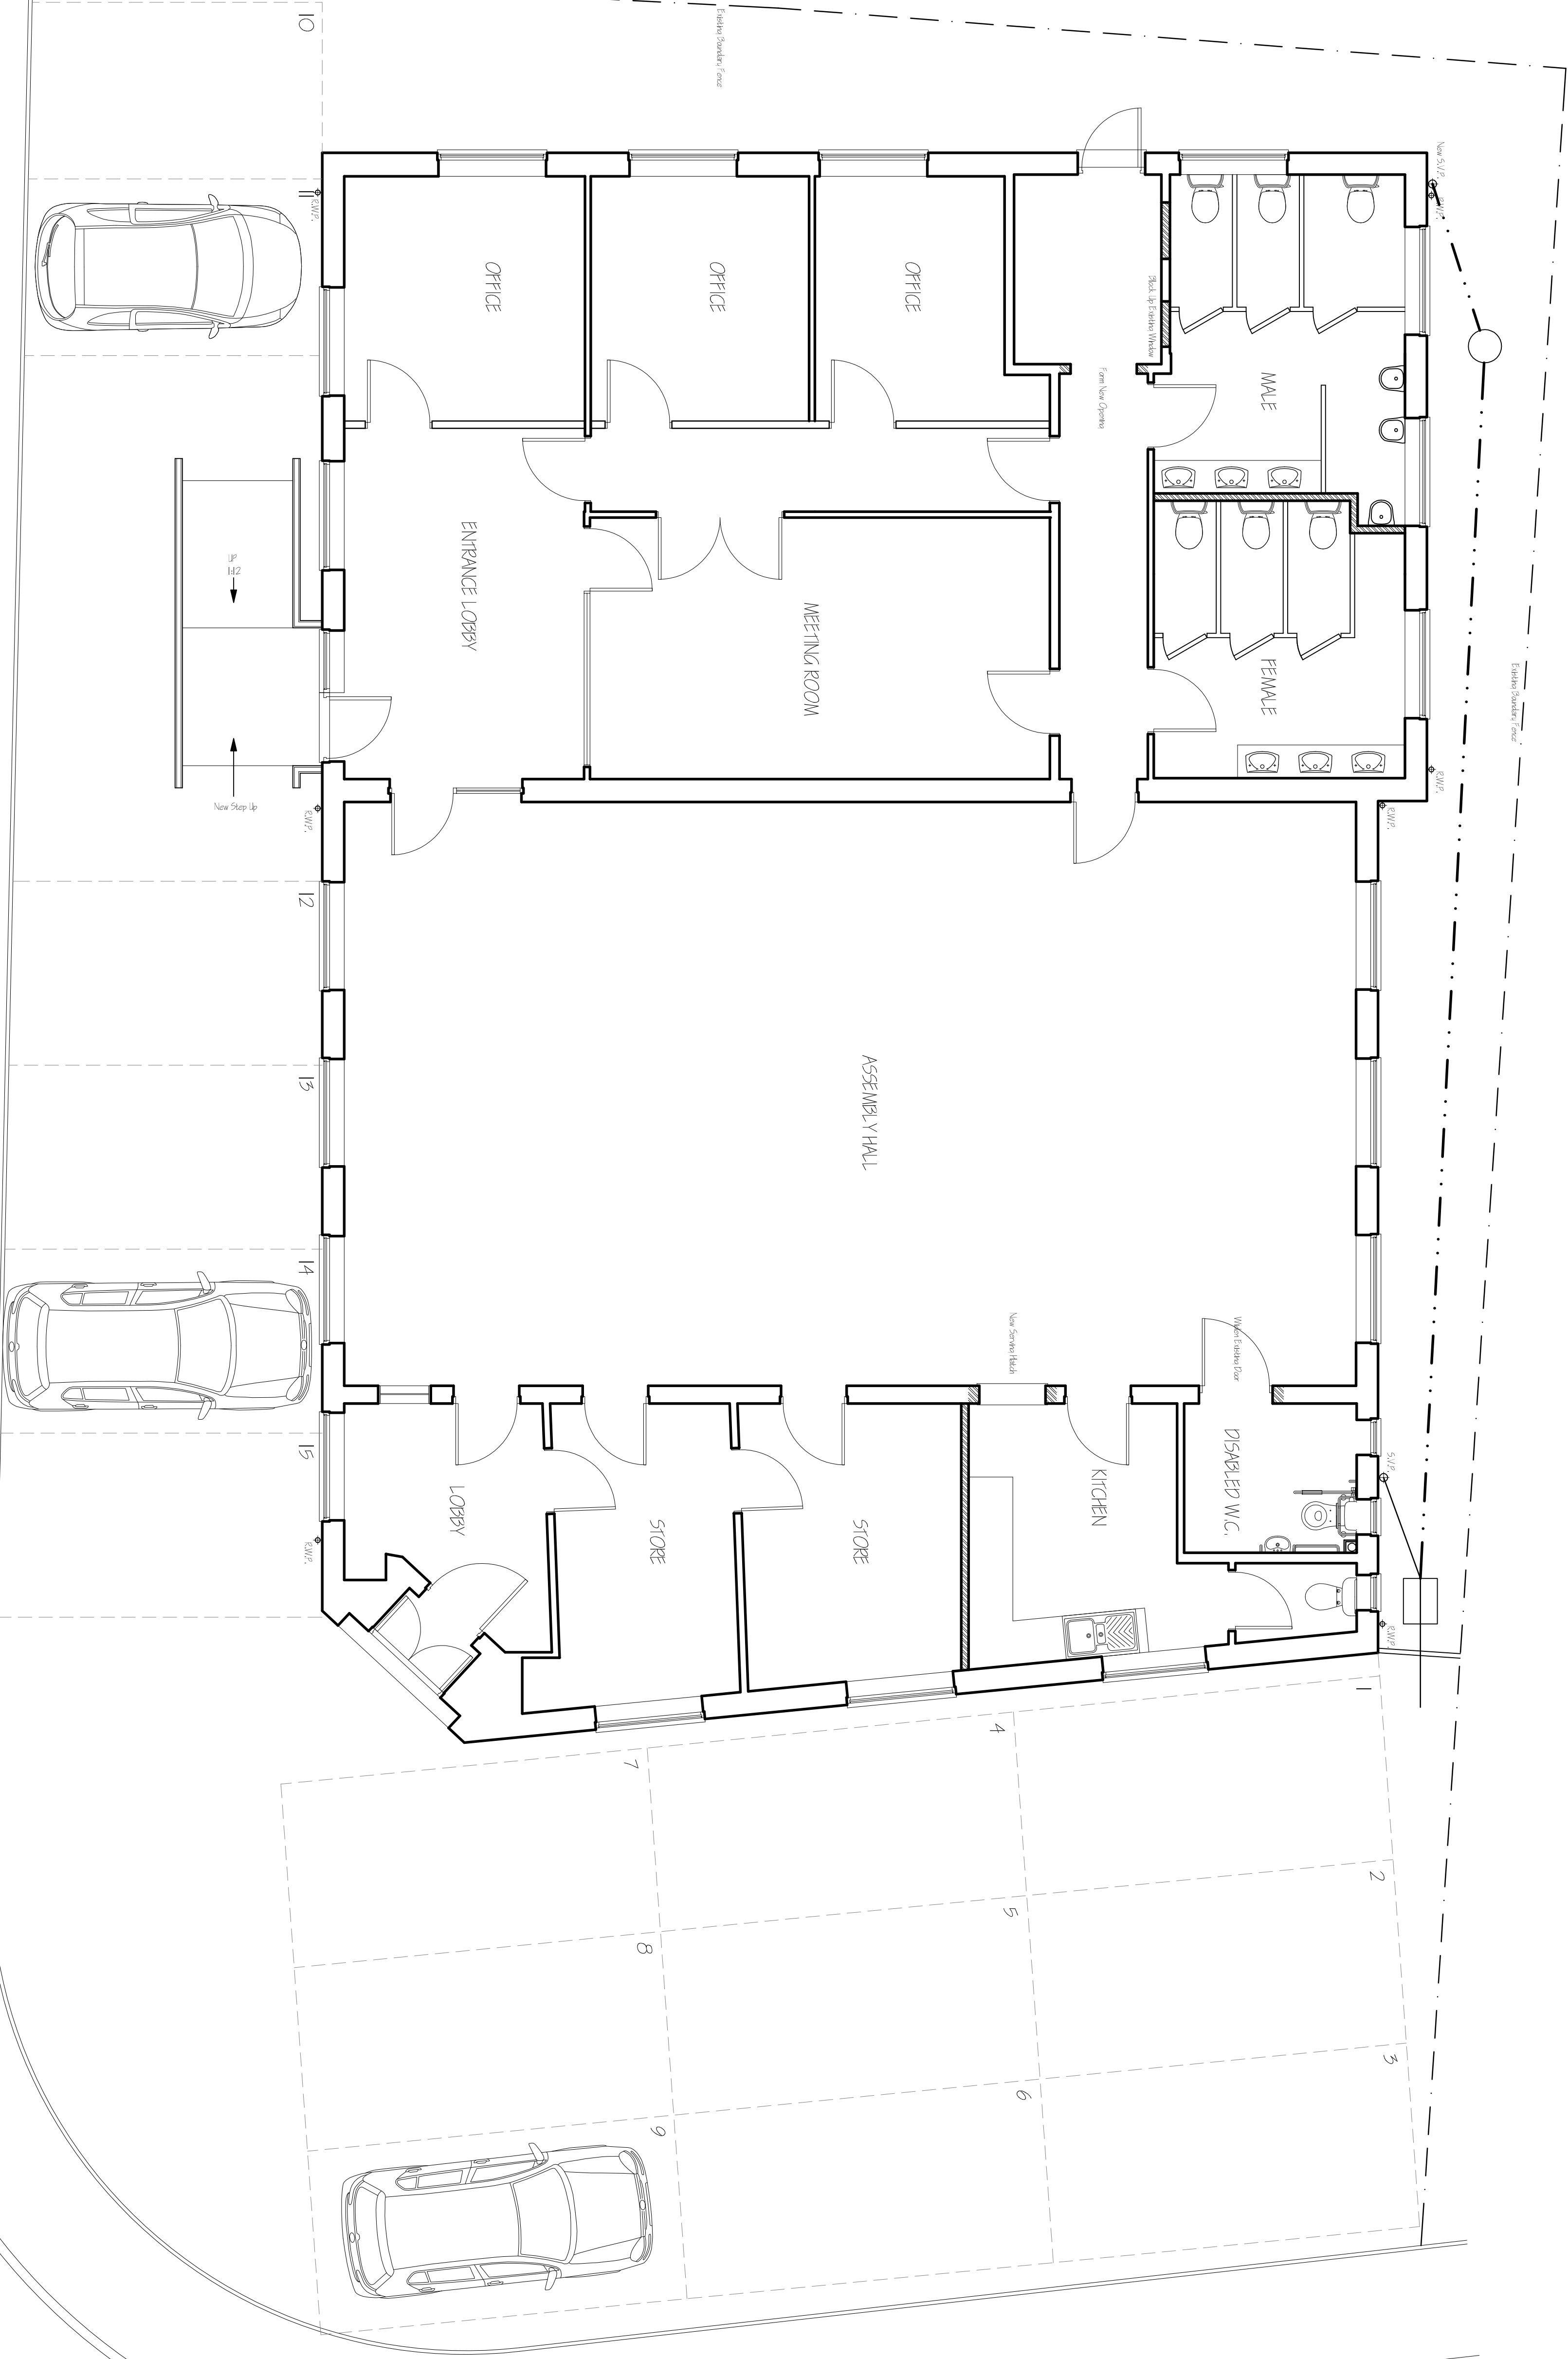

GROUND FLOOR PLAN

G. R. MERCHANT LTD. LENG AMICE FWO	
ARCHITECTURAL, STRUCTURAL AND LAND DRAINAGE CONSULTANTS	
4 Wrights Meuse 124 Park Road, Holbeach, Spalding, Lincs. PE12 7EE Tel: 01406 450900 Fax: 01406 450744 E-Mail: gr.merchant@btconnect.com	
Project CHANCE OF USE 1 WOODKEM WIGATE SPALDING Lincs. PE11 1JL	
Client SOUTH HOLLAND COMMUNITY CHURCH	
Drawing FLOOR PLANS - PROPOSED LOCATION PLAN	
Job Ref.	Drawing No.
2792-15	02
Date	Drawn
MAY 2015	SLB
Scales 1:50 (1:100 unless otherwise stated)	
DO NOT SCALE FROM THIS DRAWING	
This drawing is the property of G. R. Merchant Ltd. and is not to be used for any other purpose without the written consent of the firm. The firm is not responsible for any errors or omissions in this drawing. The client is responsible for the accuracy of the information provided. 