



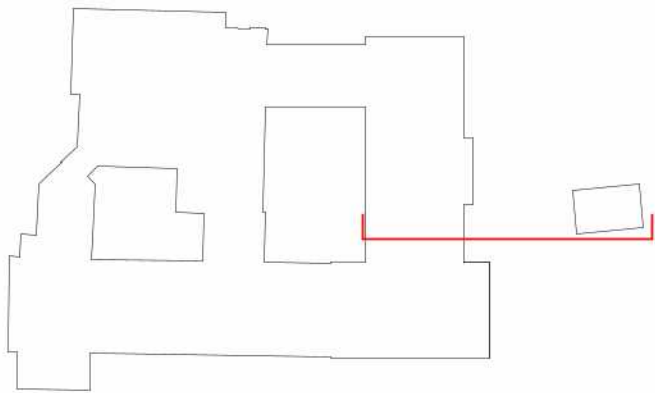

PLAN KEY
1 : 1000

(21) 001

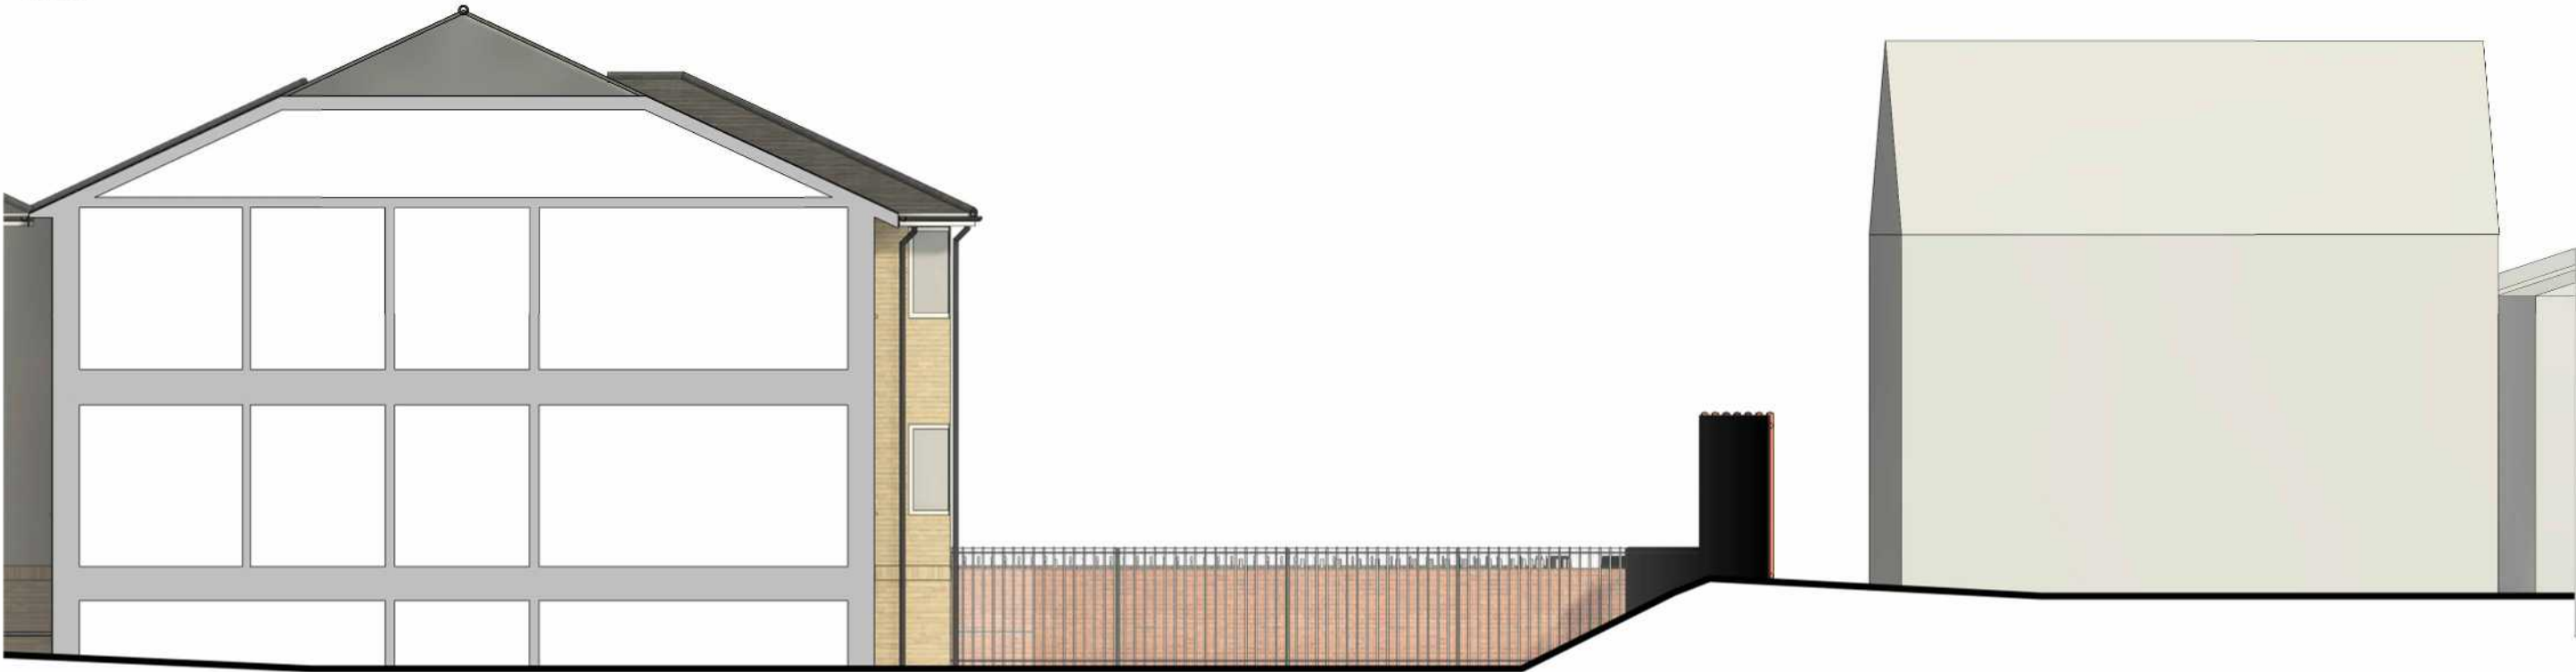

Proposed extension

South Elevation Cross Section
1 : 100

19.04.2024	3A
14.03.2023	2A
Date	Rev

Planning Issue
Draft For Comment
Comment

Client: Country Court Care Group

Project Title: Proposed Extension at Ashwood Care Home
43 Spalding Common Spalding, PE11 3AU

Drawing Title: South Elevation Cross Section

Status: Stage 3

Date: 19.04.2024

Project No: 0443

Drawing No: 001

Rev: 3A

Series: 21

Size: A3

Scale: As indicated

Do not scale from this drawing: dimensions and levels to be checked on site by the contractor. The copyright and confidential information in this document belongs to LincStyle Studio. All rights reserved. You may not reproduce this document or disclose it to others without the written consent of LincStyle Studio.