




Key

- Red Line Boundary
- Habitats Retention**
 - Retained
 - Lost
- Individual tree Retention**
 - Created
 - Retained
 - Proposed Lost

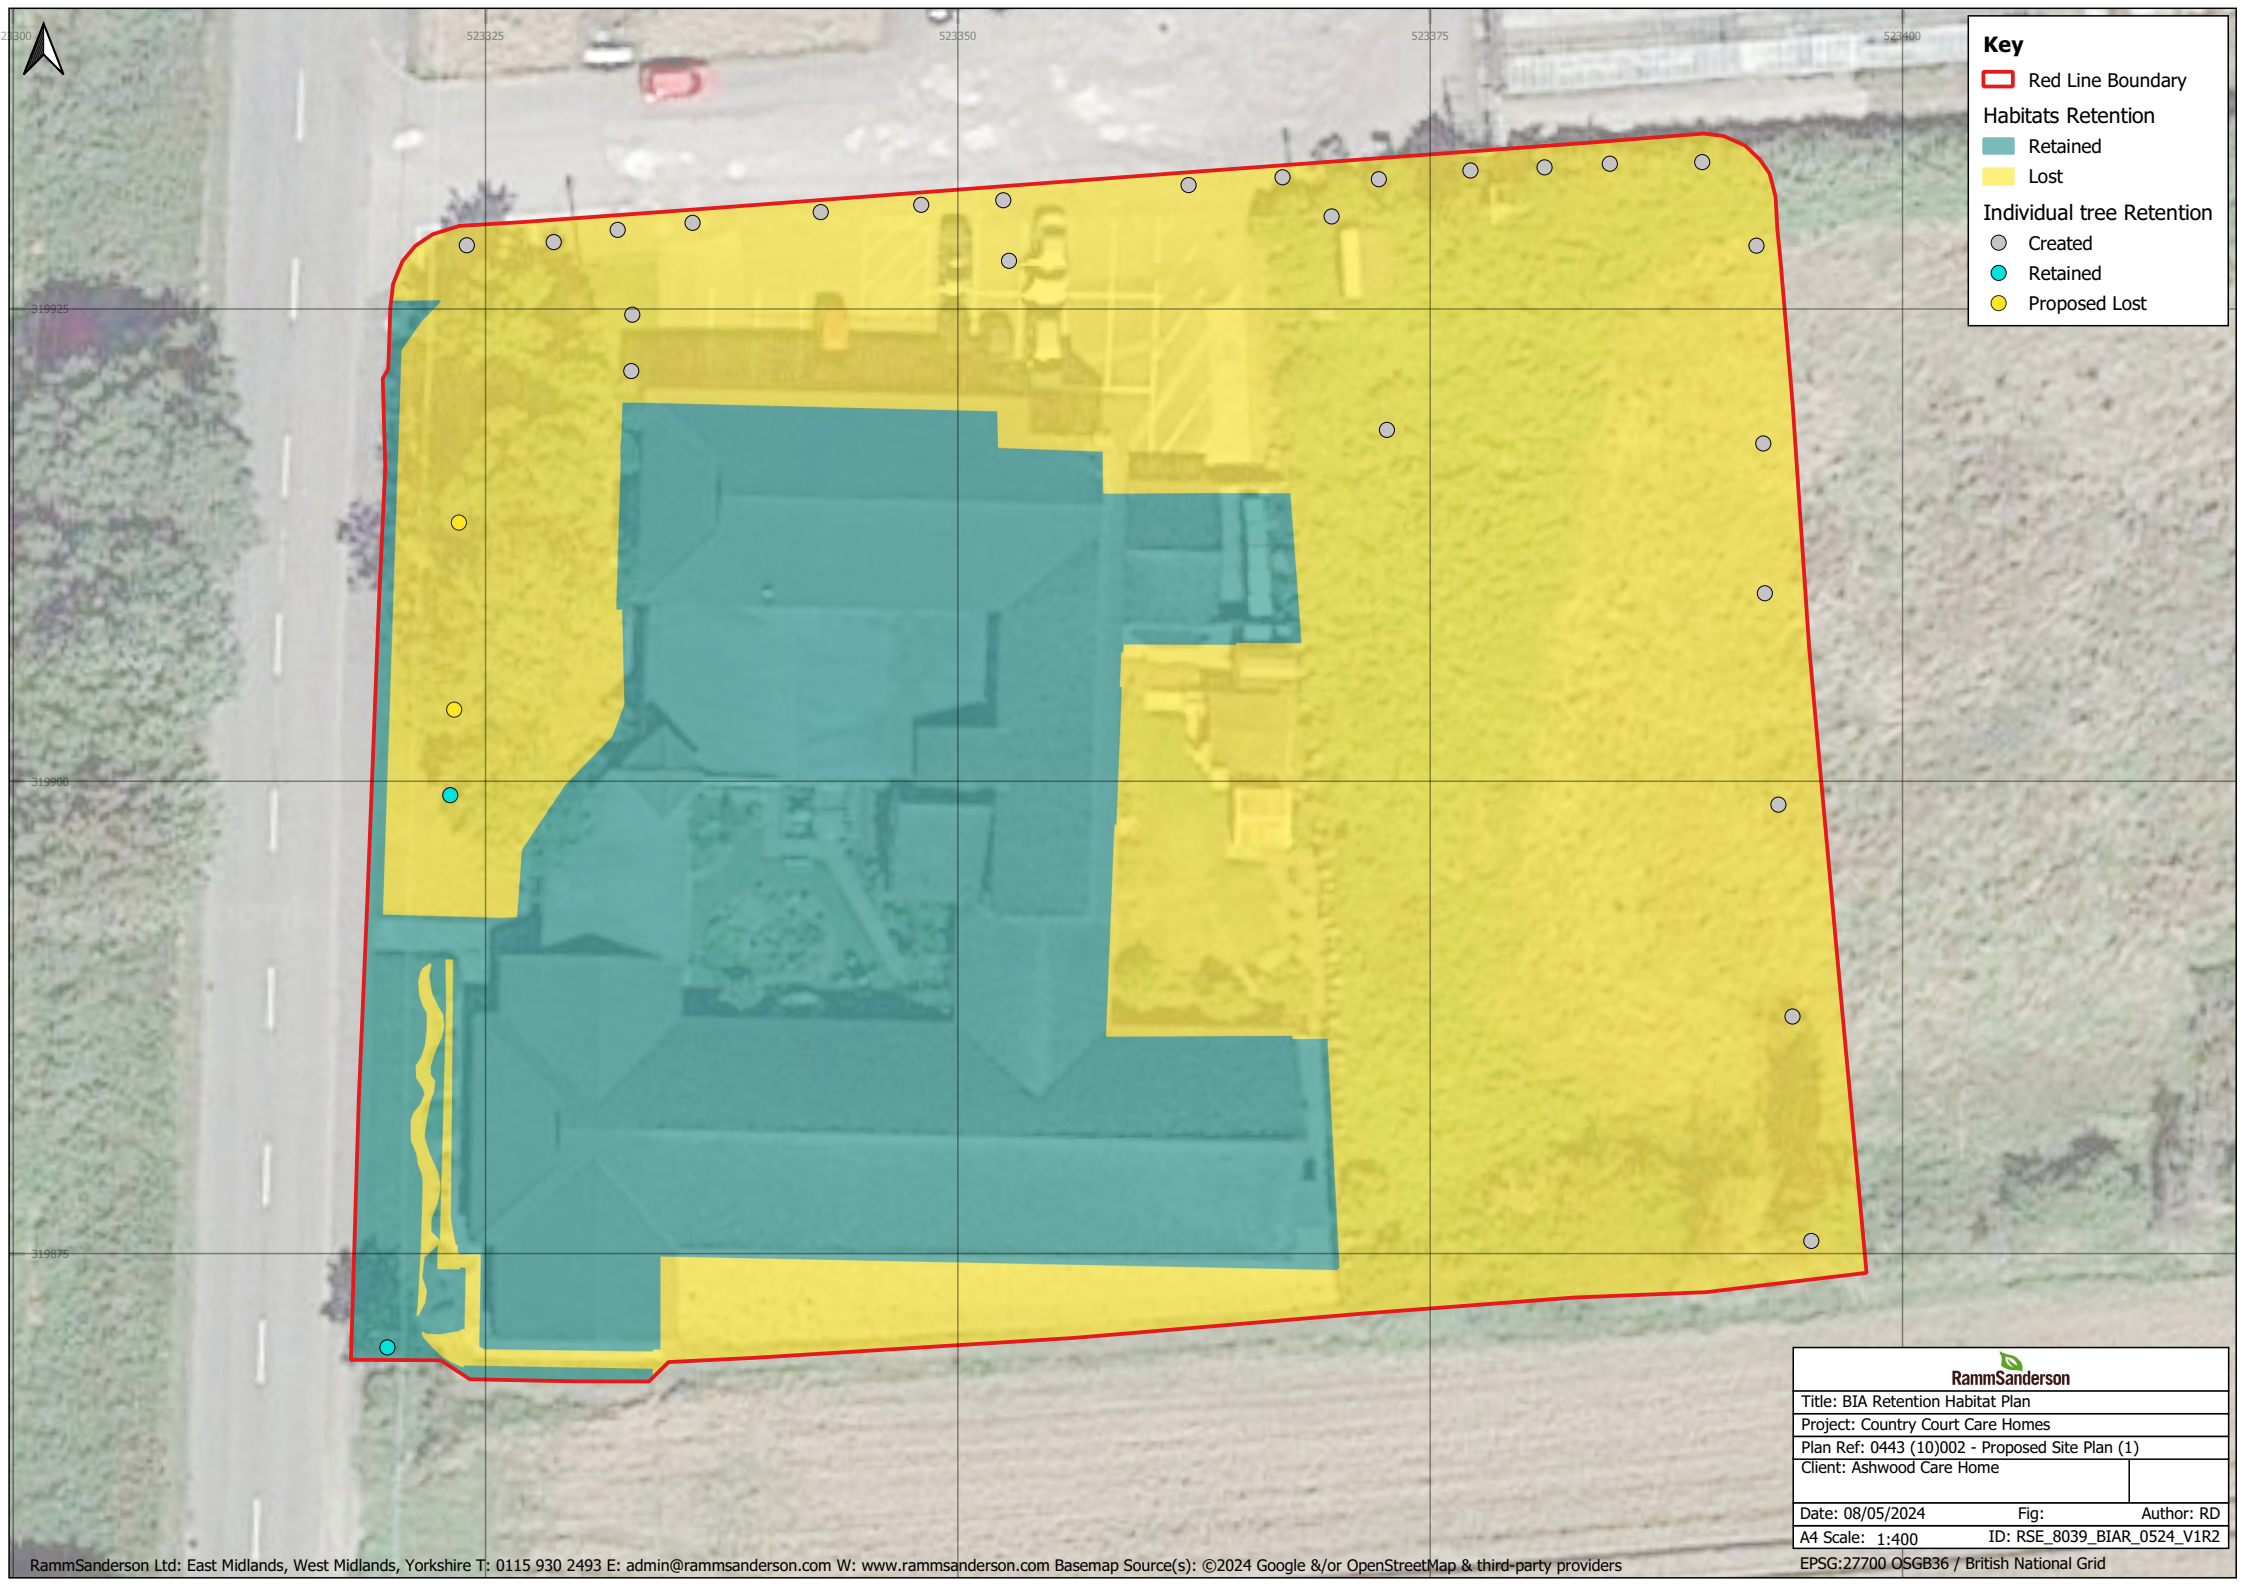

Title: BIA Retention Habitat Plan		
Project: Country Court Care Homes		
Plan Ref: 0443 (10)002 - Proposed Site Plan (1)		
Client: Ashwood Care Home		
Date: 08/05/2024	Fig:	Author: RD
A4 Scale: 1:400	ID: RSE_8039_BIAR_0524_V1R2	