

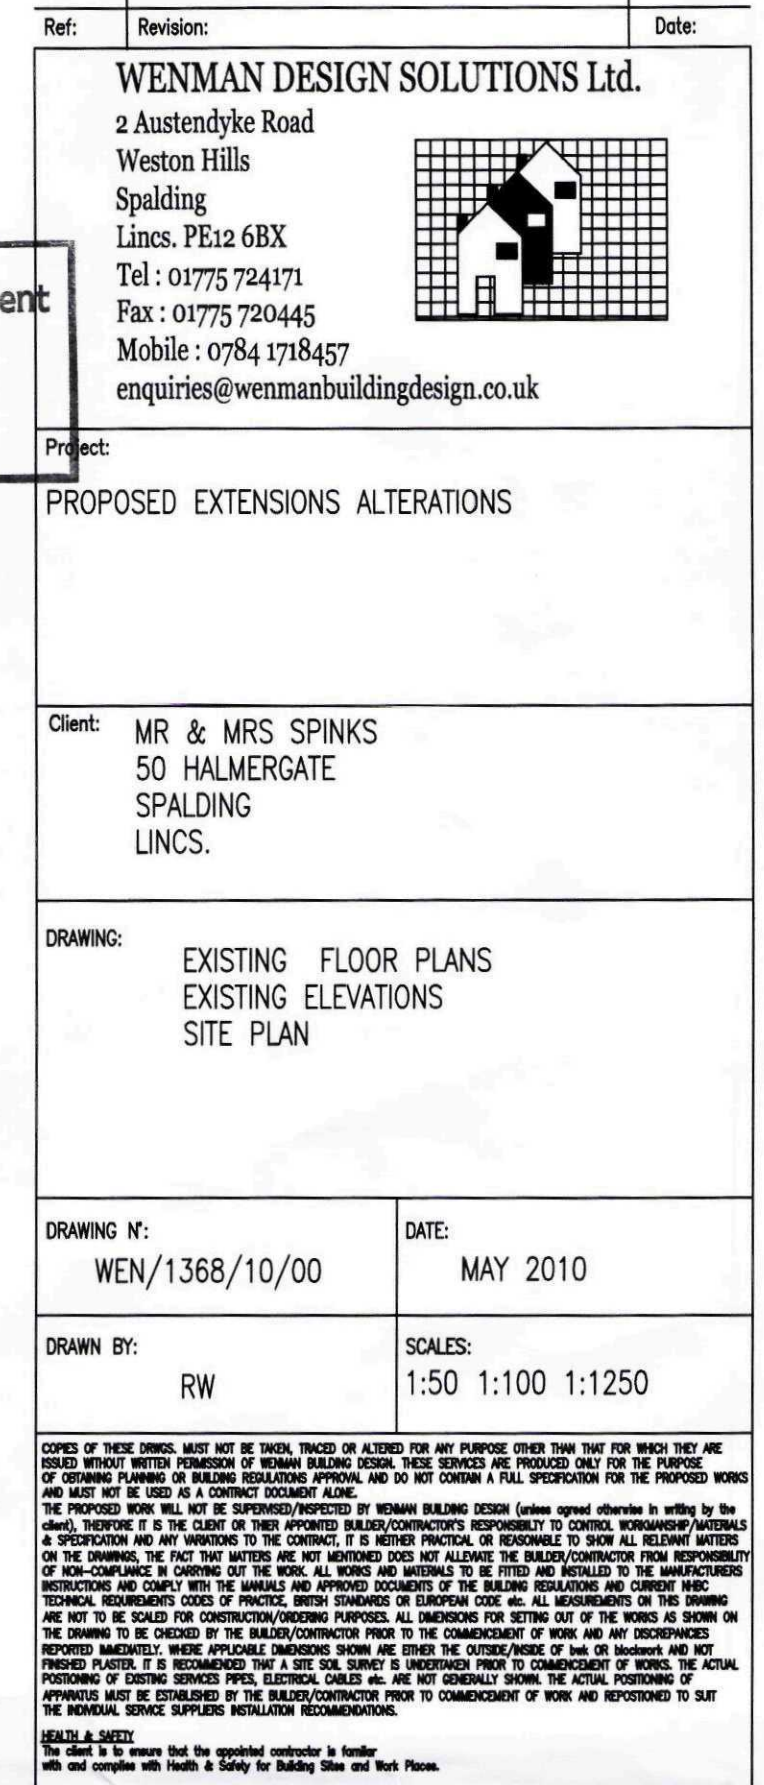
 
 


 

 

SHDC
Planning & Development
25 MAY 2010
Ref: 0439-10

Ref:	Revision:	Date:
------	-----------	-------

WENMAN DESIGN SOLUTIONS Ltd

2 Austendyke Road

2 Austenlycke
Weston Hills


Spalding

Lincs. PE12 6BX

Tel : 01775 724171

Fax : 01775 720445

Mobile : 0784 1718457
enquiries@wenmanbuildingdesign.co.uk

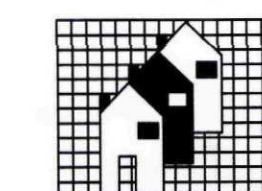

Project:

PROPOSED EXTENSIONS ALTERATIONS

Client: MR & MRS SPINKS
50 HALMERGATE
SPALDING
Lincs.

DRAWING: PROPOSED FLOOR PLAN
PROPOSED ELEVATIONS

DRAWING N°:
WEN/1368/10/01

DATE:	MAY 2010
-------	----------

DRAWN BY: RW

SCALES:
1:50 1:100

[illegible]THE INDIAN
HEALTH & SAFETY

HEALTH & SAFETY
The client is to ensure that the appointed contractor is familiar with and complies with Health & Safety for Building Sites.