




Contractor to check all Dimensions on site prior to ordering materials / commencing work.Do Not Scale from this Drawing - If In doubt then please ask

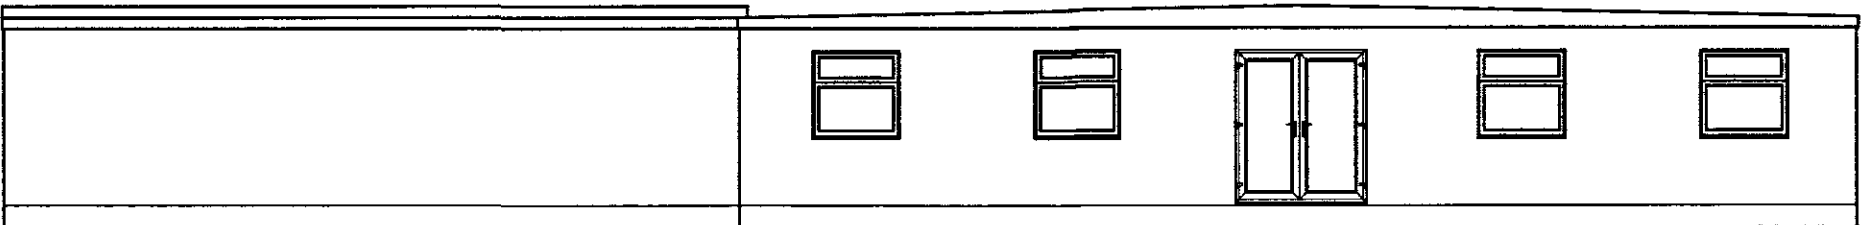


Prposed Front Elevation
Scale 1:100

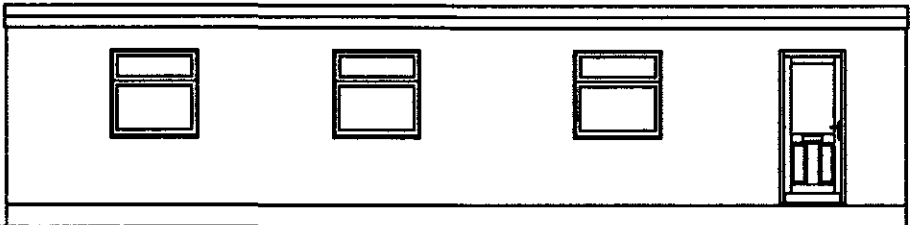

Prposed Side Elevation
Scale 1:100

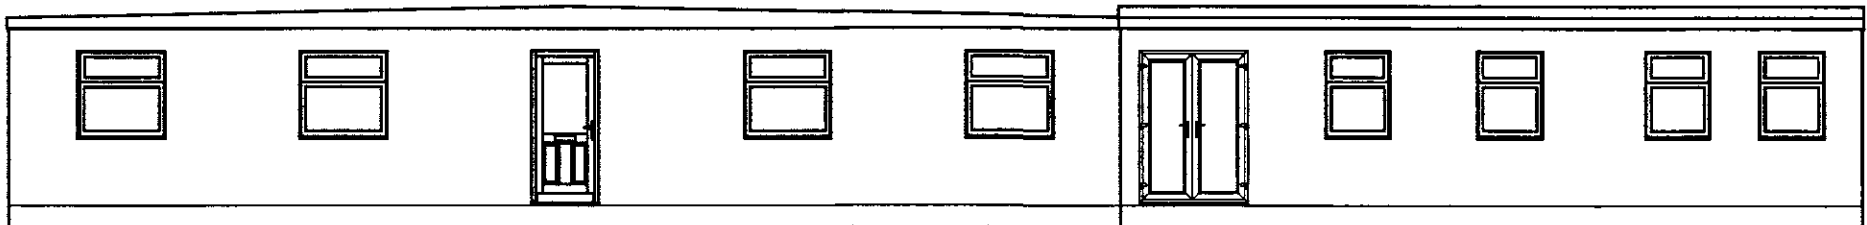

Prposed Rear Elevation
Scale 1:100

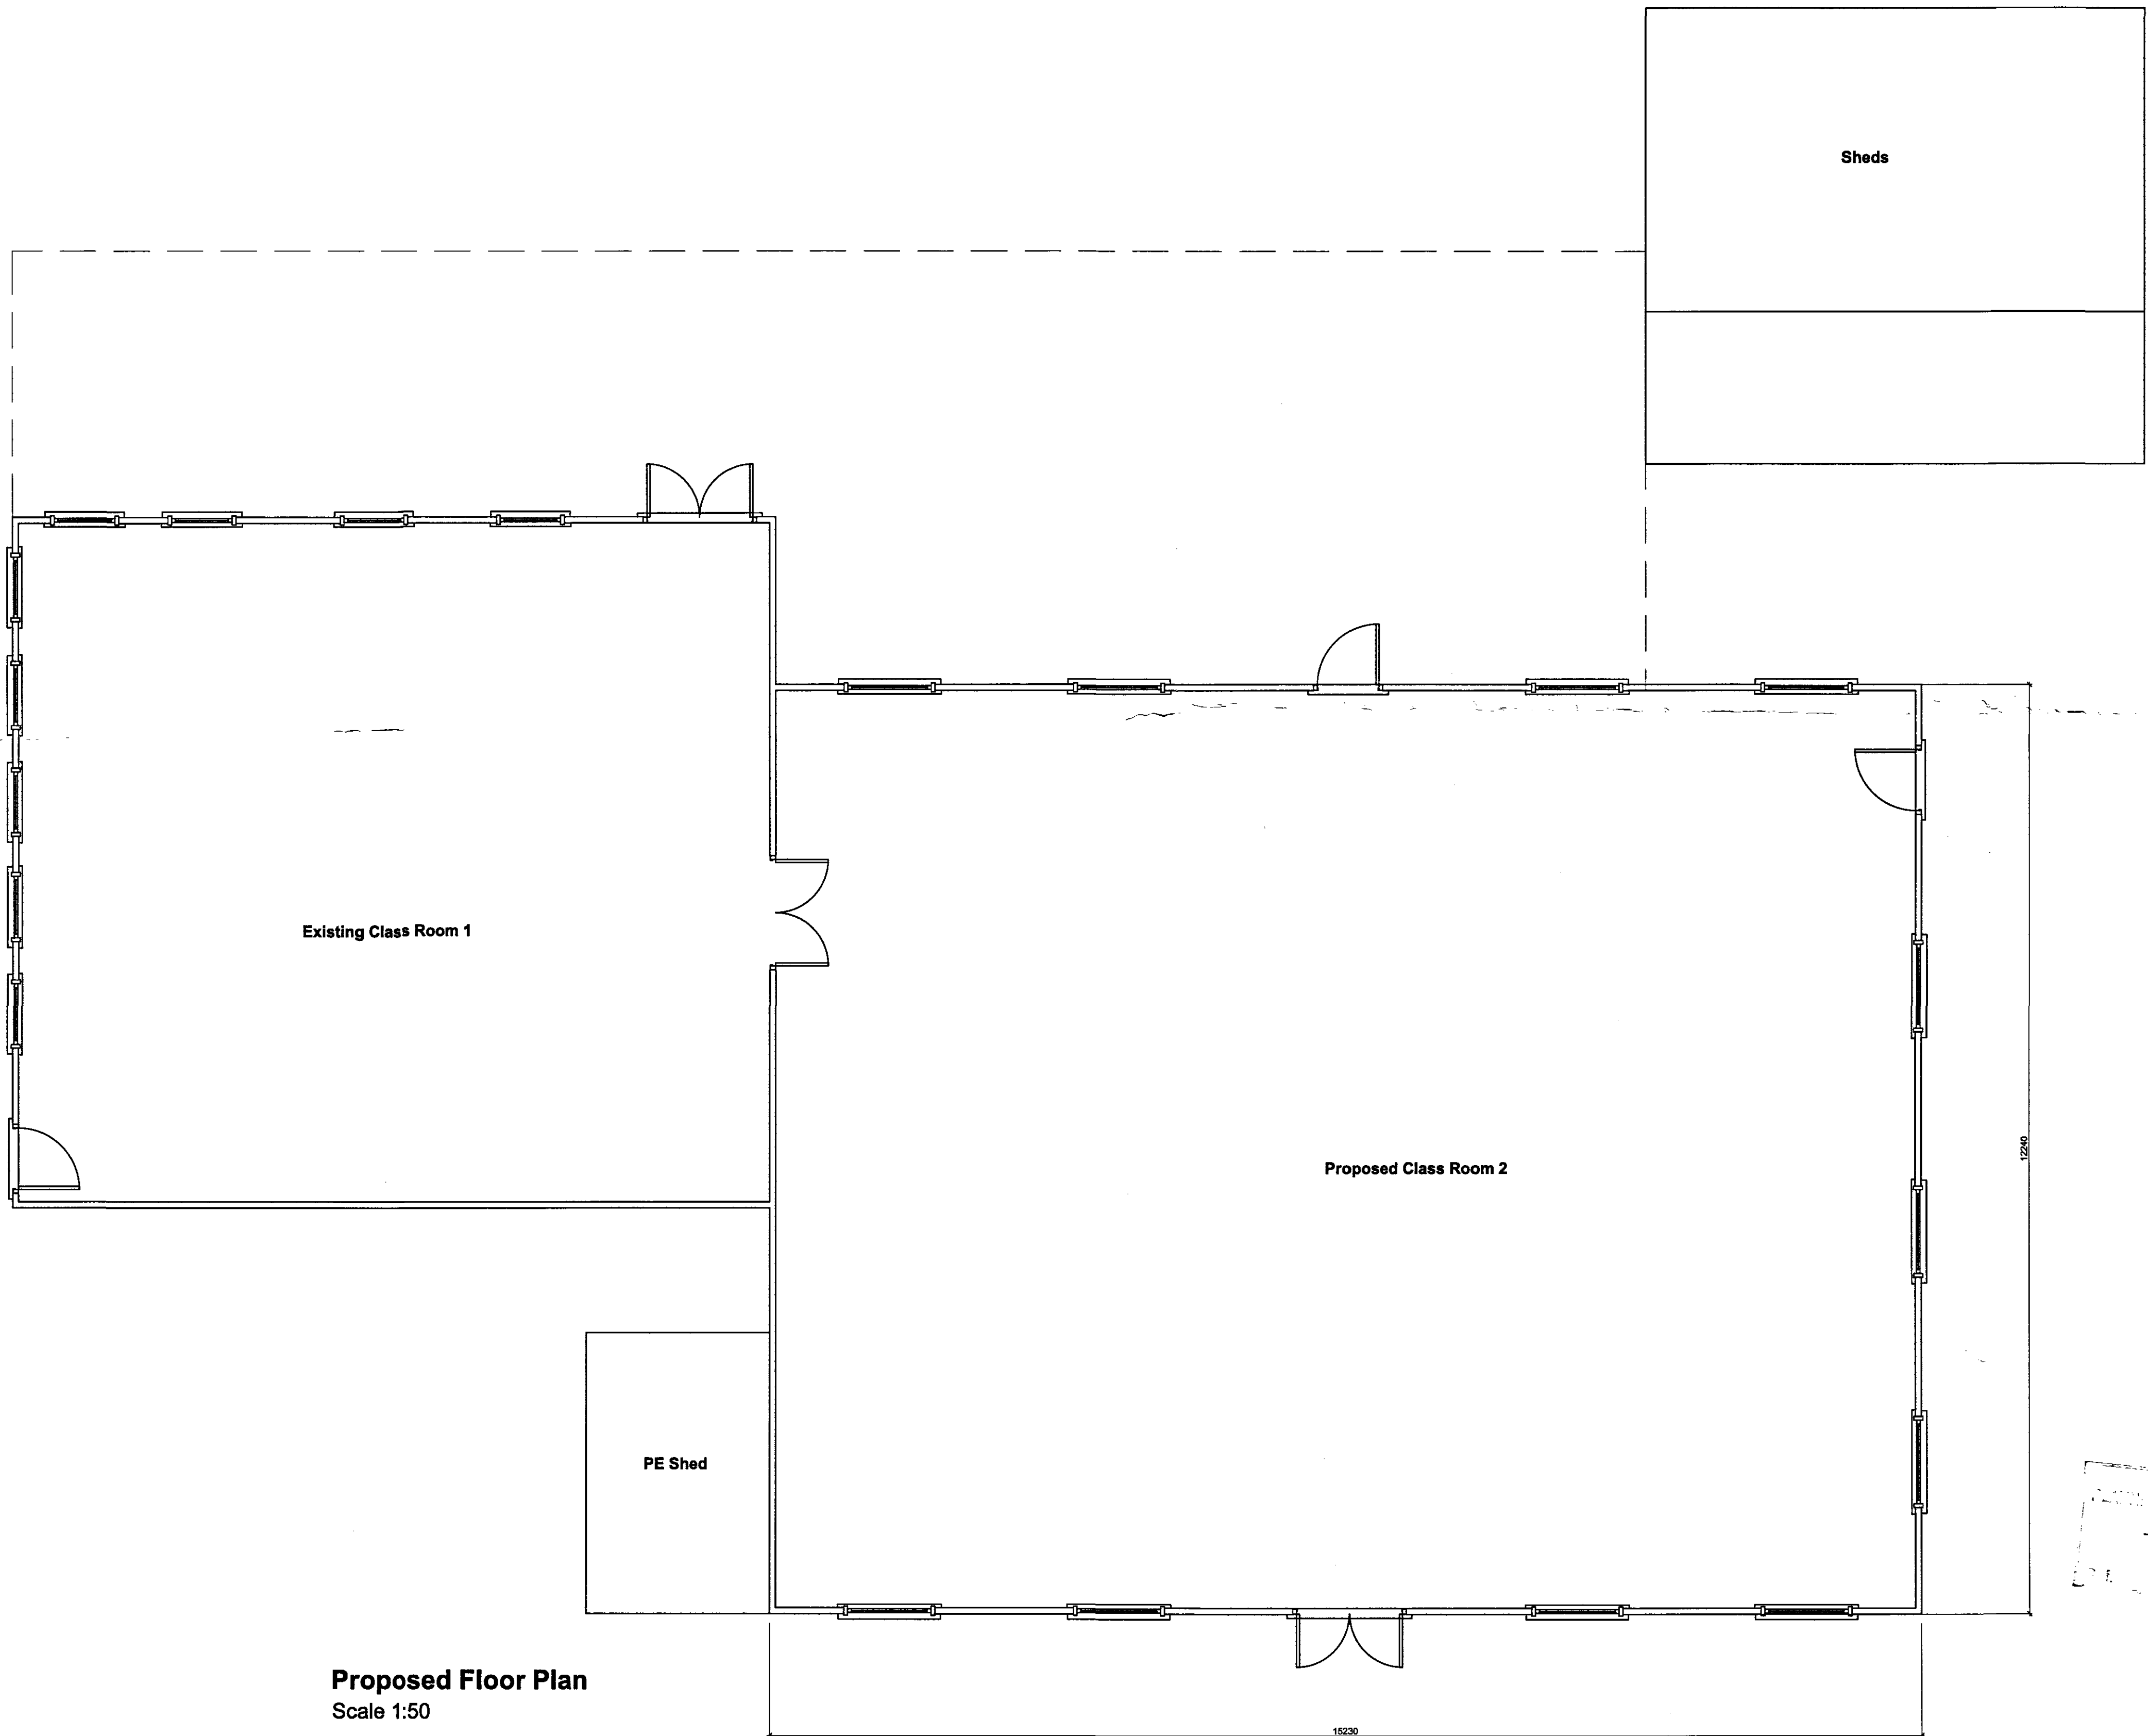

Proposed Floor Plan
Scale 1:50

GENERAL CONDITIONS
Contractors are responsible for checking all dimensions on site when work commences and before ordering any materials. Any discrepancies should be brought to the attention of the Client for remedial action before commencing further.

All details shown are based on typical site conditions for that area, any abnormal conditions should be brought to the attention of the Client and Local Authority.

The notes shown are mainly to cover the requirements of Building Regulations and should not be treated as full specification.

No allowance has been made for any Structural Calculations, a "SAP" calculation, Soil Investigation or Flood Risk Assessment. If deemed necessary then these will be a chargeable extra. All steel beam sizes shown on drawing are all subject to confirmation from Structural Engineer.

All materials not specified to be of a standard suitable for the work proposed and be fit for purpose. All work to be in accordance with good building practice and all necessary BS codes for Workmanship on Building Sites.

Client :
Mrs J S Chadwick-Dobson
Wygate Foundation Nursery School
c/o Spalding Primary School
Woodram Wygate
Spalding
PE11 1PB

Site :
**Proposed Replacement
Mobile Classroom**

**remway
Design Ltd**
2 Red Lion Street
Spalding
PE 11 1 SX
Tel / Fax: 01775 768 921
Mobile : 07815 112 058
e-mail: jason@remwaydesign.co.uk

RECEIVED
- 4 APR 2007
0445/07

**DETERMINED
PLAN**

Date: Feb07 Scale: As Noted

Drawing No:
rem 1386-02