




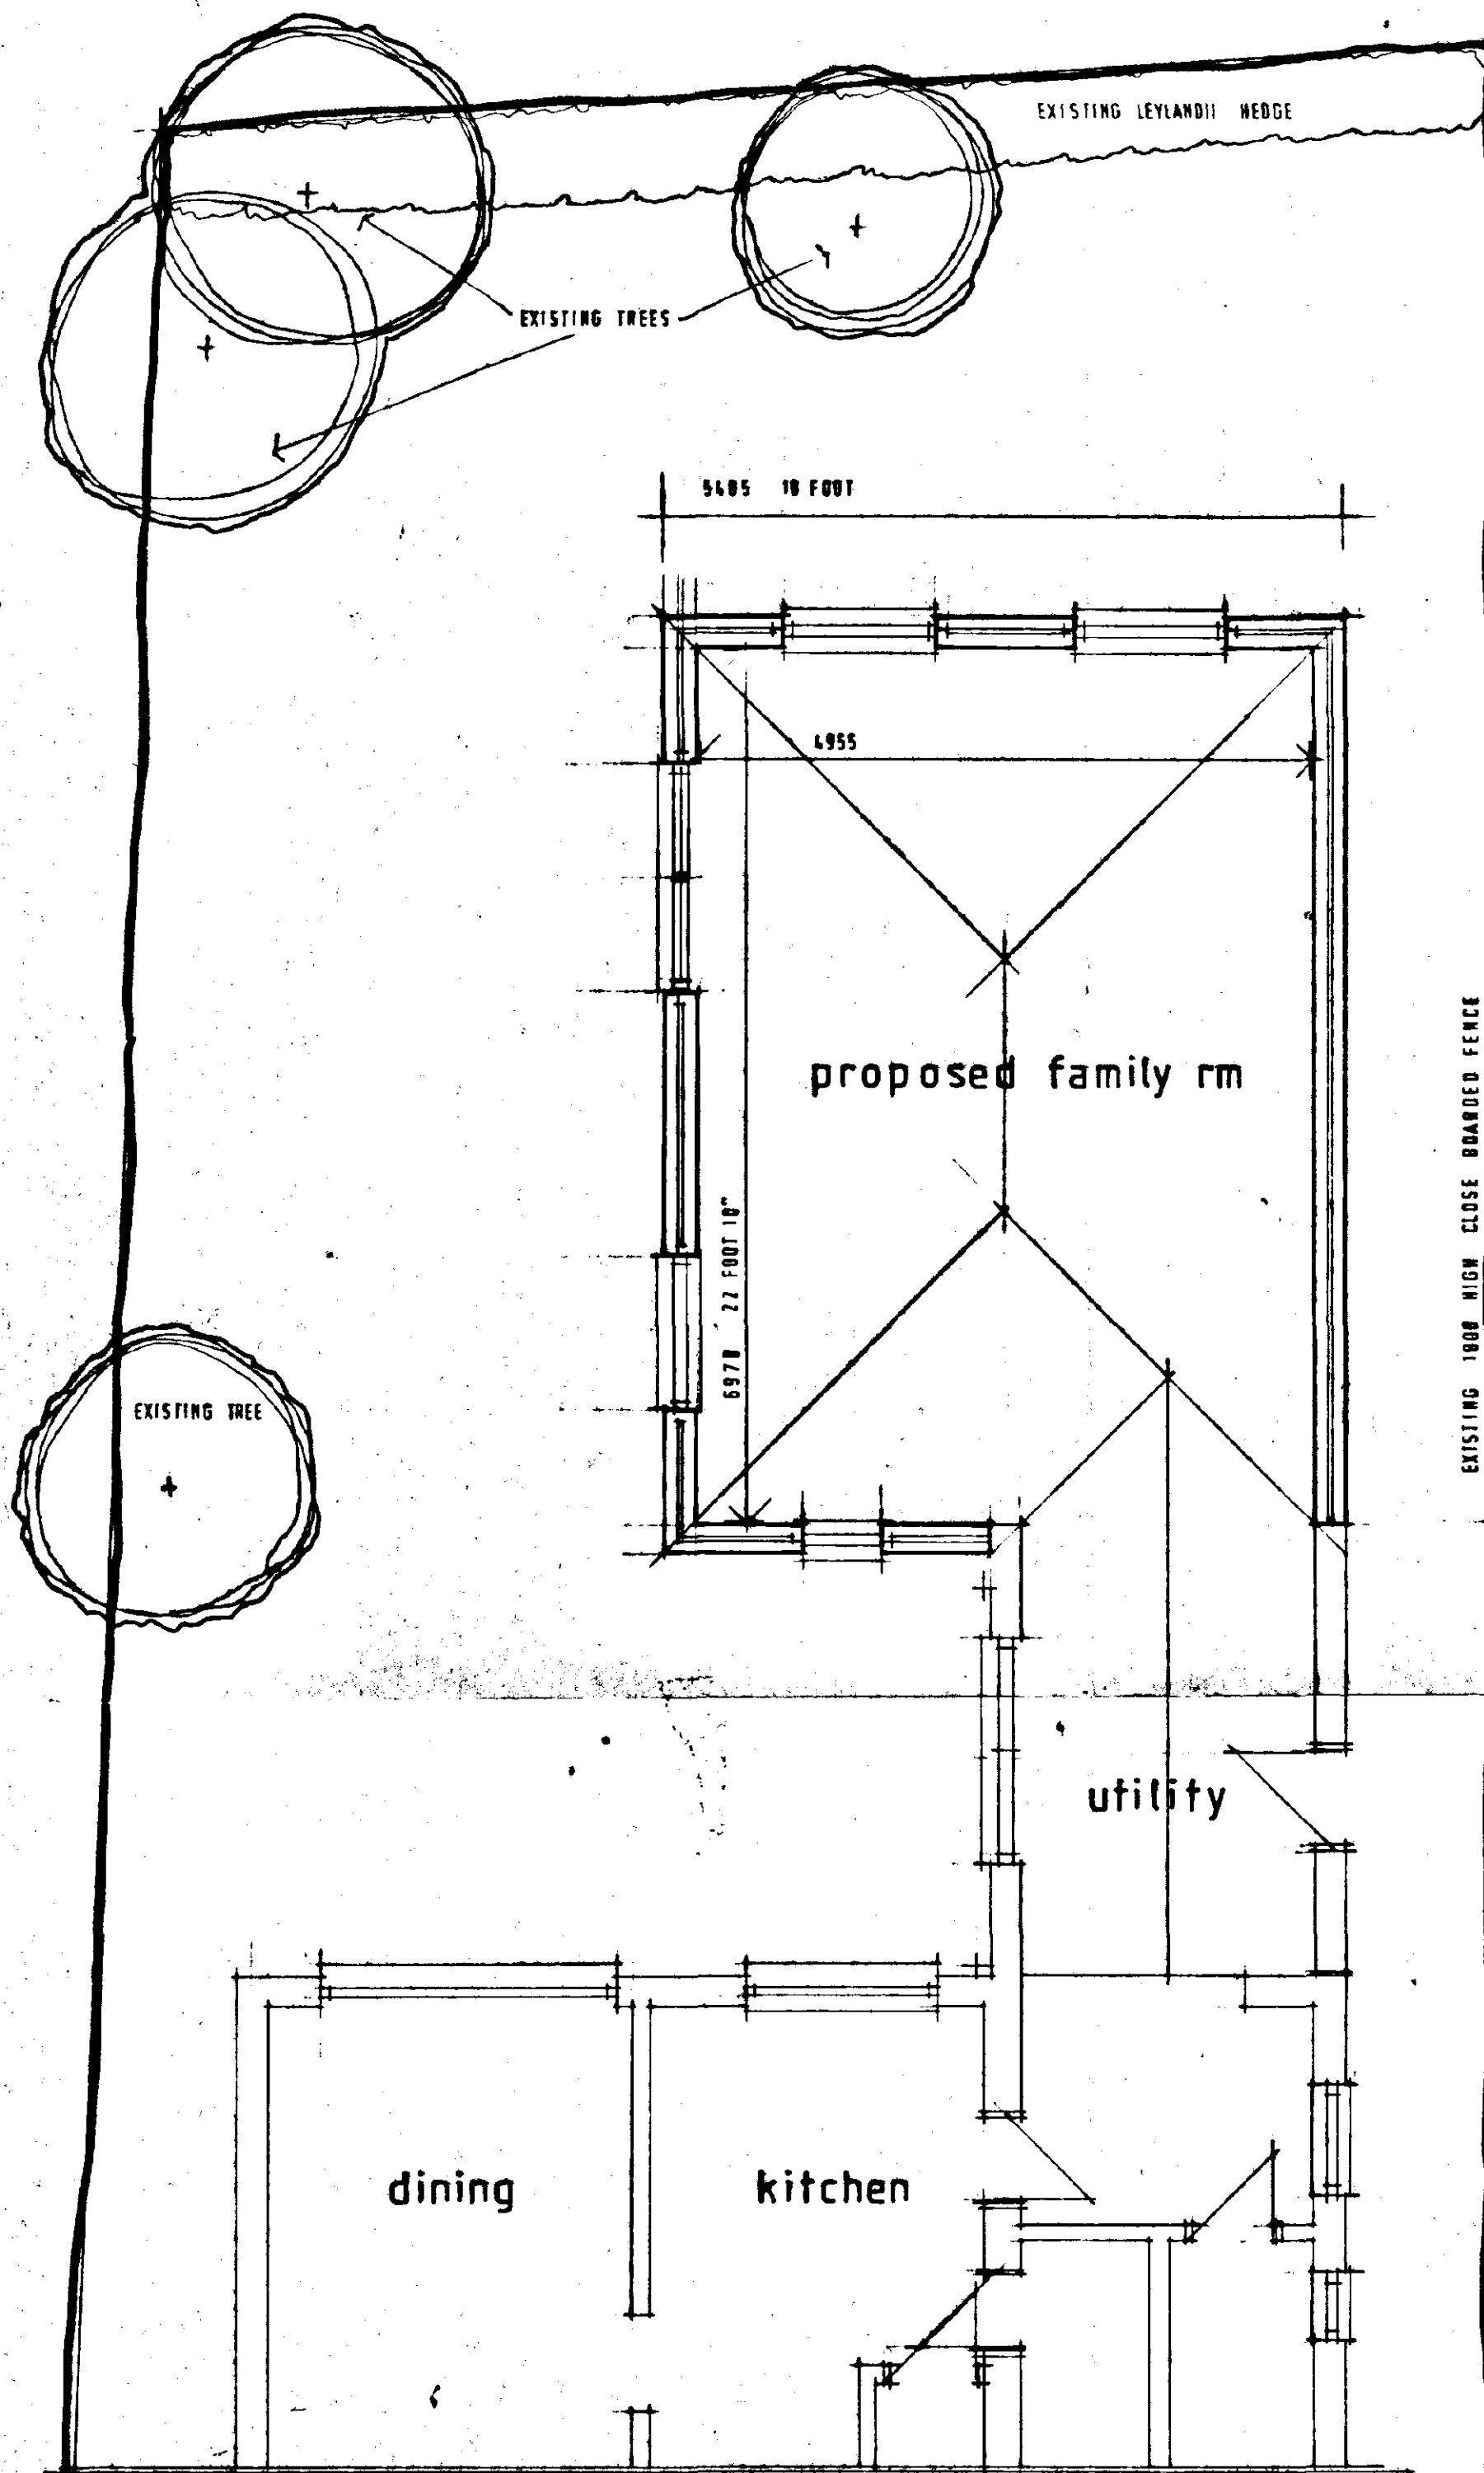


side elevation

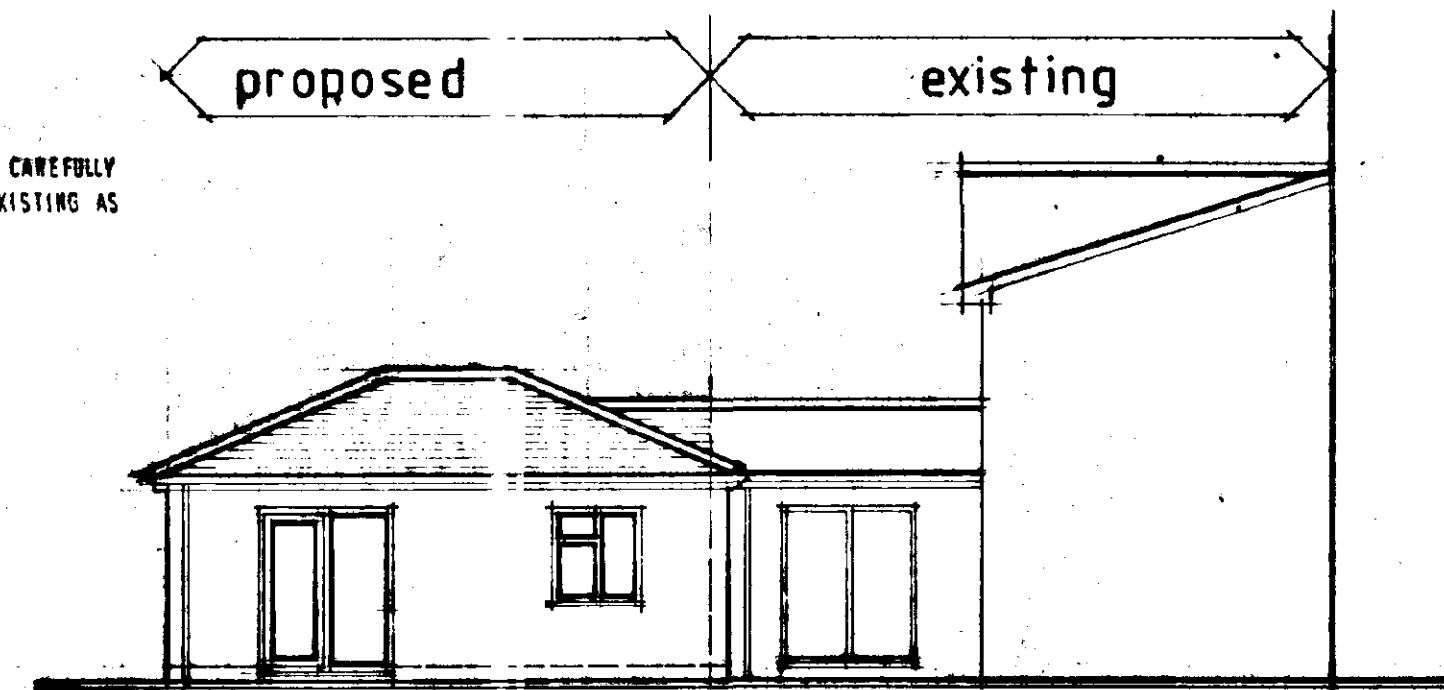

rear elevation

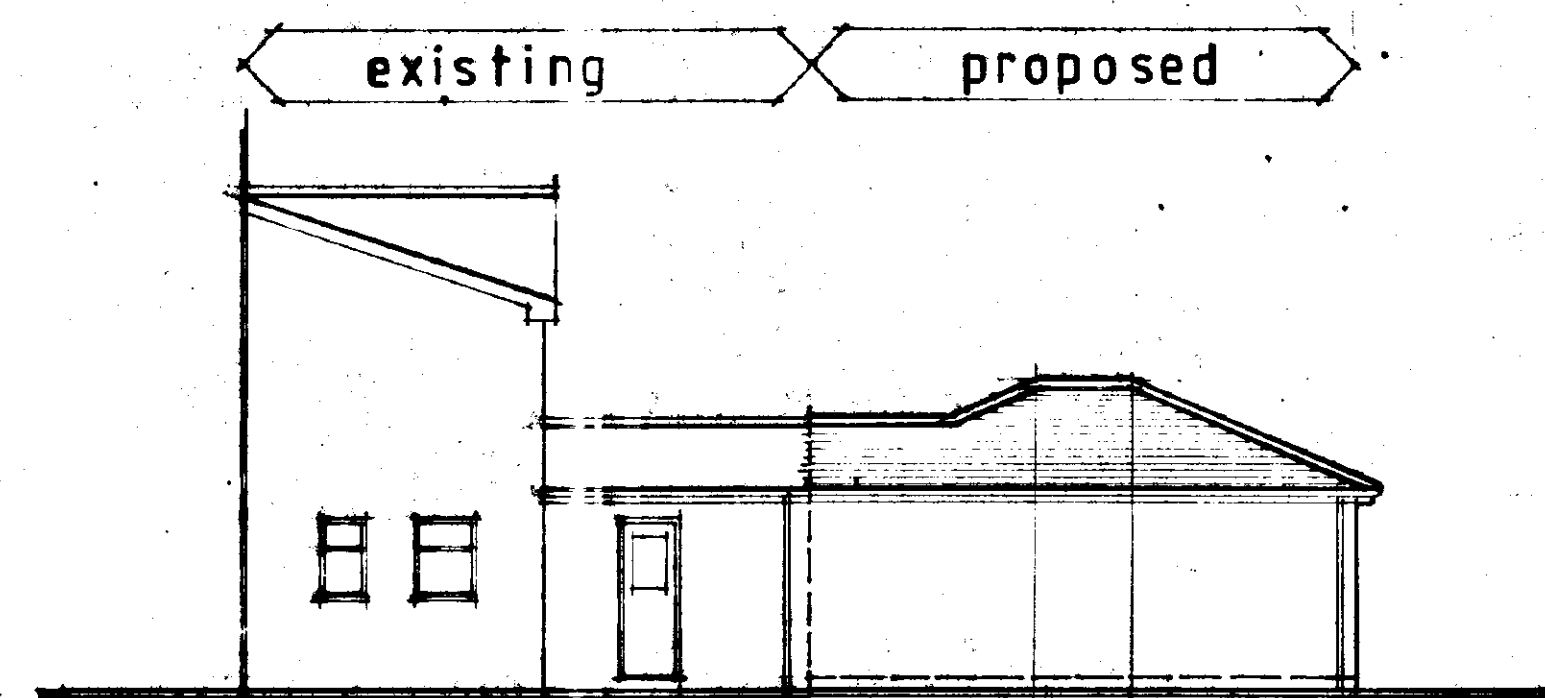

side elevation

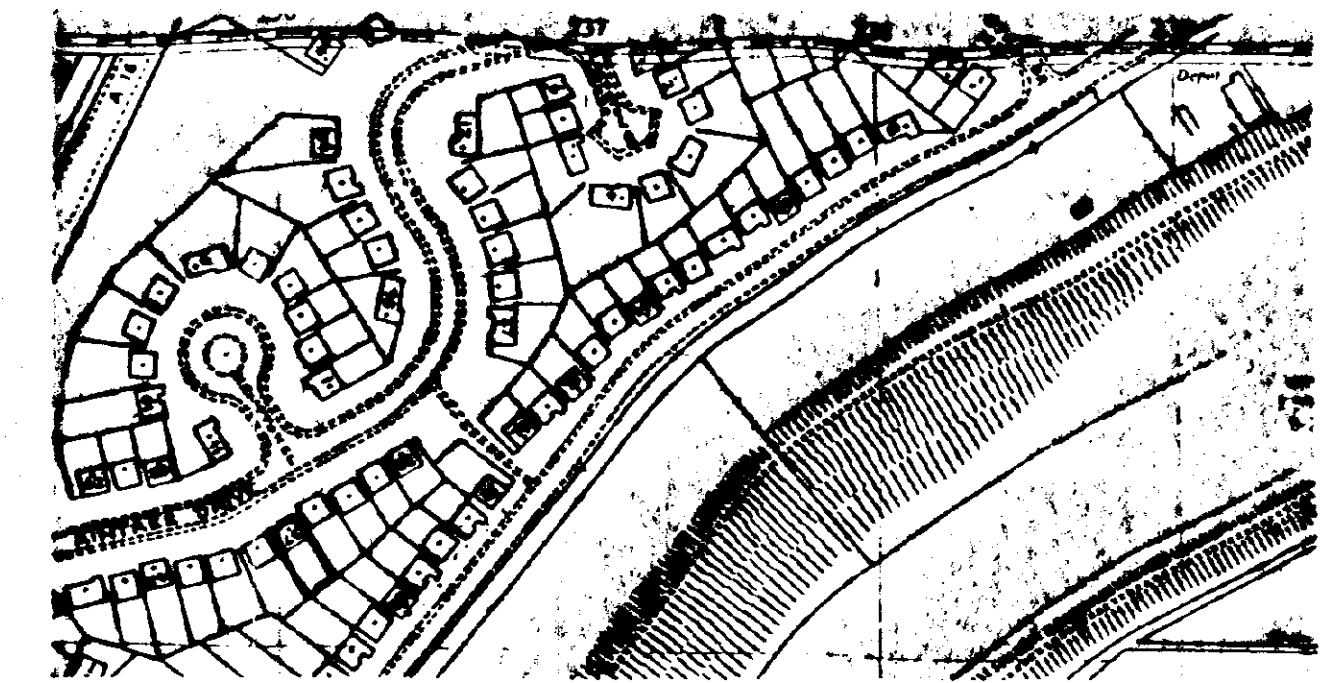

location plan 1:2500

SOUTH HOLLAND DC
HOUSING & PLANNING
01 MAY 1995
Ref: 0445/95

Date	Description
	REVISIONS

DETERMINED
PLAN



Swallow House, Banbury Close, West Elton Avenue
Spalding, Lincs. PE11 2BS
Telephone (0775) 724781 Fax (0775) 782155
ALLISON HOMES is a trading name of SWALLOW HOMES LTD

Project: Mr and Mrs Moorfoot
proposed extension
37 Aintree Drive

Drawing Title:
proposed details

Reference No: Scale: 1:50 1:100

Date: April 95

Drawing No: AH1/166/001 Drawn: Watchorn

Revision:

Do not scale directly from this drawing.
All discrepancies to be brought to the
attention of the above office.