




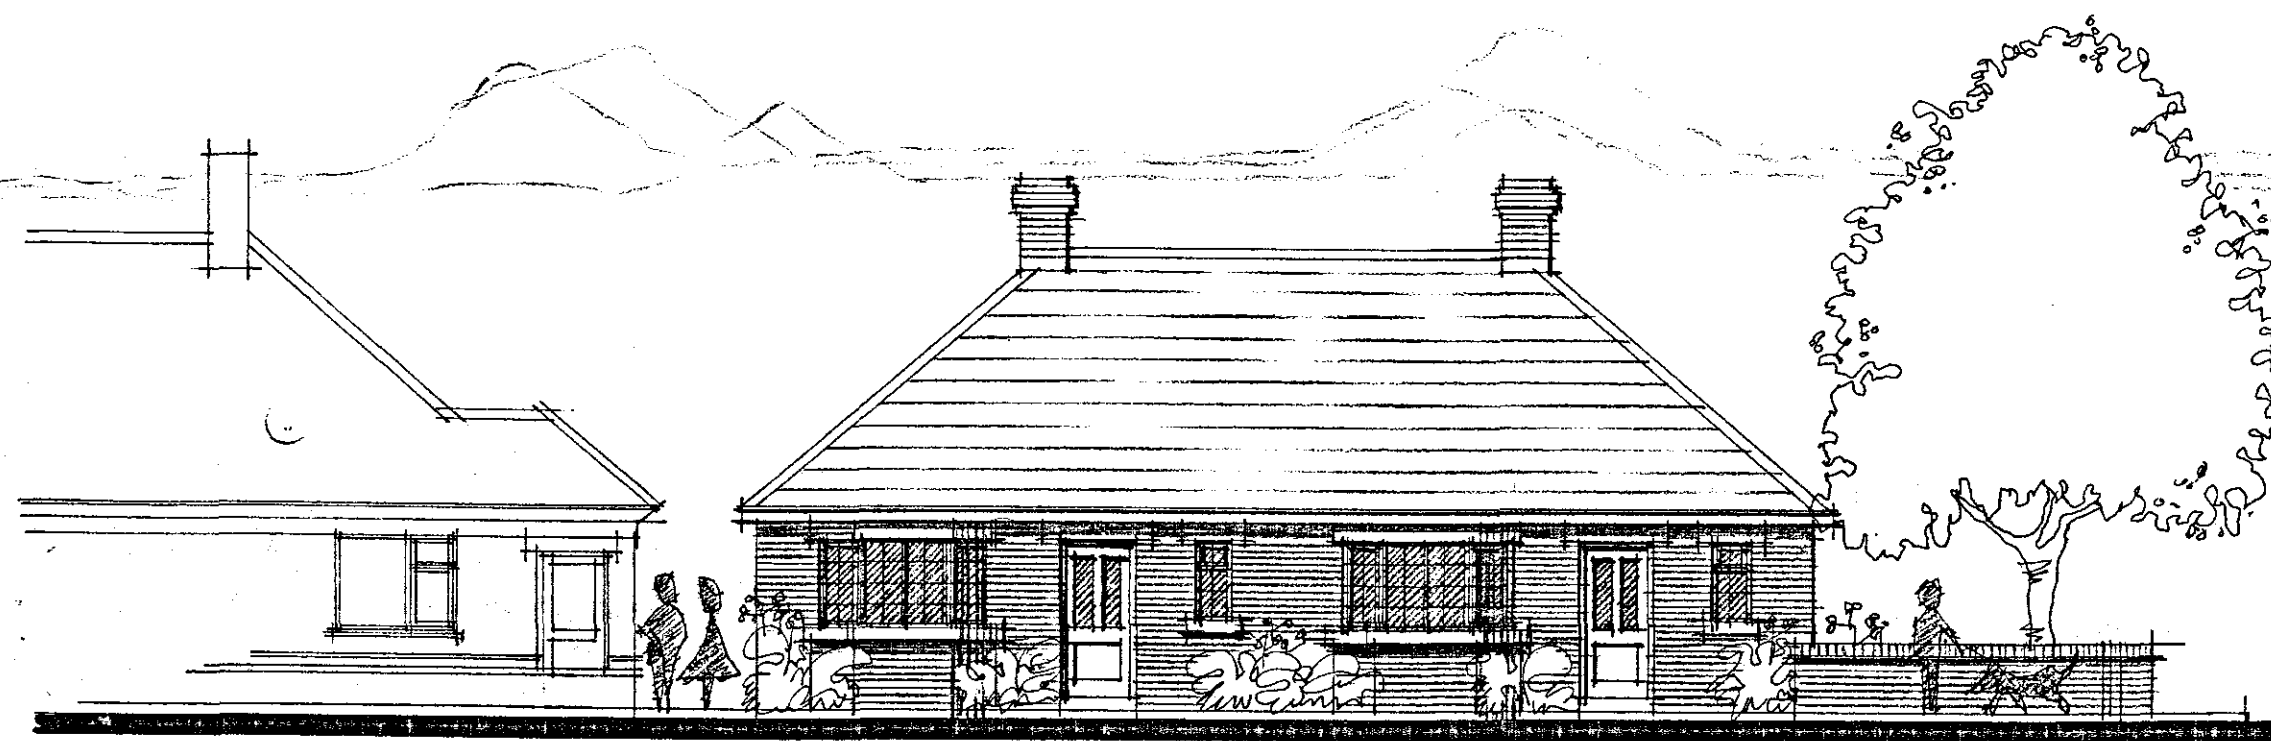


ELEVATION TO GREEN LANE

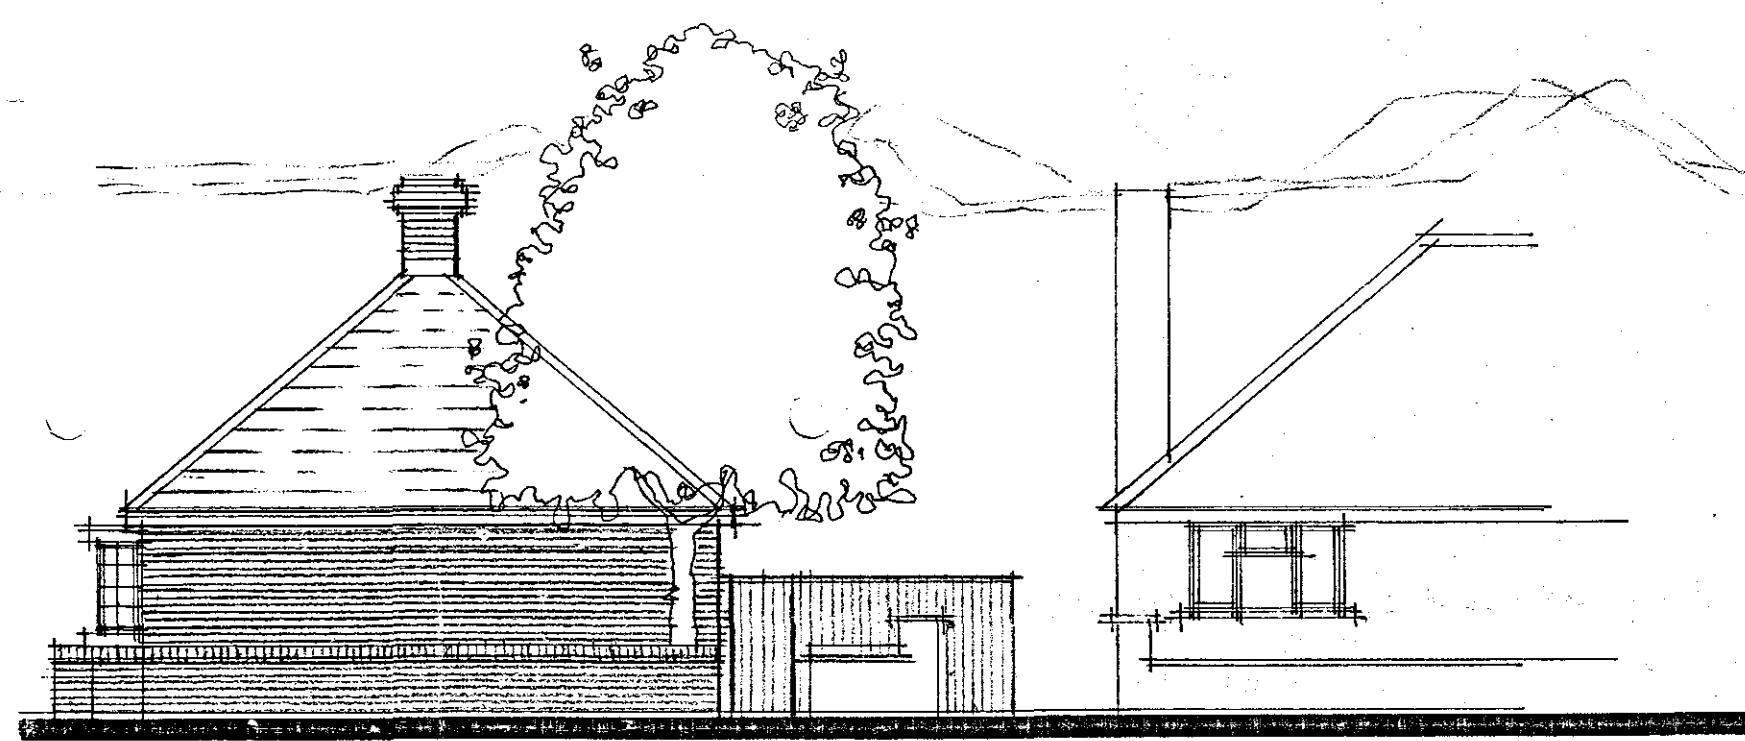


ELEVATION TO ST. THOMAS ROAD

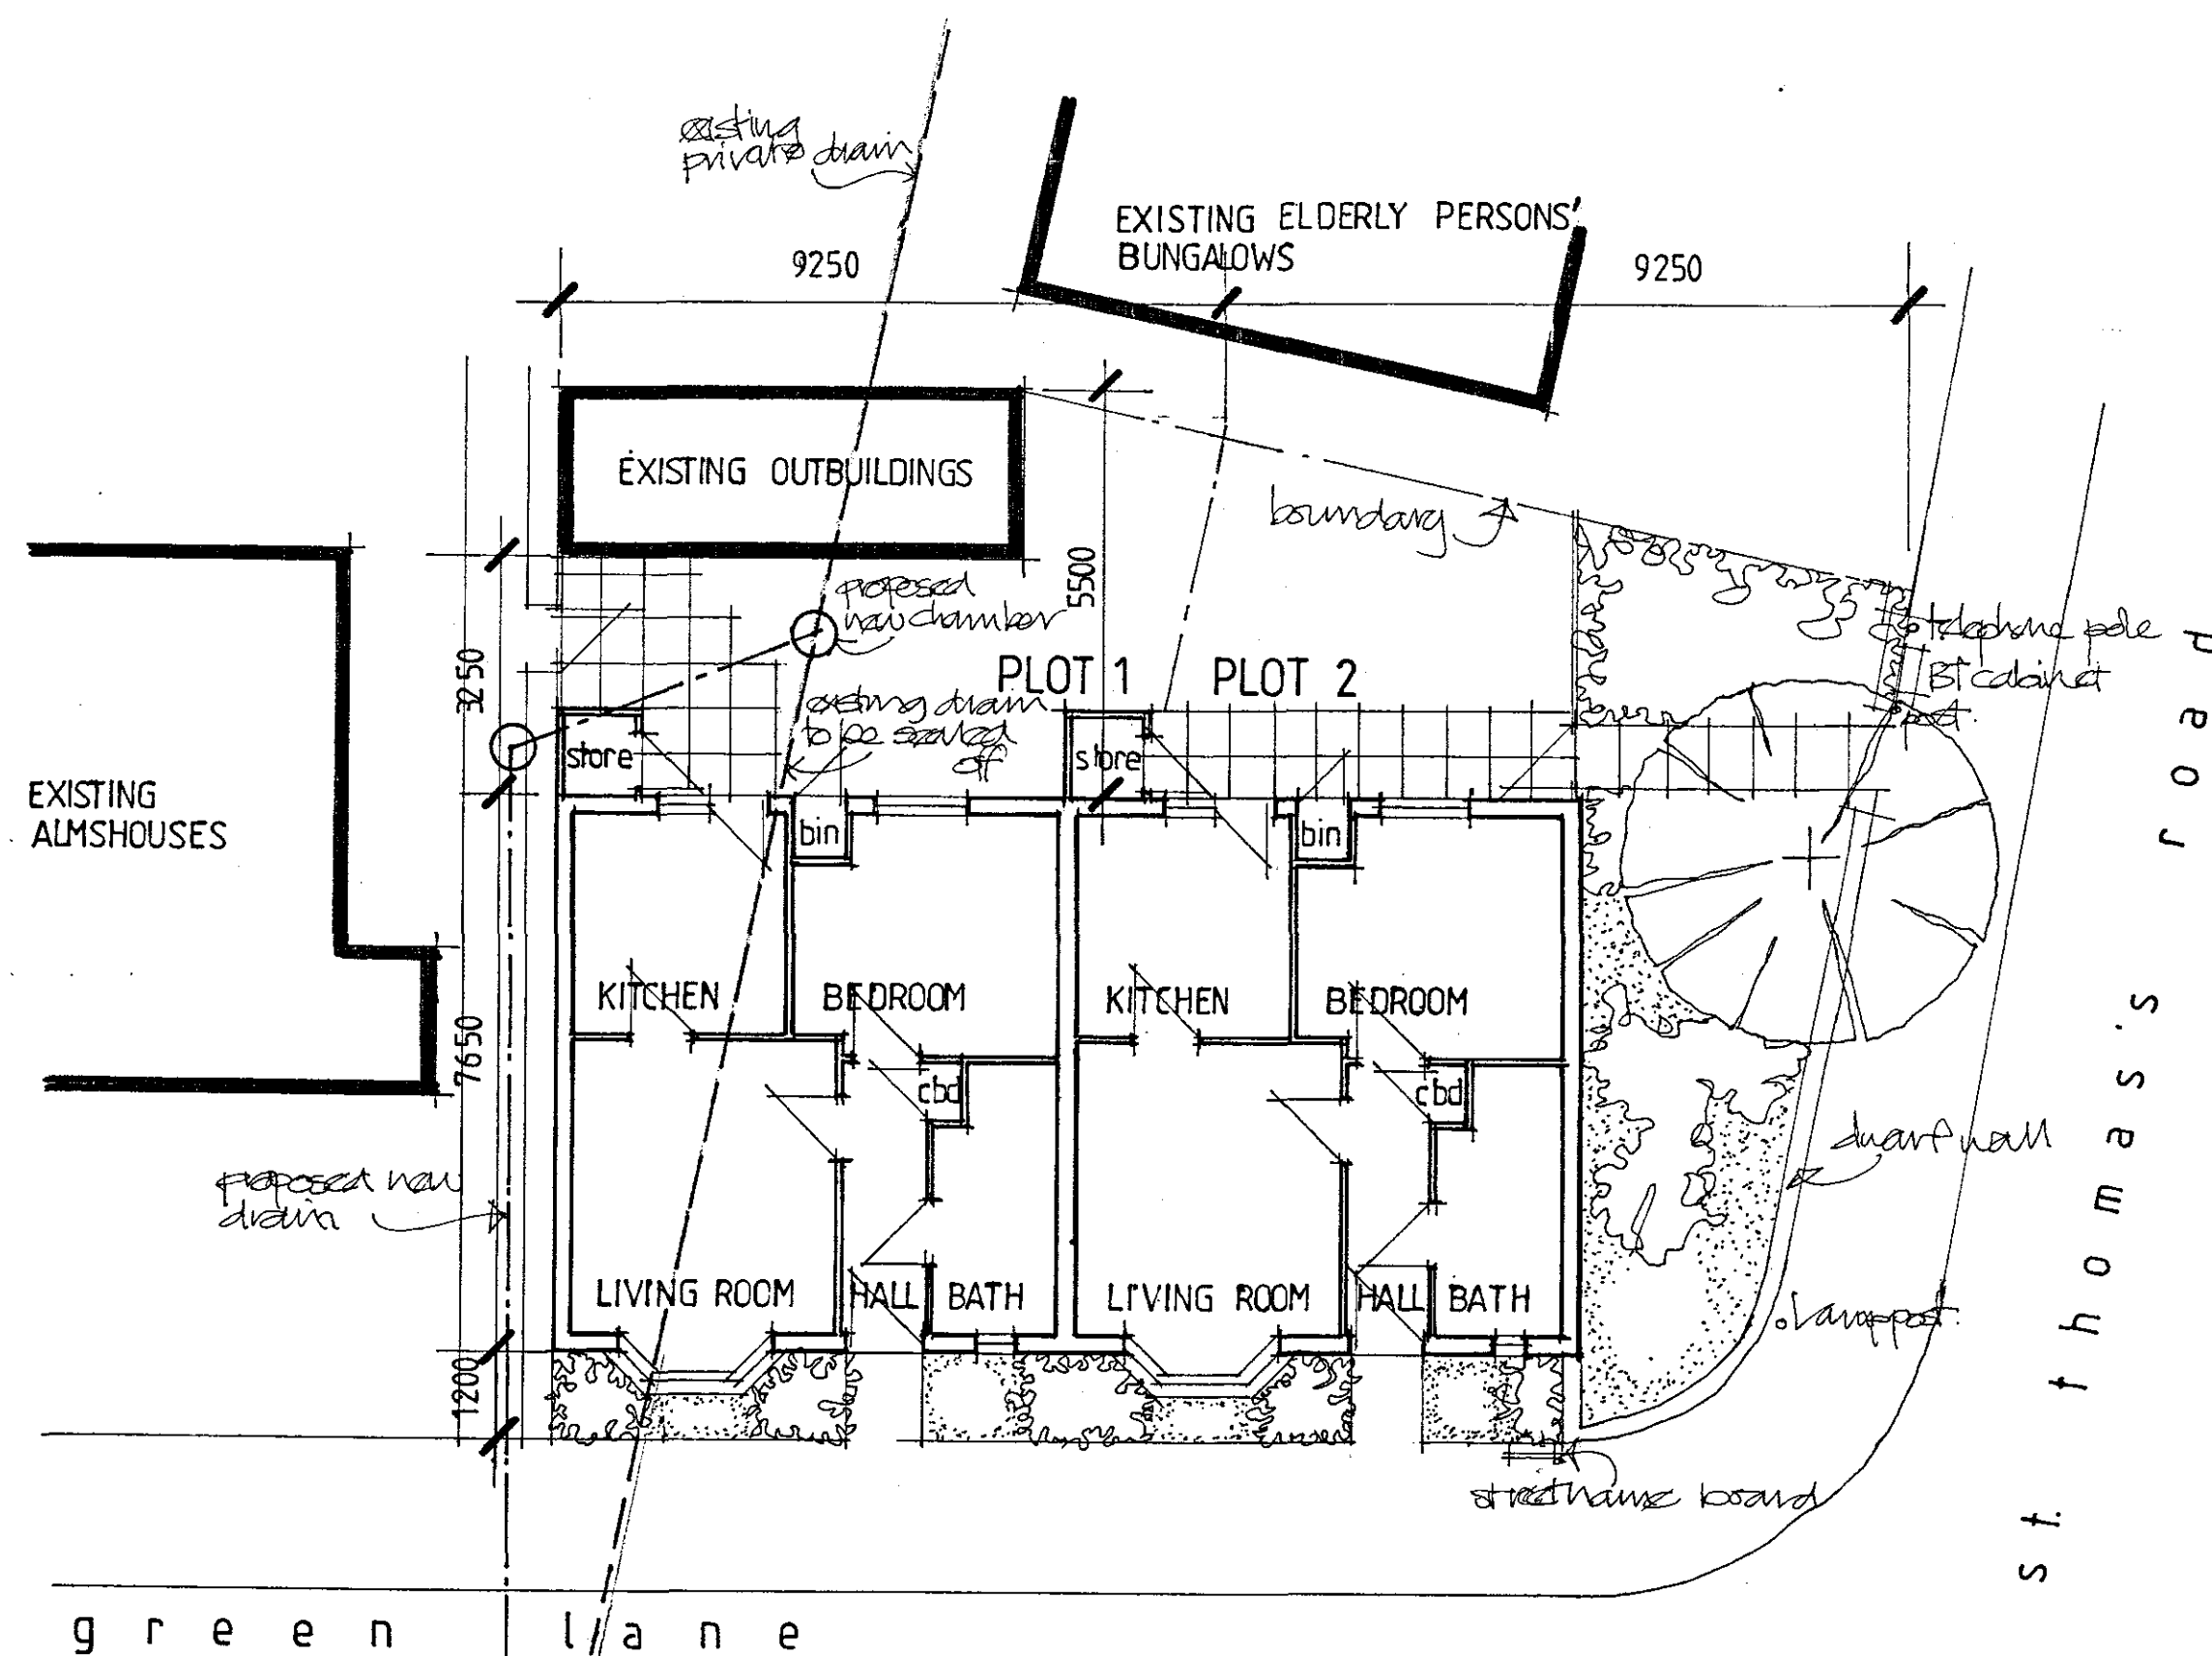

FLOOR AND SITE PLAN

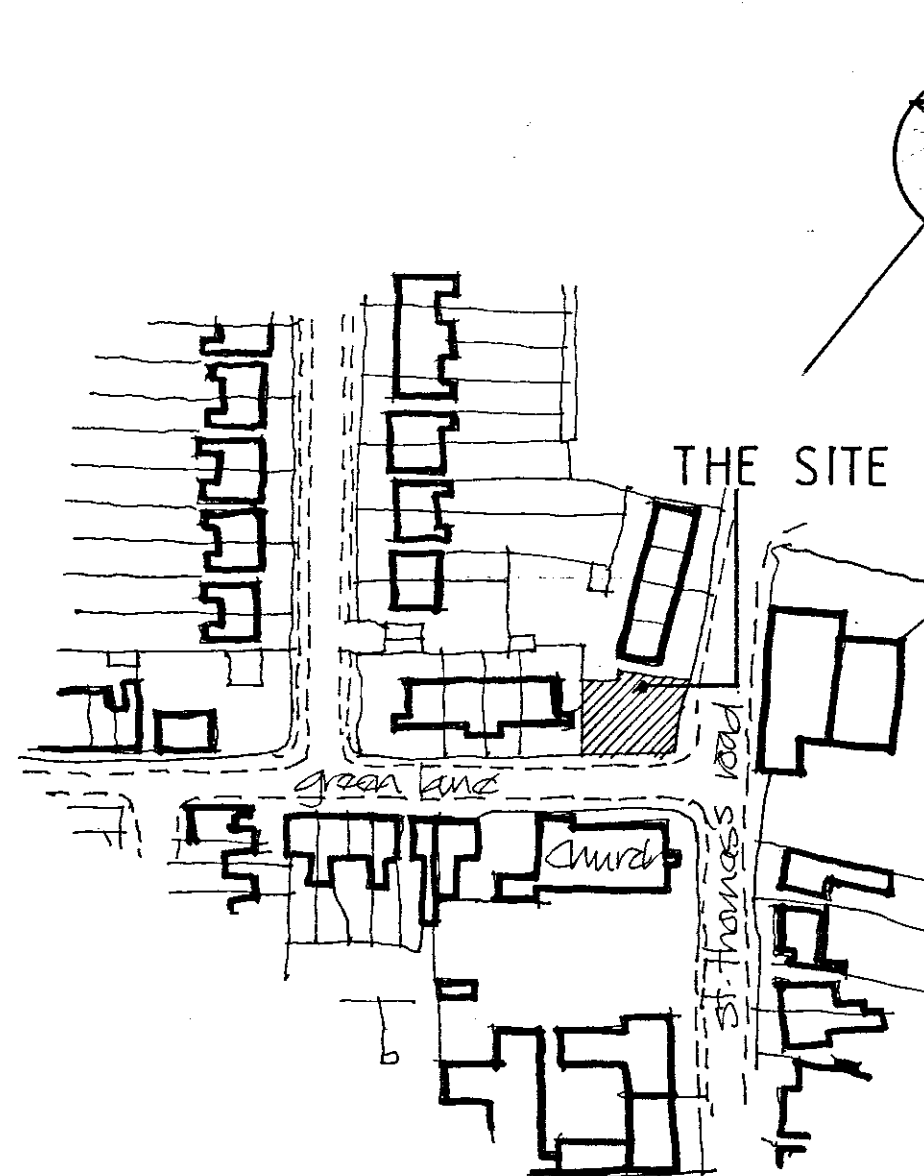

LOCATION PLAN 1:1250

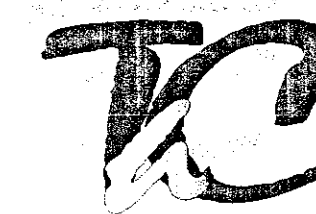

Trevor A Clay RIBA Ltd
Chartered Architects
14 Old Fendike Road
Weston Hills
SPALDING
Lincolnshire PE12 6DD

Tel/Fax: 01406 380027 Mob: 07778 597975 Email: trevorclay@tiscali.co.uk

project:
PROPOSED NEW ALMSHOUSES AT
GREEN LANE / ST THOMAS'S ROAD, SPALDING
FOR SPALDING TOWN HUSBANDS

drawing:
SKETCH DESIGN

left for comment
29/12/08

date: 24 January 08 proj. no: 03/112/PA
scale: 1:100 / 1250 drg. no: 002 rev: