




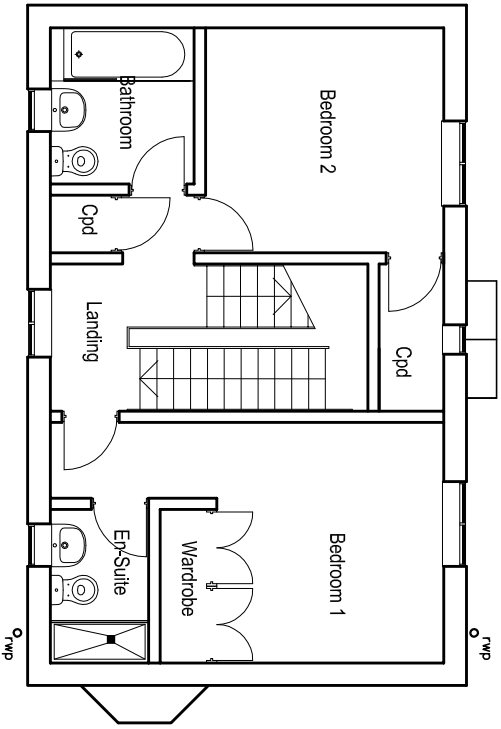


First Floor Plan

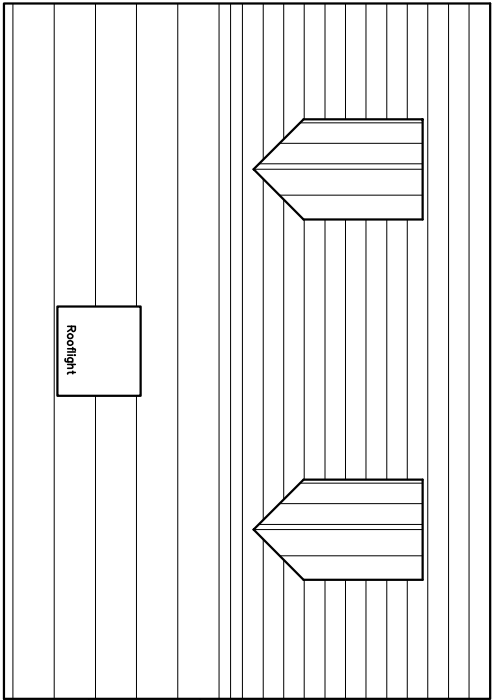

Roof Plan

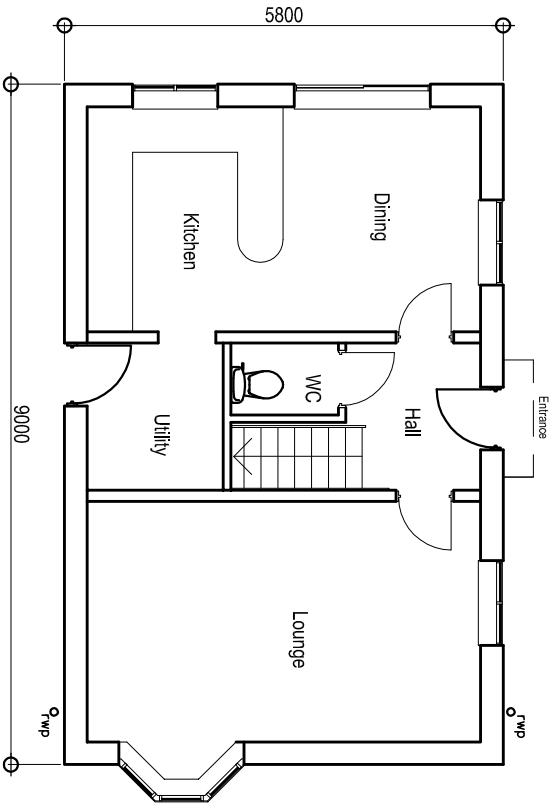

Ground Floor Plan

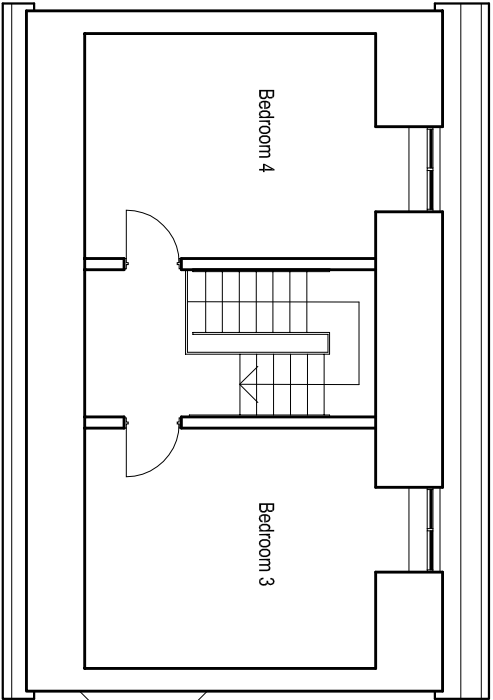

Second Floor Plan

5 Pine Court - Spalding - Proposed Extension
Existing Floor Plans

PROJECT No: 1502
DRAWING No: AK002 P02

SCALE: 1:100@A3
DATE: March 2015

