




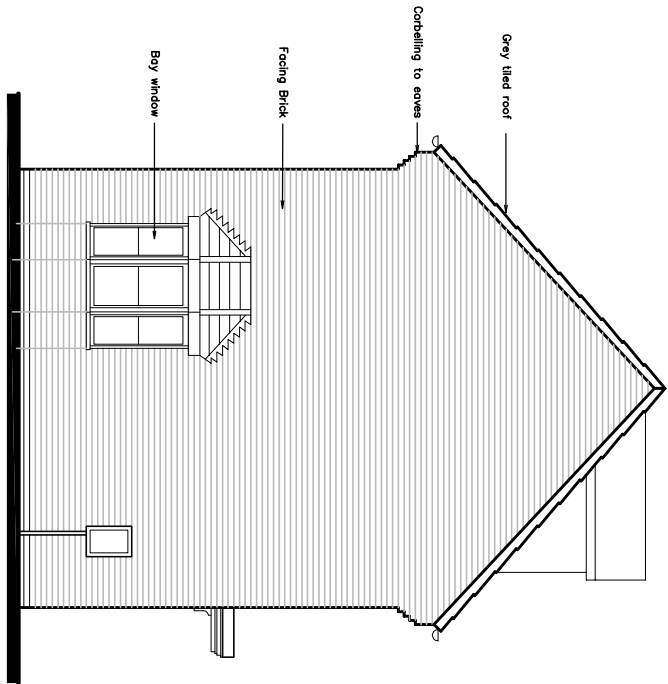


East Elevation

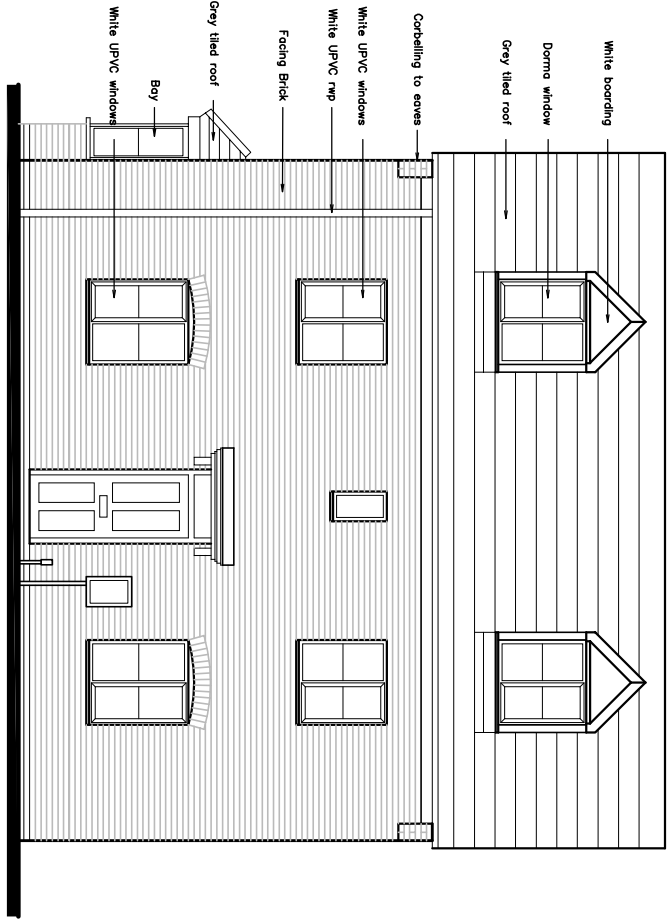


North Elevation

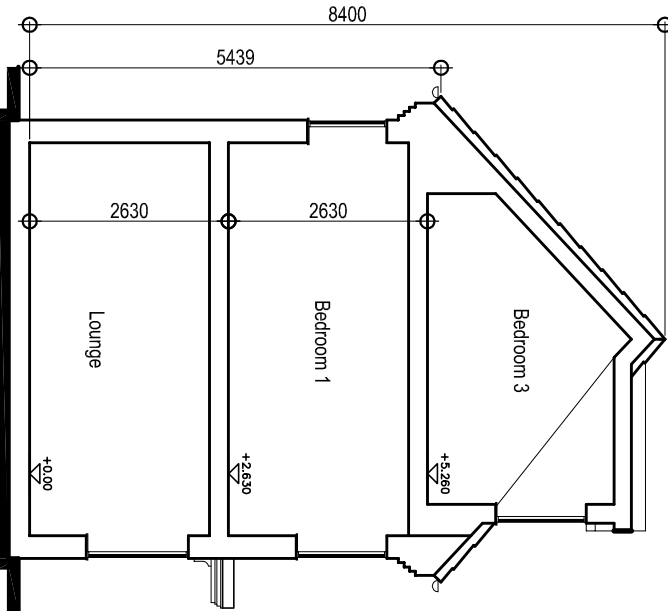

Section

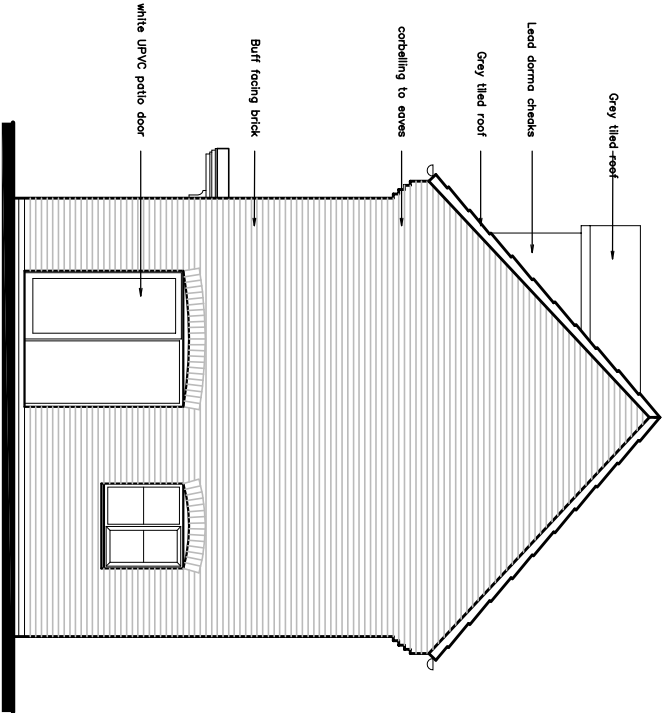

West Elevation

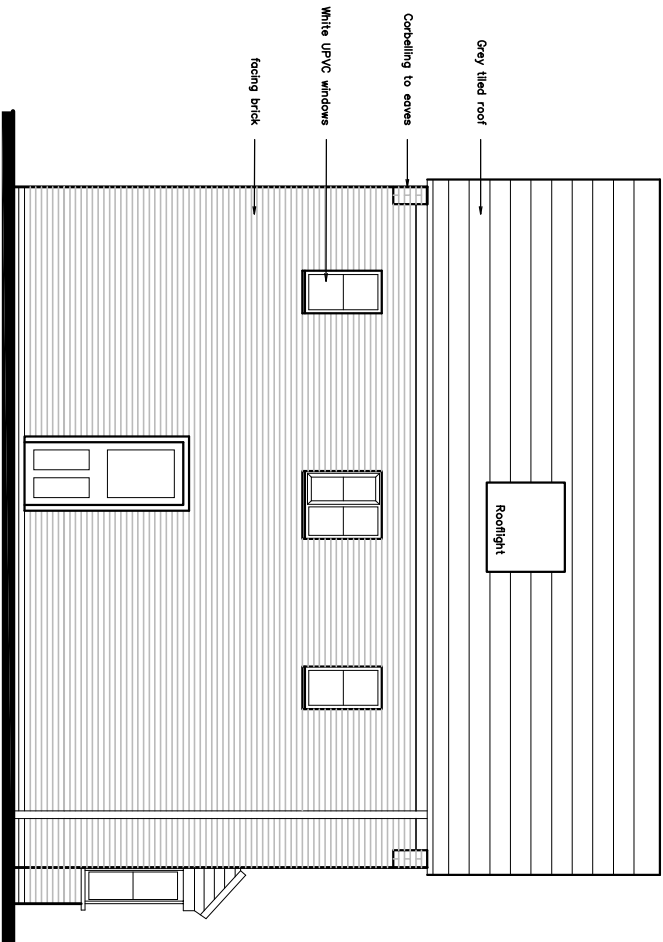


South Elevation

5 Pine Court - Spalding - Proposed Extension Existing Elevations + Section

PROJECT No: 1502
DRAWING No: AK003 P02

SCALE: 1:100@A3
DATE: March 2015

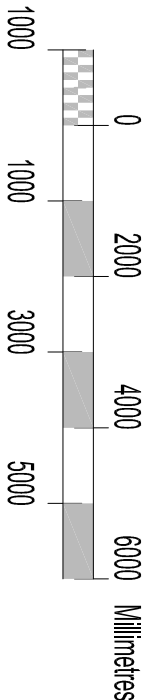

SCALE 1:100