




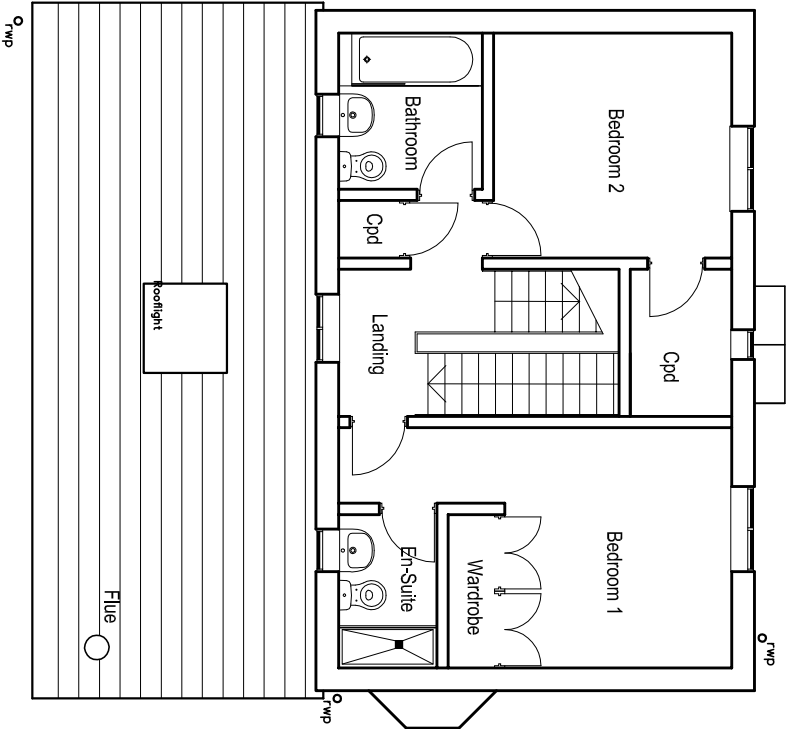


First Floor Plan

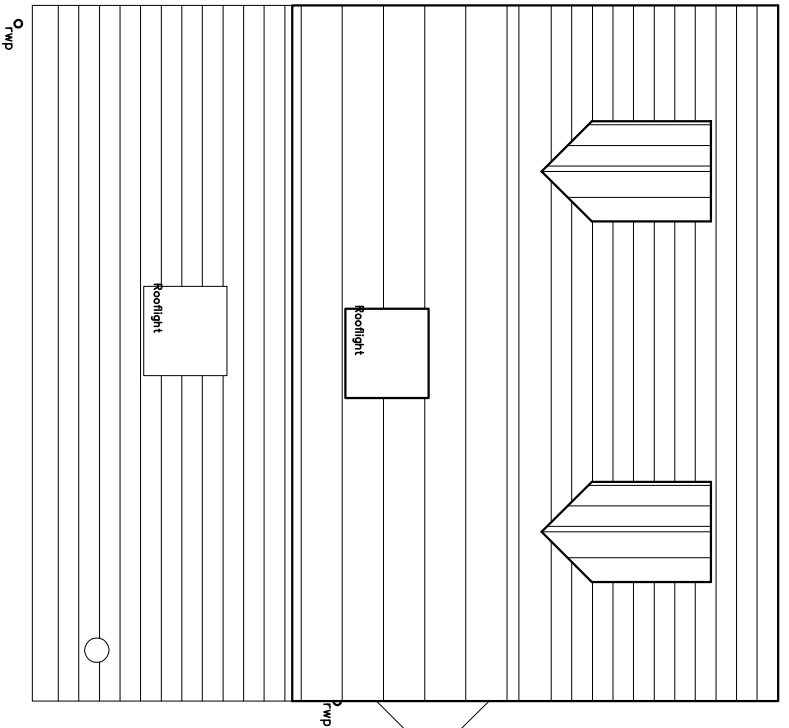

Roof Plan

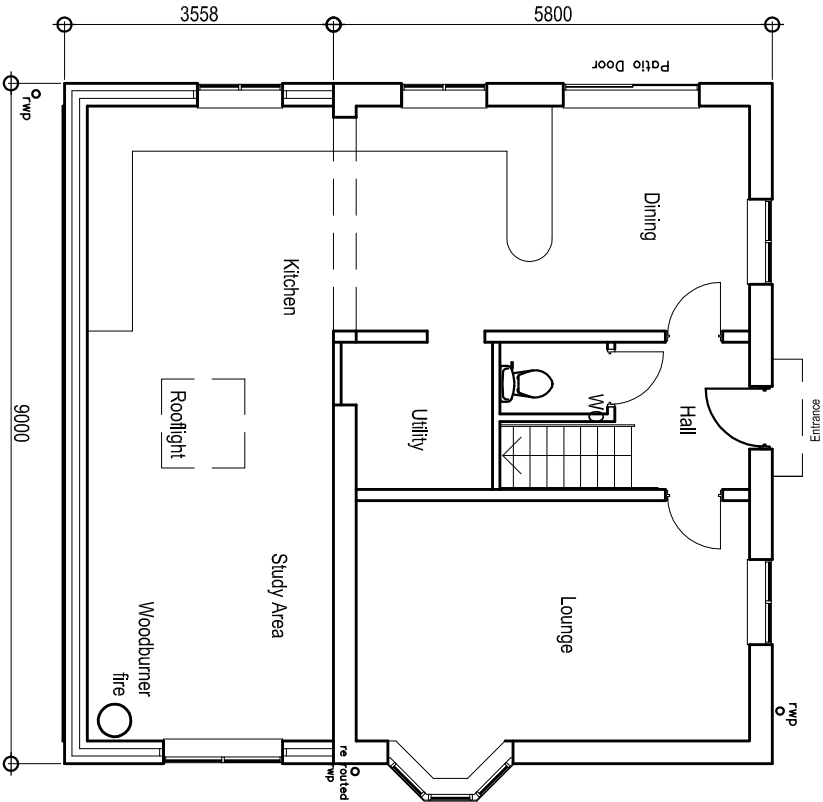

Ground Floor Plan

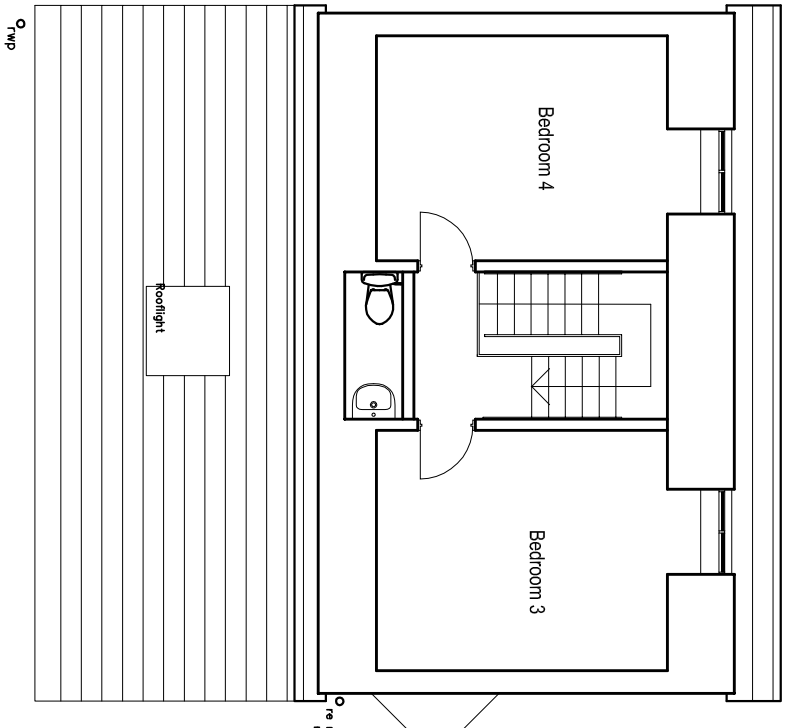

Second Floor Plan

# 5 Pine Court - Spalding - Proposed Extension Proposed Floor Plans

PROJECT No: 1502  
DRAWING No: AK004 P02

SCALE: 1:100@A3  
DATE: March 2015

