




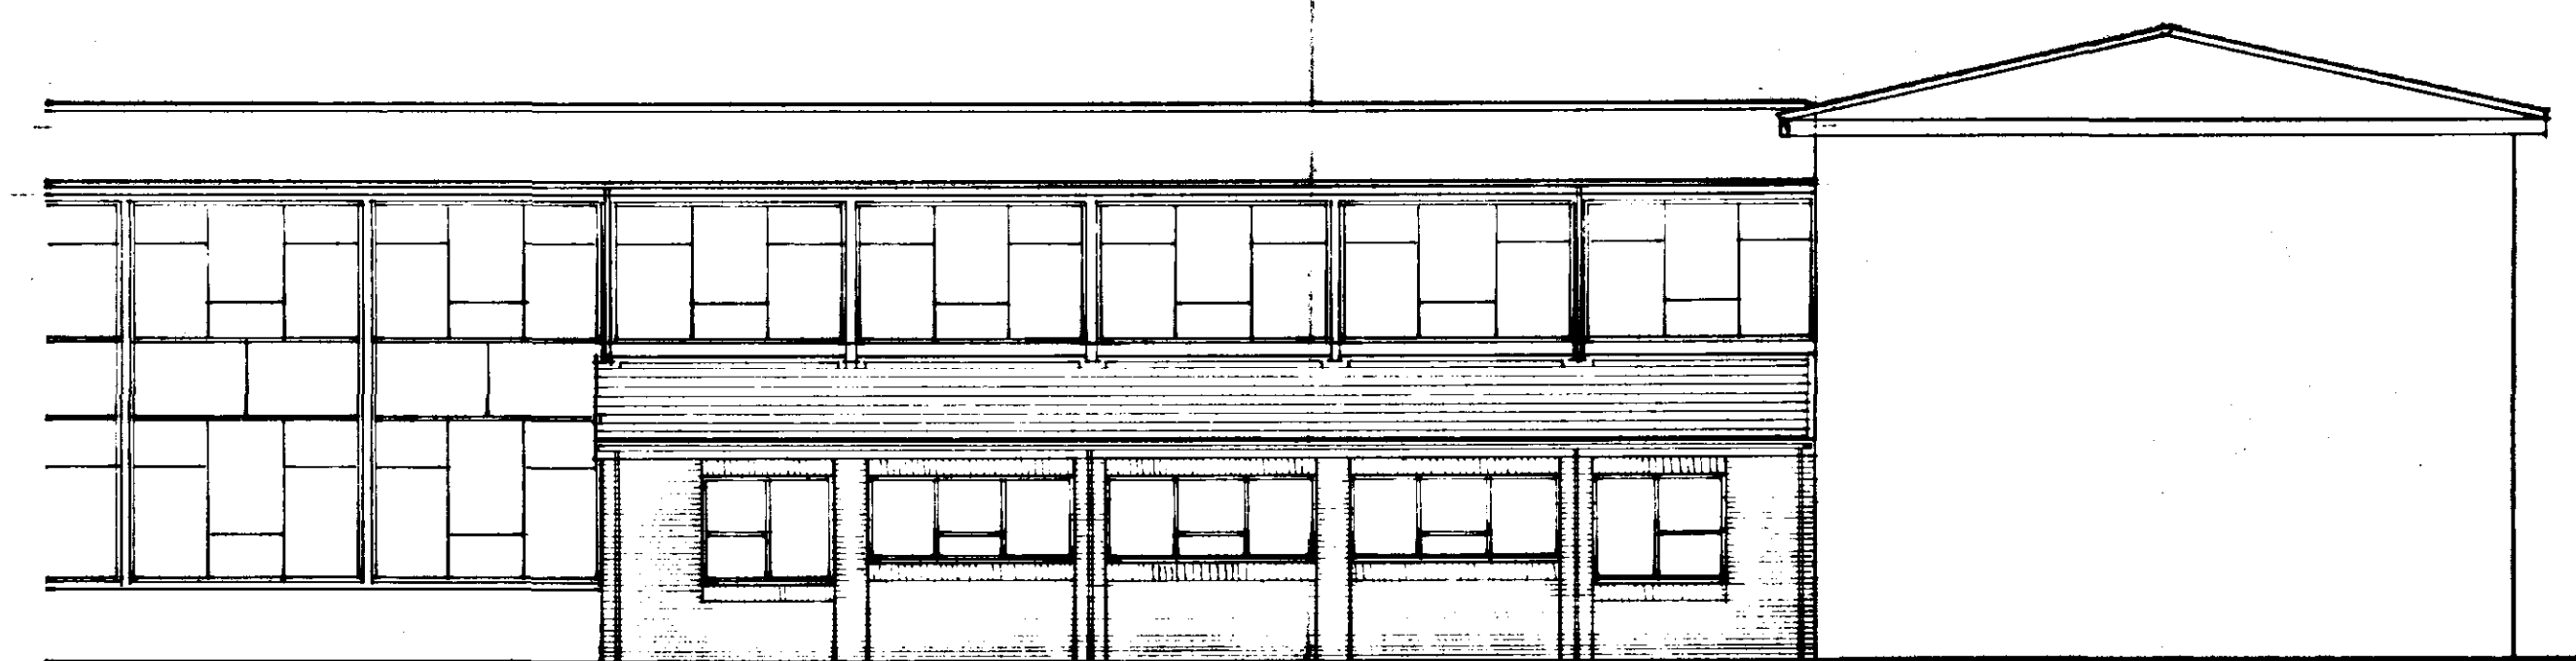

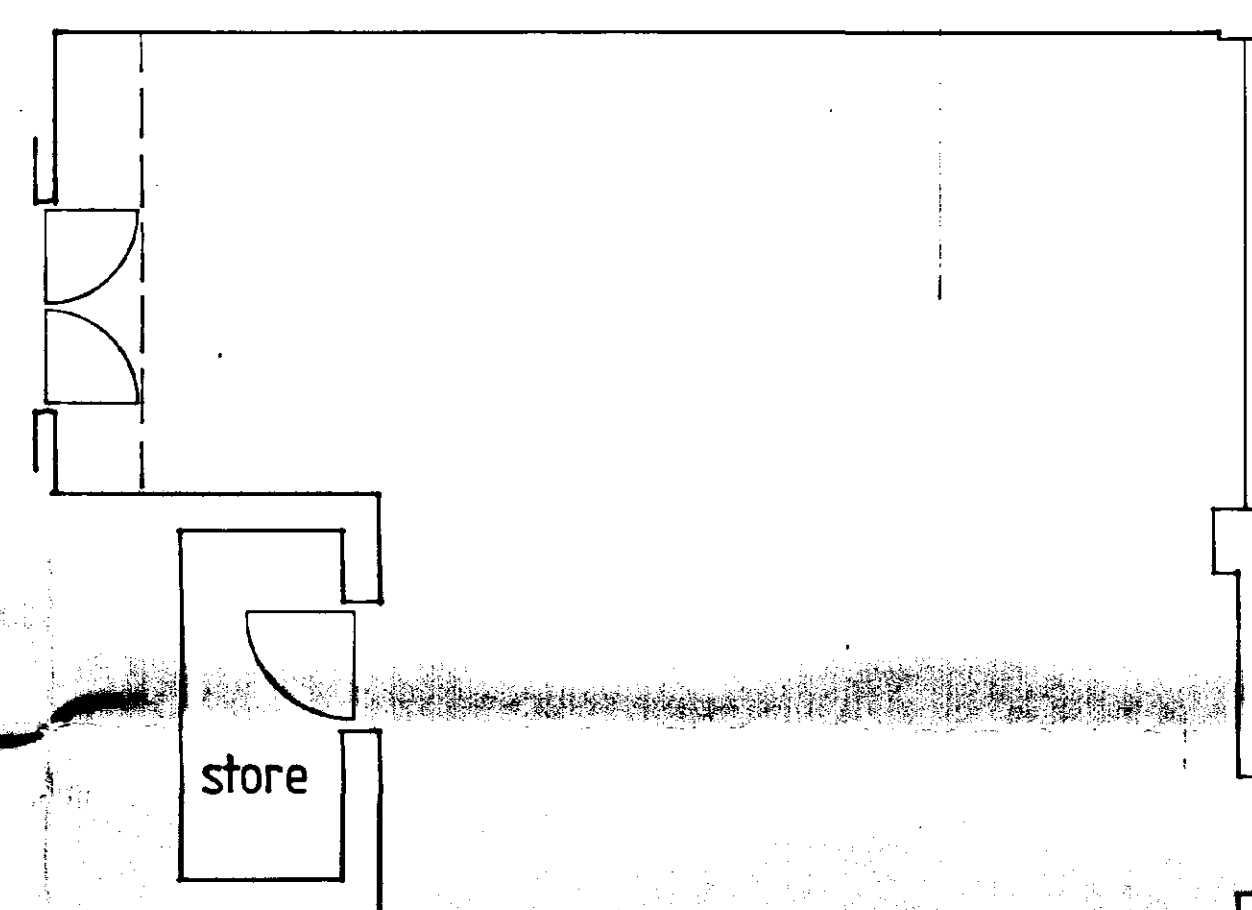

Front / West Elevation

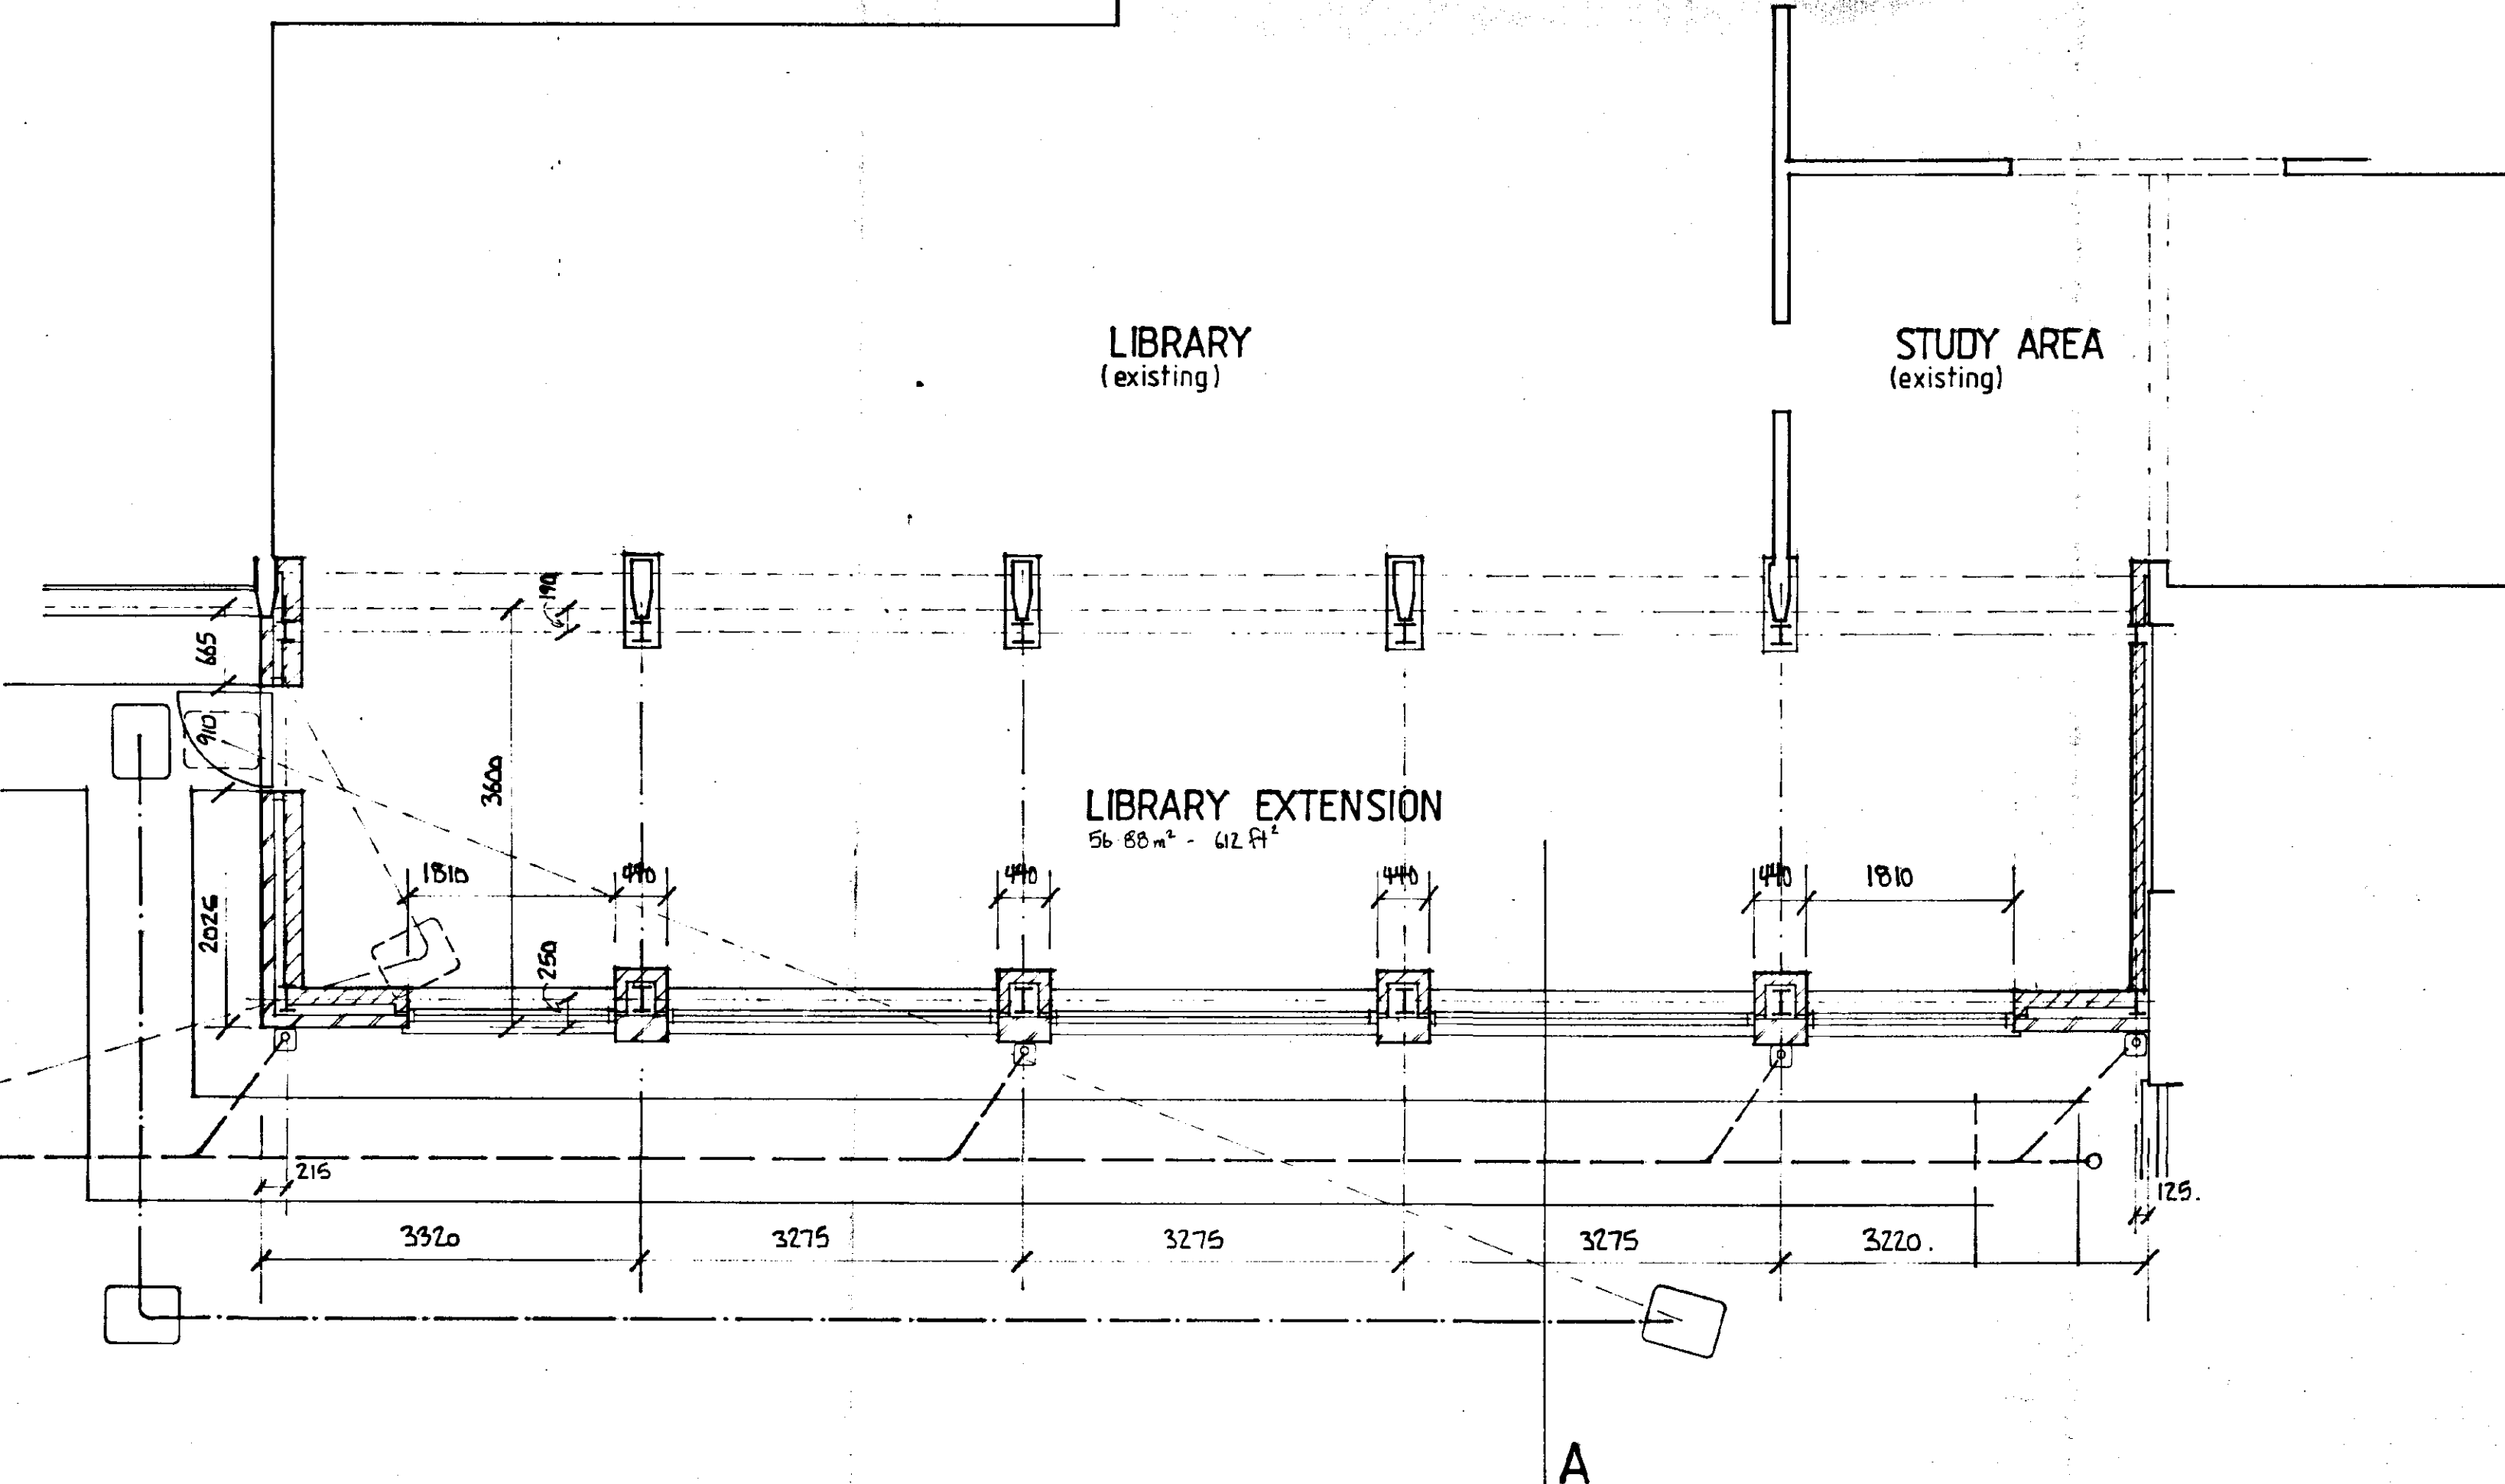

**DETERMINED
PLAN**

L.C.C.
- 7 APR 1997
ENVIRONMENTAL
SERVICES
DEPARTMENT

project
SPALDING GIRLS HIGH

LIBRARY EXTENSION

PROPOSALS

Land & Buildings Consultancy

J. David Trafford FRICS
General Manager
County Offices
Lincoln LN1 1ZA (01522) 552222

drawing no.
DX008 / 2

L&BC

scale 1:50 + 1:100
date 17/1/97
drawn S.OWEN.

A Professional Consultancy of Lincolnshire County Council