



NORTH ELEVATION - WESTLODE STREET PROPOSED
SCALE 1:250

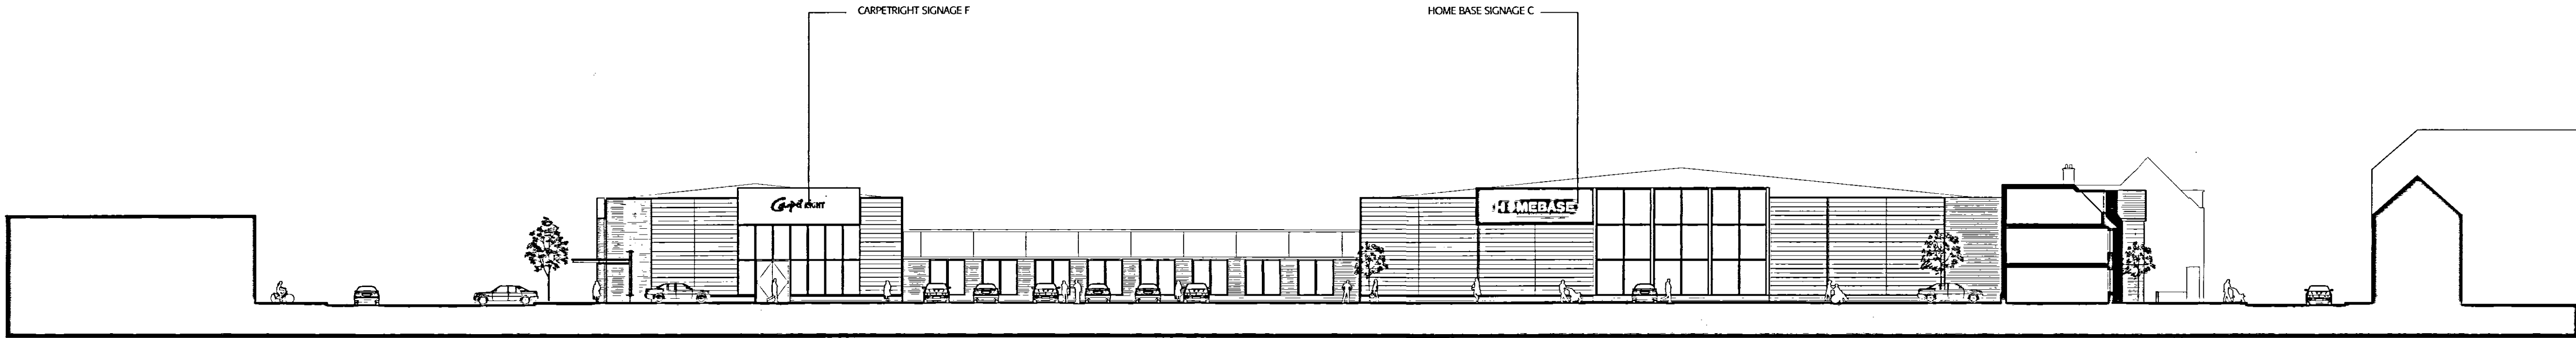


LONG SECTION THROUGH CAR PARK
SCALE 1:250

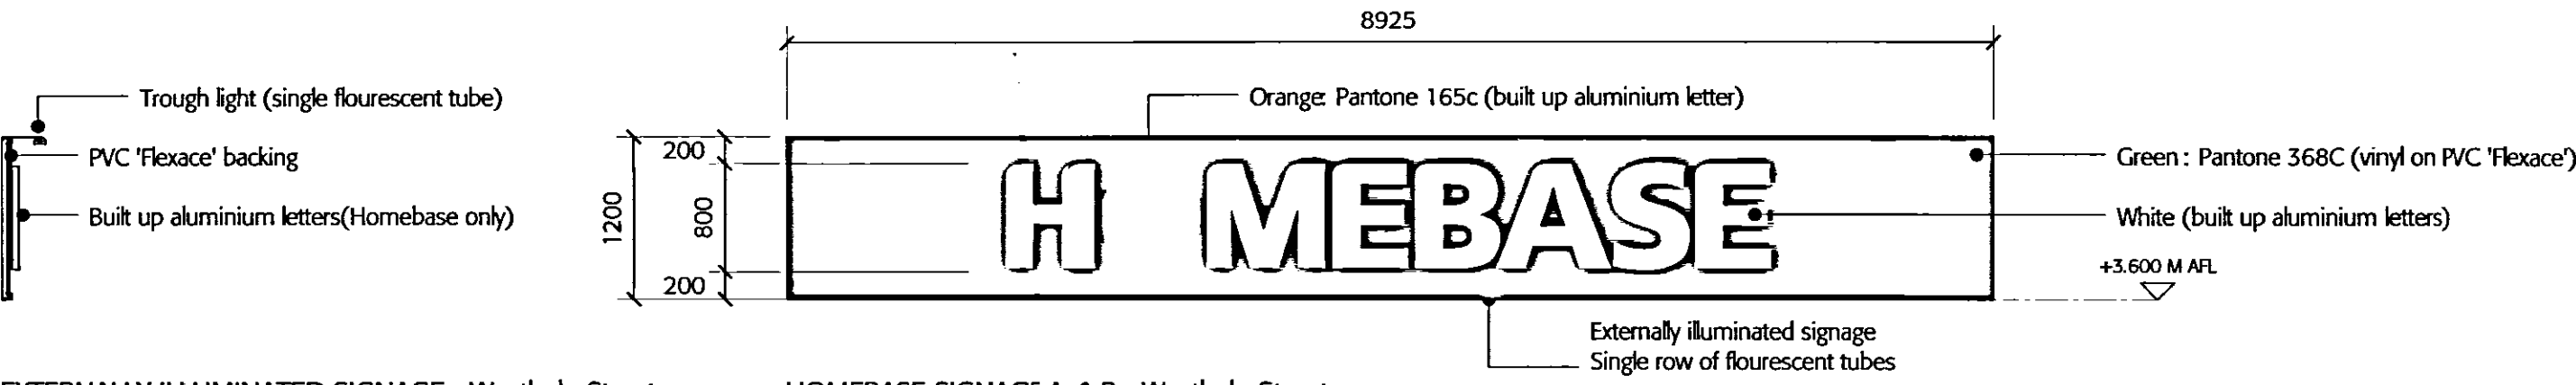


EXTERNALLY ILLUMINATED SIGNAGE - Westlode Street
SECTION SCALE 1:50

HOMEBASE SIGNAGE A & B - Westlode Street
ELEVATION SCALE 1:50

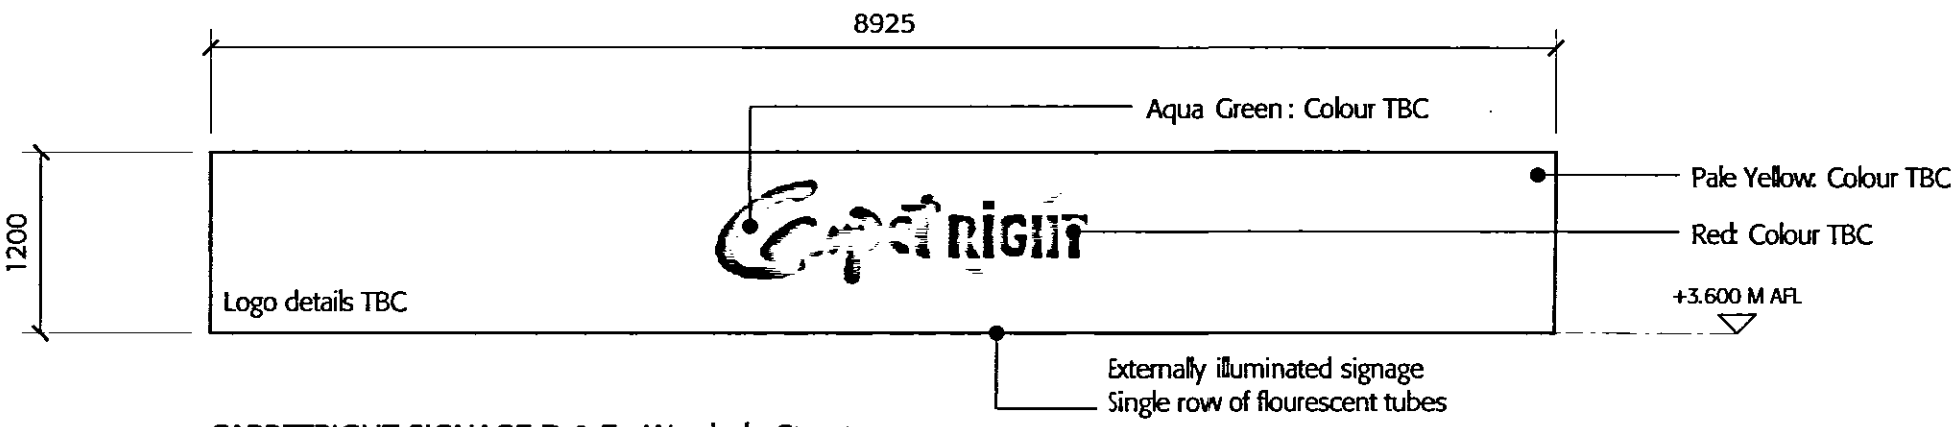


CARPETRIGHT SIGNAGE D & E - Westlode Street
ELEVATION SCALE 1:50

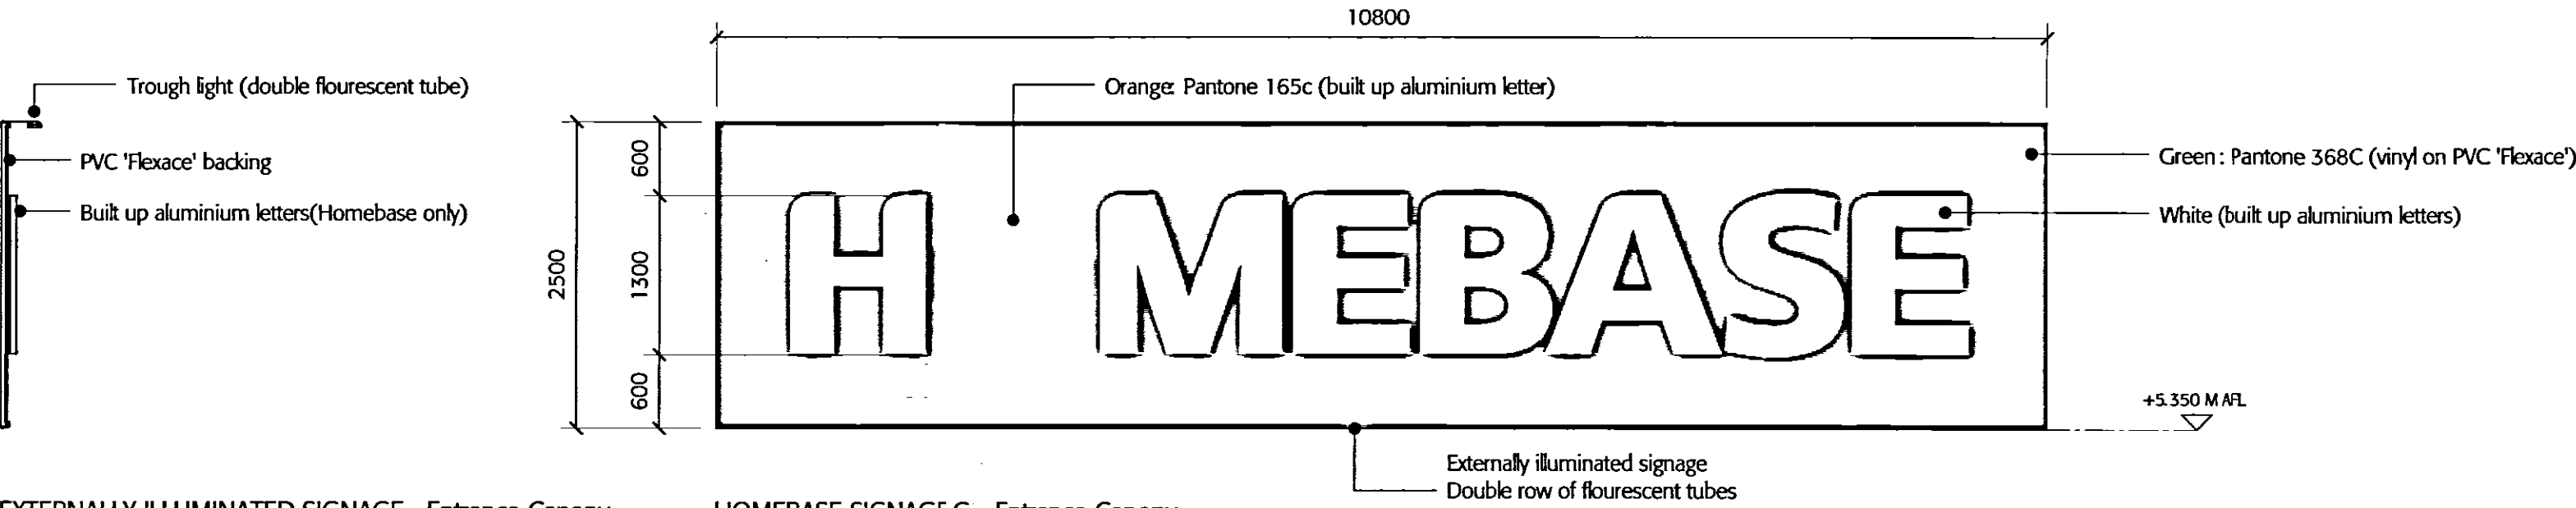

EXTERNALLY ILLUMINATED SIGNAGE - Entrance Canopy
SECTION SCALE 1:50


HOMEBASE SIGNAGE C - Entrance Canopy
ELEVATION SCALE 1:50

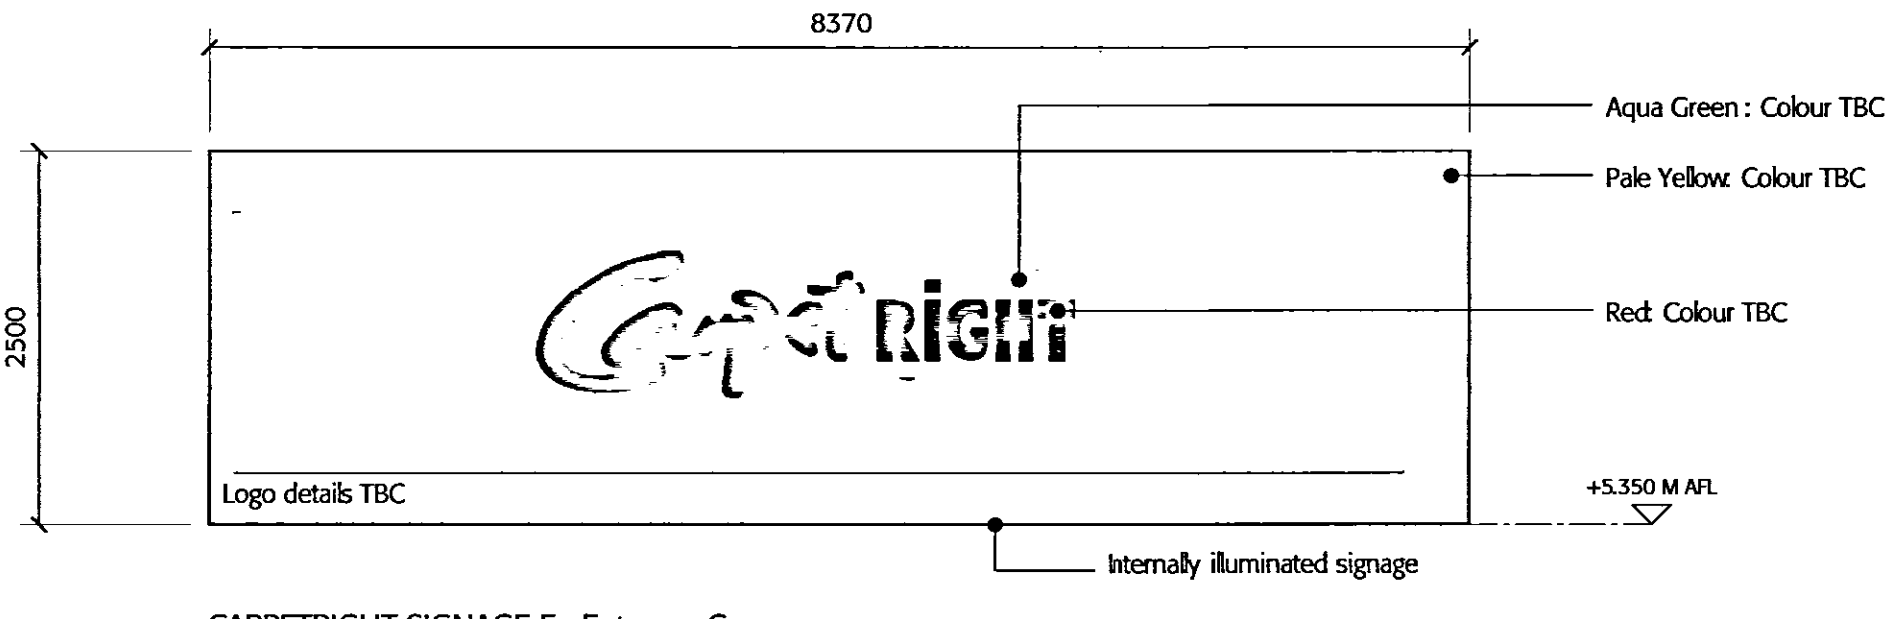

CARPETRIGHT SIGNAGE F - Entrance Canopy
ELEVATION SCALE 1:50

Revision	Date	Details
D	16.06.05	Internal illumination replaced with external to Westlode Street and Homebase signage
C	13.05.05	General updates to elevation from LPA
B	31.03.05	Homebase signage B added
A	24.03.05	Carpetright signage E added

This drawing is not to be scaled.
This drawing may be based on information in which exact dimensions cannot be verified, and therefore areas shown should be treated as approximate, and subject to confirmation by survey.
All information ©2005 Black Architecture Limited.

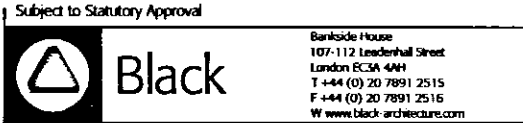

WESTLODE STREET
SPALDING
BRIDE HALL DEVELOPMENTS LTD

Signage Elevations

Drawn	Checked	Date	Scale
RC	SB	17.03.2005	1/250@A1
Project	Reference	Number	Revision
0153	PL	250	D