




NORTH ELEVATION - WESTLODE STREET PROPOSED
SCALE 1:250

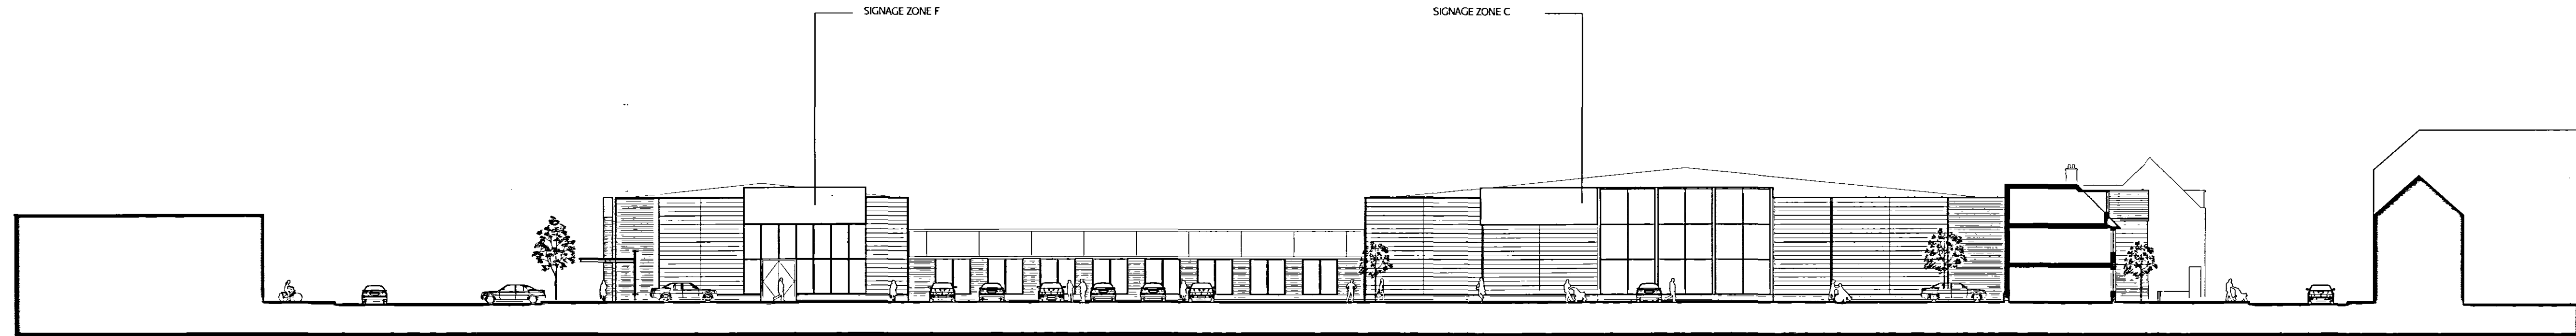


LONG SECTION THROUGH CAR PARK
SCALE 1:250

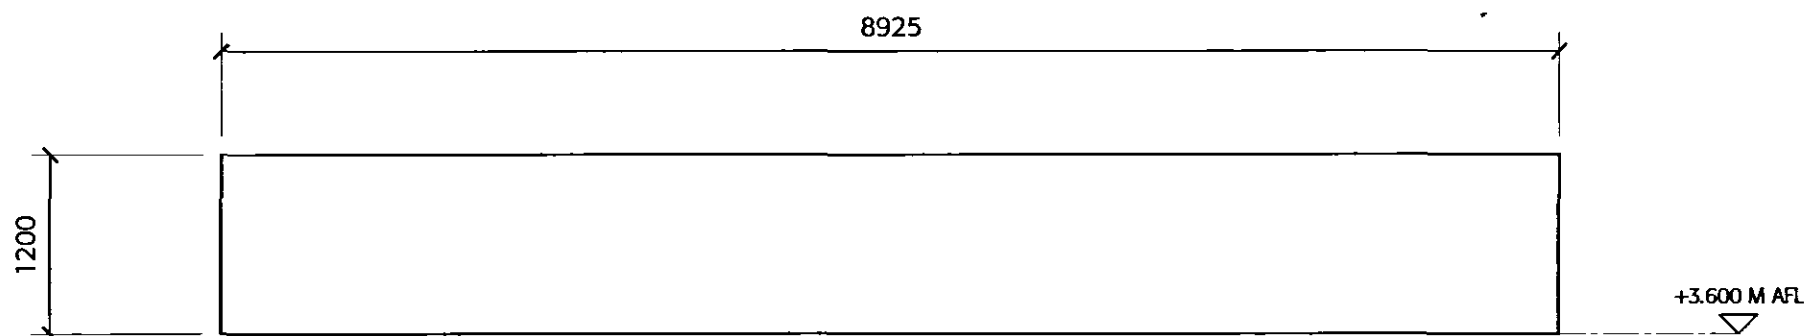


SIGNAGE ZONE A & B - Westlode Street
ELEVATION SCALE 1:50

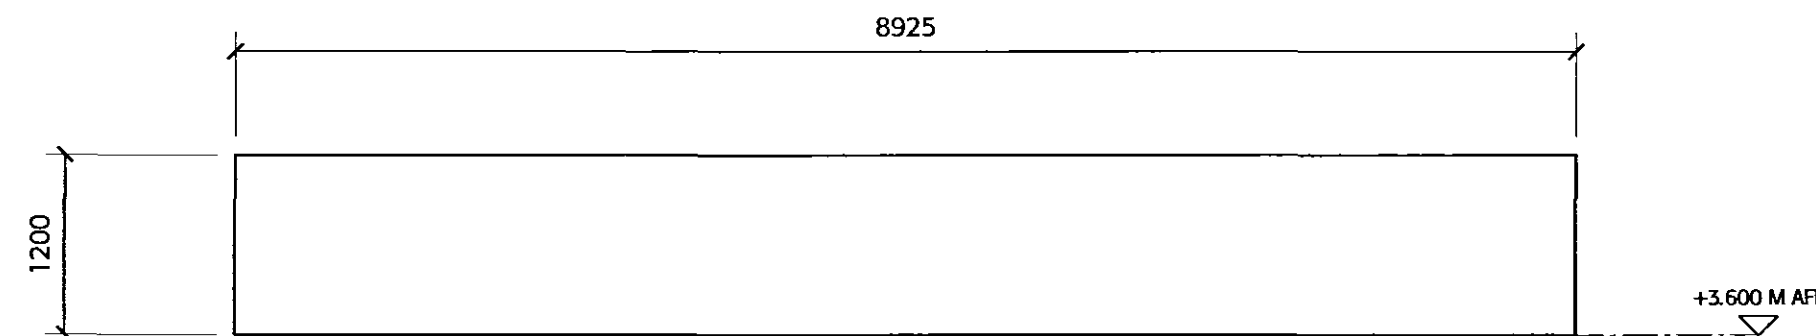

SIGNAGE ZONE D & E - Westlode Street
ELEVATION SCALE 1:50

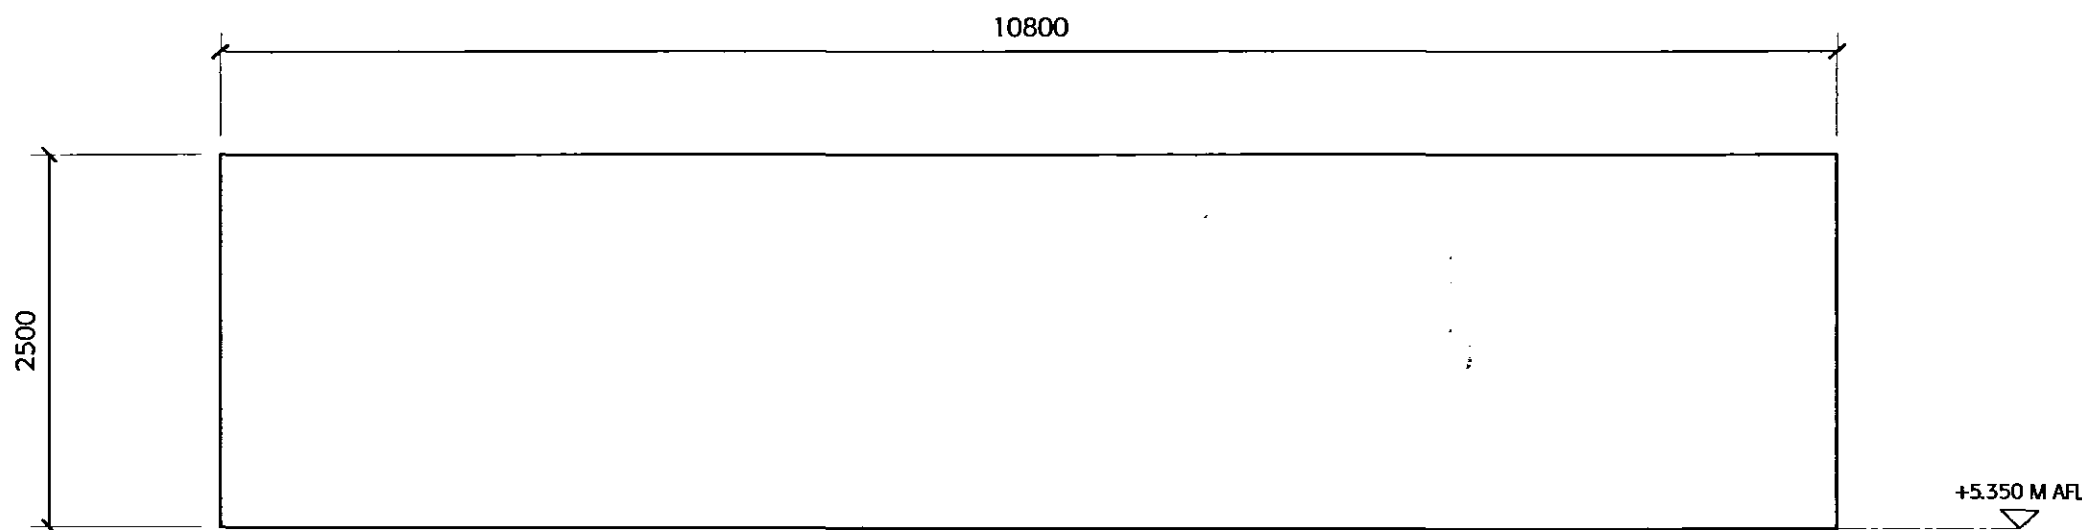

SIGNAGE ZONE C - Entrance Canopy
ELEVATION SCALE 1:50

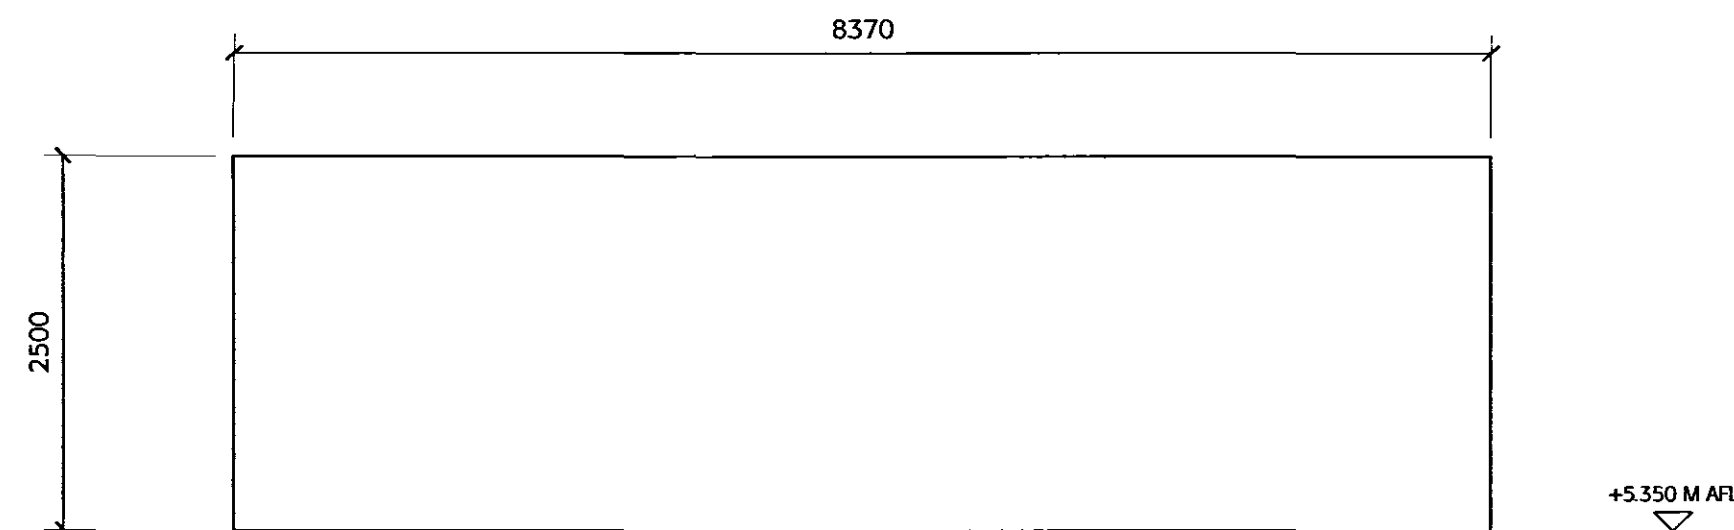

SIGNAGE ZONE F - Entrance Canopy
ELEVATION SCALE 1:50

AMENDED PLAN
Ref: 0453105

SHDC
Planning & Development
23 MAY 2005
Ref: 0453105

DETERMINED
PLAN

B	18.05.05	General updates to elevations from LPA	
A	31.03.05	Signage Zone B added	
Revision	Date	Details	
This drawing is not to be scaled. This drawing may be based on information in which exact dimensions cannot be verified, and therefore areas shown should be treated as approximate, and subject to confirmation by survey. All information © 2005 Black Architecture Limited.			
Subject to Statutory Approval			
 Black Architects		107-113 Leinster Street London EC3A 4NF T +44 (0) 20 7961 2515 F +44 (0) 20 7961 2516 W www.black-architecture.com	
WESTLODE STREET SPALDING BRIDE HALL DEVELOPMENTS LTD			
Signage Zone Elevations			
Drawn RC	Checked SB	Date 24.03.2005	Scale 1:250/500A1
Project 0153	Reference PL	Number 251	Revision B