




NORTH ELEVATION - WESTLODE STREET PROPOSED
SCALE 1:250

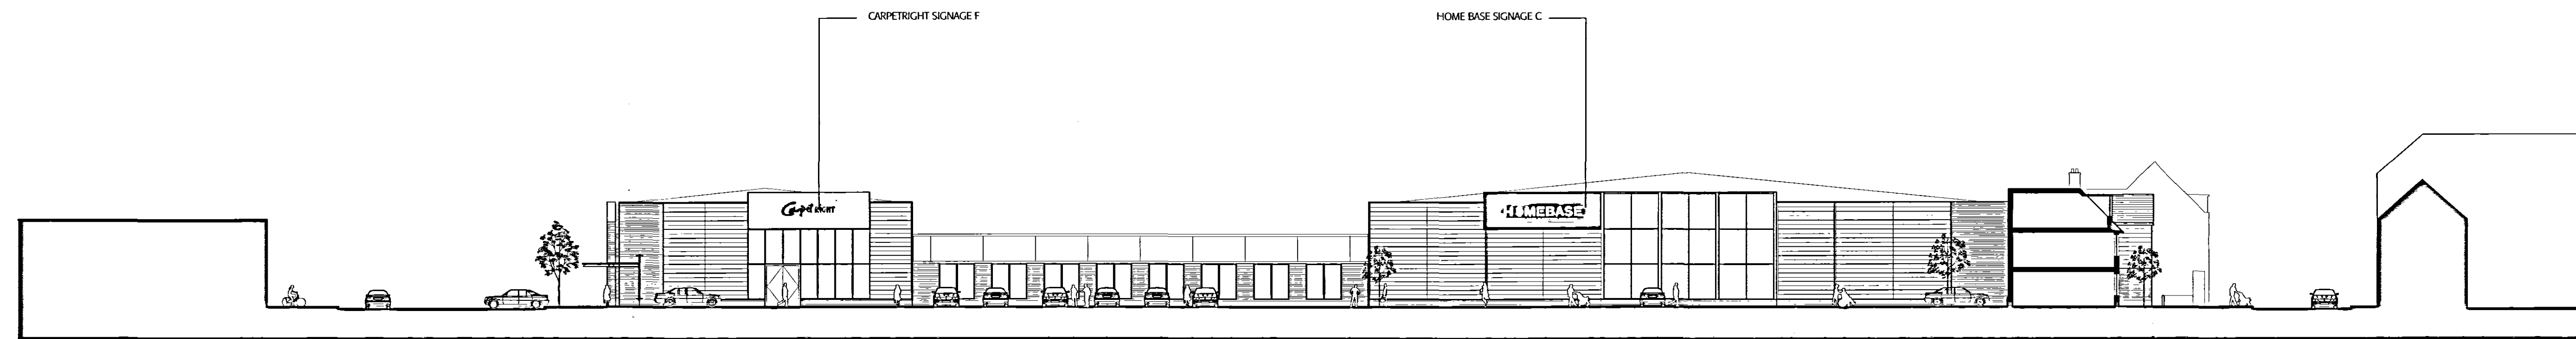


LONG SECTION THROUGH CAR PARK
SCALE 1:250

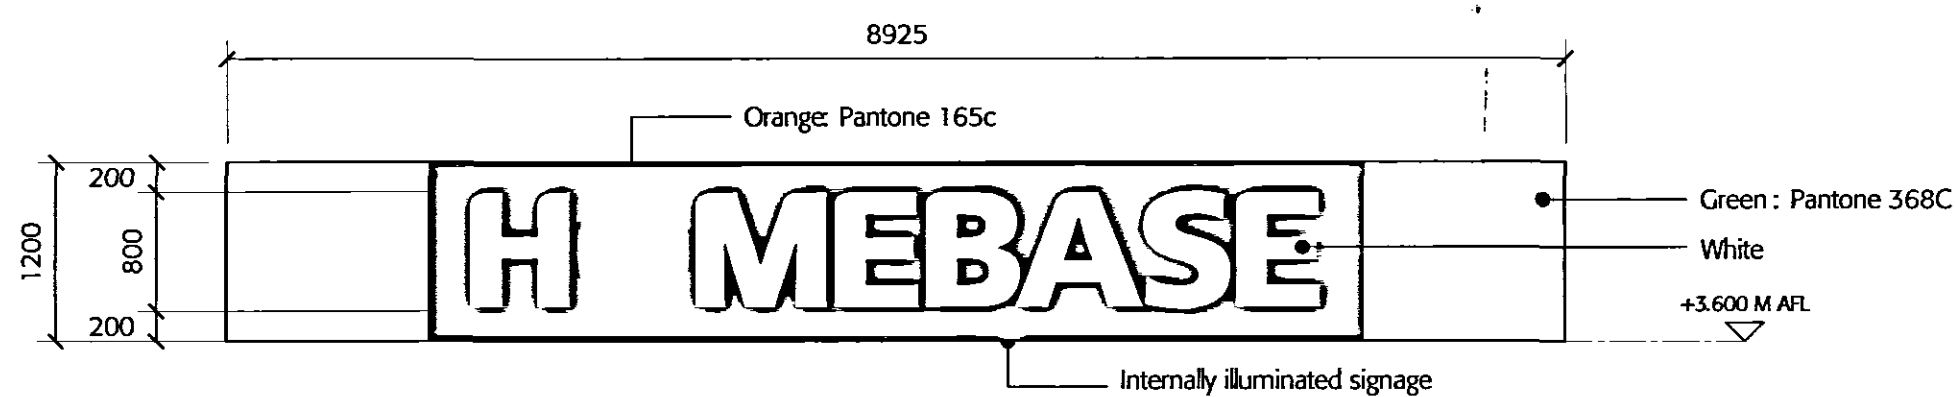


HOMEBASE SIGNAGE A & B - Westlode Street
ELEVATION SCALE 1:50

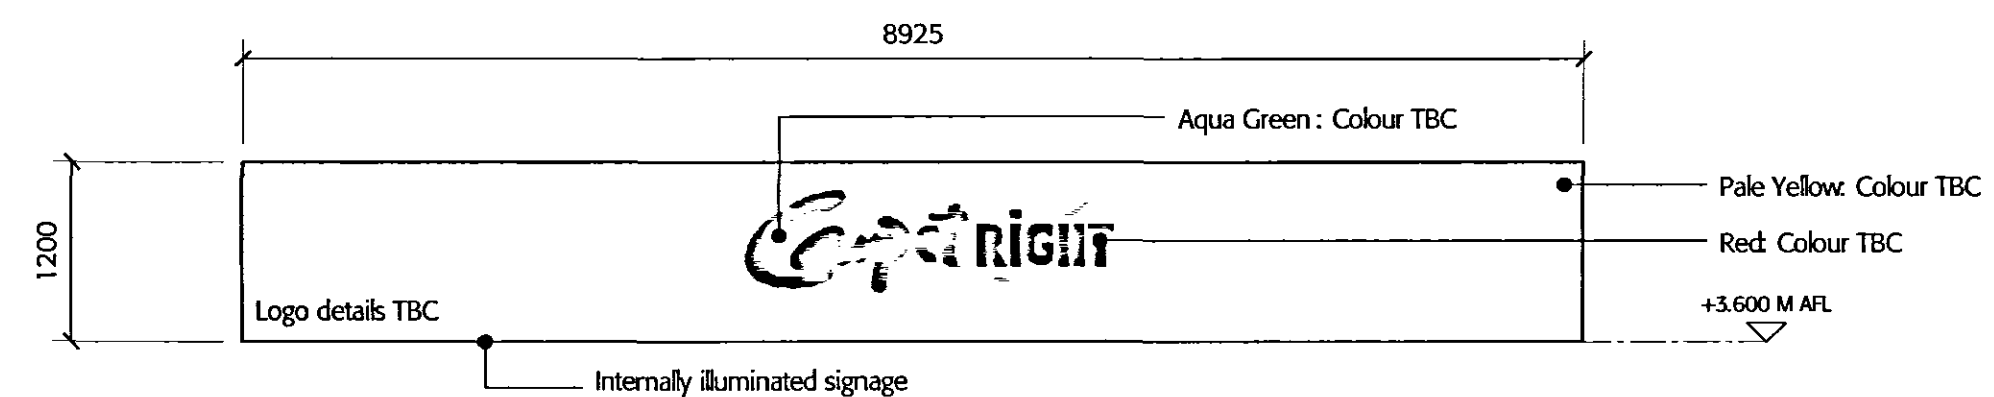

CARPETRIGHT SIGNAGE D & E - Westlode Street
ELEVATION SCALE 1:50

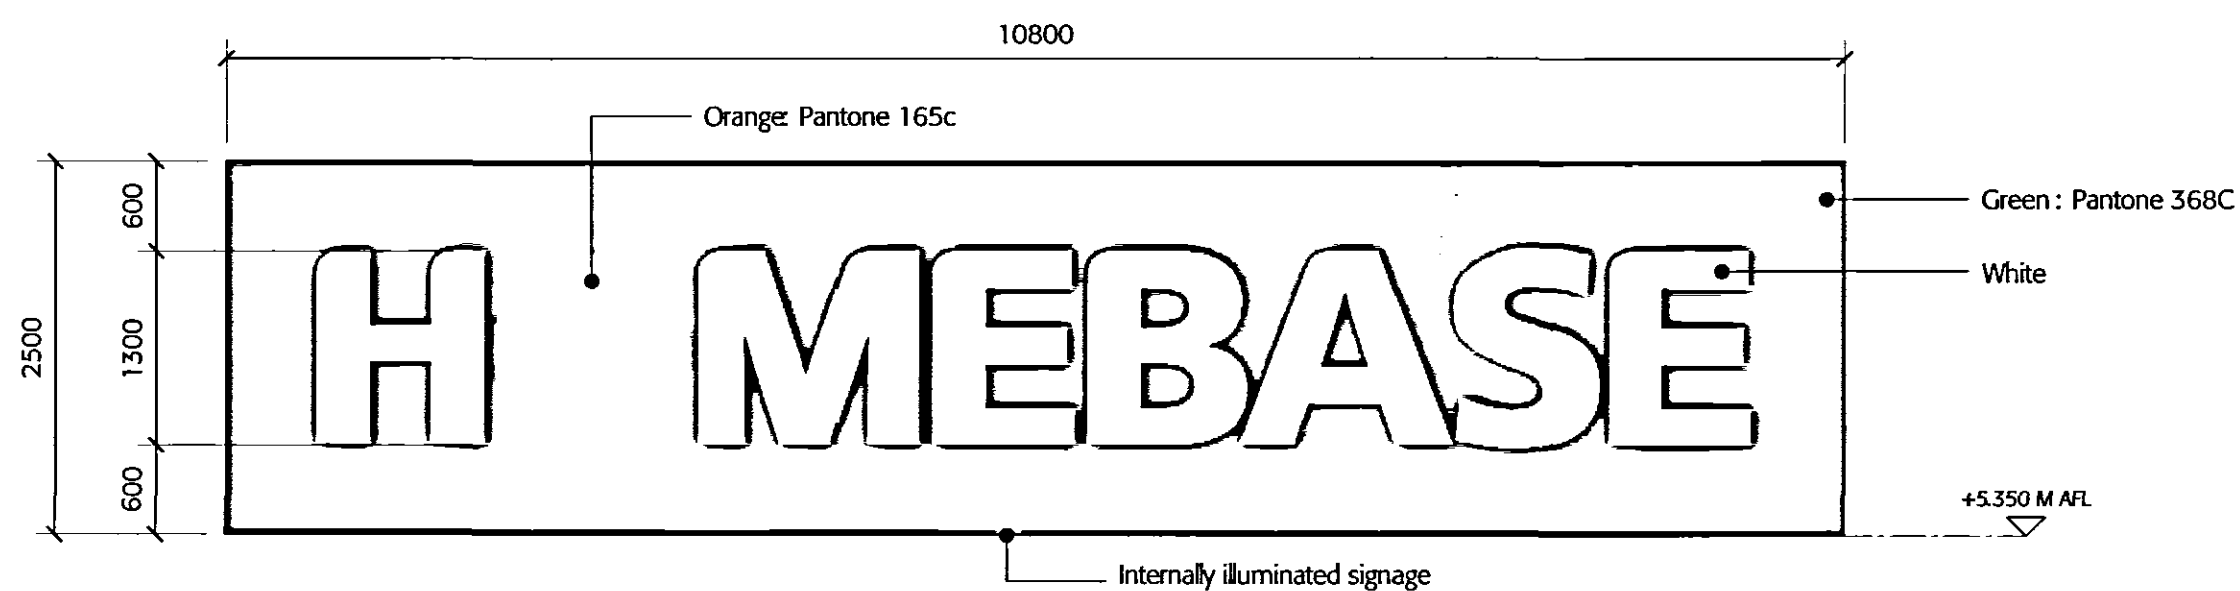

HOMEBASE SIGNAGE C - Entrance Canopy
ELEVATION SCALE 1:50

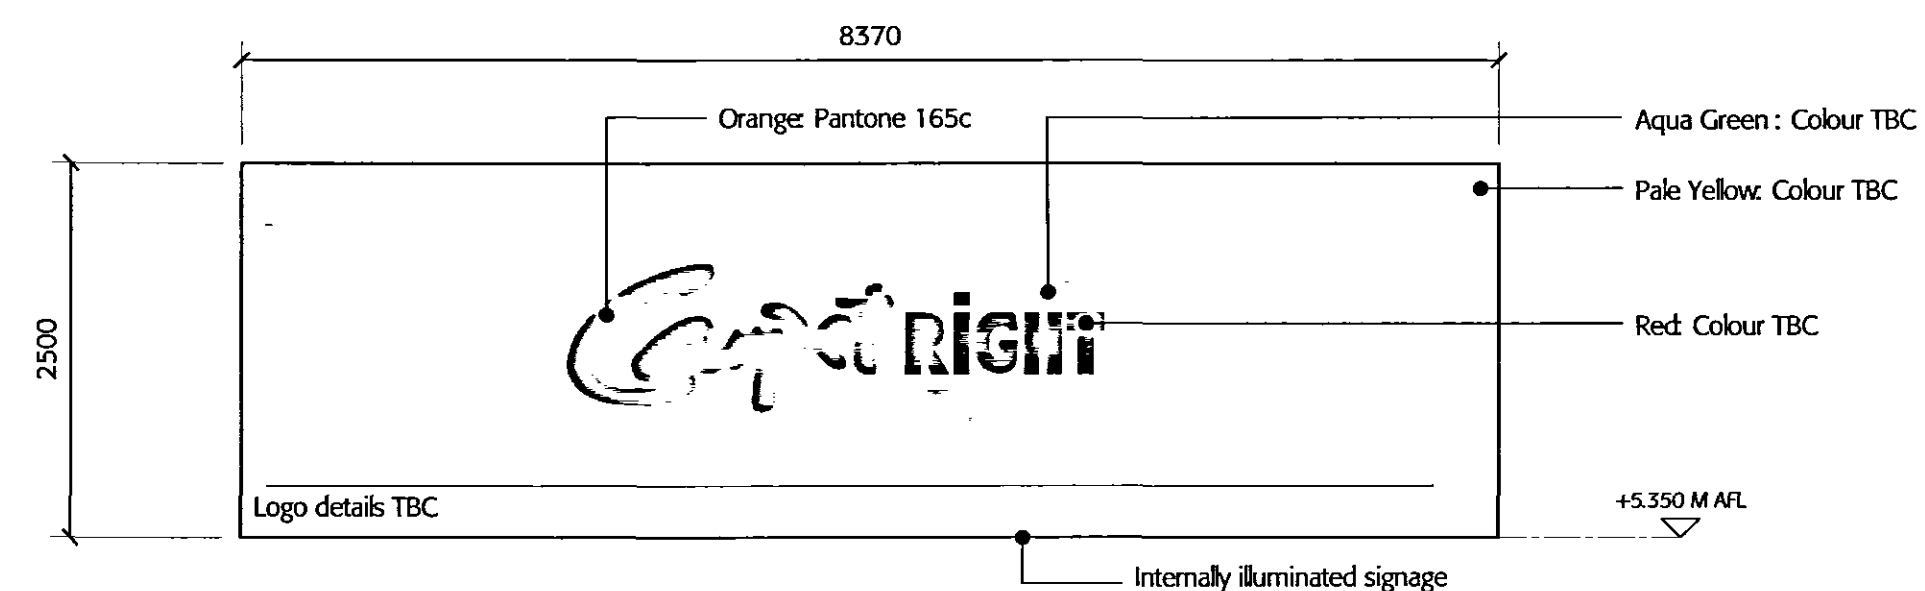

CARPETRIGHT SIGNAGE F - Entrance Canopy
ELEVATION SCALE 1:50

AMENDED PLAN
Ref: A1

SHCC
Planning & Development
23 MAY 2005
Ref: 0452/05

Revision	Date	Details
C	13.05.05	General updates to elevation from IFA
B	31.03.05	Homebase signage B added
A	24.03.05	Carpetright signage E added

This drawing is not to be scaled.
This drawing may be based on information in which exact dimensions cannot be verified, and therefore areas shown should be treated as approximate, and subject to confirmation by survey.
All information © 2005 Black Architecture Limited.

Subject to Statutory Approval

	Black 107-117 Westlode Street London EC2A 4NF T +44 (0) 20 7861 2515 F +44 (0) 20 7861 2516 www.black-architecture.com
--	---

WESTLODE STREET
SPALDING
BRIDE HALL DEVELOPMENTS LTD
Signage Elevations

Drawn RCC	Checked SB	Date 17.03.2005	Scale 1/250(BA1)
Project 0153	Reference PL	Number 250	Revision C

Ref: 0452/05
SUPERSEDED