




NORTH ELEVATION - WESTLODE STREET PROPOSED
SCALE 1:250

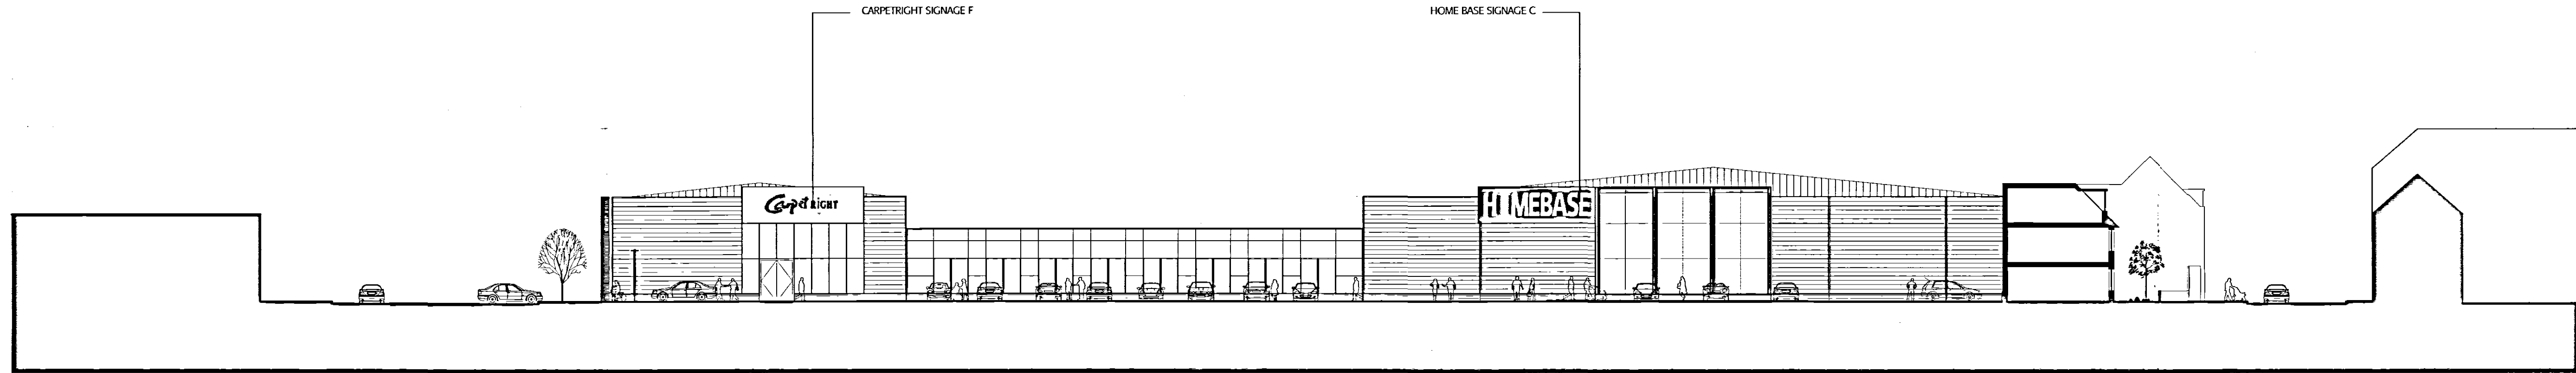


LONG SECTION THROUGH CAR PARK
SCALE 1:250

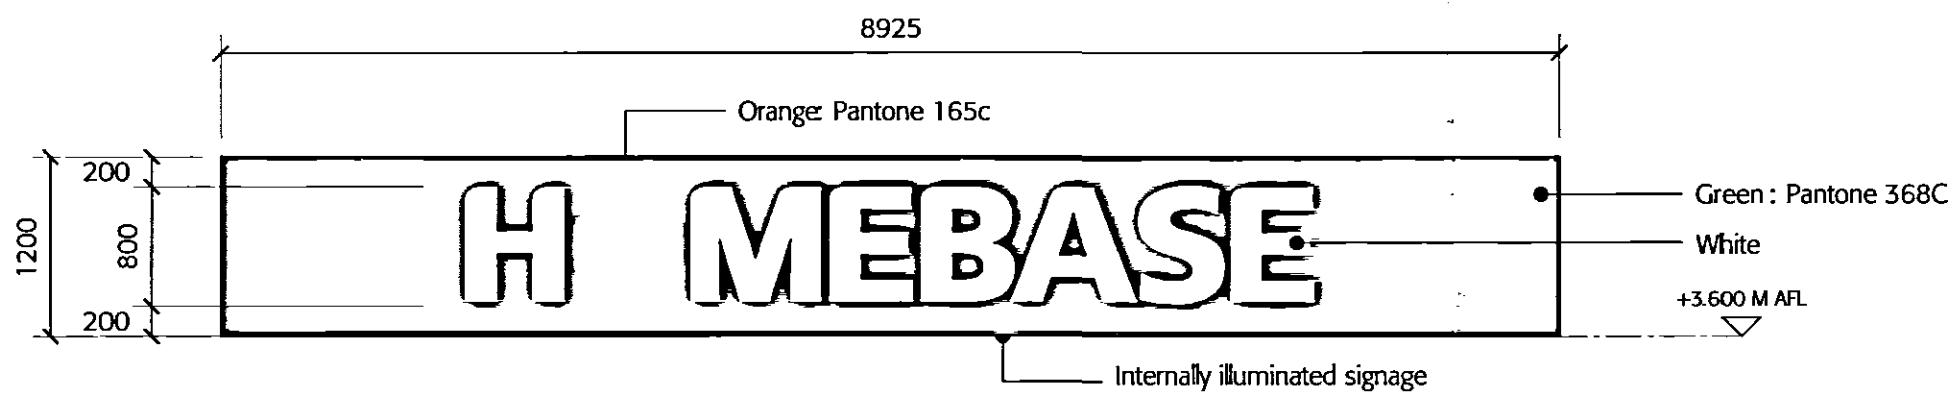


HOMEBASE SIGNAGE A & B - Westlode Street
ELEVATION SCALE 1:50

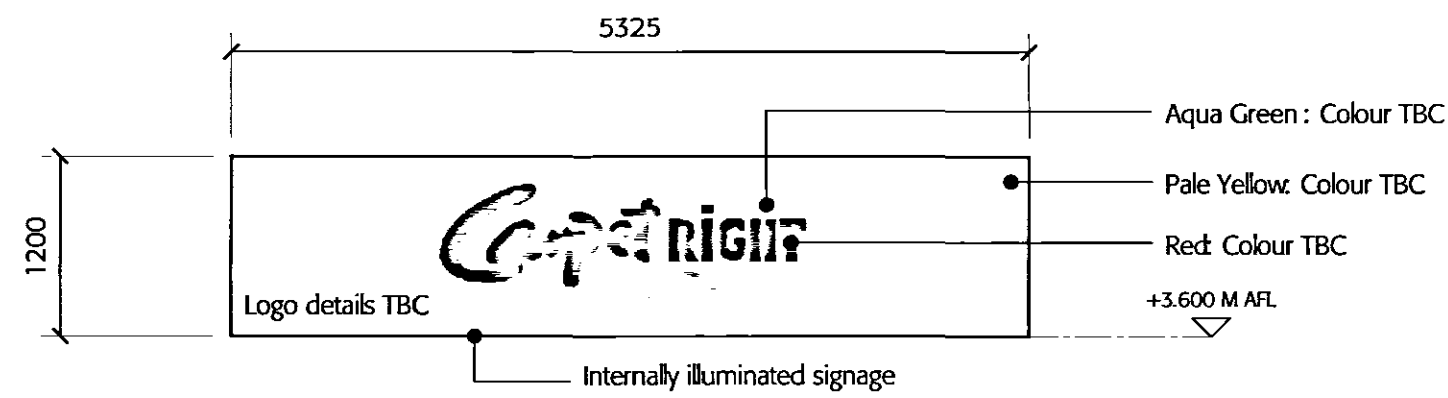


CARPETRIGHT SIGNAGE D - Westlode Street
ELEVATION SCALE 1:50

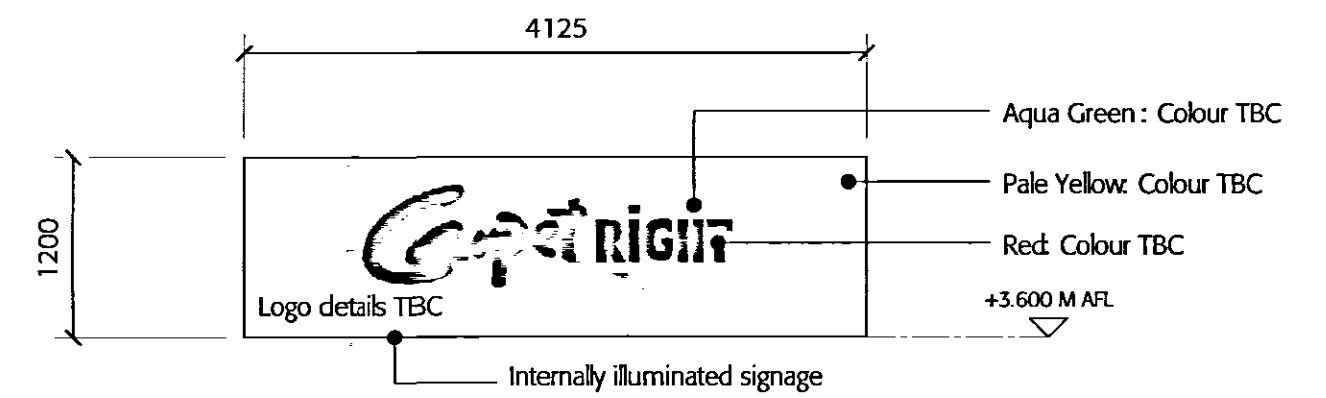

CARPETRIGHT SIGNAGE E - Westlode Street
ELEVATION SCALE 1:50

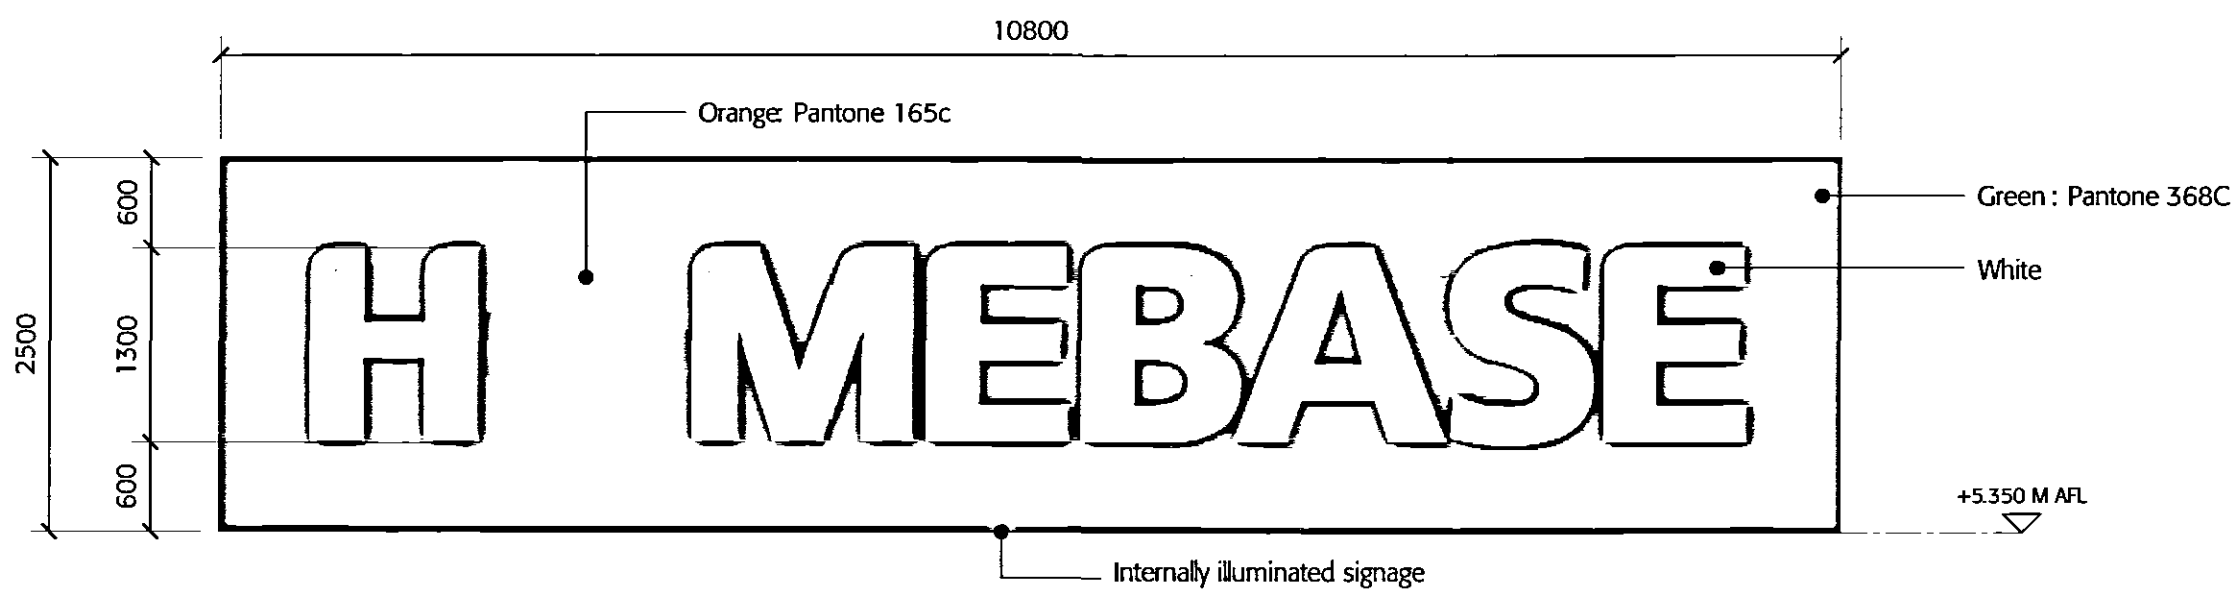

HOMEBASE SIGNAGE C - Entrance Canopy
ELEVATION SCALE 1:50

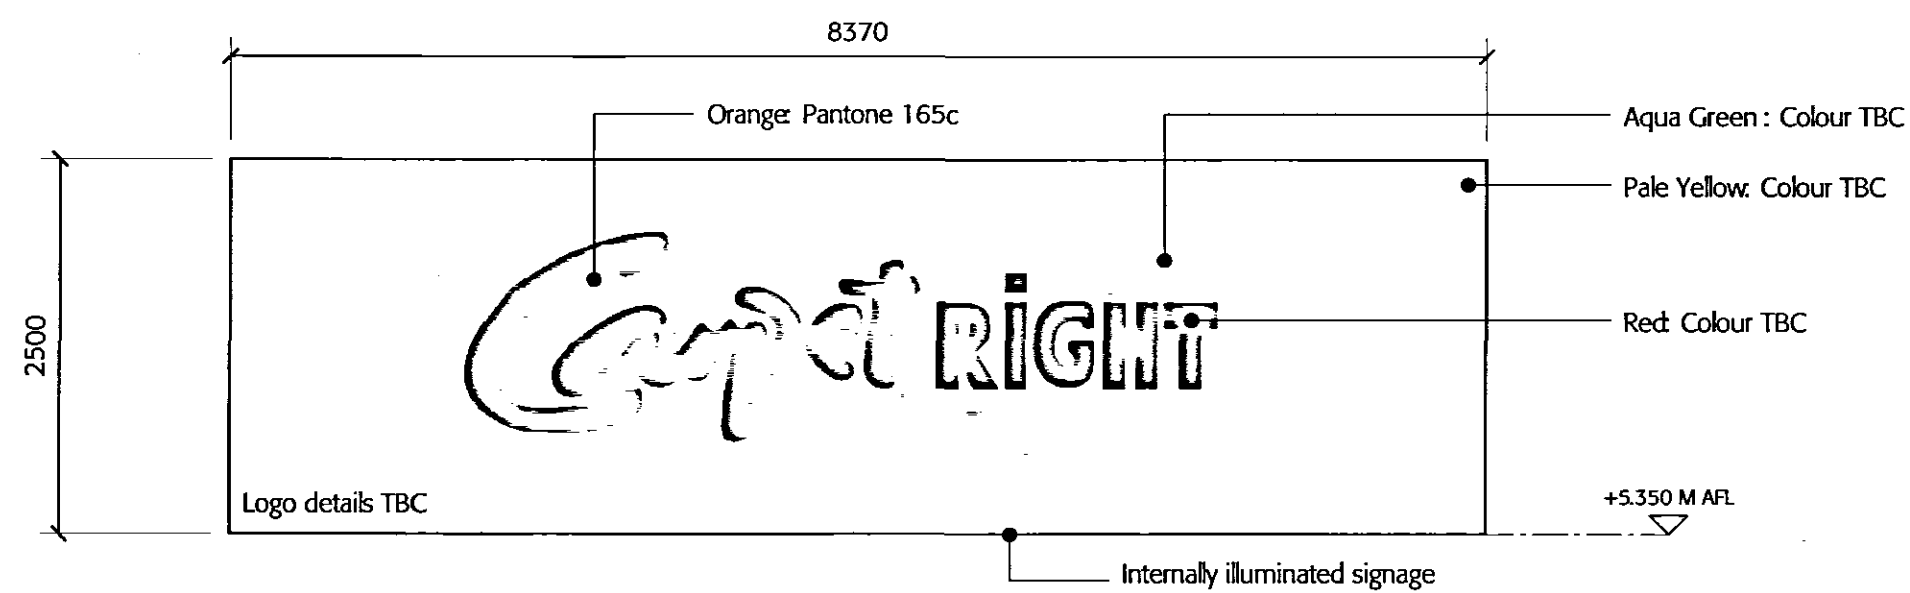

CARPETRIGHT SIGNAGE F - Entrance Canopy
ELEVATION SCALE 1:50

Planning & Development
- 4 APR 2005
Ref: 0453/05

Ref: 0453/05
SUPERSEDED

Revision	31.03.05		Homebase signage B added	
	24.03.05		Carpetright signage E added	
Revision	Date	Details		
This drawing is not to be scaled. The drawing may be based on information in which exact dimensions cannot be verified, and therefore areas shown should be treated as approximate, and subject to confirmation by survey. All information ©2005 Black Architecture Limited.				
Subject to Statutory Approval				
		Black 1011 111 Unwalled Street London EC3N 4NE T +44 (0) 20 7991 2515 F +44 (0) 20 7991 2516 www.black-architecture.com		
WESTLODE STREET SPALDING BRIDE HALL DEVELOPMENTS LTD Signage Elevations				
Drawn 102	Checked SB	Date 17.03.2005	Scale 1/250&A1	
Project 0153	Reference PL	Number 250	Revision B	