

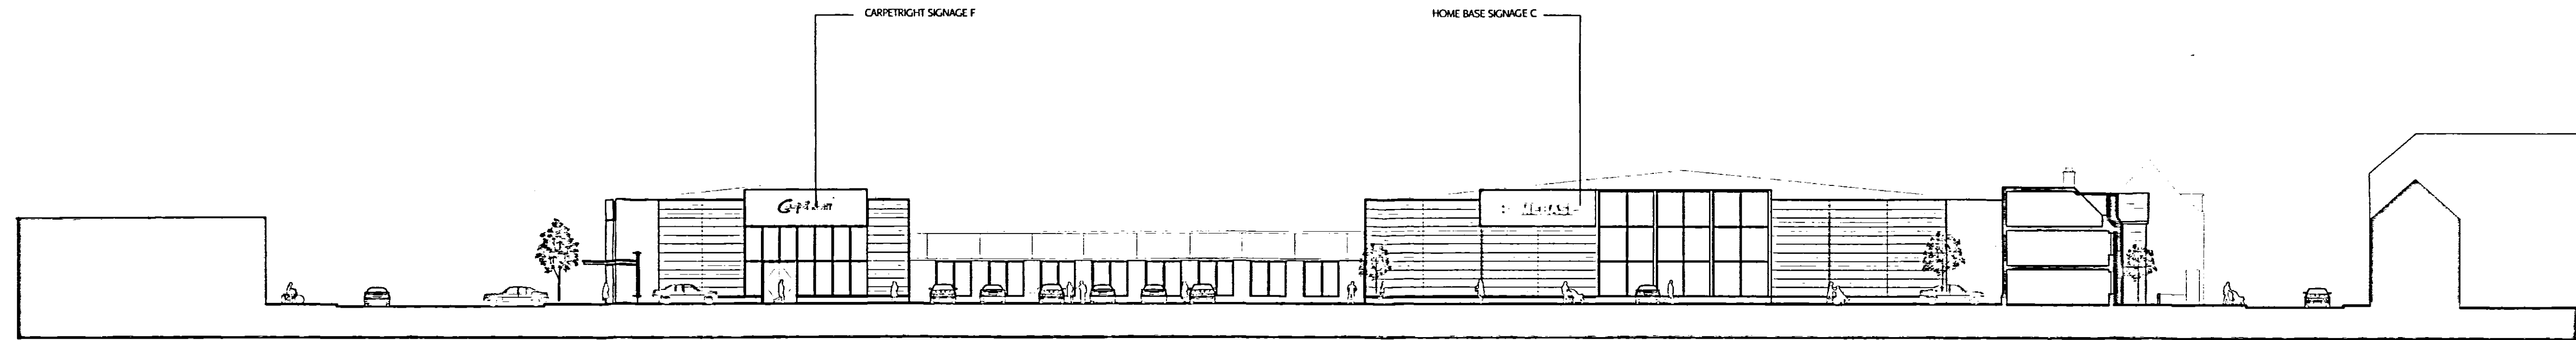
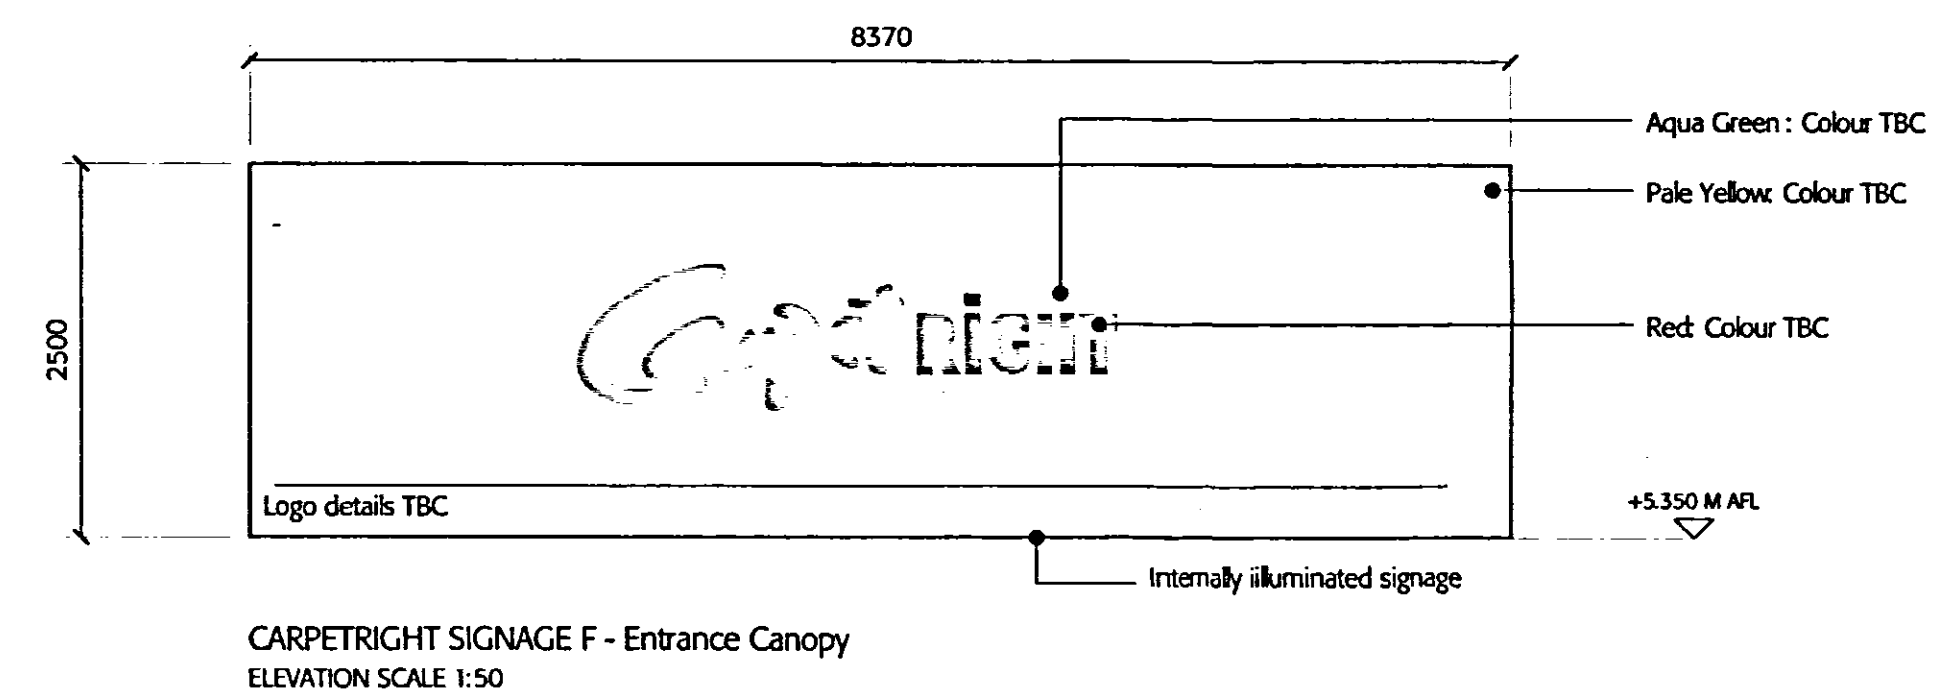
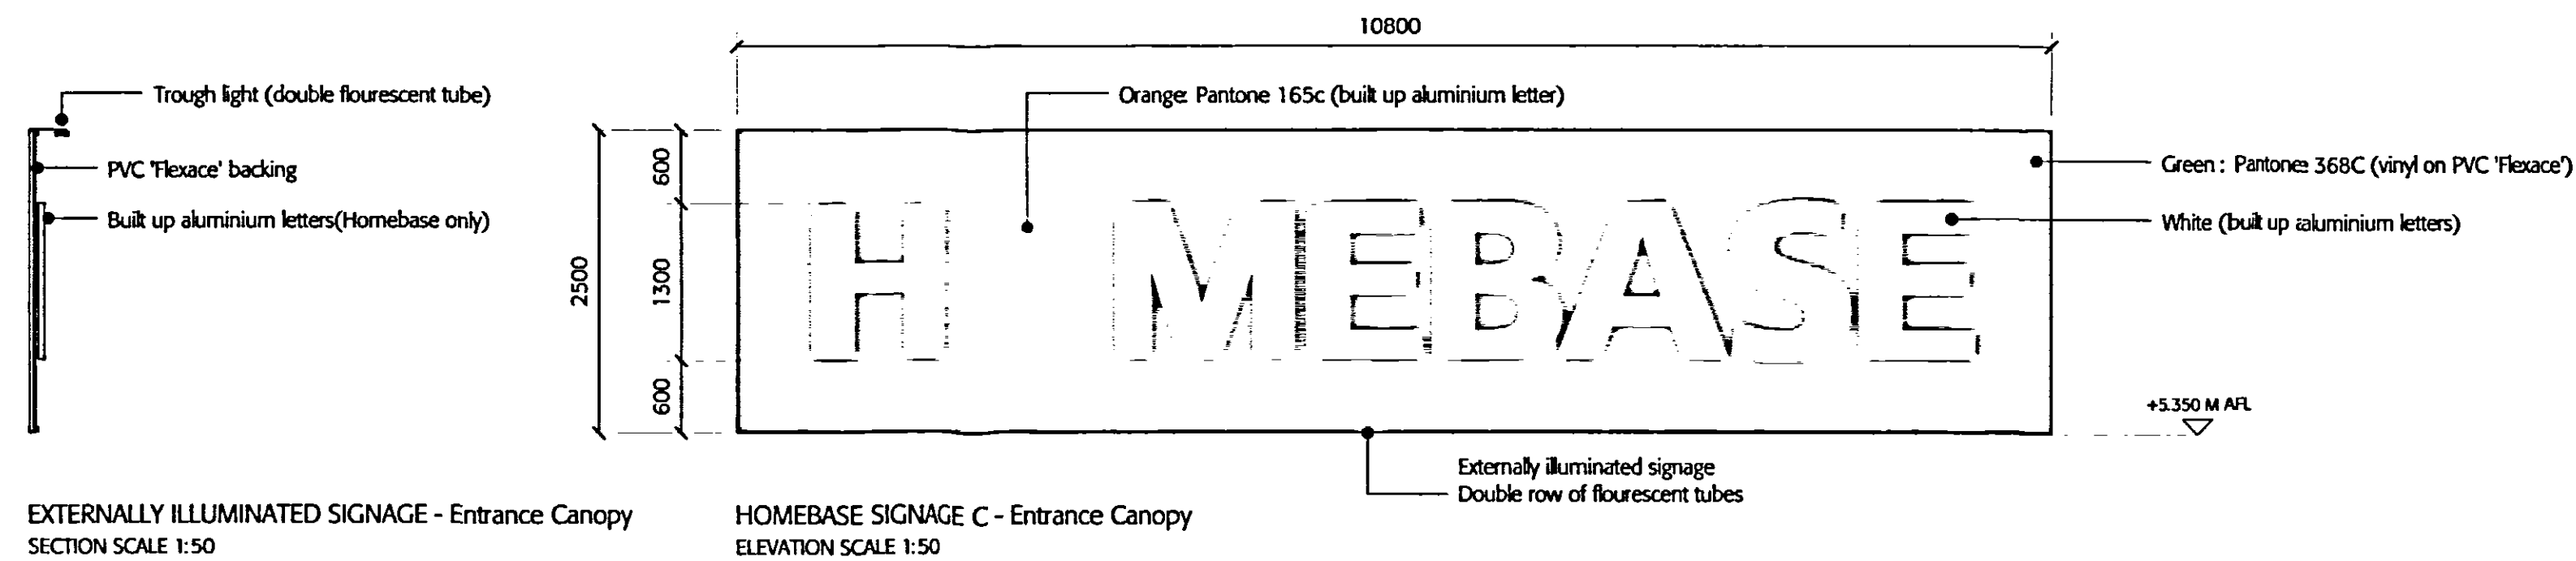


NORTH ELEVATION - WESTLODE STREET PROPOSED
SCALE 1:250

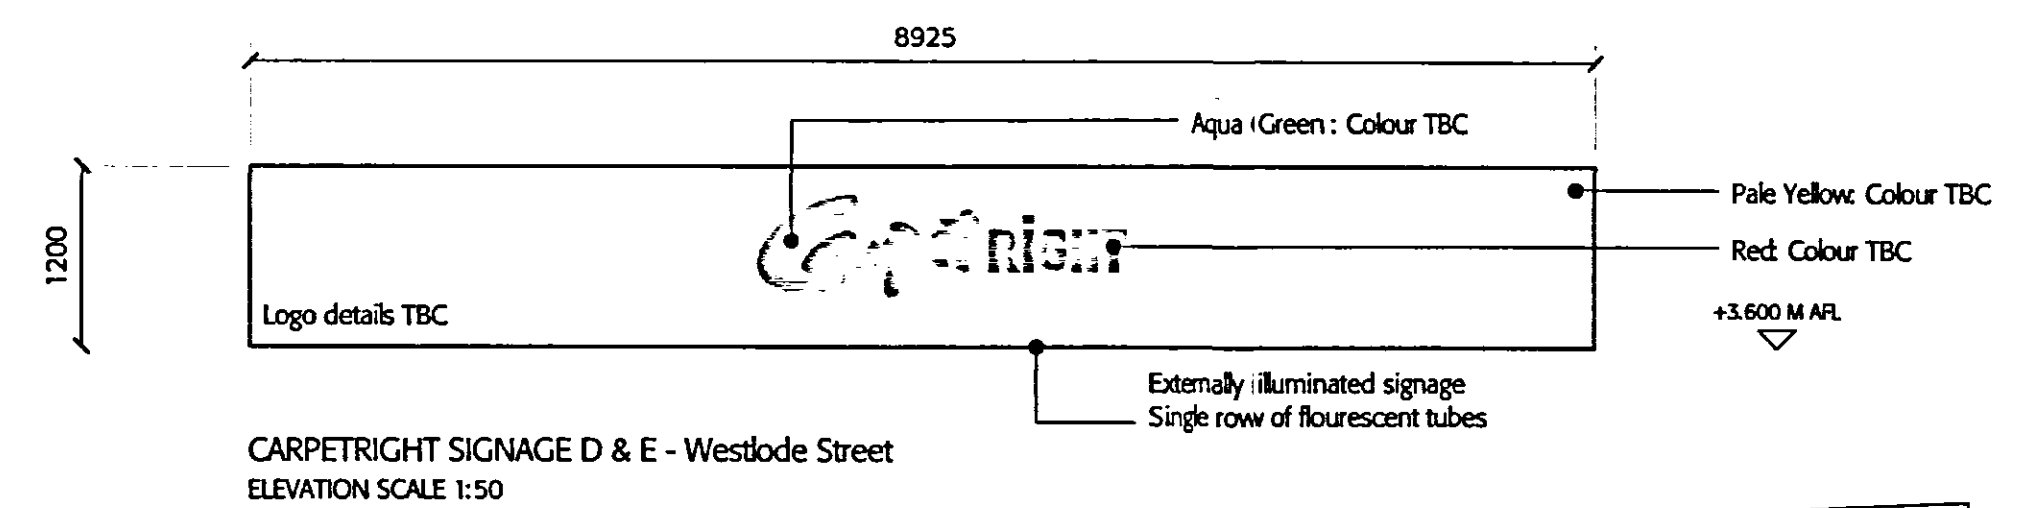

LONG SECTION THROUGH CAR PARK
SCALE 1:250

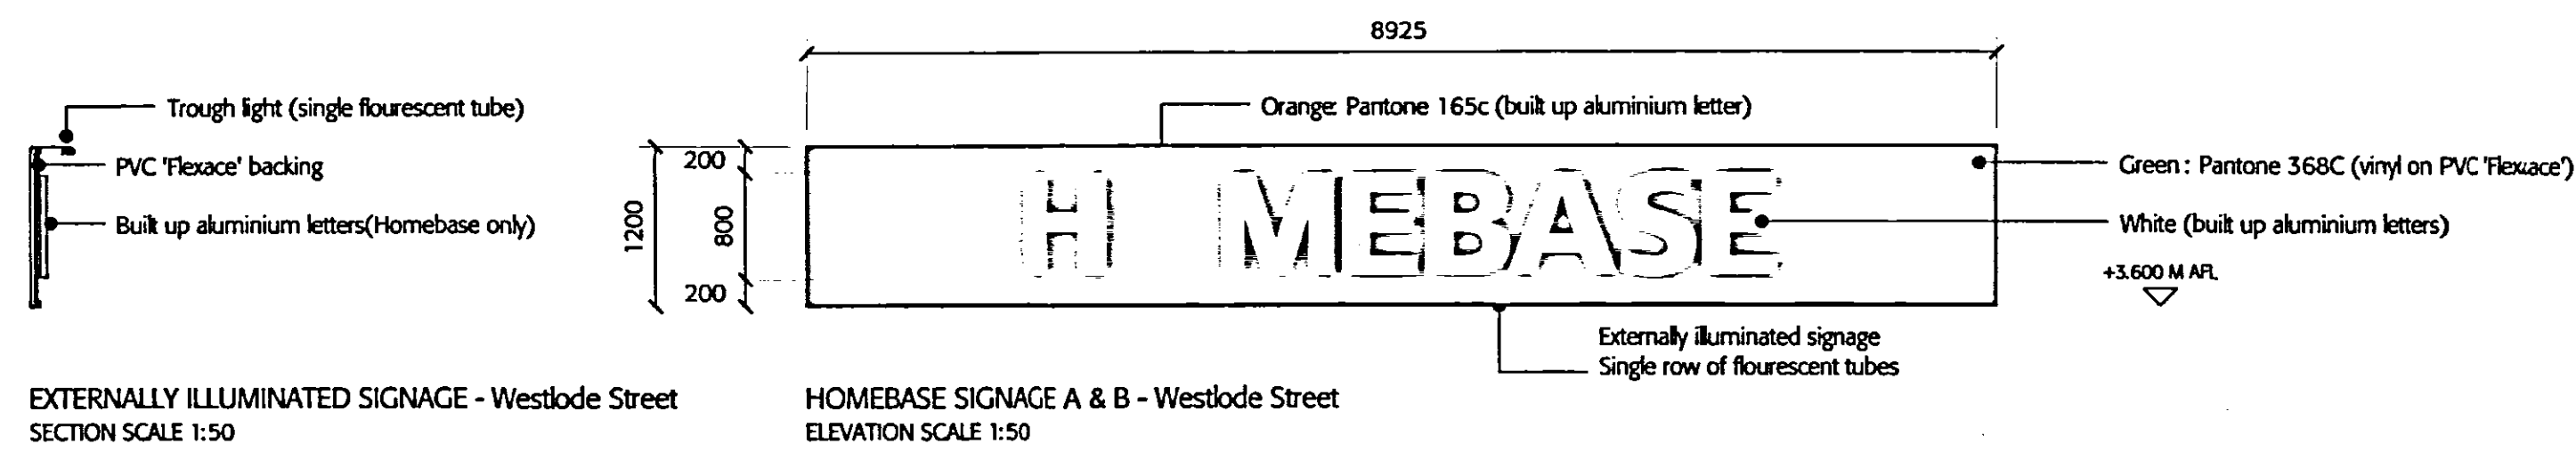

AMENDED PLAN
Ref. A2

SH02
Planning & Development
22 JUN 2005
Ref: 0453105

Drawn	Date	Scale
15.06.05	15.06.05	1:250
13.05.05	13.05.05	1:250
31.03.05	31.03.05	1:250
24.03.05	24.03.05	1:250

This drawing is not to be scaled.
This drawing may be based on information in which must dimensions cannot be verified, and therefore areas shown should be treated as approximate and subject to confirmation by survey.
All information © 2005 Black Architecture Limited.

Drawn	Checked	Date	Scale
15.06.05	15.06.05	15.06.05	1:250
13.05.05	13.05.05	13.05.05	1:250
31.03.05	31.03.05	31.03.05	1:250
24.03.05	24.03.05	24.03.05	1:250

Black
WESTLODE STREET
SPALDING
BRIDE HALL DEVELOPMENTS LTD
Signage Elevations