


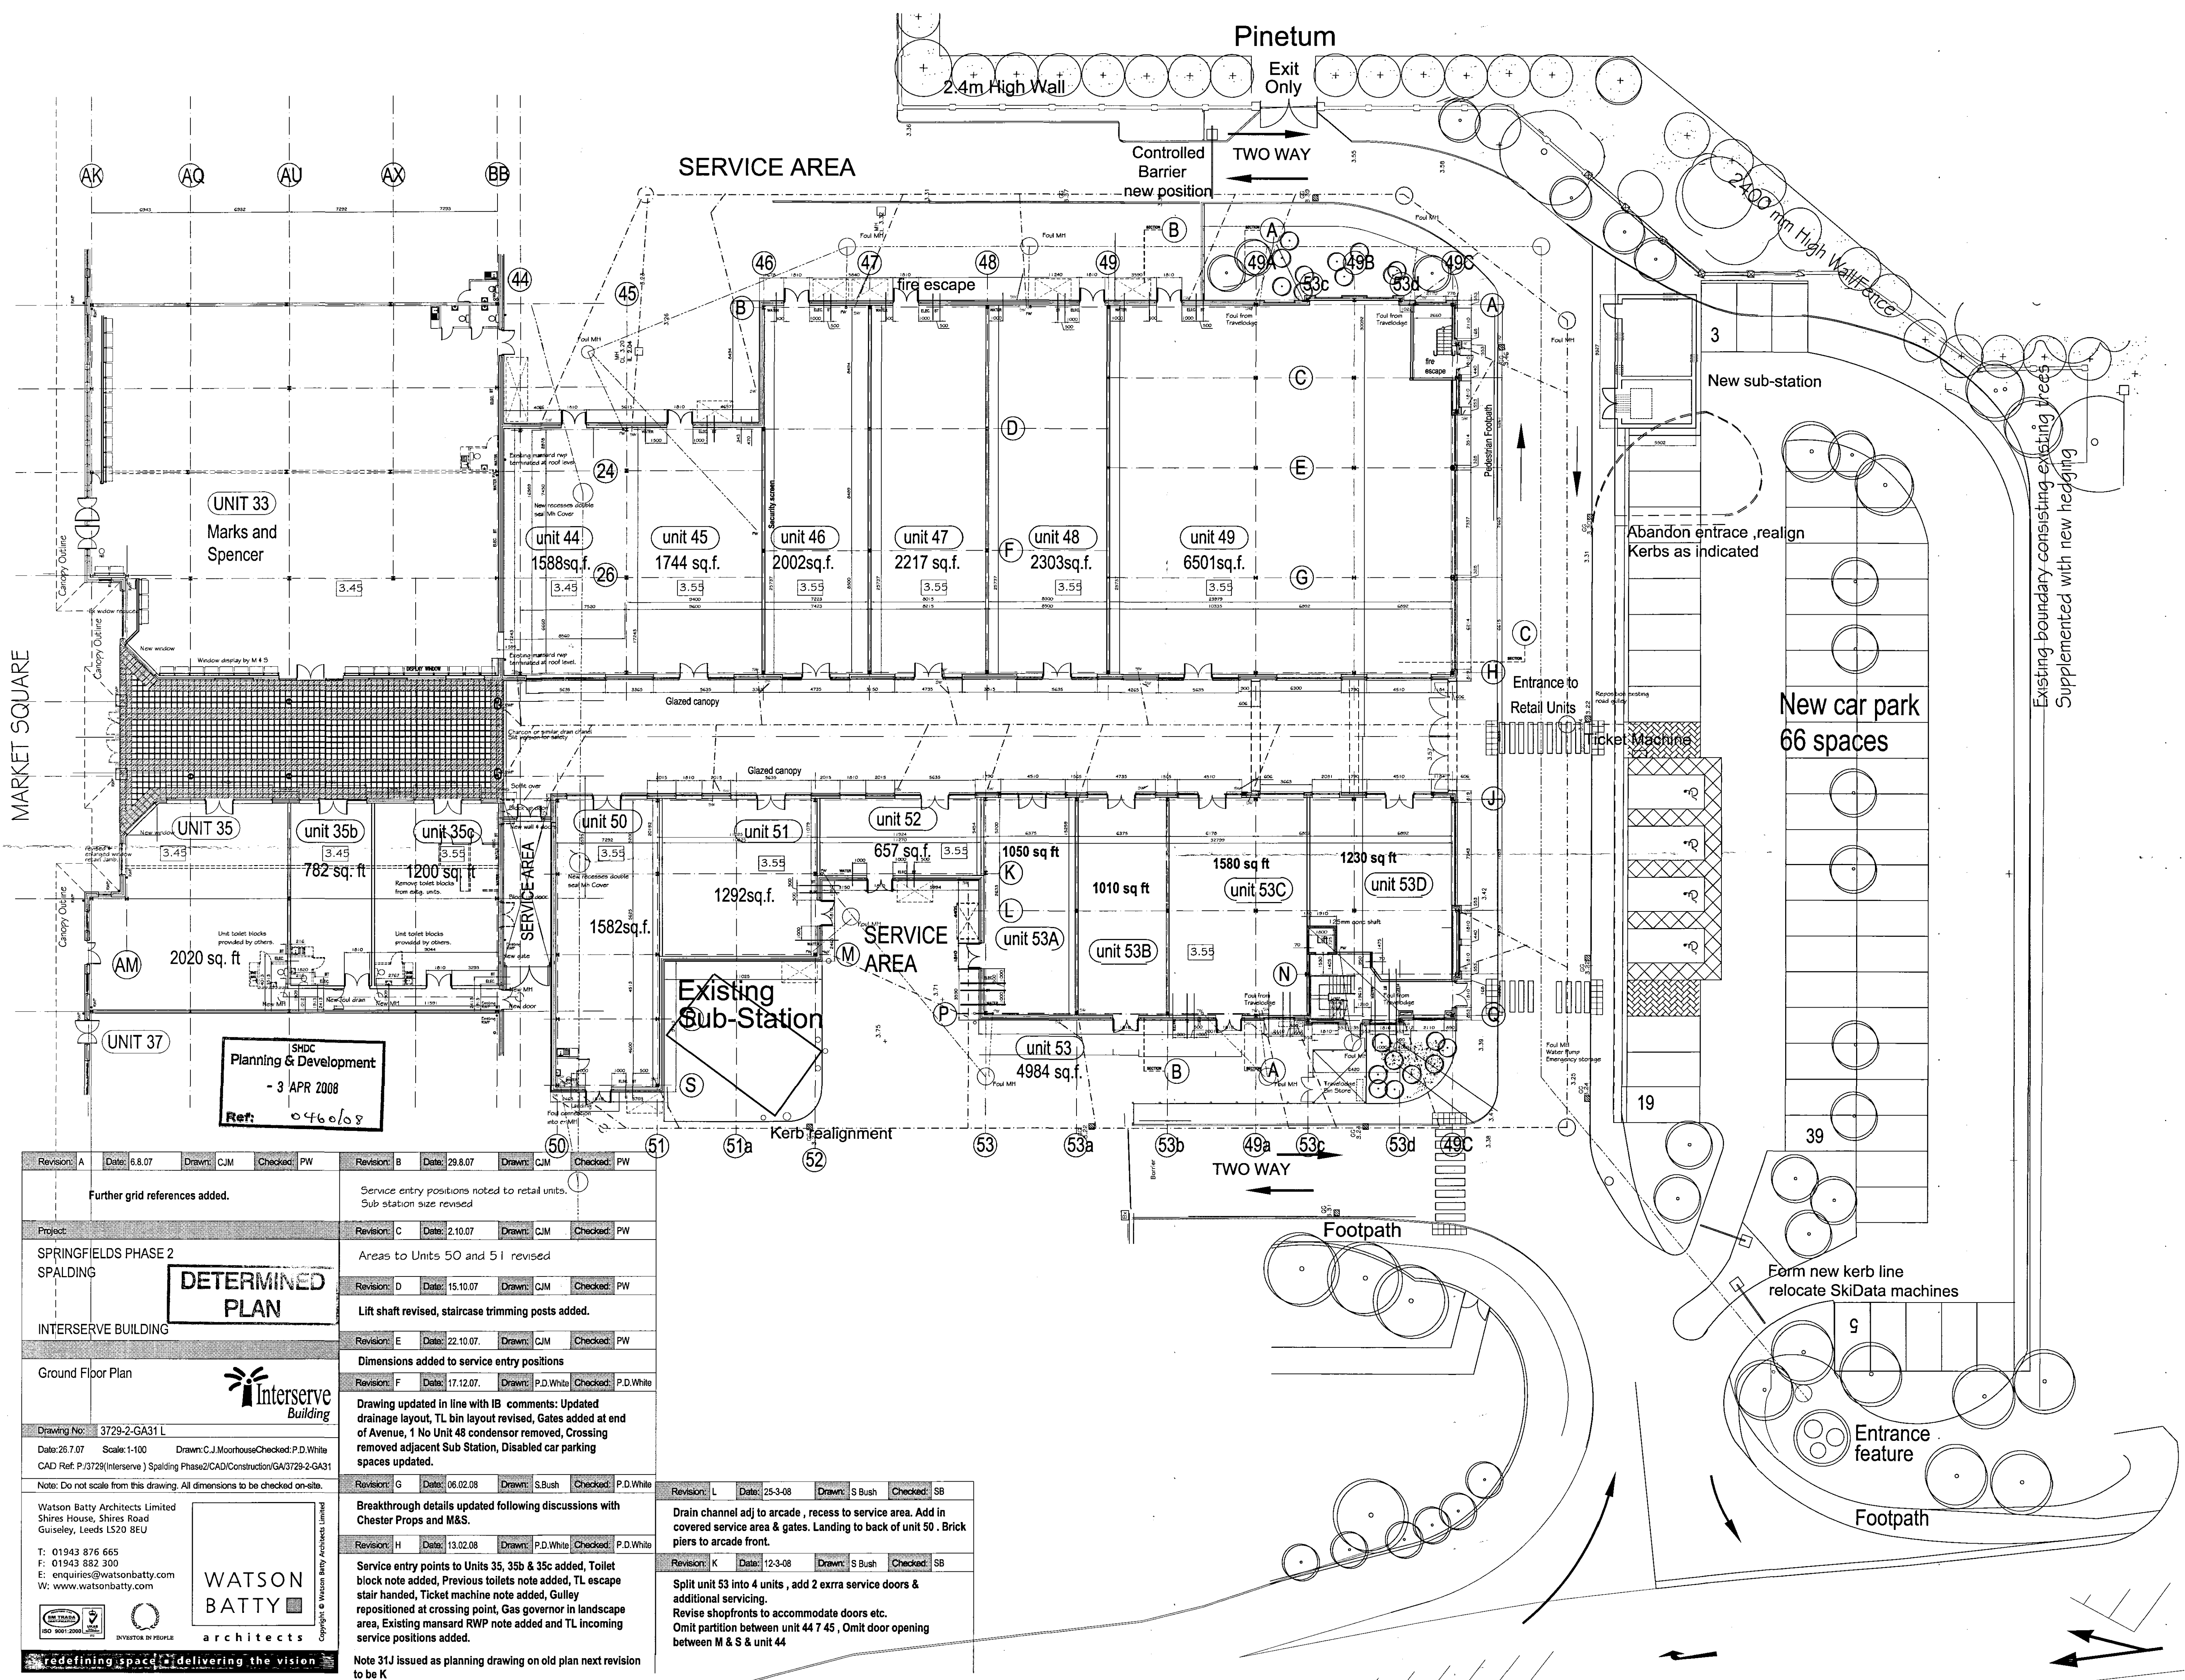

Revision: A	Date: 6.8.07	Drawn: CJM	Checked: PW	Revision: B	Date: 29.8.07	Drawn: CJM	Checked: PW
Further grid references added.				Service entry positions noted to retail units. Sub station size revised			
Project: SPRINGFELDS PHASE 2 SPALDING				Revision: C	Date: 2.10.07	Drawn: CJM	Checked: PW
INTERSERVE BUILDING				Revision: D	Date: 15.10.07	Drawn: CJM	Checked: PW
Ground Floor Plan				Revision: E	Date: 22.10.07	Drawn: CJM	Checked: PW
Drawing No: 3729-2-GA31 L				Revision: F	Date: 17.12.07	Drawn: P.D.White	Checked: P.D.White
Date: 28.7.07 Scale: 1:100 Drawn: C.J.Moorhouse/Checked: P.D.White				Drawing updated in line with IB comments: Updated drainage layout, TL bin layout revised, Gates added at end of Avenue, 1 No Unit 48 condensor removed, Crossing removed adjacent Sub Station, Disabled car parking spaces updated.			
CAD Ref: P/3729(Interserve) Spalding Phase2/CAD/Construction/GA/3729-2-GA31				Revision: G	Date: 06.02.08	Drawn: S.Bush	Checked: P.D.White
Note: Do not scale from this drawing. All dimensions to be checked on-site.				Revision: H	Date: 13.02.08	Drawn: P.D.White	Checked: P.D.White
Watson Battay Architects Limited Shires House, Shires Road Guiseley, Leeds LS20 8EU				Breakthrough details updated following discussions with Chester Props and M&S.			
T: 01943 876 665 F: 01943 882 300 E: enquiries@watsonbatty.com W: www.watsonbatty.com				Service entry points to Units 35, 35b & 35c added, Toilet block note added, Previous toilets note added, TL escape stair handed, Ticket machine note added, Gully repositioned at crossing point, Gas governor in landscape area, Existing mansard RWP note added and TL incoming service positions added.			
WATSON BATTAY architects				Revision: I	Date: 25-3-08	Drawn: S.Bush	Checked: SB
redefining space. delivering the vision				Revision: K	Date: 12-3-08	Drawn: S.Bush	Checked: SB

Note 31J issued as planning drawing on old plan next revision to be K