

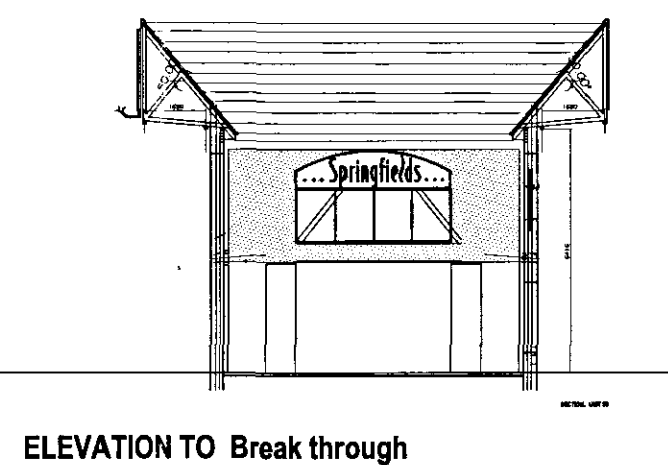
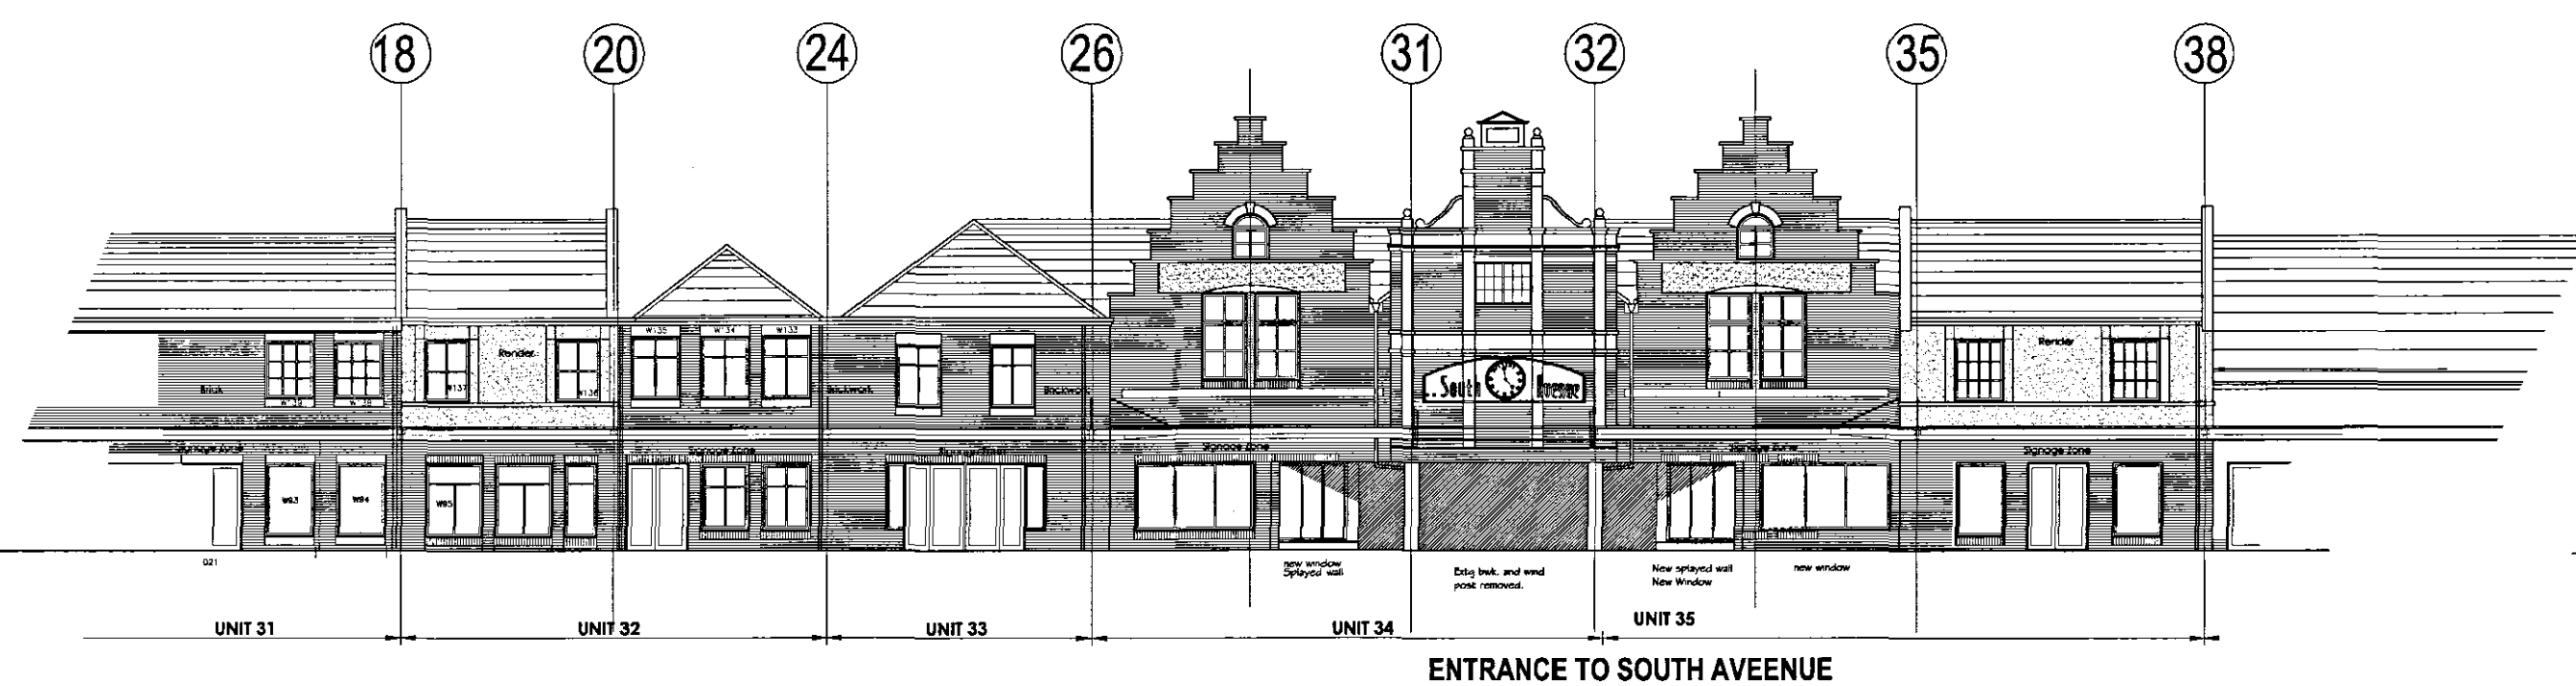
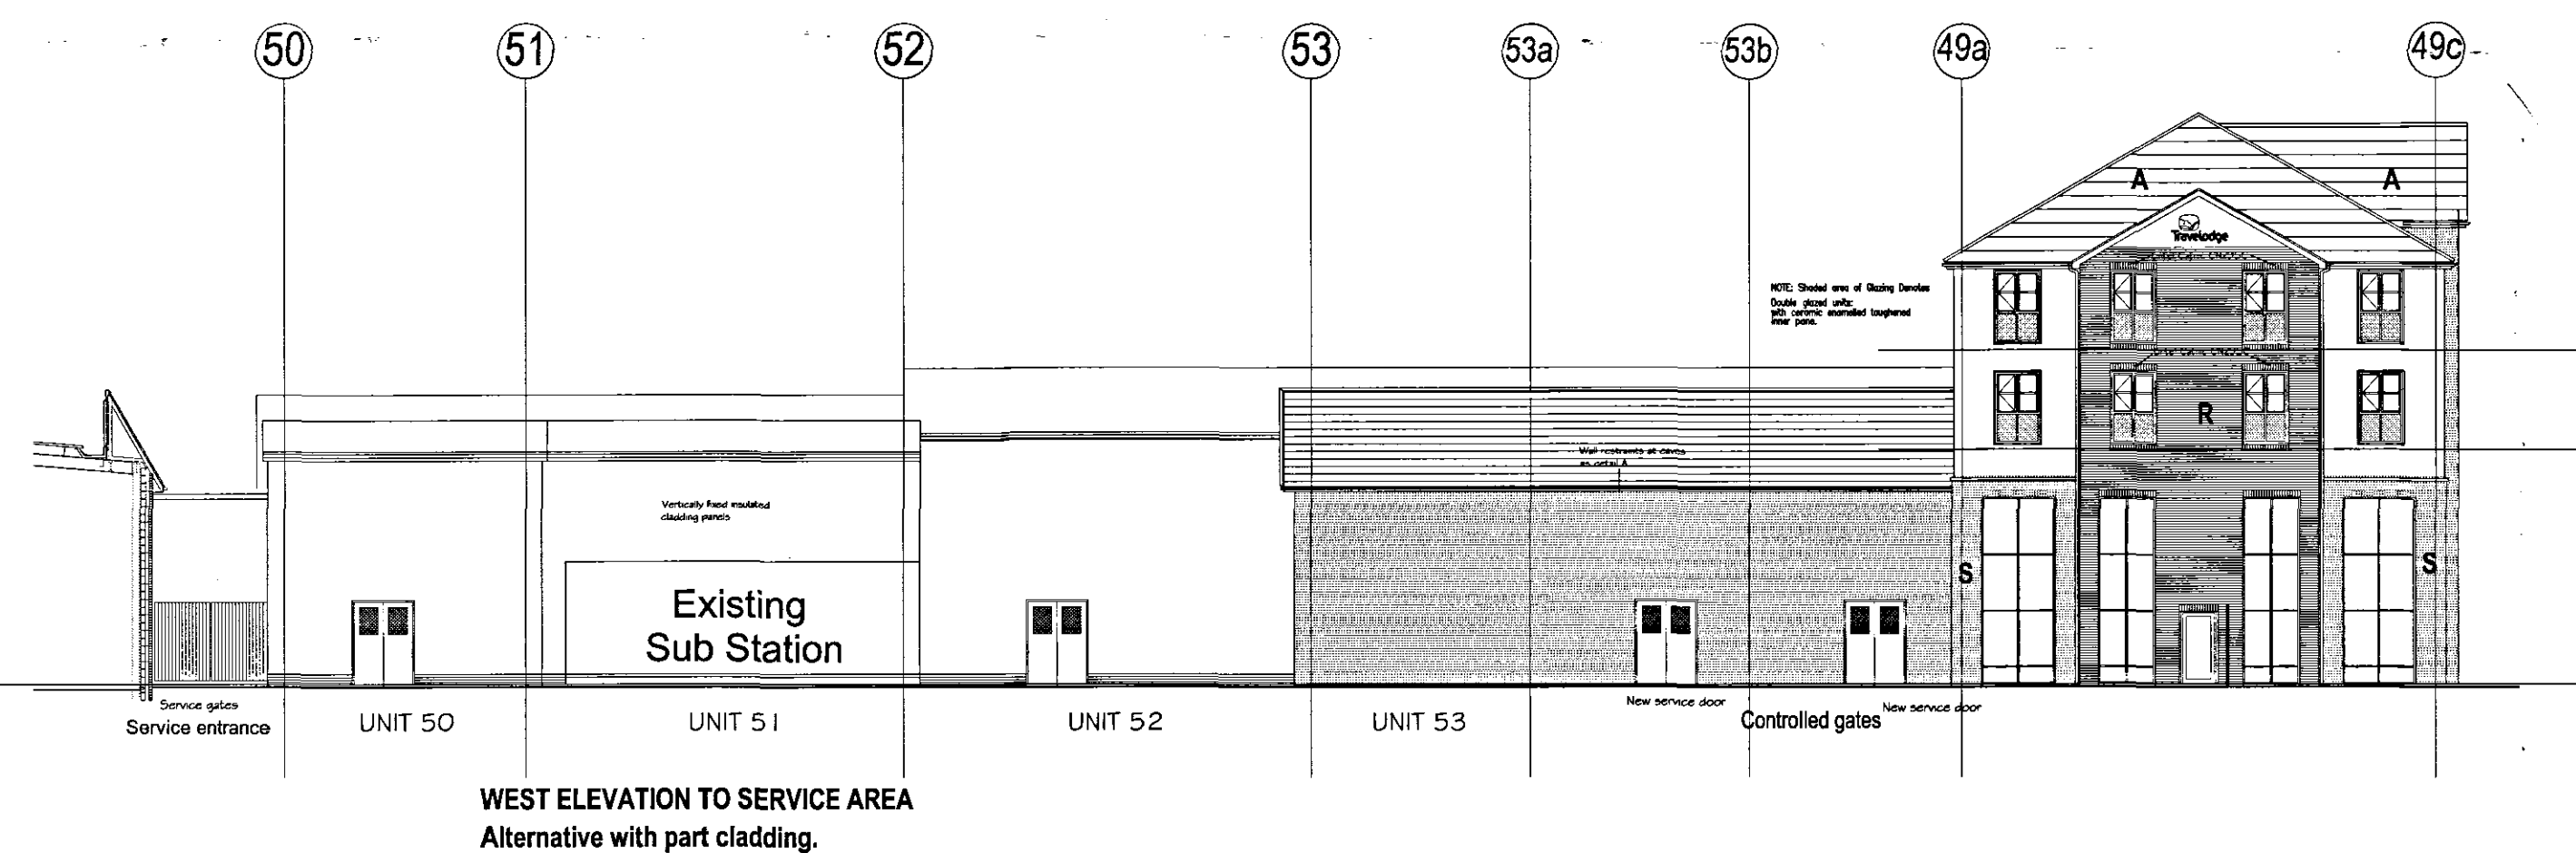
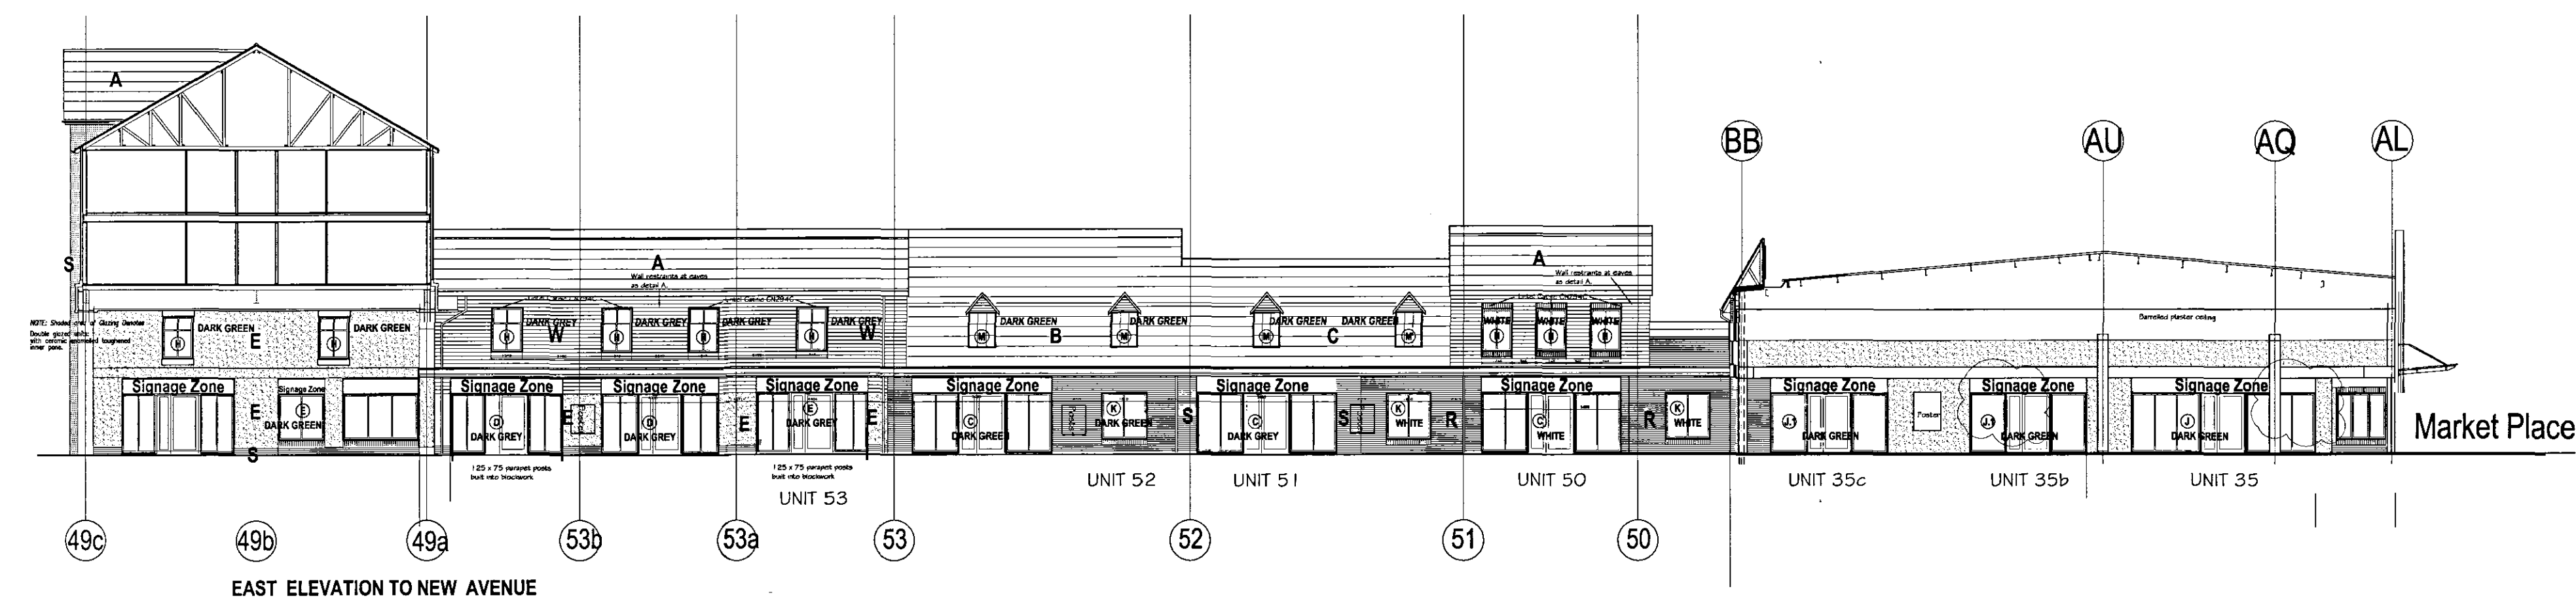


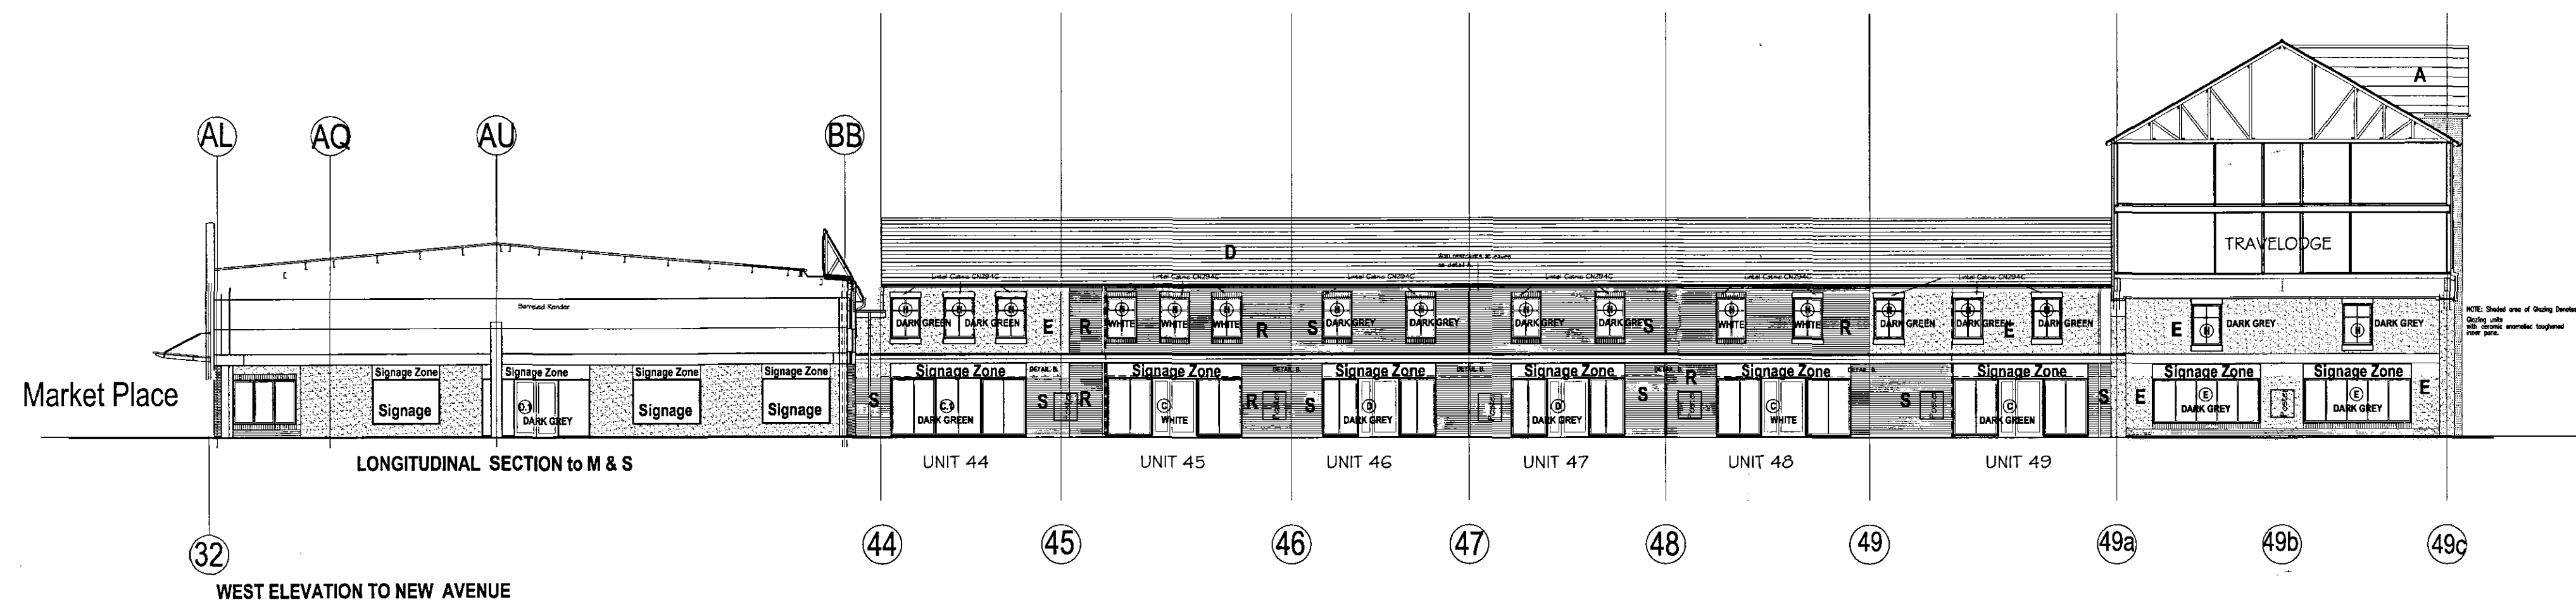

SCHEDULE OF MATERIALS SEE ALSO IMAGING AND SAMPLE

ROOF	REDLAND	A REGENT SLATE GREY B REGENT TUDOR BROWN C REGENT FARMHOUSE RED D MINI STONE WOLD SLATE GREY
FLAT ROOF	G KINGSPAN KS1000RW GOOSEWING GREY	
WALLS BRICKS	R RED BANBURY MULTI RED STOCK T6DR S BUFF BANBURY BUFF STOCK T4DR T BROWN IBSTOCK CATTYBROOK BRUNSWICK AUTUMN E RENDER FINISH WHITE	
PANELLING	SERVICE AREAS V KINGSPAN KS 1000RW COLOUR BEIGE _ HONESTY	
TIMBER BOARDING	W HORIZONTAL CLOSE BOARDING STAIN FINISH LIGHT OAK FEATURES STAIN WANUT	
WINDOWS WHITE	FIRST FLOOR PAINTED SOFTWOOD	
DOORS GREEN	POWDER COATED ALUMINIUM SHOPFRONTS AND DOORS Dark Grey, Dark Green, White 300x300 CLEAR GLASS BLOCKS, GREY MORTAR	
PAVINGS BEIGE	SERVICE YARD PAINT FINISH BUCKINGHAM	
PAVINGS	Y MARSHALLS PERFECTA PAVING 450x450 CONTRASTING PATTERN COLOUR	

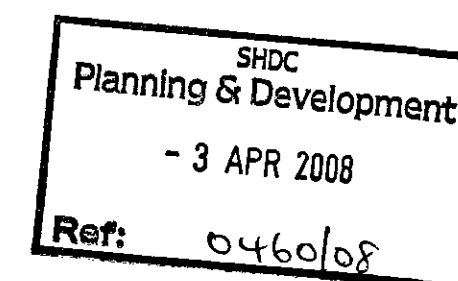

Revision: J	Date: 29-3-07	Drawn: S Bush	Checked: SB
Entrance screens revised unit 53 for subdivision 2 no rear service doors & 1 gate to west elev. Add arcade elev. Revise arcade shopfronts & break through from Market Sq.			
Revision: H	Date: 21.02.08	Drawn: P.D.White	Checked: P.D.White
Shopfront doors updated to achieve clear opening required, Door/ Window references updated to suit HWA latest drawings.			
Revision: G	Date: 12.02.08	Drawn: P.D.White	Checked: P.D.White
Window fenestration amended to suit scheme development. Plant room louvres revised, Travelodge External signage added, M&S breakthrough updated, TL west windows adjusted.			
Revision: F	Date: 12.12.07	Drawn: C.J.M	Checked: P.D.White
Lintels and restraints added to 3E requirements, Additional Unit added to East elevation and openings amended, Fenestration to feature gables amended, Glazed canopy extended under TL undercroft.			
Revision: E	Date: 05.12.07	Drawn: C.J.M	Checked: P.D.White
RWP positions indicated to Travelodge.			
Revision: D	Date: 21.11.07	Drawn: C.J.M	Checked: P.D.White
Ceramic coated glass to low level windows updated.			
Revision: C	Date: 13.11.07	Drawn: C.J.M	Checked: P.D.White
Service yard elevation updated to suit IB requirements.			
Revision: B	Date: 09.09.07	Drawn: C.J.M	Checked: P.D.White
Elevations updated in line with IB comments, Glass Blocks removed, shopfronts revised, Timber cladding GL50-51. Shopfront refs and colours added, Undercroft ceiling dropped.			
Revision: A	Date: 07.09.07	Drawn: C.J.M	Checked: P.D.White
Partition specification amended between rooms to 125mm o/a.			
Project: SPRINGFIELDS PHASE 2 SPALDING DETERMINED PLAN INTERSERVE BUILDING			
Elevations-Sections (Sheet 1)			
Drawing No: 3729-2-GA33 J			
Date: 26.7.07 Scale: 1-100 Drawn: C.J.MoorhouseChecked:			
CAD Ref: P/3729(Interserve) Spalding Phase2/CAD/Construction/GA/3729-2-GA33			
Note: Do not scale from this drawing. All dimensions to be checked on-site.			
Watson Batty Architects Limited Shires House, Shires Road Guiseley, Leeds LS20 8EU T: 01943 876 665 E: enquiries@watsonbatty.com W: www.watsonbatty.com			
WATSON BATTY architects			
redefining space • delivering the vision			