


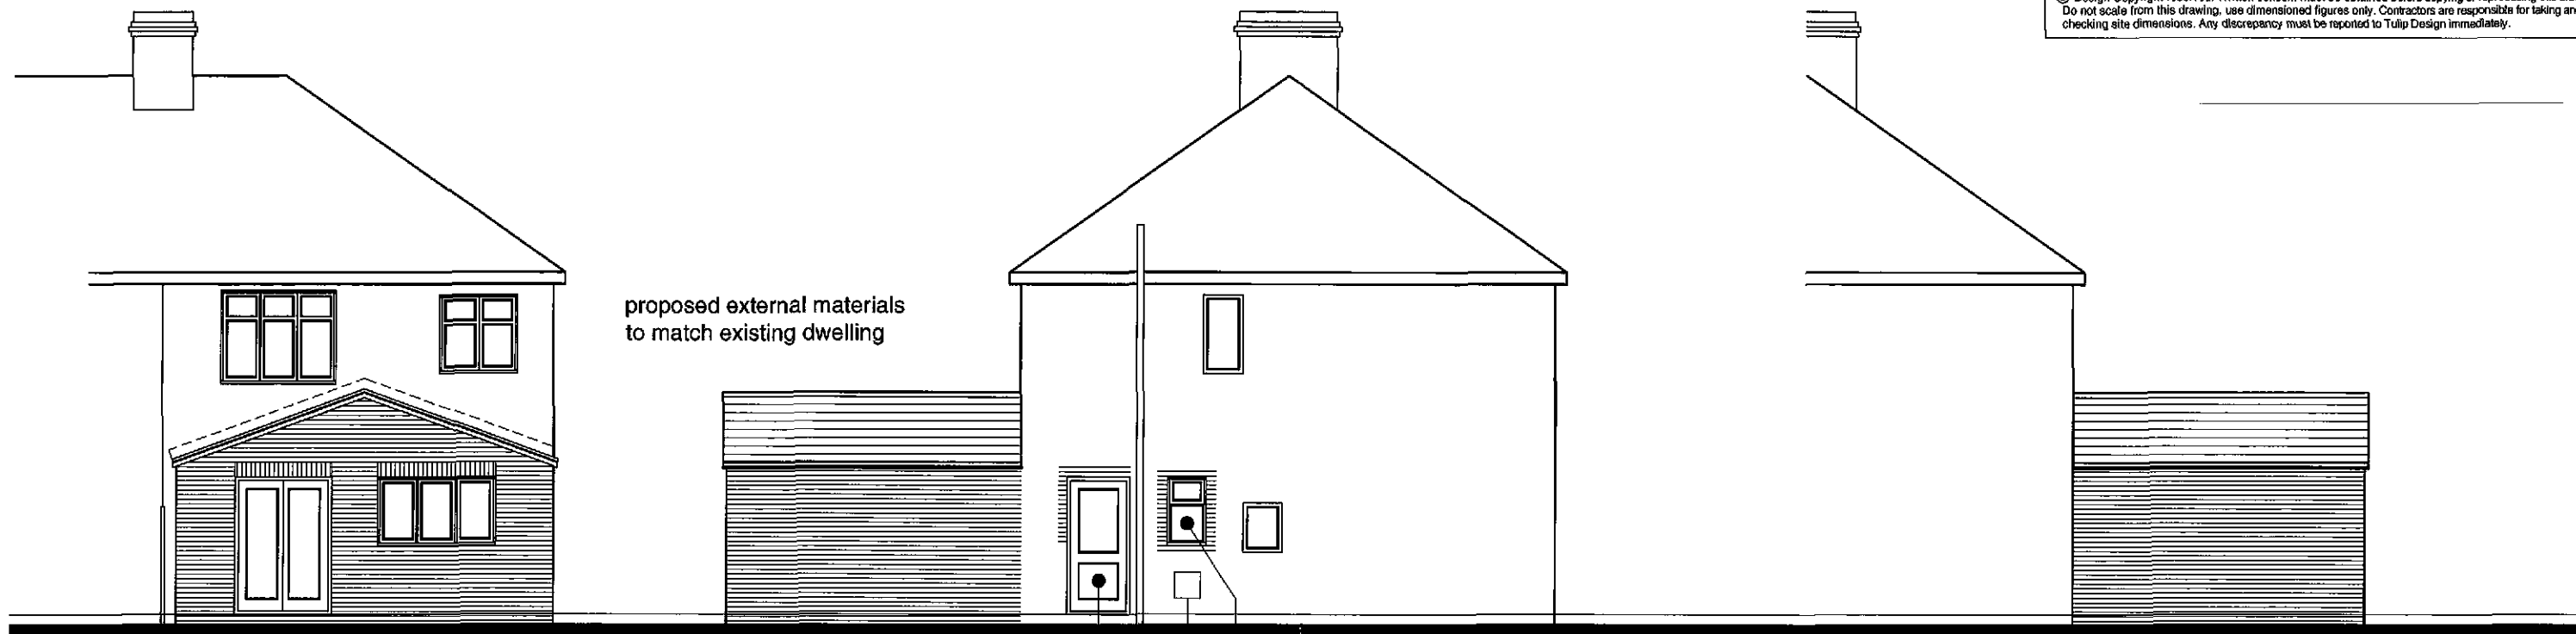


Rear Elevation

Side Elevation

install new door & window
to side elevation

Side Elevation (hidden)

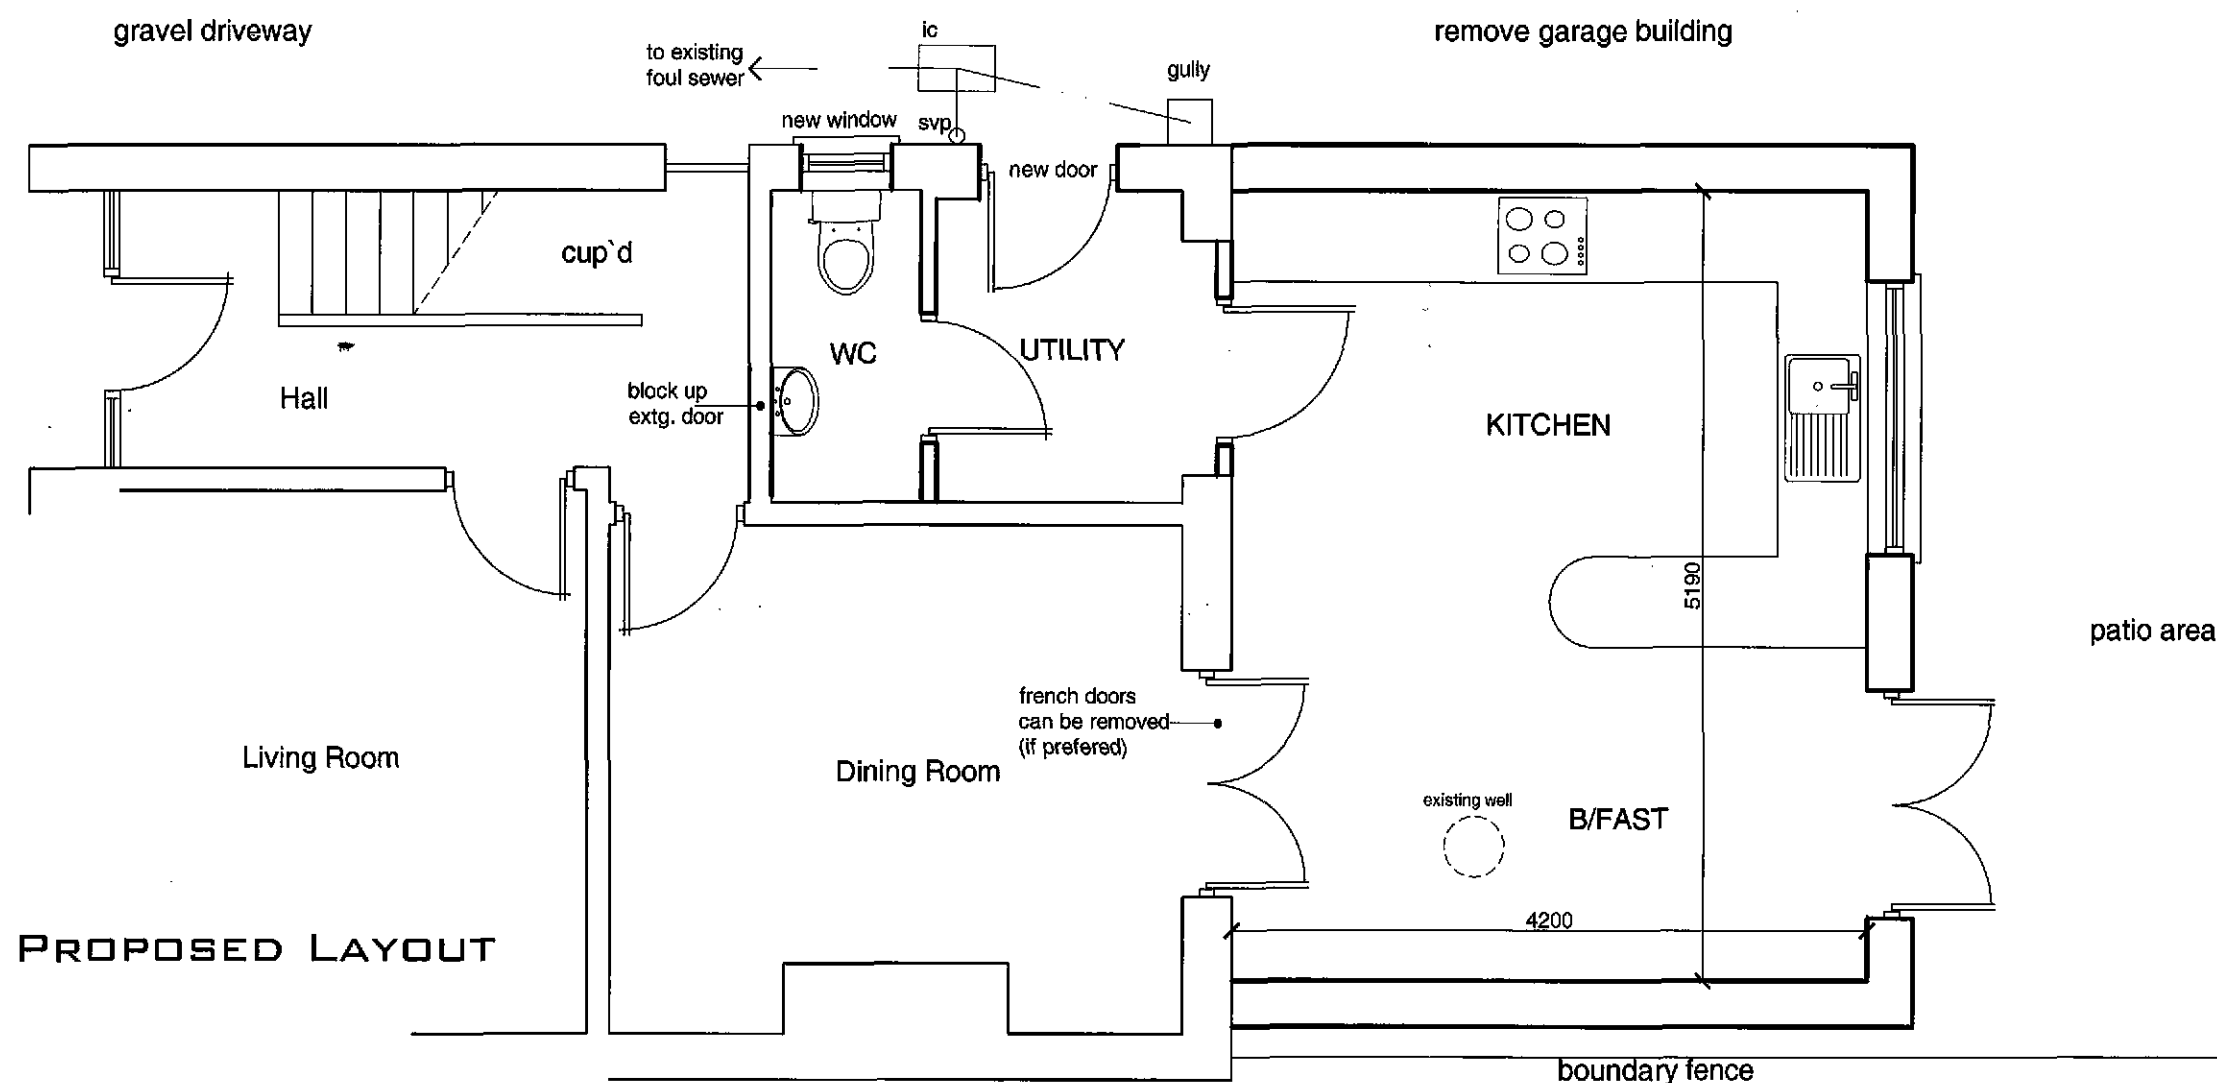

PROPOSED LAYOUT

SHDC
Planning & Development
- 1 JUN 2010
Ref: 0460-10

Rev	Description	Date


Tulip Design
Architectural & Building Design Services

6 Tulip Fields, Whaplode, Spalding, Lincs. PE12 6US
Tel: 07500 966039
Email: tulip.design@btinternet.com

Client: **Mr & Mrs Halifax** Scale: 1:50, 1:100 @ A3

Project: Proposed extension and alterations at 20 West Parade, Spalding Lincolnshire PE11 1HD Date: May 2010 Drawing No. 10/002/02



Title: Planning Drawing Proposed Layout & Elevations Drawn: MD

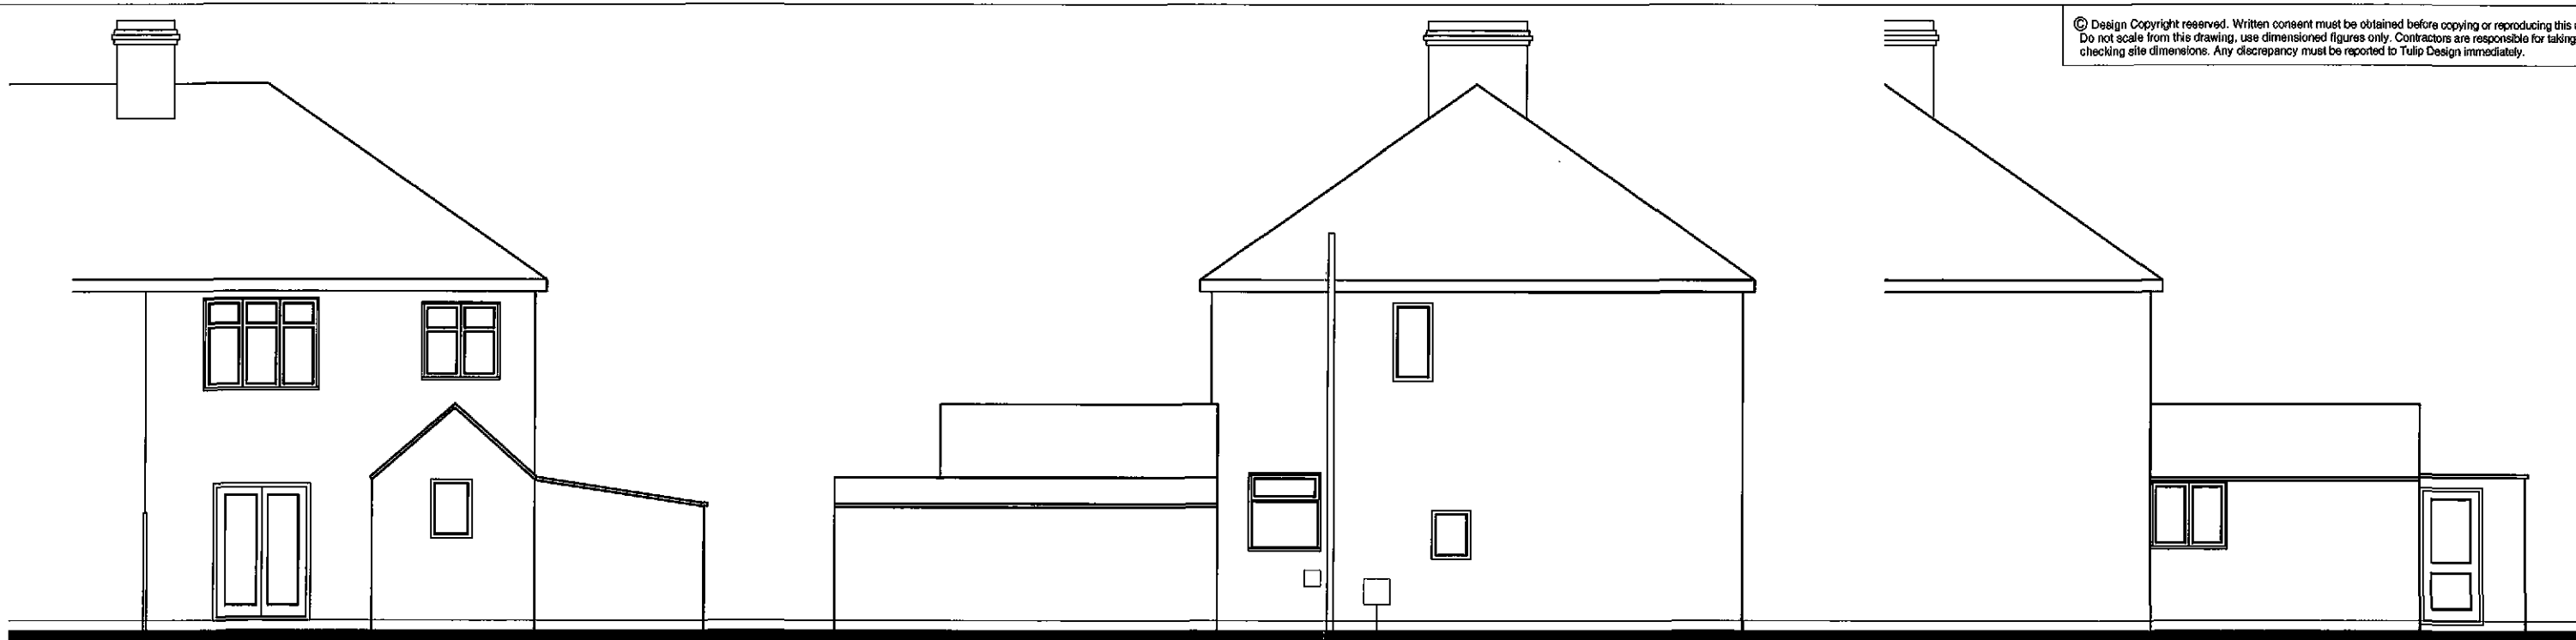

Rear Elevation

Side Elevation

Side Elevation (hidden)

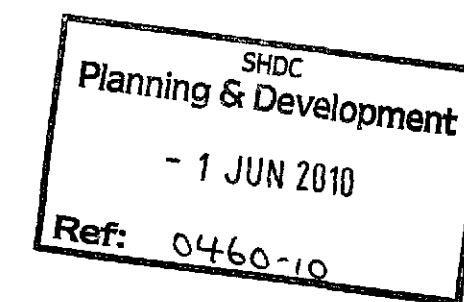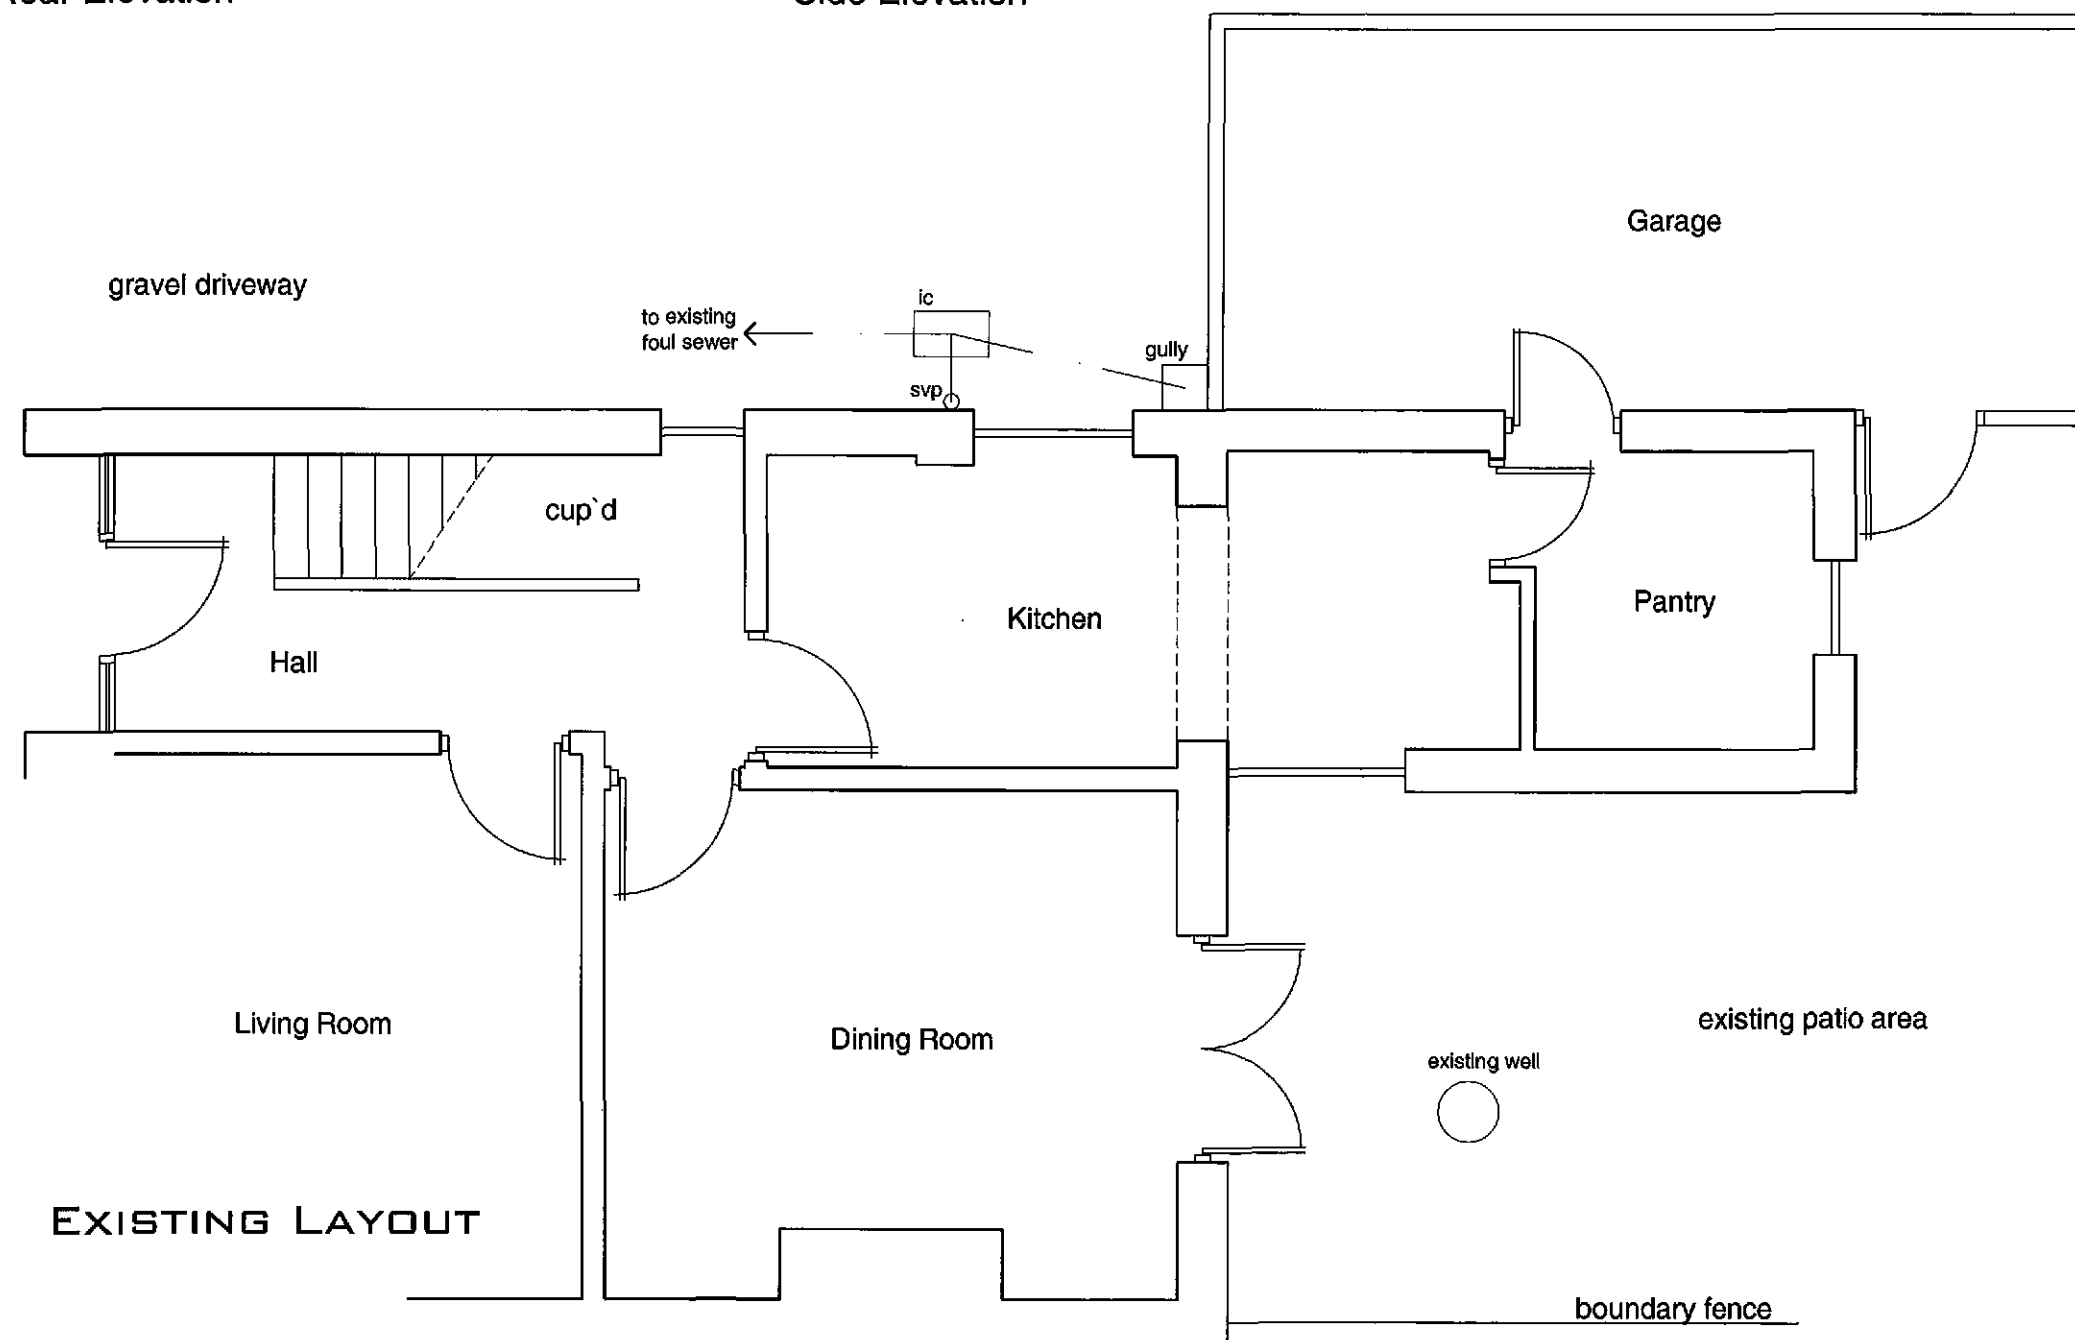



Rev	Description	Date
-----	-------------	------

Tulip Design
Architectural & Building Design Services



6 Tulip Fields, Whaplode, Spalding, Lincs. PE12 6US
Tel: 07500 966039
Email: tulip.design@btinternet.com

Client:	Mr & Mrs Halifax	Scale:	1:50, 1:100 @ A3
Project:	Proposed extension and alterations at 20 West Parade, Spalding Lincolnshire PE11 1HD	Date:	May 2010
		Drawing No.:	10/002/01
Title:	Planning Drawing Existing Layout & Elevations	Drawn:	MD

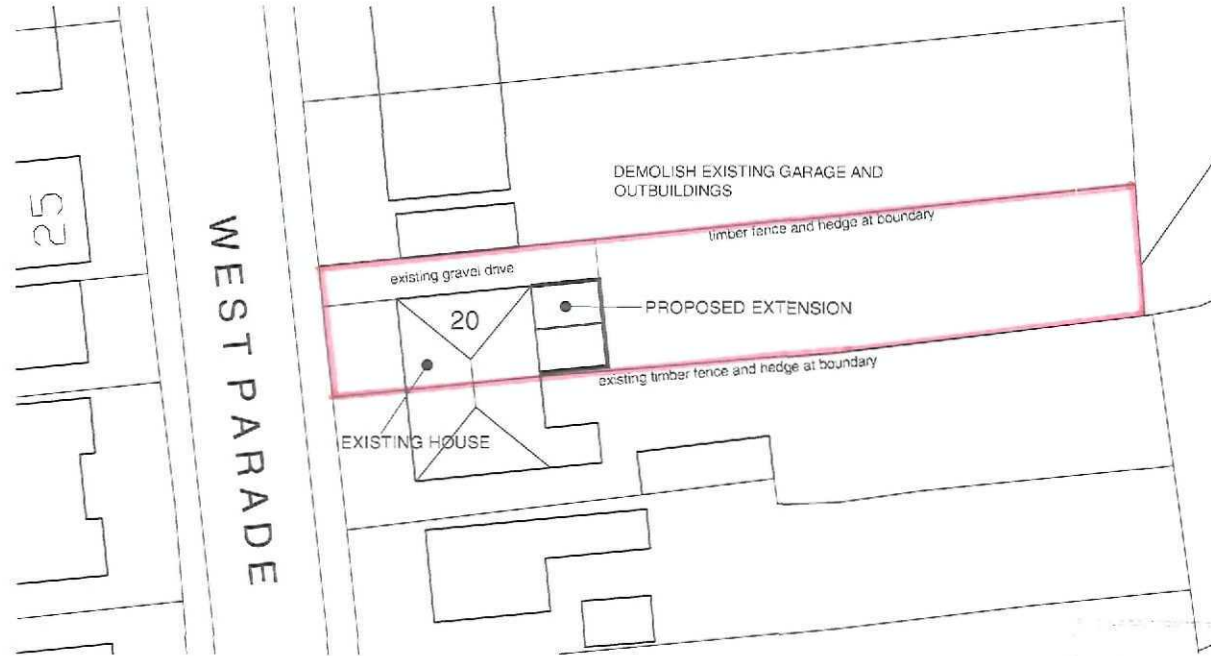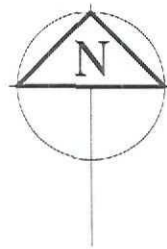

BLOCK PLAN



Entrance Survey (c) Crown Copyright 2010. All rights reserved. Licence number 100020449

LOCATION PLAN

Rev	Description	Date

Tulip Design

Architectural & Building Design Services

6 Tulip Fields, Whapode, Spalding, Lincs. PE12 5US

Tel: 07500 966039

Email: tulip.design@btinternet.com



Client:	Mr & Mrs Halifax	Scale:	1:500 & 1:1250 @ A4
Project:	Proposed extension and alterations at 20 West Parade, Spalding Lincolnshire PE11 1HD	Date:	May 2010
		Drawing No:	10/002/03
Title:	Planning Drawing Site & Location Plan	Drawn:	MD

