
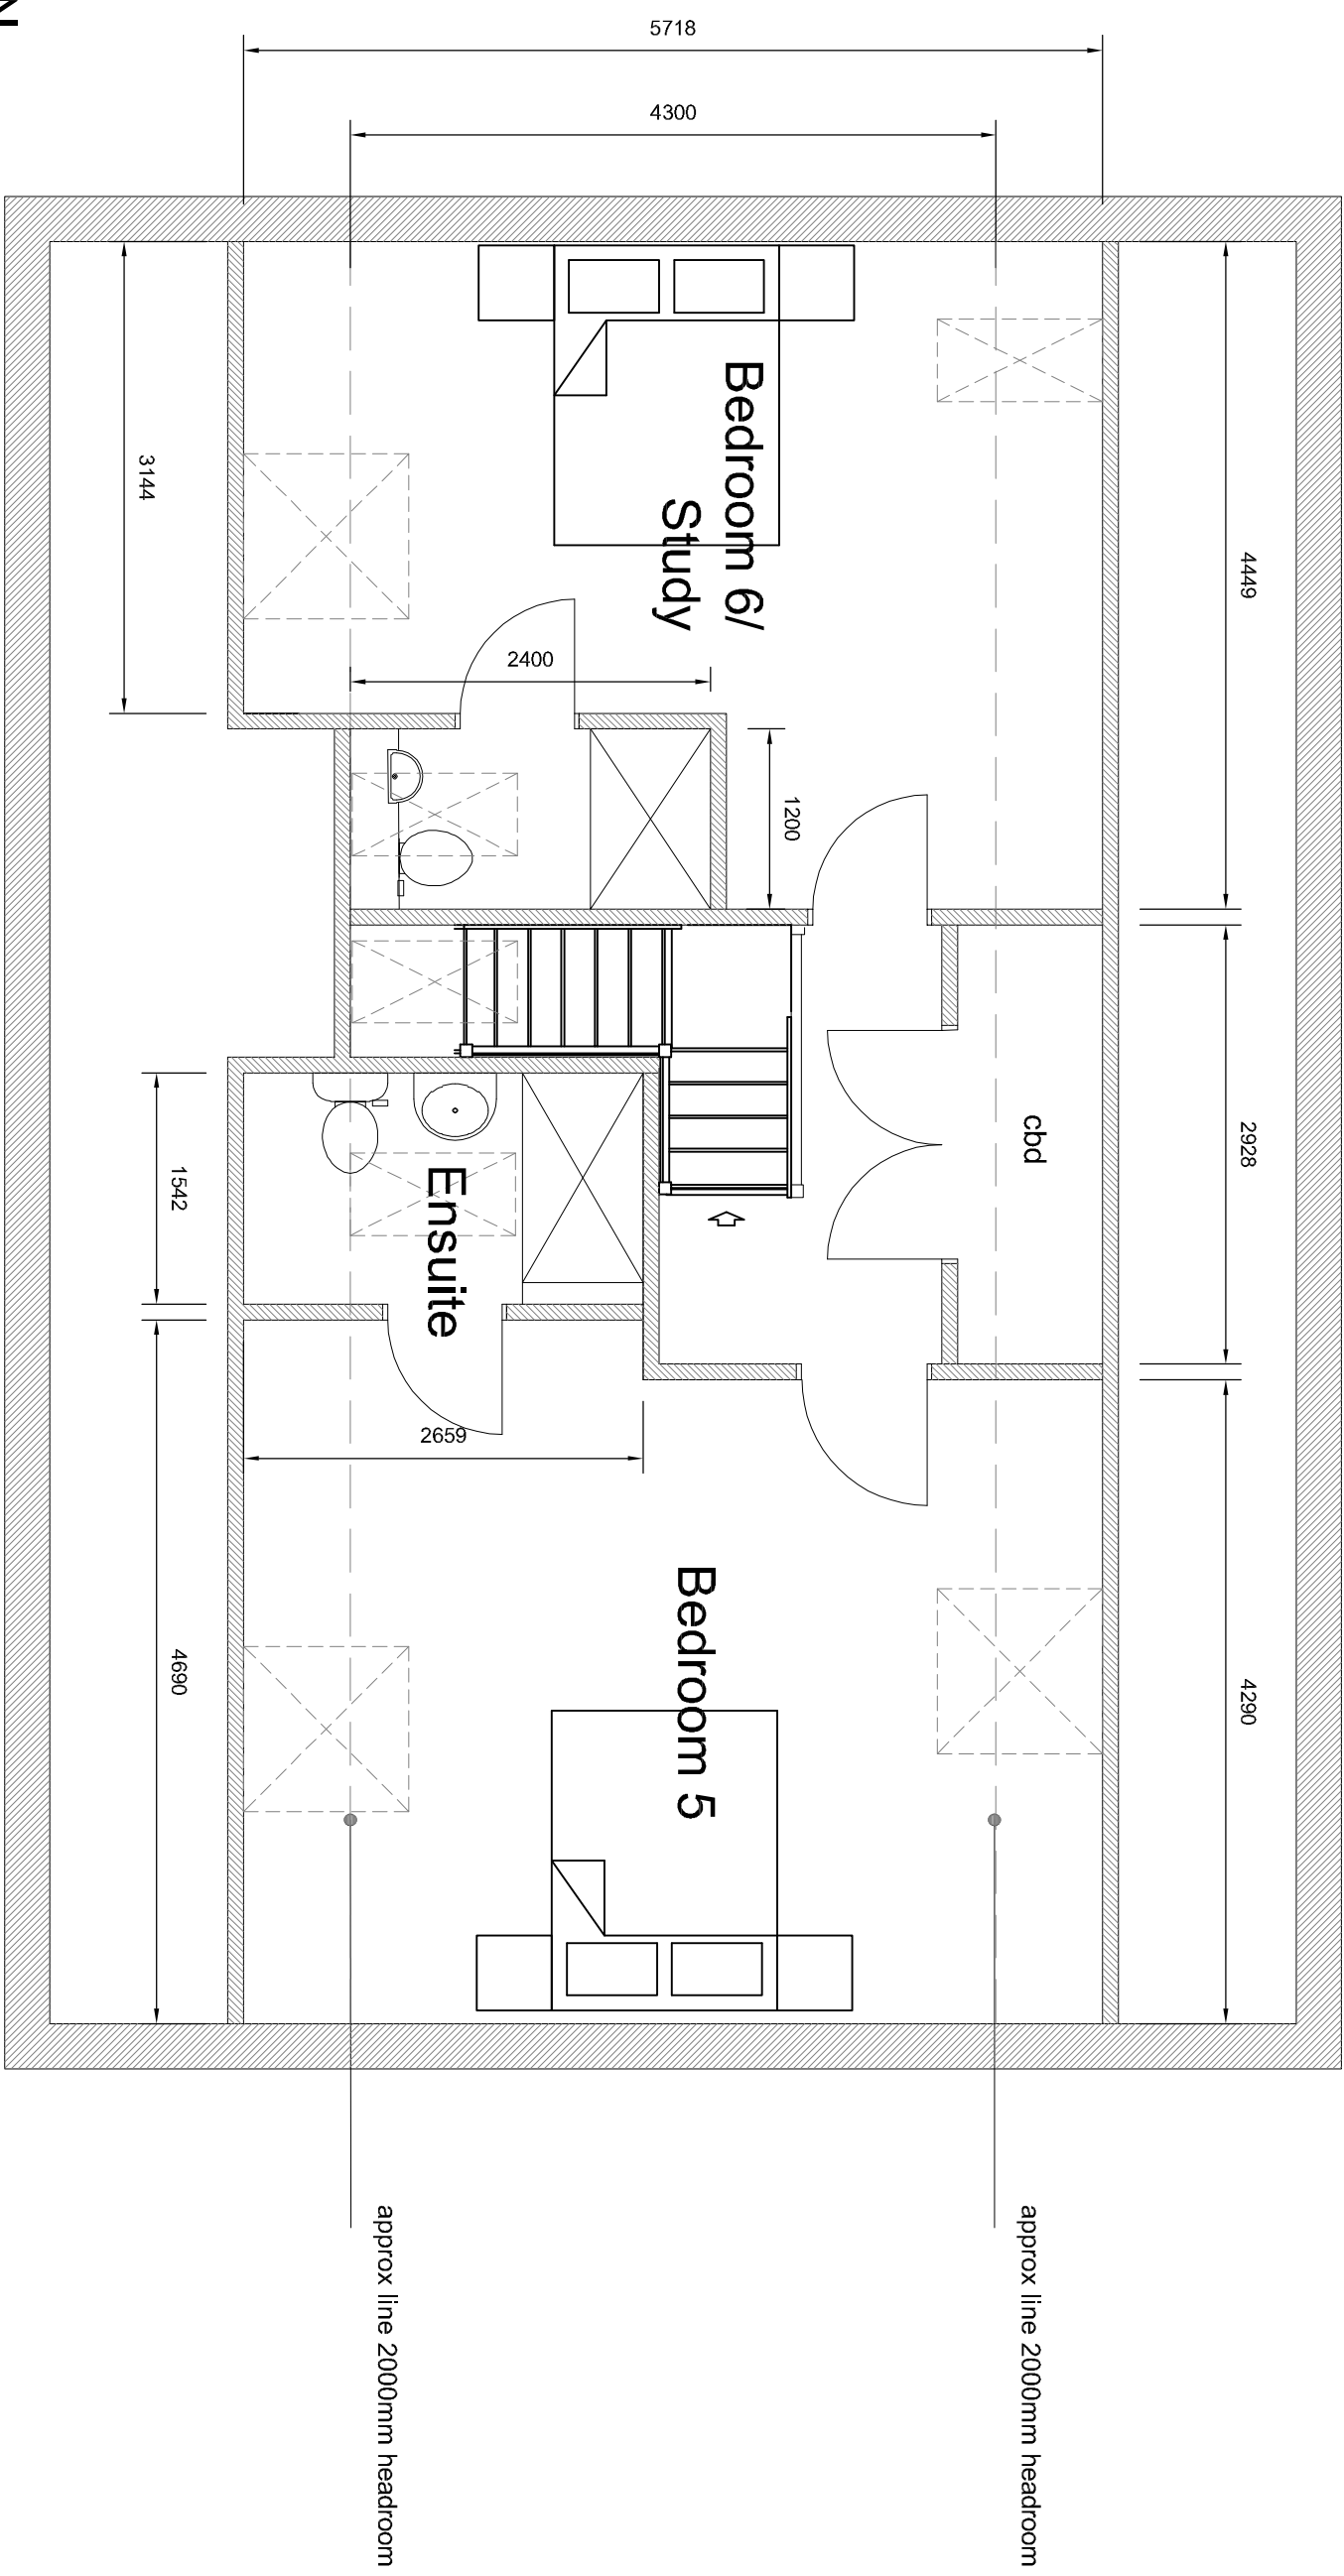
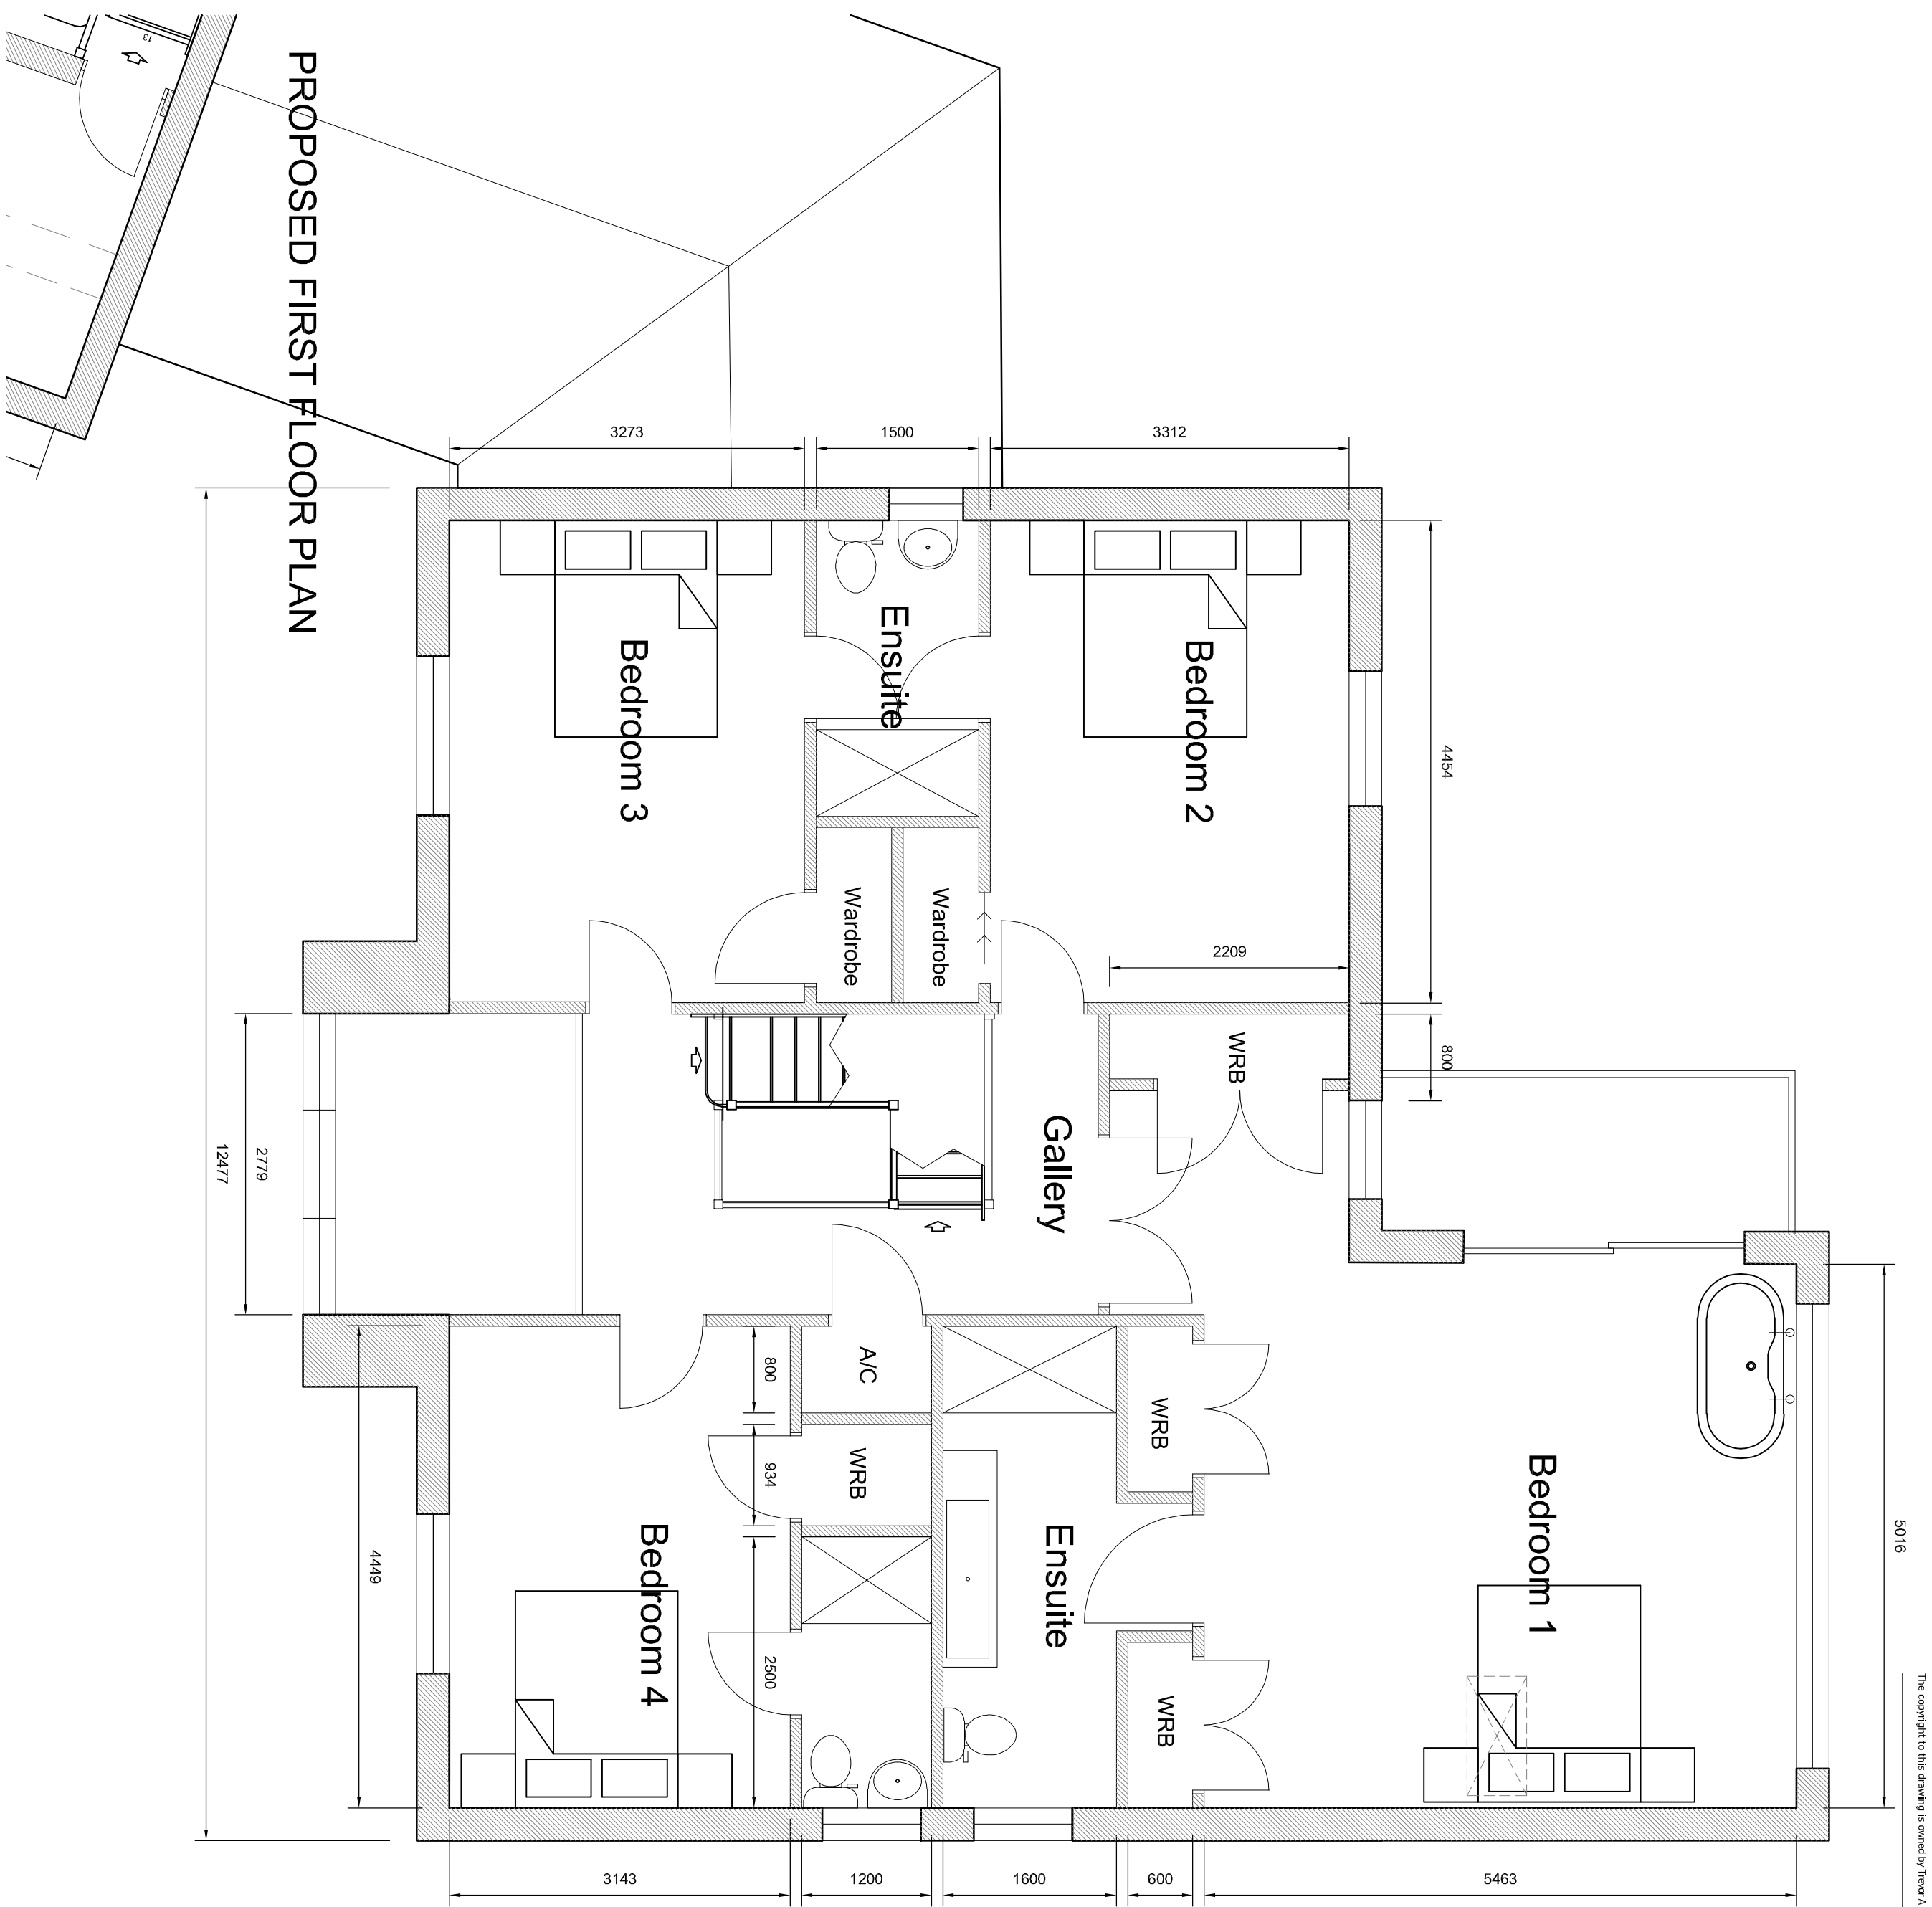


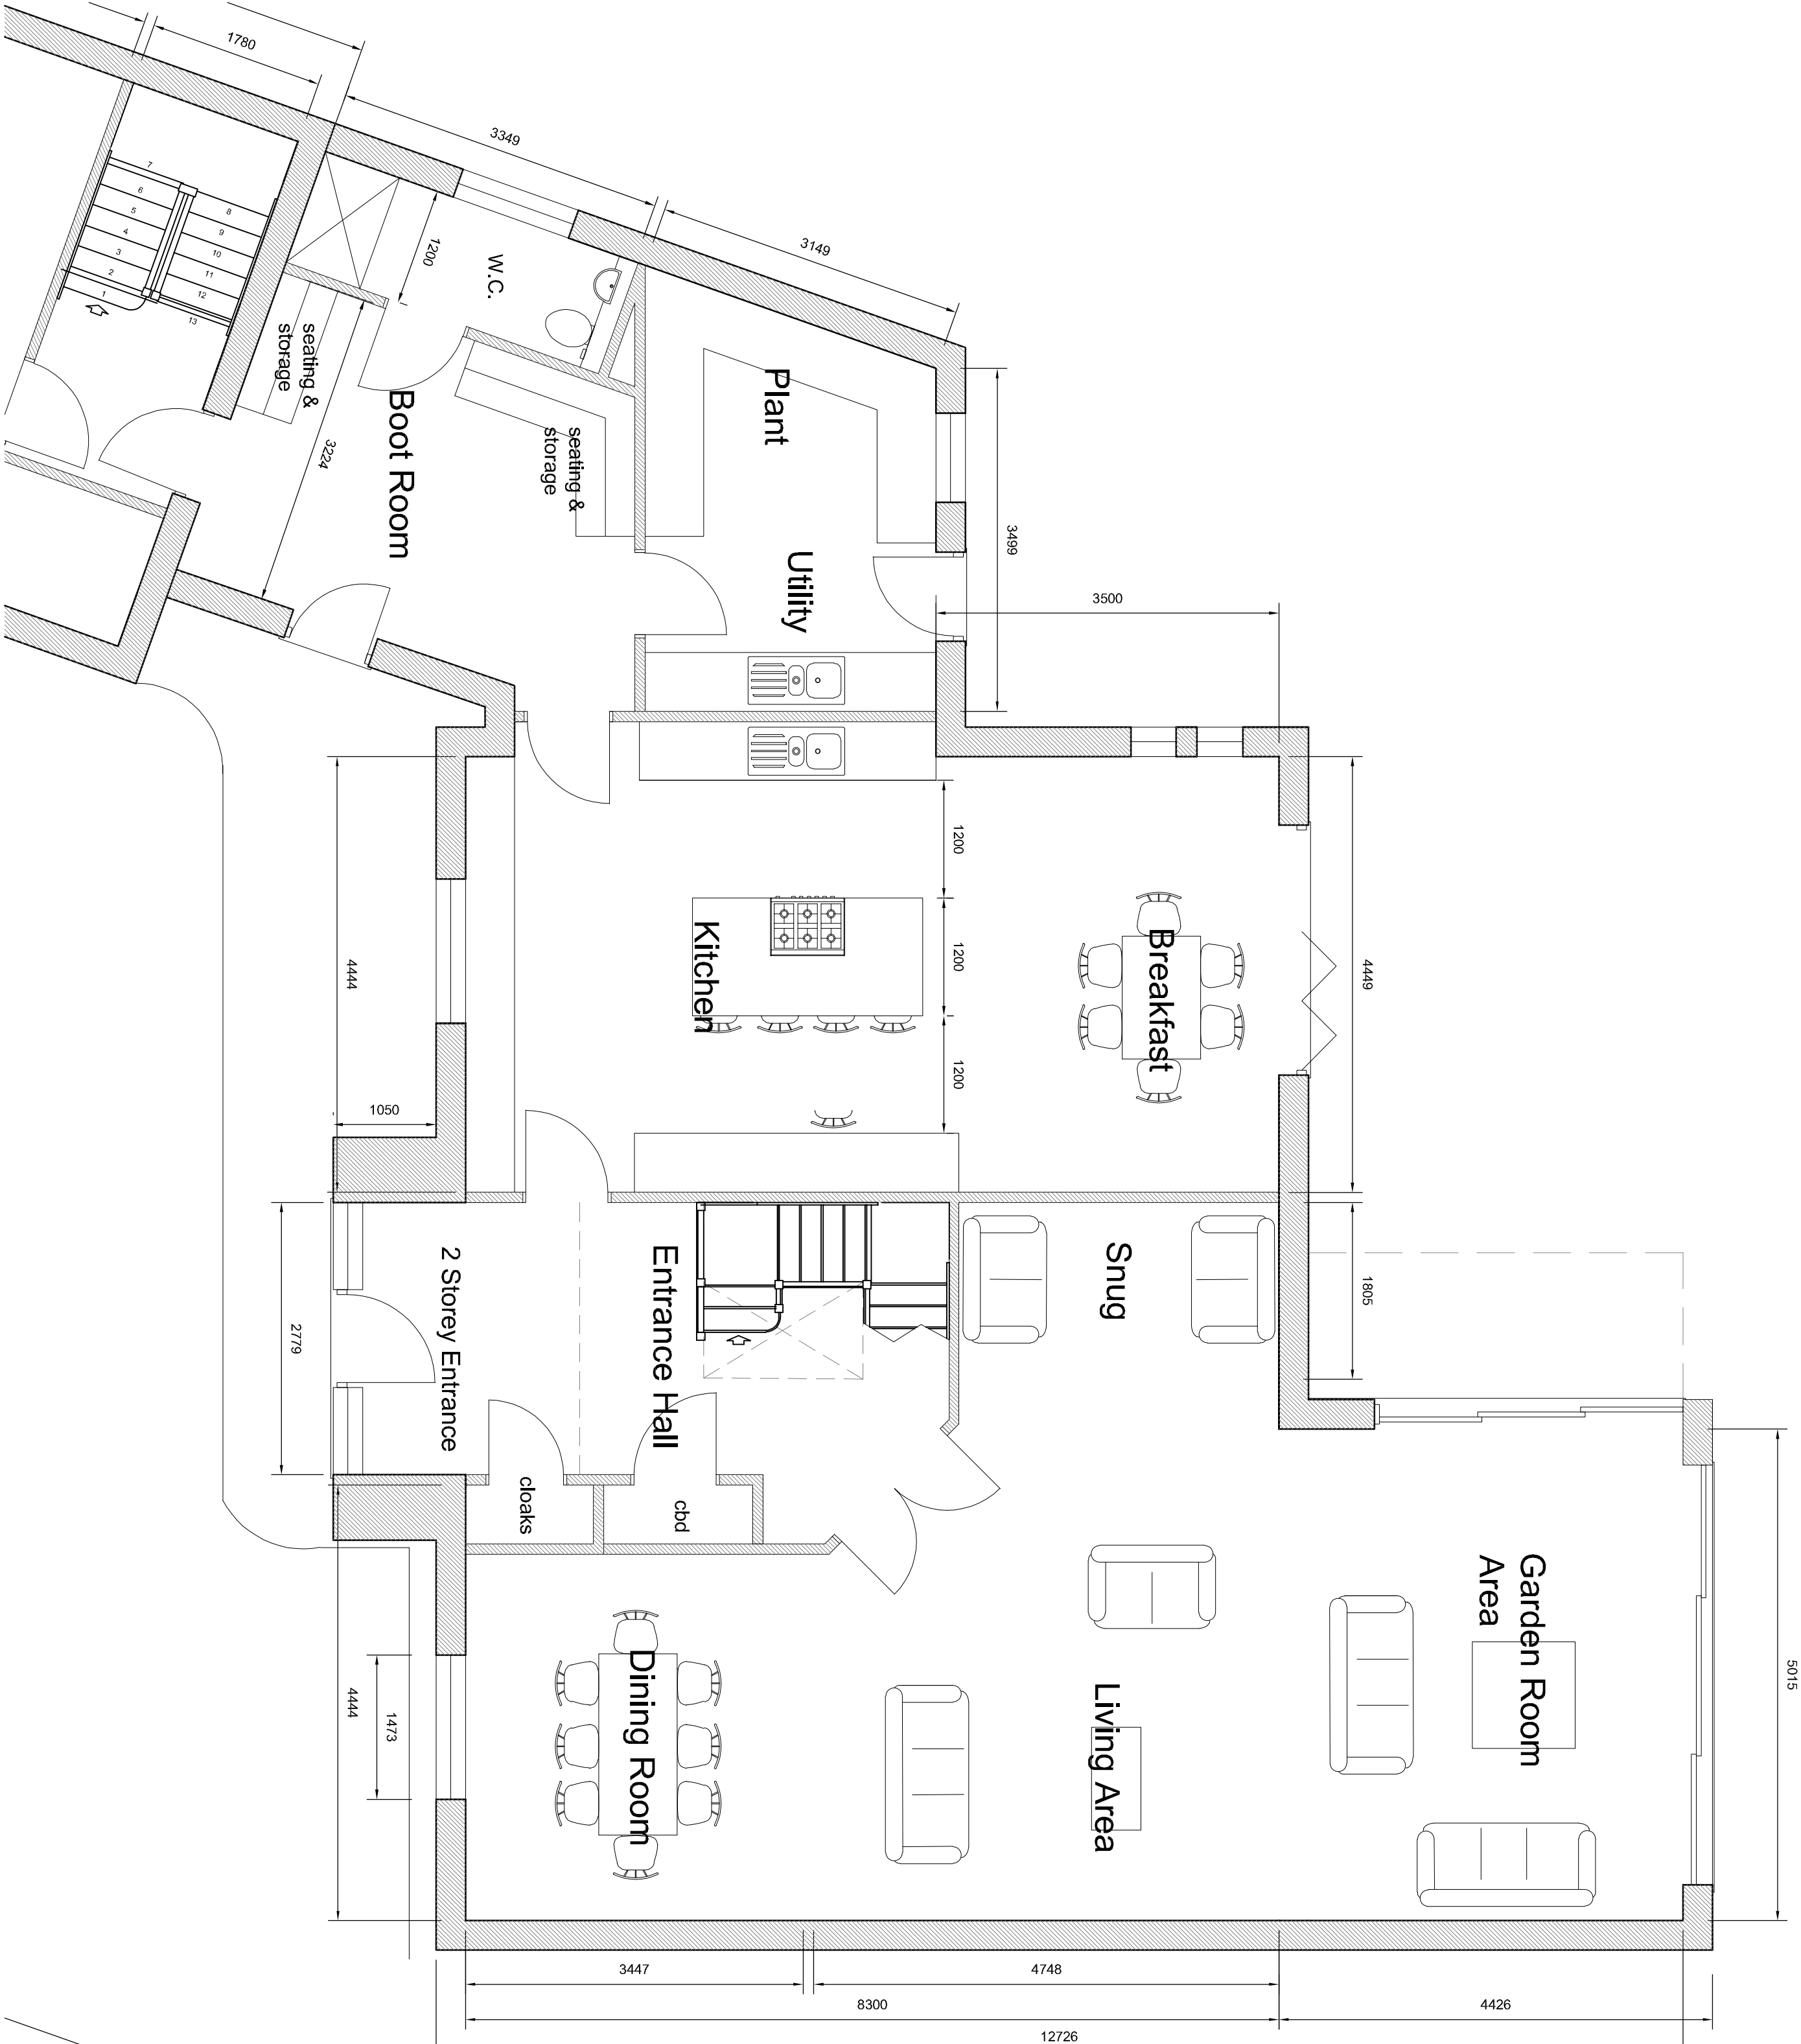

PROPOSED SECOND FLOOR PLAN

| Revision | Date                                           | Drawn | Description |
|----------|------------------------------------------------|-------|-------------|
| Client   | ENCHANTMENT HOMES                              |       |             |
| Project  | Proposed Development, Horseshoe Road, Spalding |       |             |
| Drawing  | Planning (Floor Plans Plot 2)                  |       |             |

Scale 1:50, 1:200 @ A1 Drawn AWM Checked TAC Date 20/05/2024 Drawing No. 17/495/PA/015

Trevor A Clay RIBA Ltd, 14 Old Fenlake Road, Weston Hills, Spalding, Lincs PE32 8DD  
01460 350027 trevor@tacaarchitects.co.uk www.tacaarchitects.co.uk