


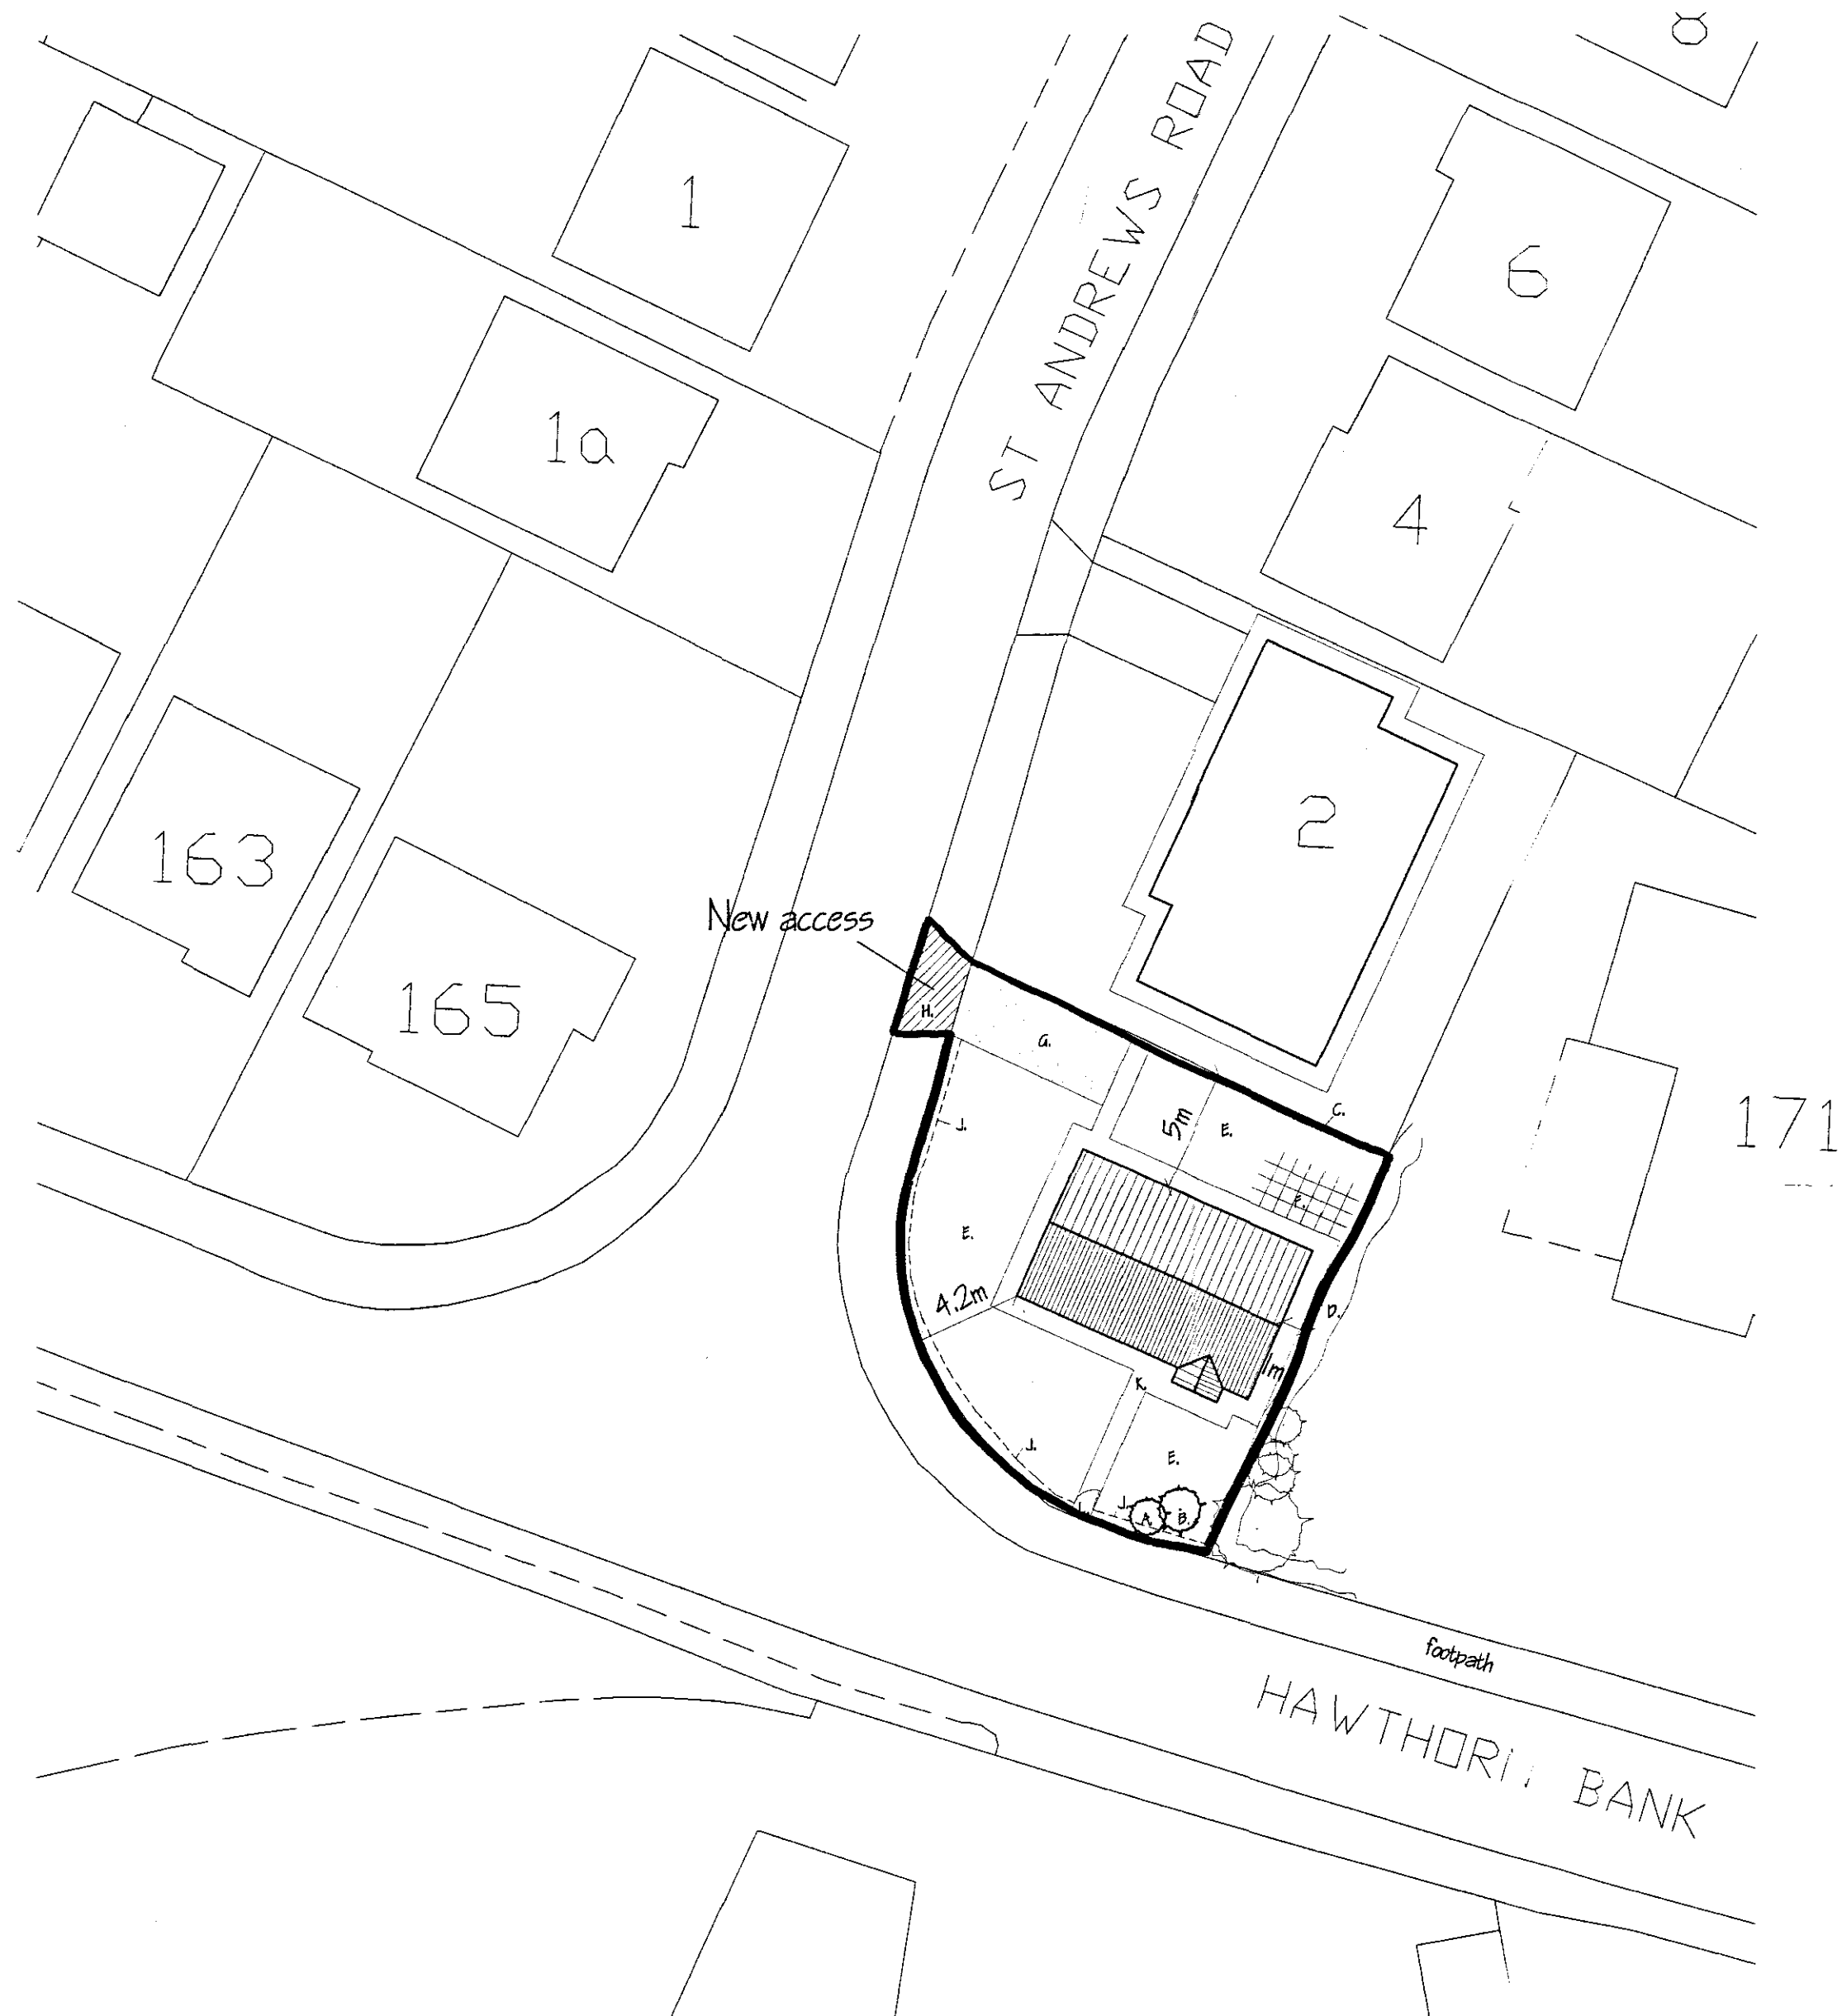

SITE PLAN,
1/250


LANDSCAPING & FENCING SCHEME.

- A - SILVER BIRCH (BETULA PENDULA) FEATHERED
- B - HAWTHORN (CRATAEGUS LAEVIGATA) FEATHERED
- C - 1.8 Metre high vertical close boarded fence, reducing to 1.0 metre @ footpath.
- D - Existing boundary fence & planting
- E - Lawn
- F - Patio
- G - Vehicle parking
- H - New access to St Andrews Road
- J - Ornamental metal fencing
- K - Footpath to bungalow
- L - Pedestrian gate

All planting to be in accordance with BS 4428:1989 and amendment No. 1 (1991)

All trees to be planted with minimum 0.6m plastic mulch mat and to be staked, tied and tubed.

1/3 to 1/2 bag of peat free tree and shrub planting compost to be incorporated into backfill for each tree hole.

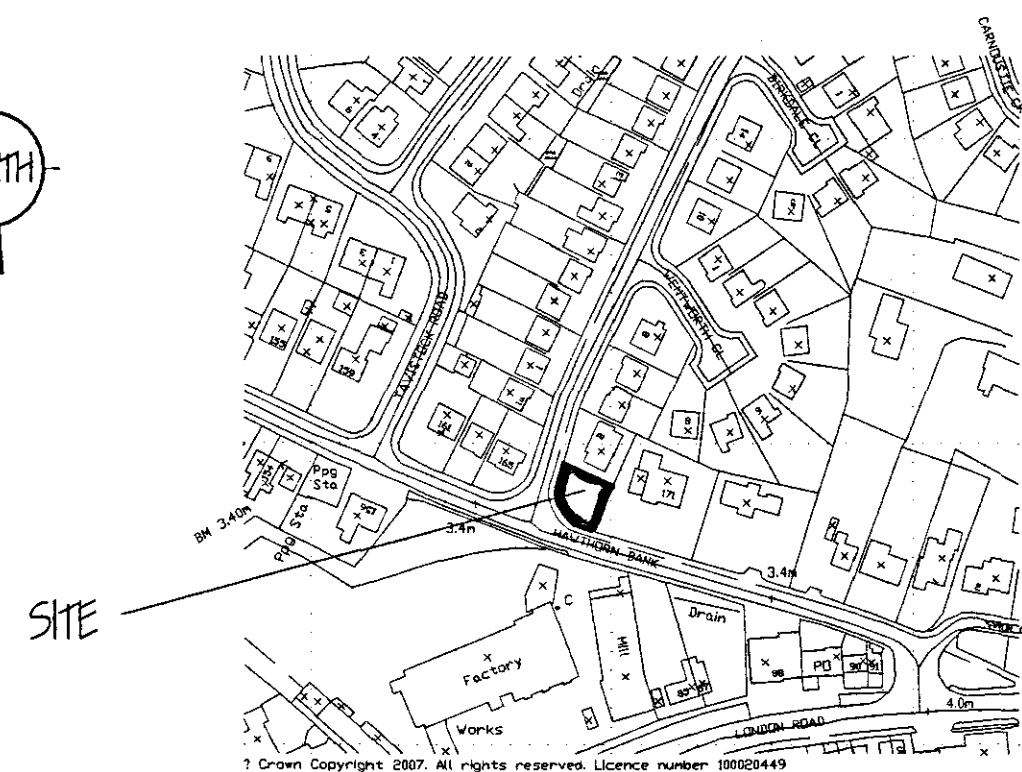

LOCATION PLAN,
1/2500

G. R. MERCHANT LTD. LINO AMICK TWO ARCHITECTURAL, STRUCTURAL AND LAND DRAINAGE CONSULTANTS 4 Wrights Mews 12A Park Road, Holbeach, Spalding, Lincs. PE12 7EX Tel: 01406 480600 Fax: 01406 425744 E-Mail: gr.merchant@btopennet.com	
Project TWO BEDROOM BUNGALOW. Adj: 2 ST ANDREWS ROAD, SPALDING, LINC'S.	
Client R. G. NOTT.	
Drawing LOCATION & SITE PLANS.	
Job Ref. 1556-07.	Drawing No. 01.
Date MARCH '07.	Drawn GRM.
Scales AS INDICATED.	
DO NOT SCALE FROM THIS DRAWING This drawing is copyright and may not be altered, traced, photographed or used for any other purpose other than that for which it is issued. The Client/Contractor is to check all dimensions on site and report any discrepancies to the Architect. All details shown on this drawing including foundations are based upon typical site conditions related to the area. No responsibility can be accepted for structural conditions which may be discovered during construction unless reported to the Architect so that design amendments may be considered. Site and surveys are recommended in respect of foundations to establish specific site conditions before foundation work is undertaken. This drawing is limited in the amount of information contained and does not purport to contain a full specification of the works. It is only for the purpose of obtaining Planning/Building Regulation approval. This drawing must be used as a contract document alone. The works will not be supervised or inspected on site by G.R. Merchant or any representative thereof. It is the client or their appointed agents responsibility to ensure measurements, substitution of materials, adherence to specifications, variations to contract etc. All contracts must comply to appropriate British standard specifications or BS standards or European standards. The Client/Contractor must ensure that the selected contractor is conversant with and takes all measures necessary to ensure compliance with Health and Safety legislation for	