



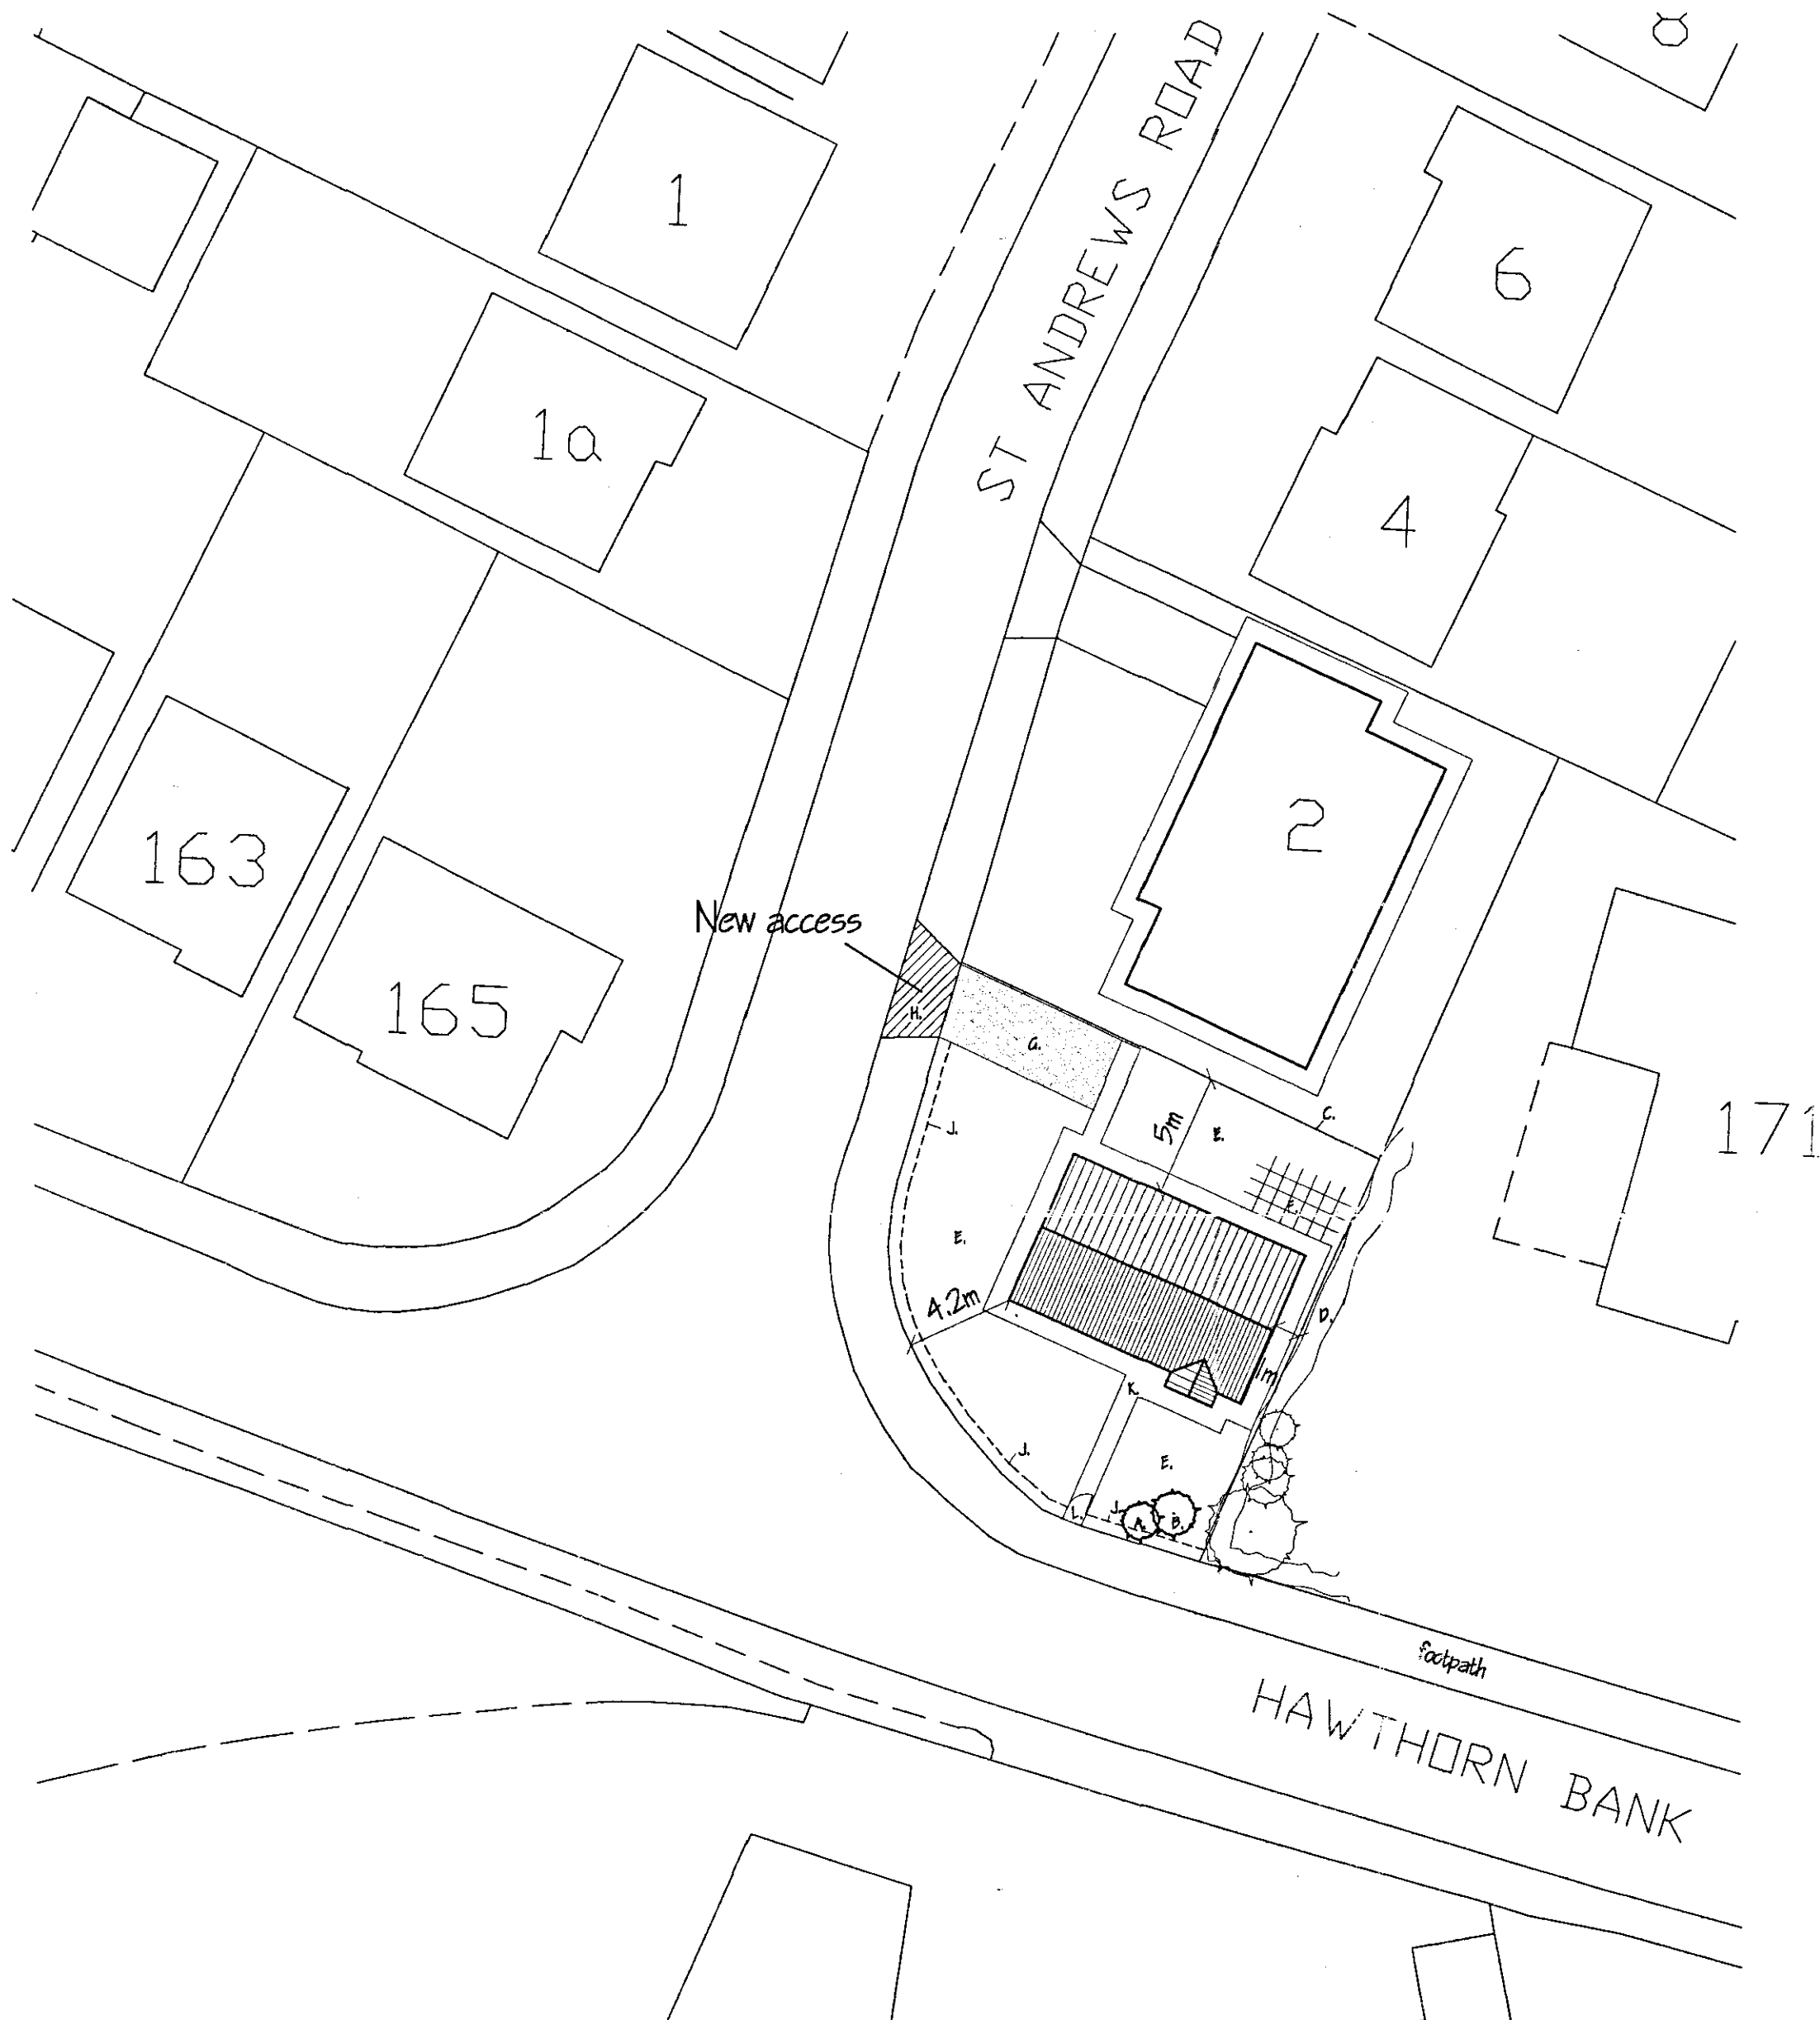

LANDSCAPING & FENCING SCHEME.

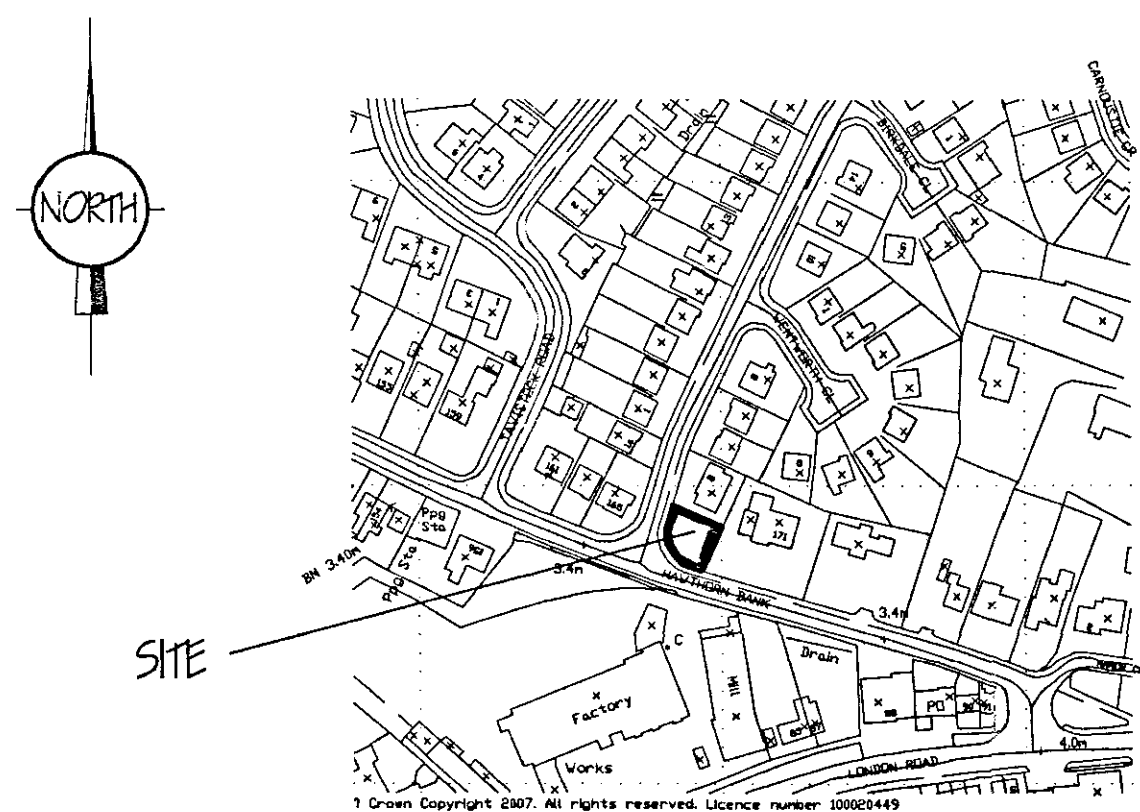

DETERMINED
PLAN

ref: revision date:	
G. R. MERCHANT LTD. I.E.N.Q AMICE FTWO ARCHITECTURAL, STRUCTURAL AND LAND DRAINAGE CONSULTANTS 4 Wrights Mews 12A Park Road, Holbeach, Spalding, Lincs. PE12 7EX Tel: 01406 480800 Fax: 01406 426744 E-Mail: gr.merchant@btconnect.com	
Project TWO BEDROOM BUNGALOW. Ad: 2 ST ANDREWS ROAD, SPALDING, LINC'S.	
Client R. G. NOTT.	
Drawing LOCATION & SITE PLANS.	
Job Ref. 1556-07.	Drawing No. 01.
Date MARCH '07.	Drawn GRM.
Scales AS INDICATED.	
DO NOT SCALE FROM THIS DRAWING This drawing is copyright and may not be altered, re-used, photographed or used for any other purpose other than that for which it is issued. The Consultant undertakes to check all dimensions on site and report any discrepancies to the Architect. All details shown on this drawing including foundations based upon typical site conditions relevant to this area. No responsibility can be accepted for adverse conditions which may be encountered during construction unless reported to the Architect for the design arrangements may be considered. All site surveys are recommended in respect of factors to establish specific site conditions before foundations work is undertaken. This drawing is limited in amount of information contained and does not purport to contain a full specification of the works, acting for the purposes of obtaining Planning / Building Regulation approval. This drawing must be used as a contract document alone. The works will not be commenced or proceeded on site by G. Merchant or any representative thereof. It is the client or that appointed agents responsibility to ensure satisfactory, satisfactory of materials, substances to specifications, variations in contract materials to be used unless otherwise stated and all components and materials are to be used for and installed site. To valid compliance with construction legislation and relevant code of practice. Materials shall conform to appropriate British standard specification or BSI's equivalent or European equivalent. The Employer / Client shall ensure that the selected contractor is conversant in and capable of measuring accurately to achieve compliance with (Health and Safety) regulations to	