

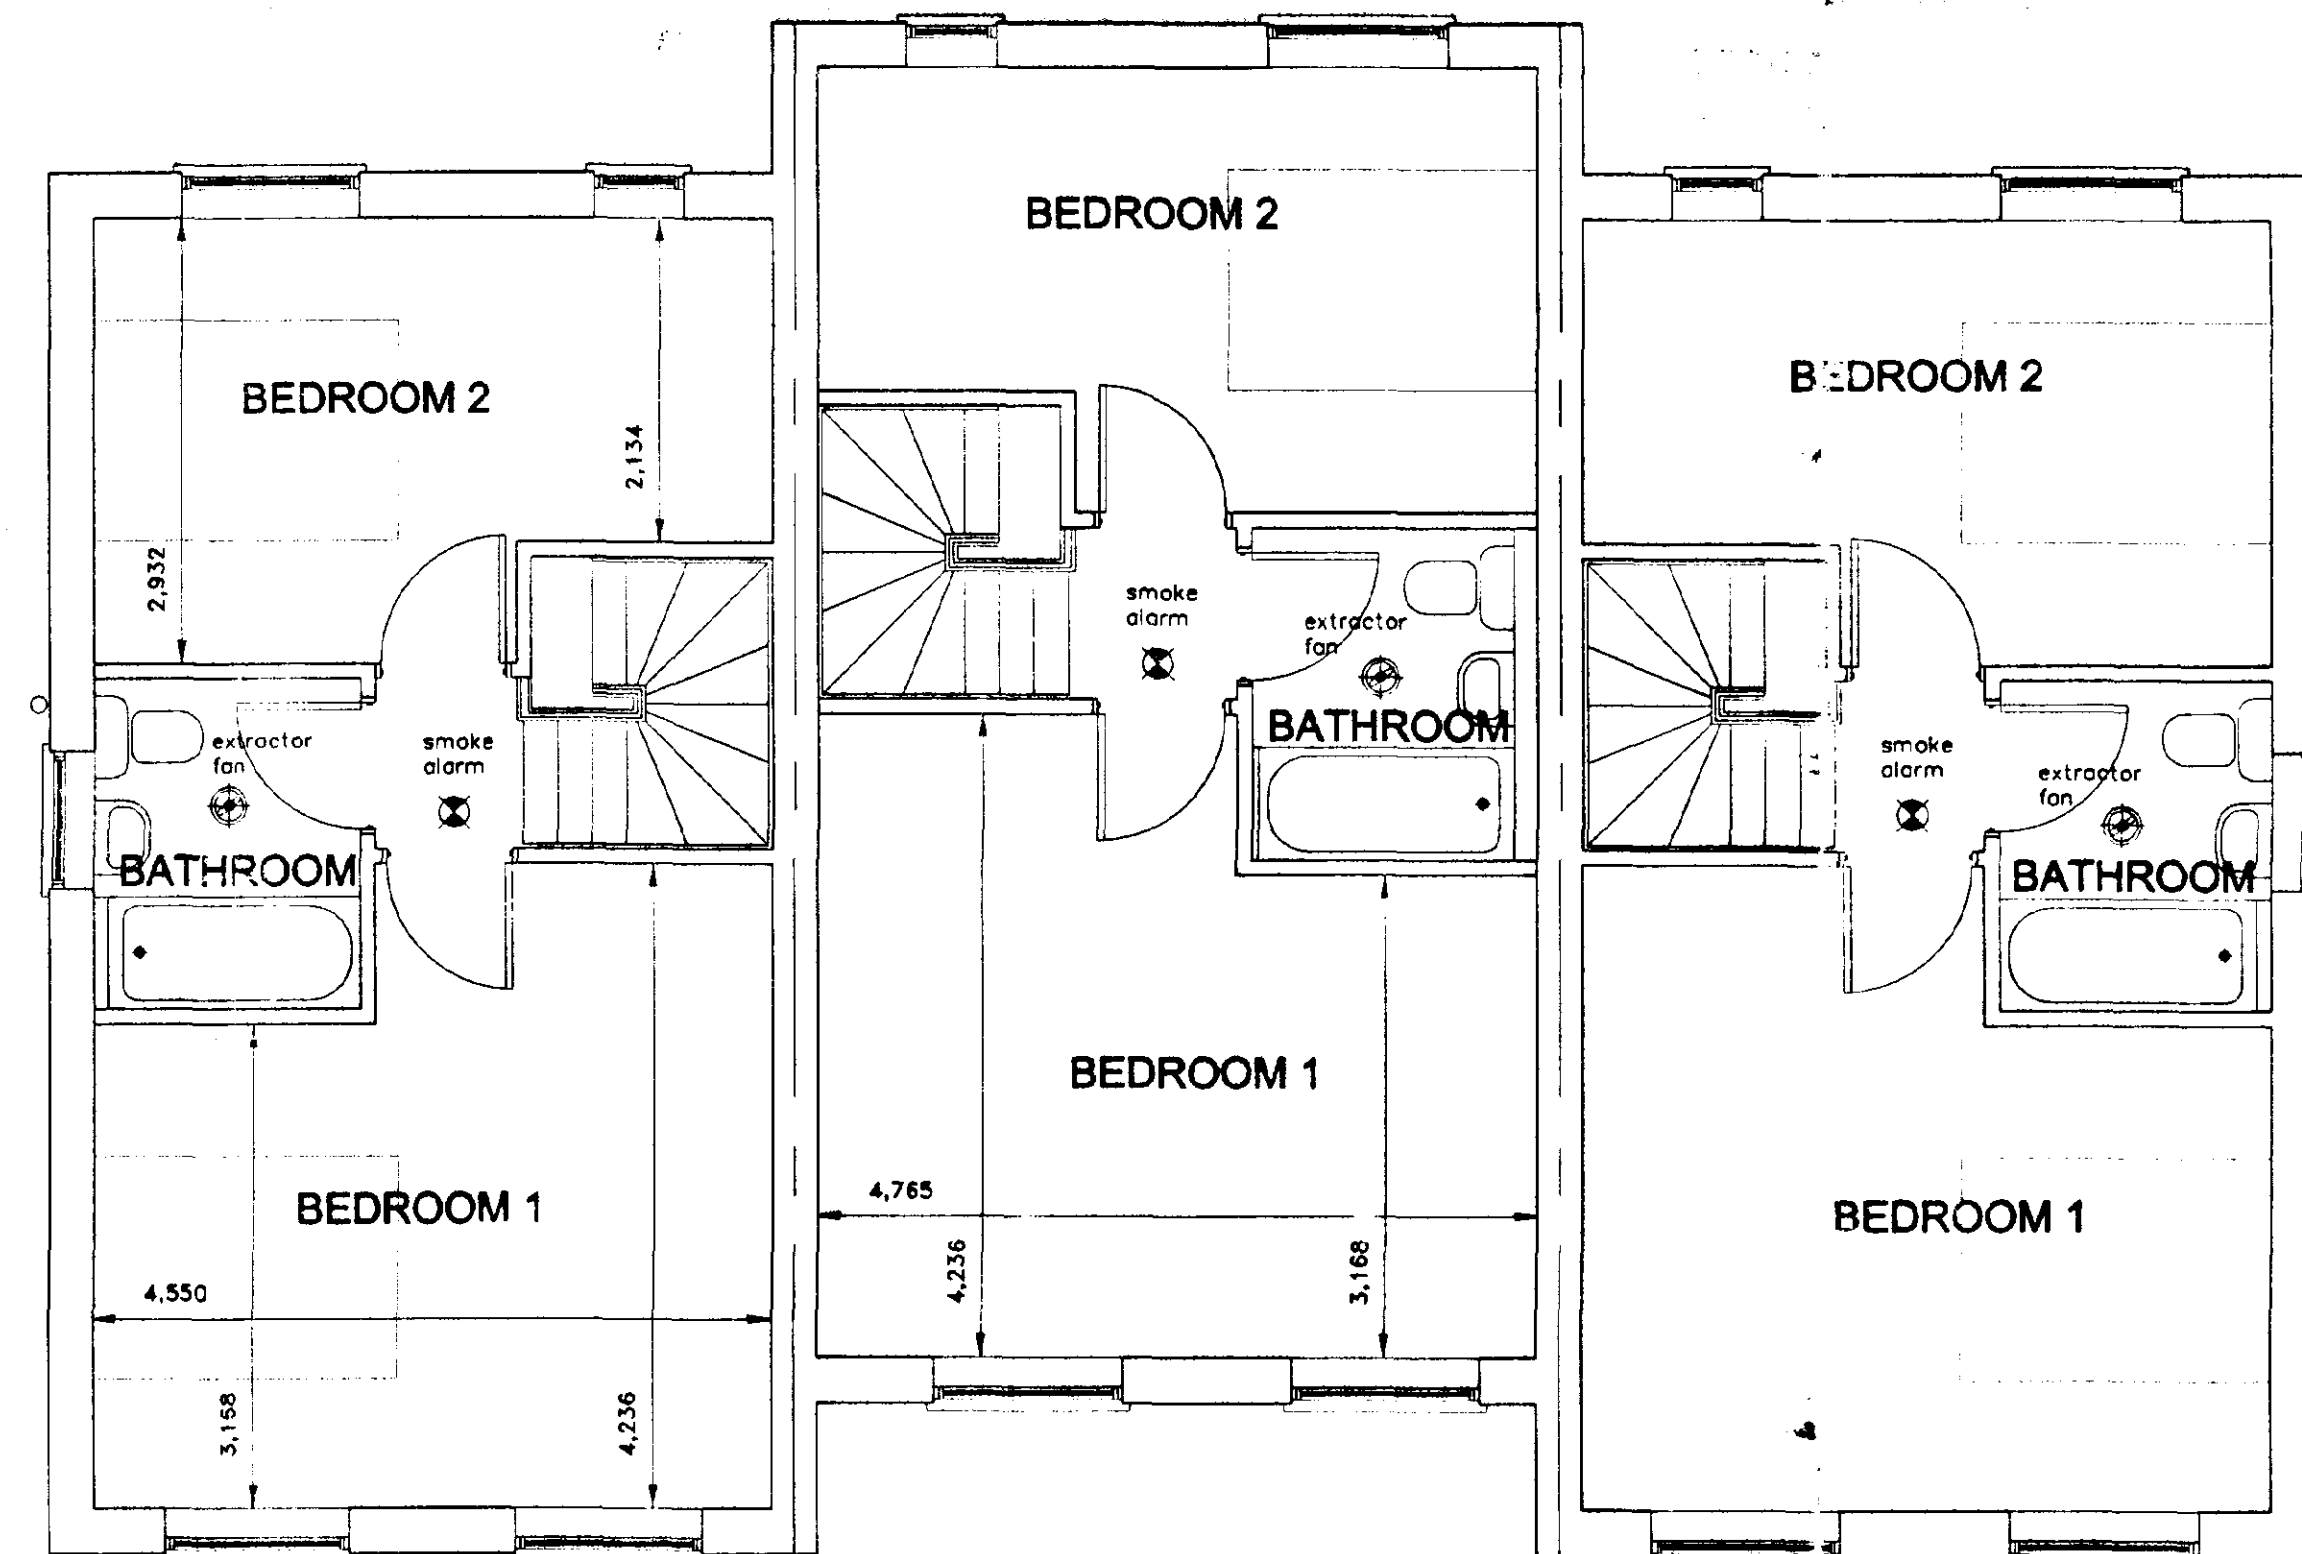


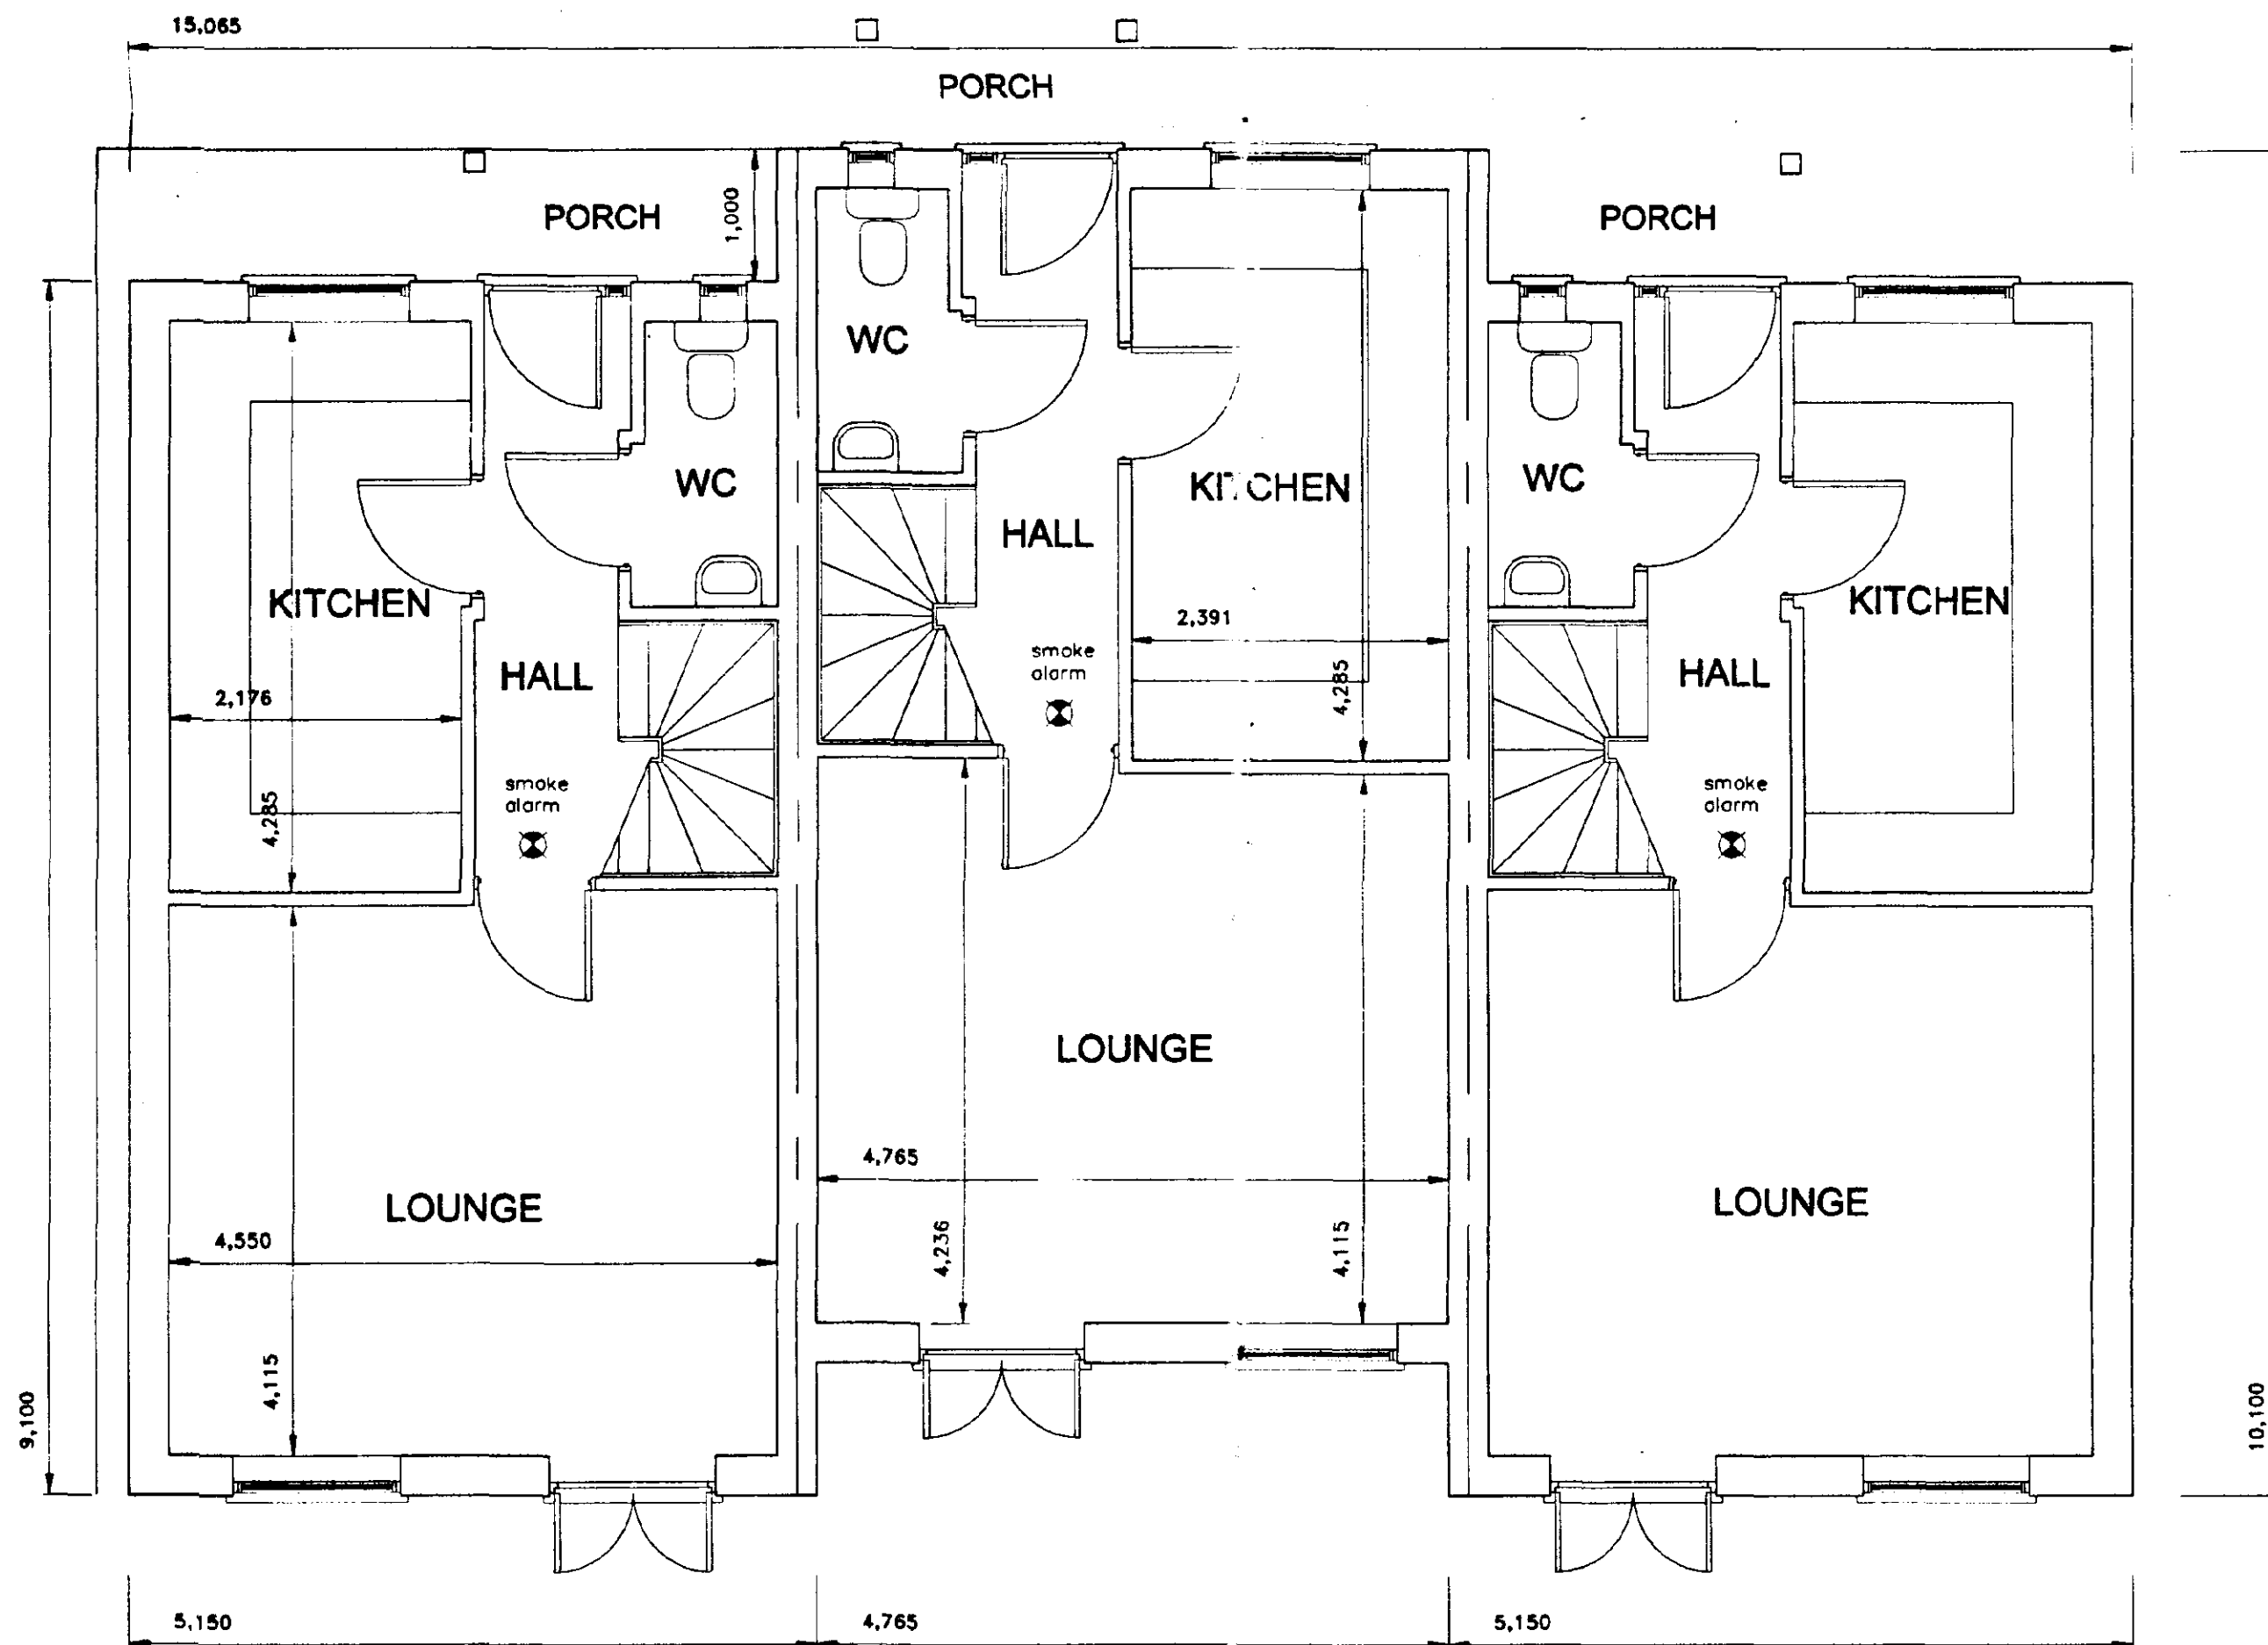

ELEVATIONS

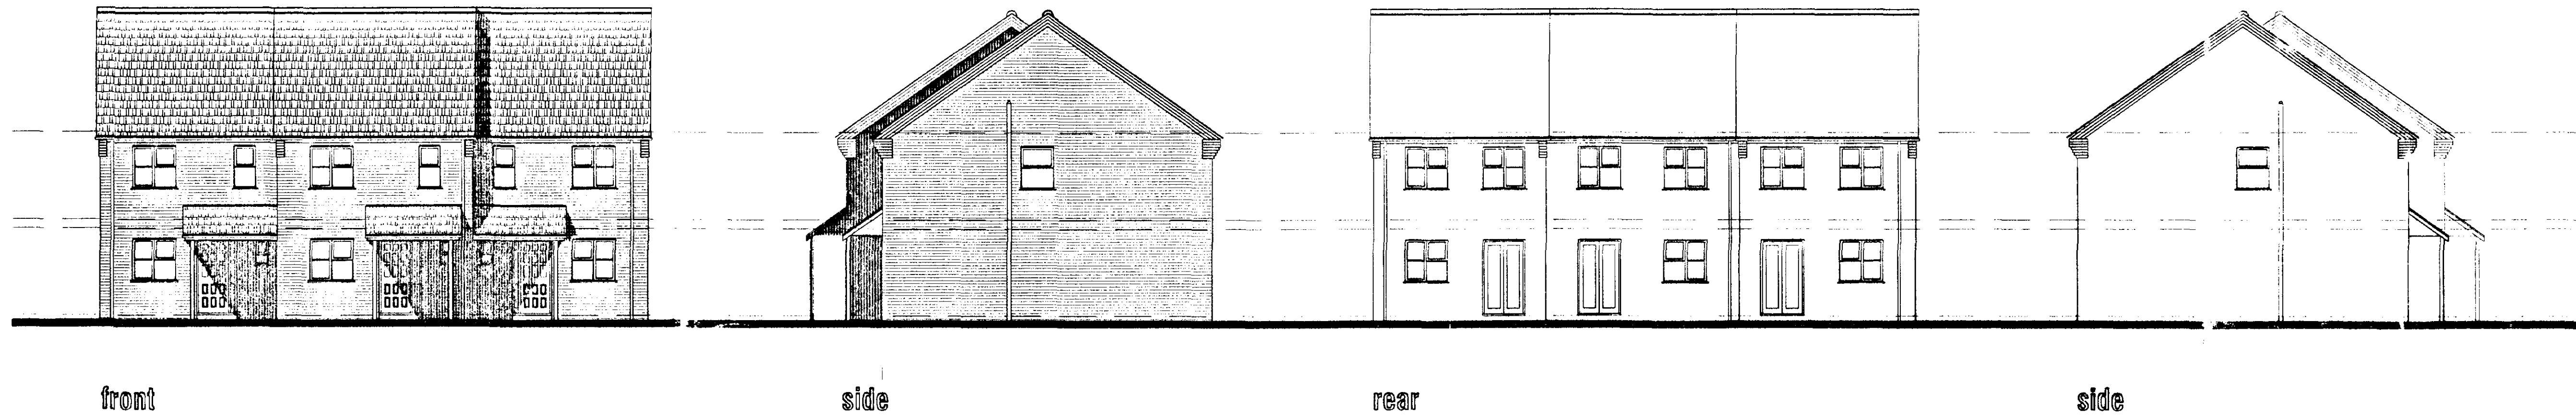

DETERMINED
PLAN

Plan
19 APR 2002
Ref 0066102

AMENDMENTS

A

L. A. Building Design
Architectural and surveying practice
55 Hannam Boulevard
Spalding
Lincolnshire PE11 1UB
Telephone/Fax: Spalding (01775) 711457


Peter S Lithgow MC08 MBAT
Member of the Chartered Institute of Building and
Member of the British Institute of Architectural Technologists

proposed Residential Development
Land at 227 Winsor Road
Spalding

client
M J YOULD DEVELOPMENTS


drawing
SITE LAYOUT and DESIGN

Planning Drawing	
date	author(s)
January 2002	1:50 1:100 1:250
drawn by	checked
Peter Lithgow	
job no	drawing no
02/07	01

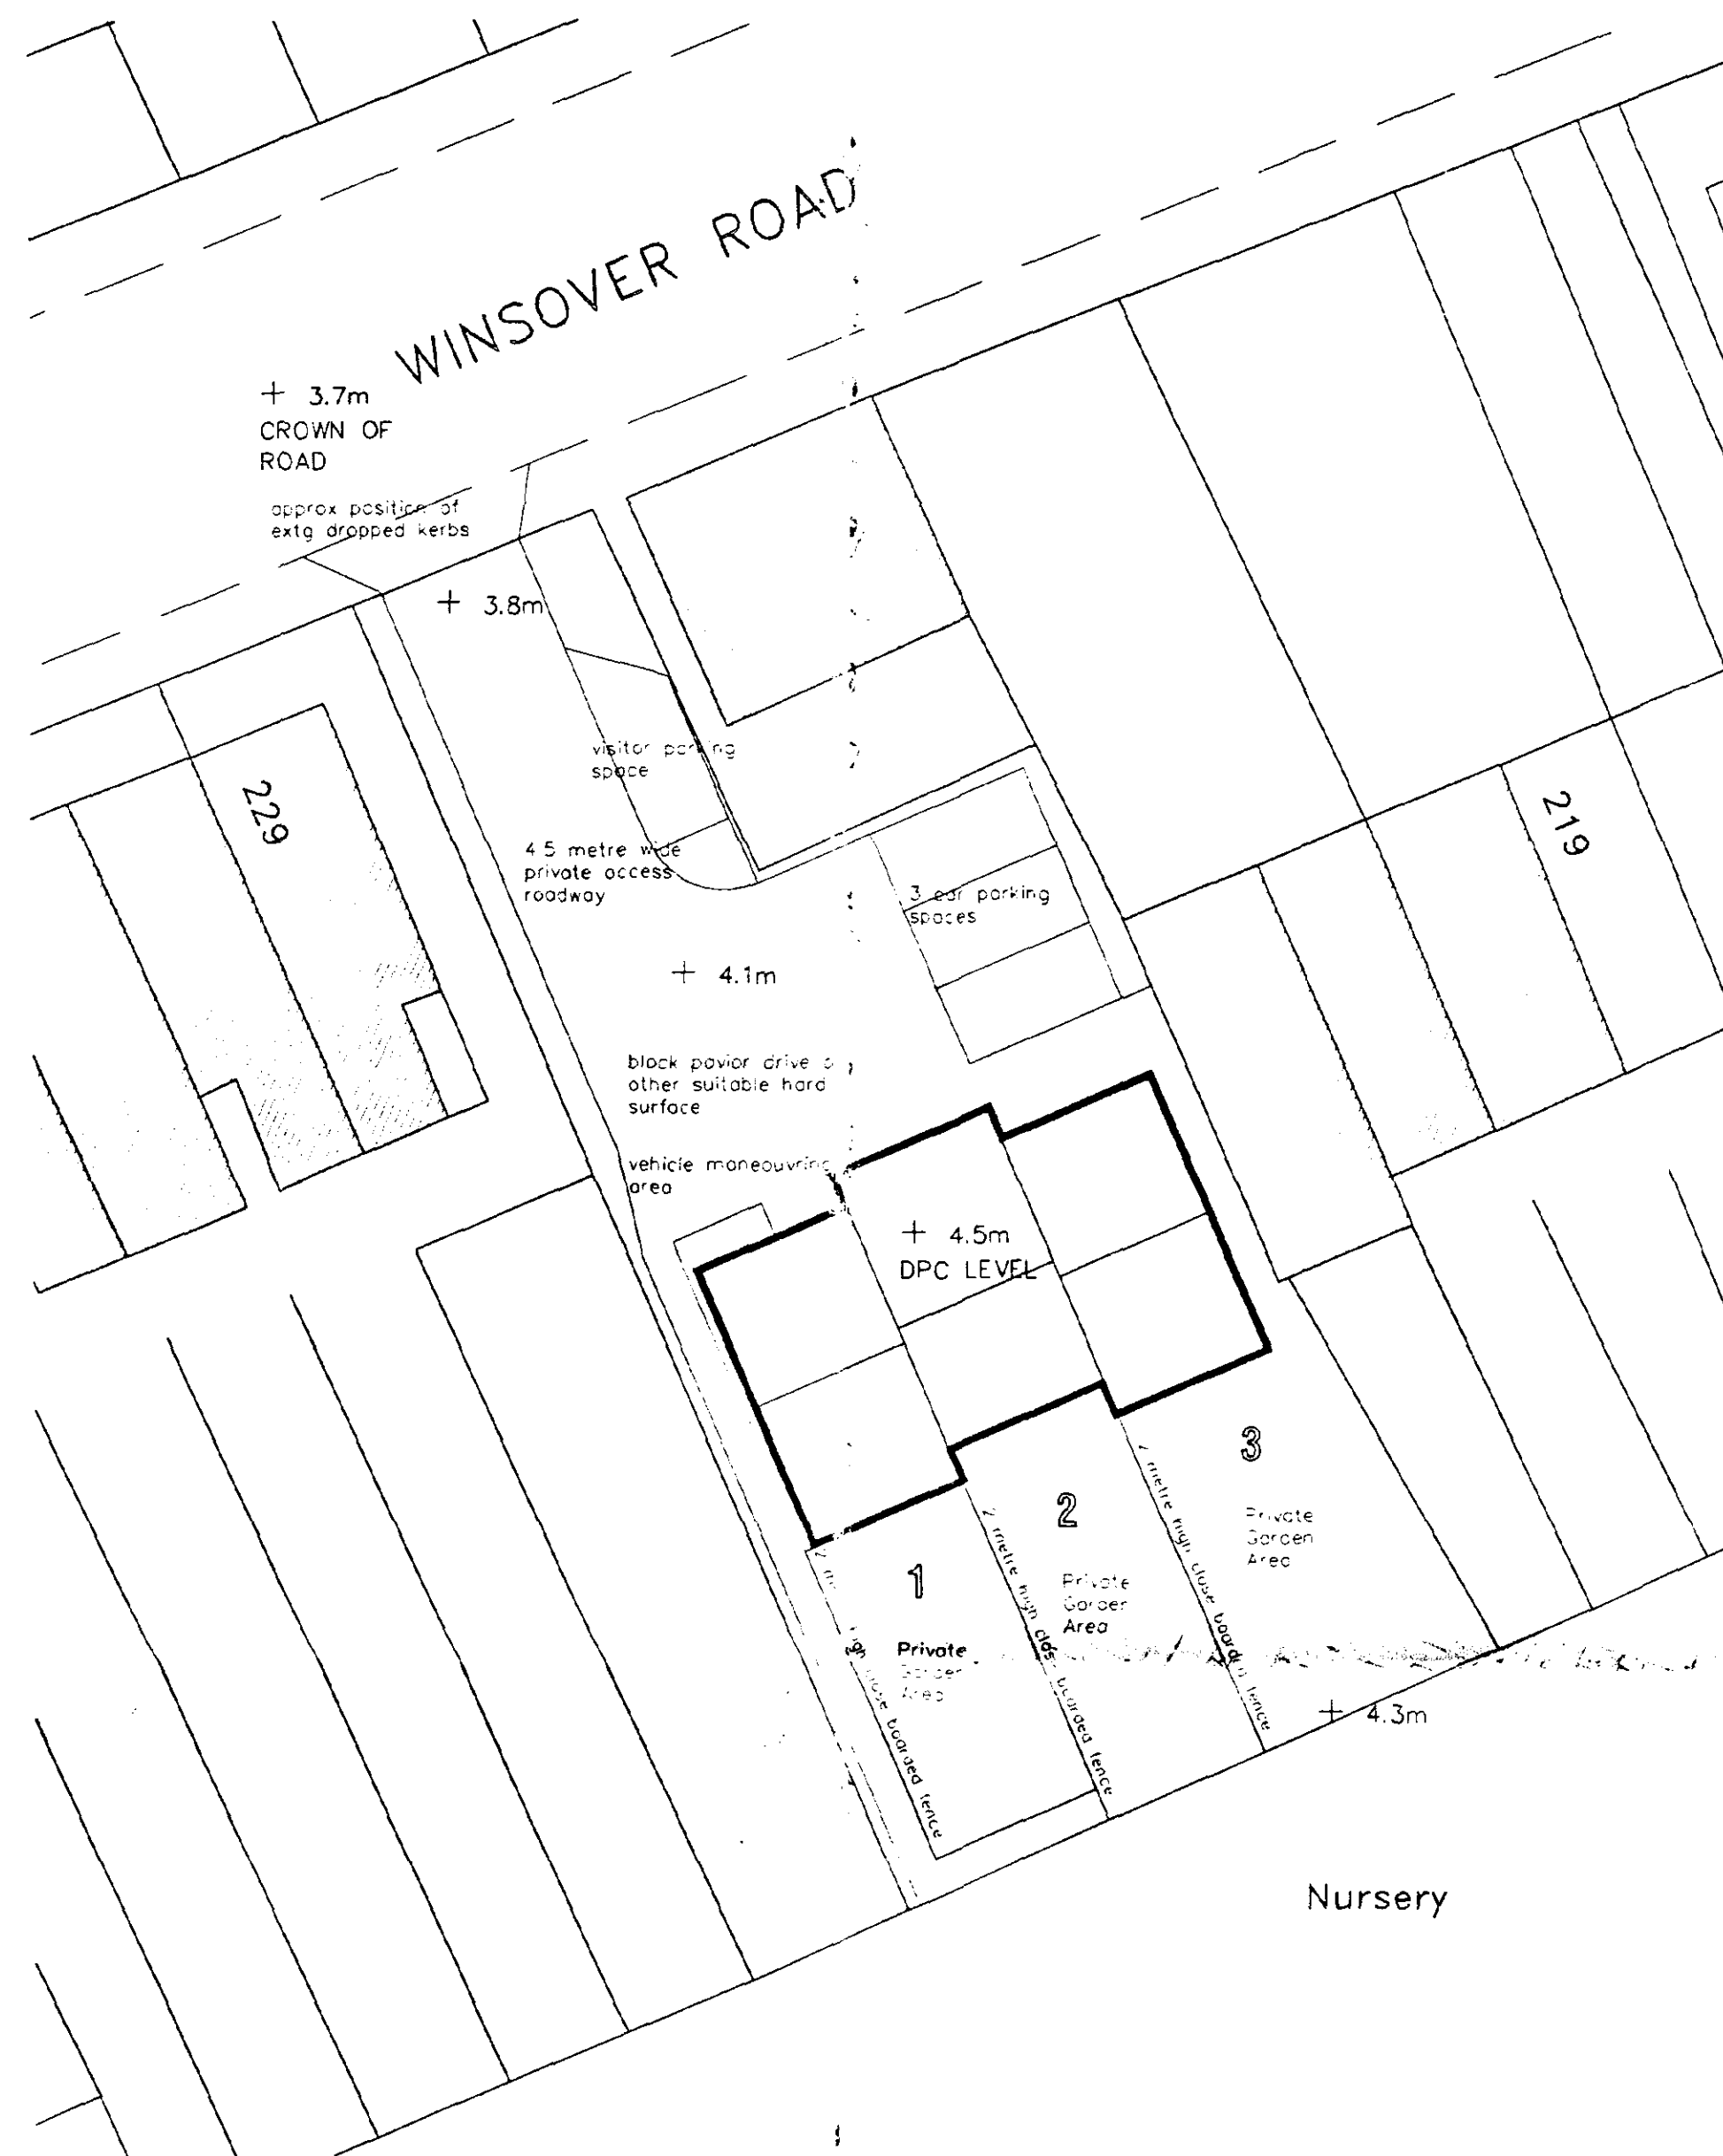

BLOCK PLAN


scale 1:200

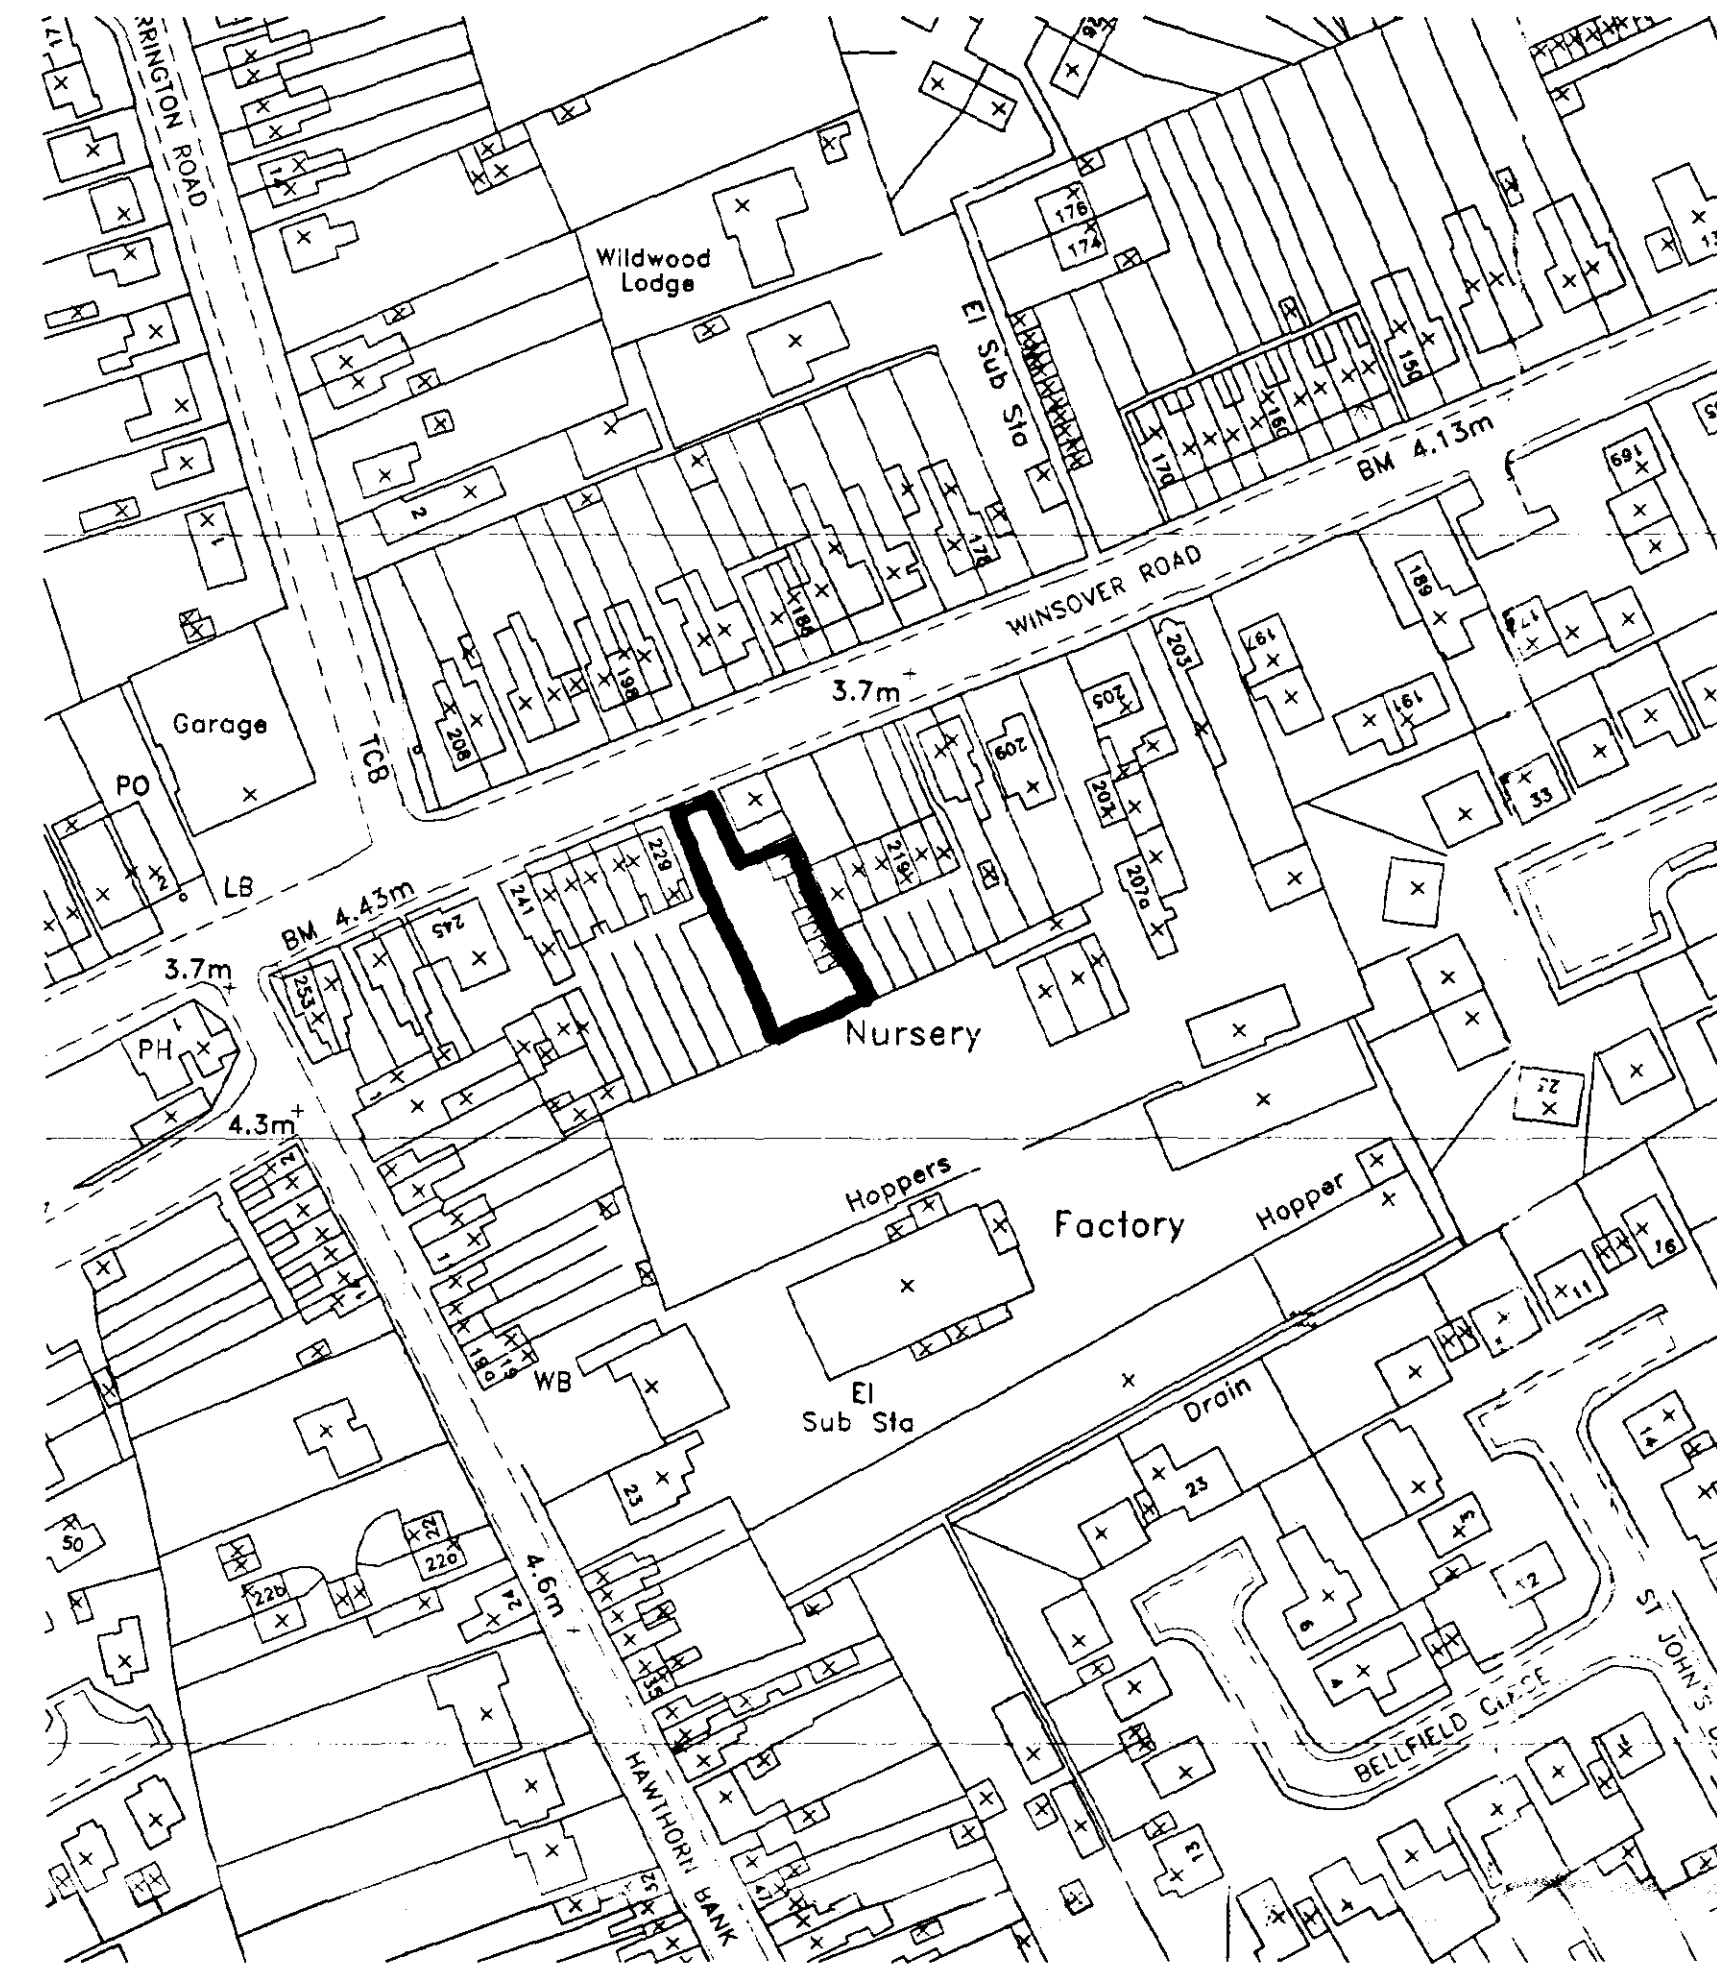

SITE PLAN

scale 1:250

REPRODUCED FROM THE ORDNANCE SURVEY 1/1250 SCALE MAP
WITH THE PERMISSION OF THE CONTROLLER OF HER MAJESTY'S
STATIONERY OFFICE
CROWN COPYRIGHT RESERVED
THIS PLAN IS FOR IDENTIFICATION PURPOSES ONLY

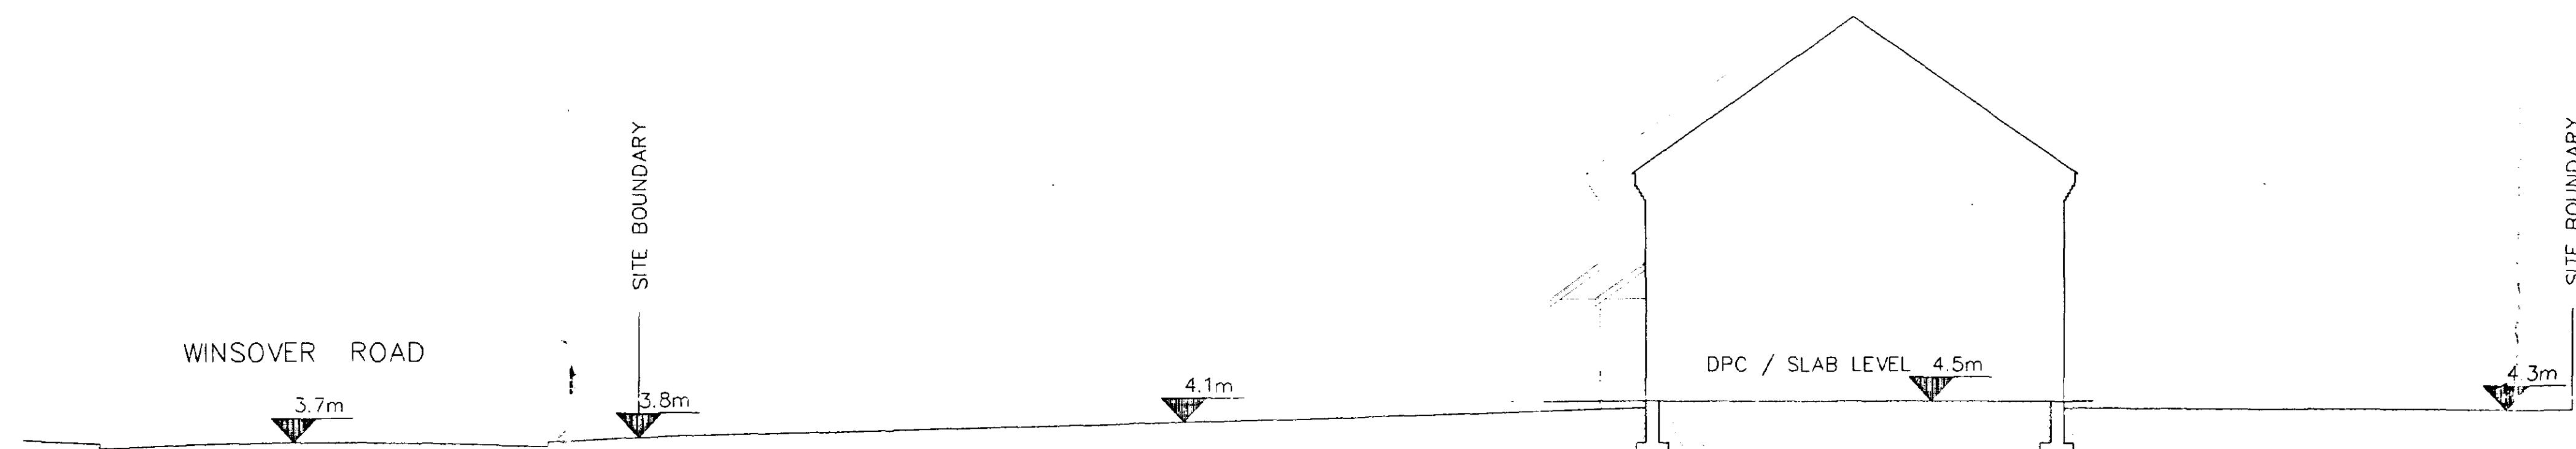

SITE SECTION

scale 1:100

AMENDMENTS

A	SHDC Planning & Development 22 JUL 2002 Ref 466/a
---	--

L. A. Building Design
Architectural and Surveying Practice
55 Hannam Boulevard
Spalding
Lincolnshire PE11 1UB
Telephone/Fax: Spalding (01775) 711437

Peter S Lithgow MCIOB MBIAT
Member of the Chartered Institute of Building and
Member of the British Institute of Architectural Technologists

Project
Proposed Residential Development
Land at 227 Winsover Road
Spalding

Client
M J YOULD DEVELOPMENTS

Drawing
SITE PLAN and BLOCK PLAN
Flood Risk Assessment Drawing
Planning Drawing

Date	Scale(s)
July 2002	1:100, 1:200, 1:1250


Drawn by	Checked
Peter Lithgow	

Job no	Drawing no
02/07	03



BLOCK PLAN

scale 1:100

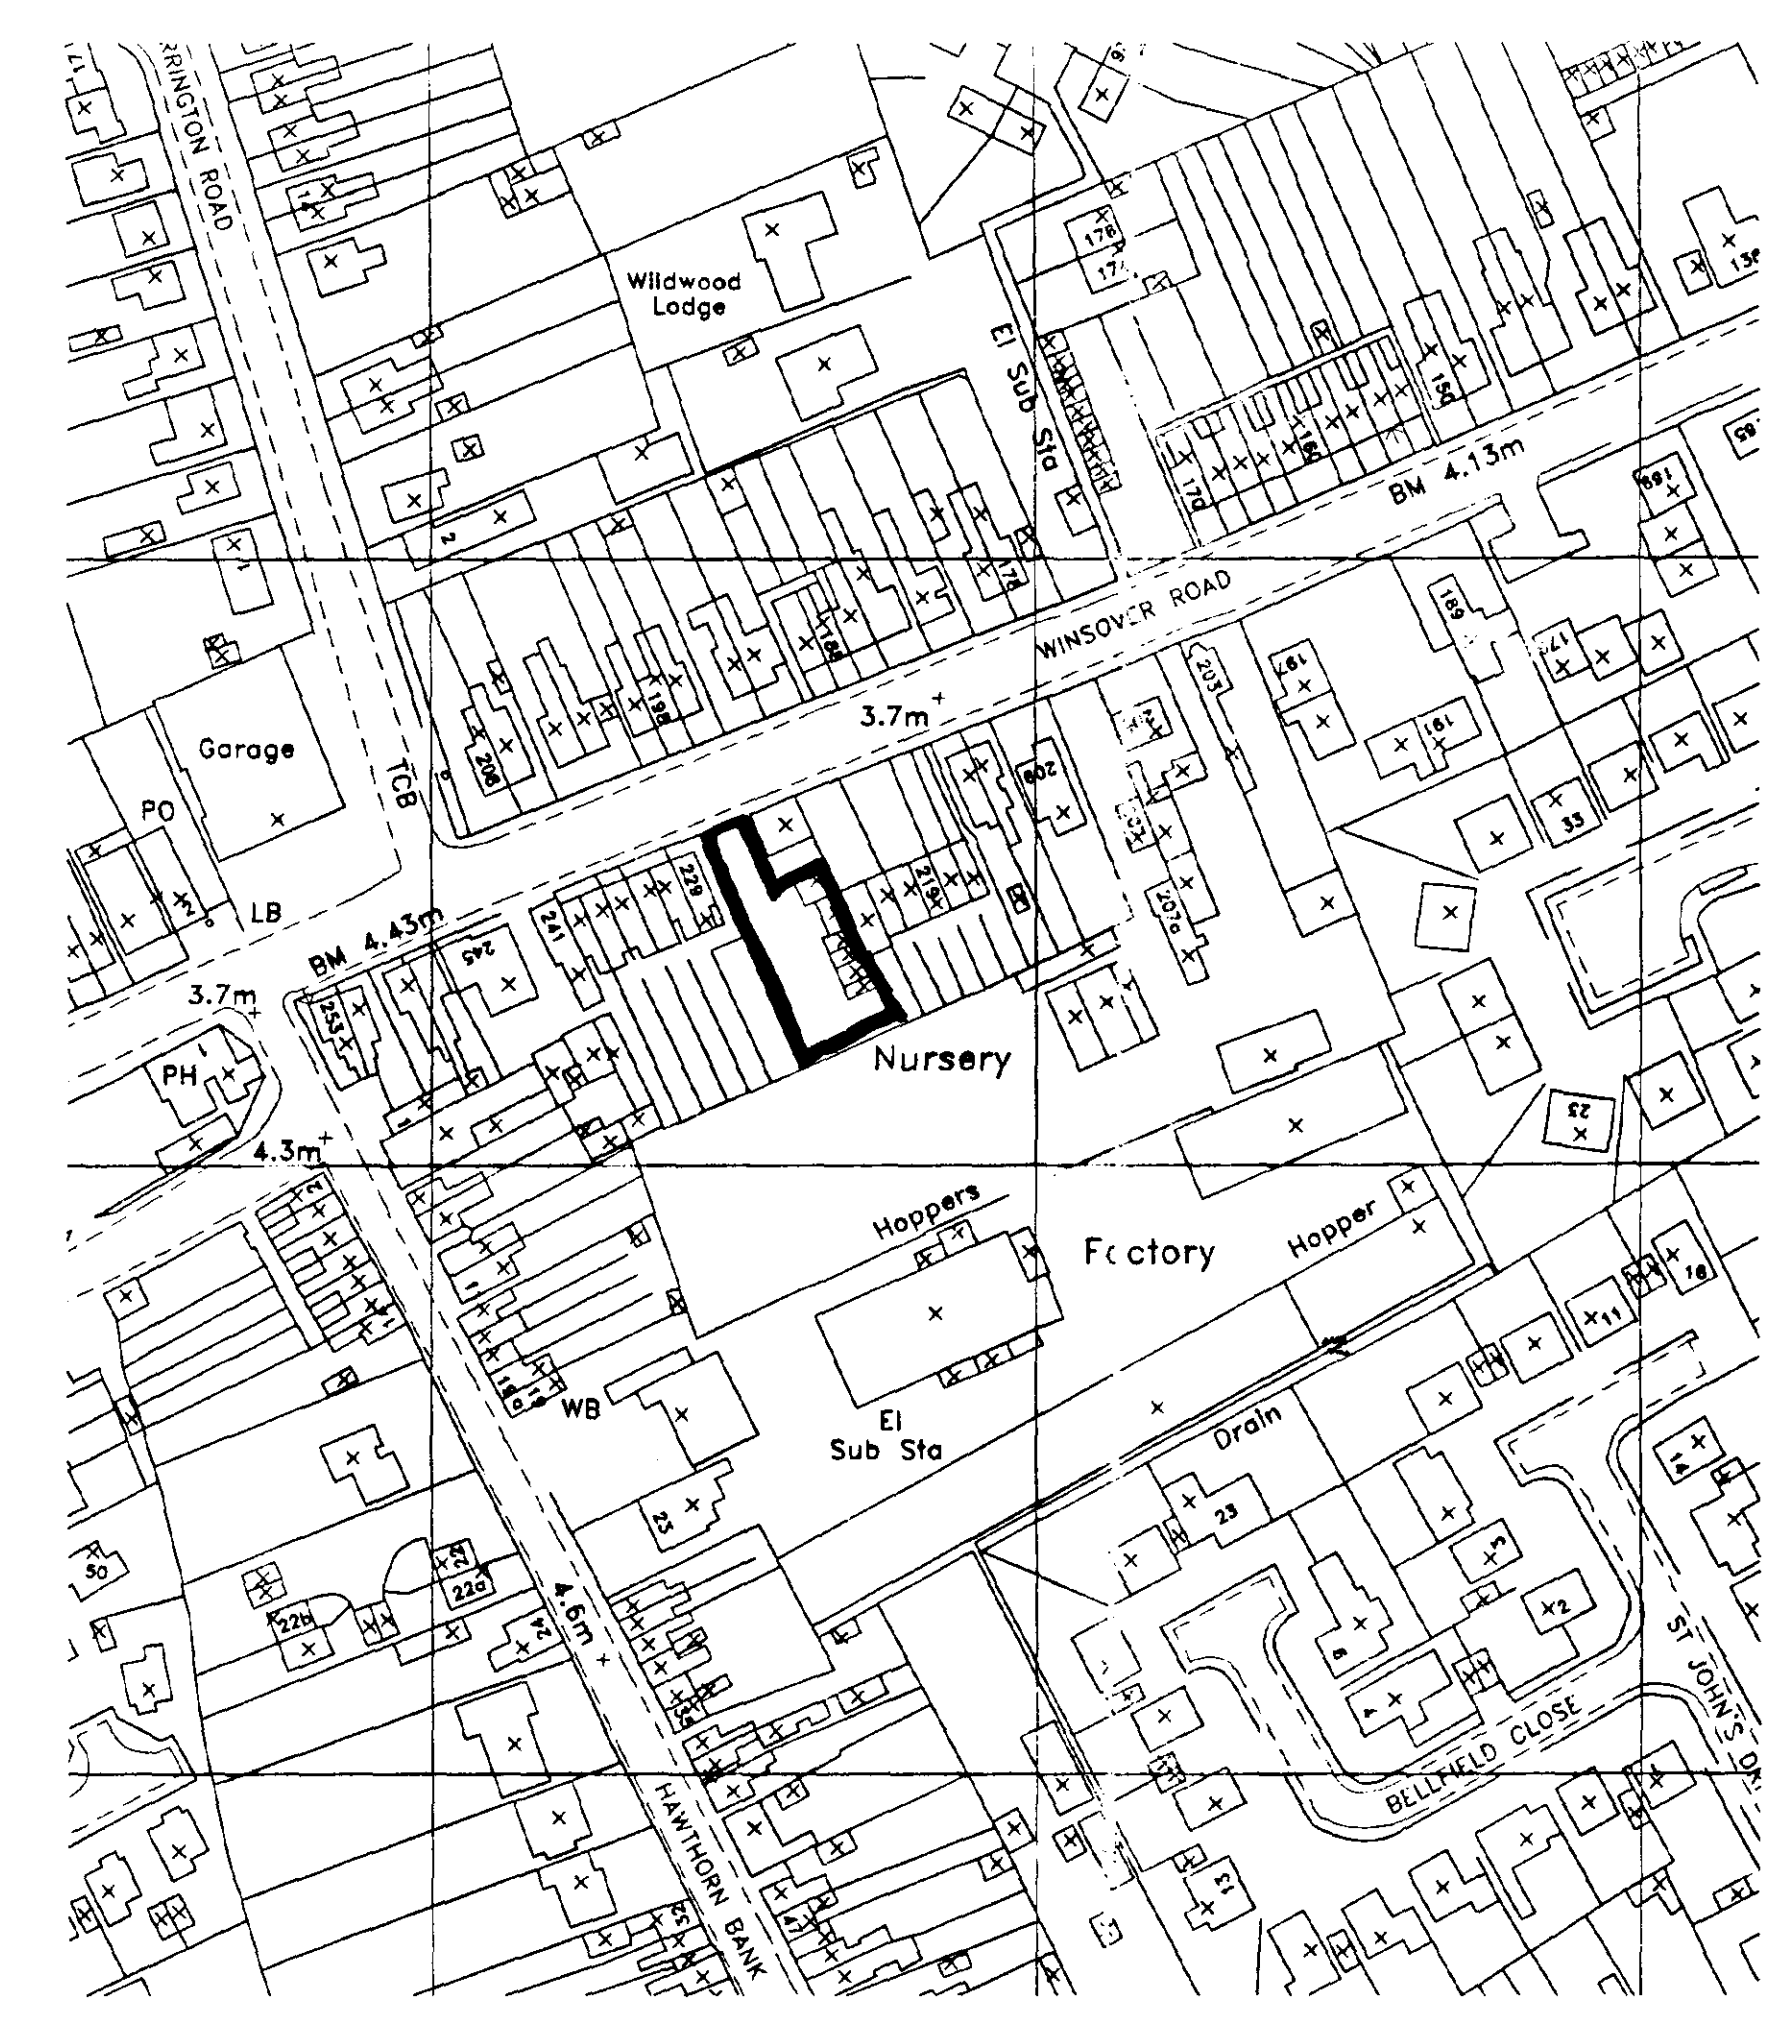

SITE PLAN

scale 1:1250

REPRODUCED FROM THE ORDNANCE SURVEY 1/1250 SCALE MAP WITH THE PERMISSION OF THE CONTROLLER OF HER MAJESTY'S STATIONERY OFFICE
CROWN COPYRIGHT RESERVED
THIS PLAN IS FOR IDENTIFICATION PURPOSES ONLY

AMENDMENTS

A

L. A. Building Design
 Architecture and Planning Practice
 55 Hannam Boulevard
 Spalding
 Lincolnshire PE11 1BB
 Telephone/Fax: Spalding (01779) 711437

Peter S Lithgow MCIOB MBIAT
 Member of the Chartered Institute of Building and
 Member of the British Institute of Architectural Technologists
 Proposed Residential Development
 Land at 227 Winsover Road
 Spalding

M J YOULD DEVELOPMENTS

DETERMINED PLAN	
SITE PLAN and BLOCK PLAN	
Planning Drawing	
date	author(s)
April 2002	1:100, 1:1250
drawn by	checked
Peter Lithgow	
job no	drawing no
02/07	02

SPD
 Planning
 19 APR 2002
 Ref 02/07