


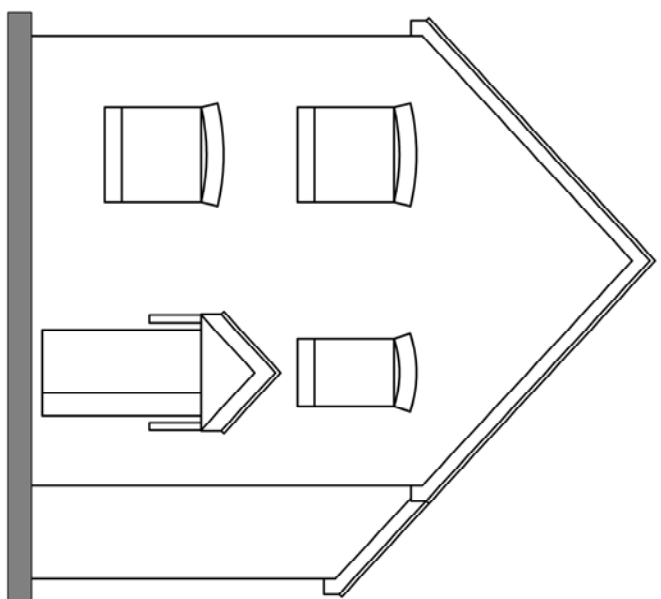


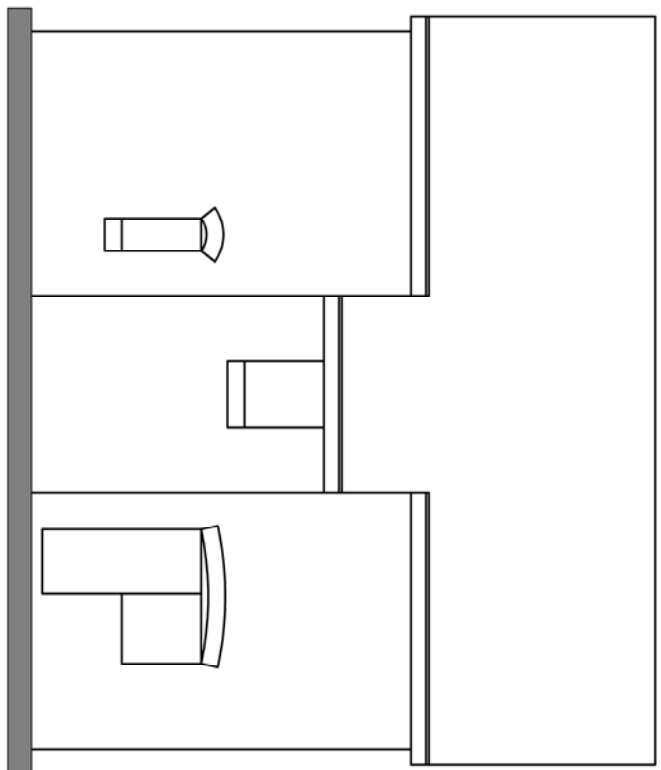


EXISTING FRONT ELEVATION

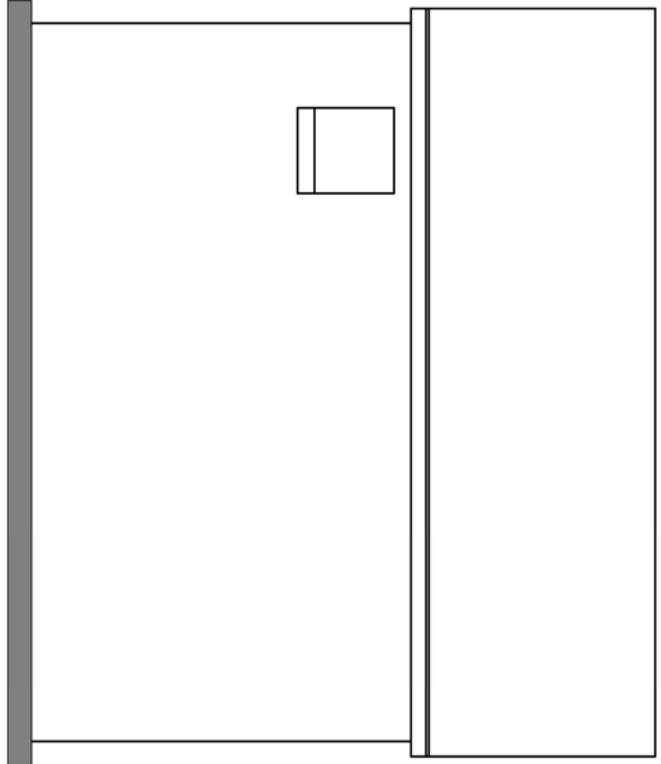


EXISTING SIDE ELEVATION (east)

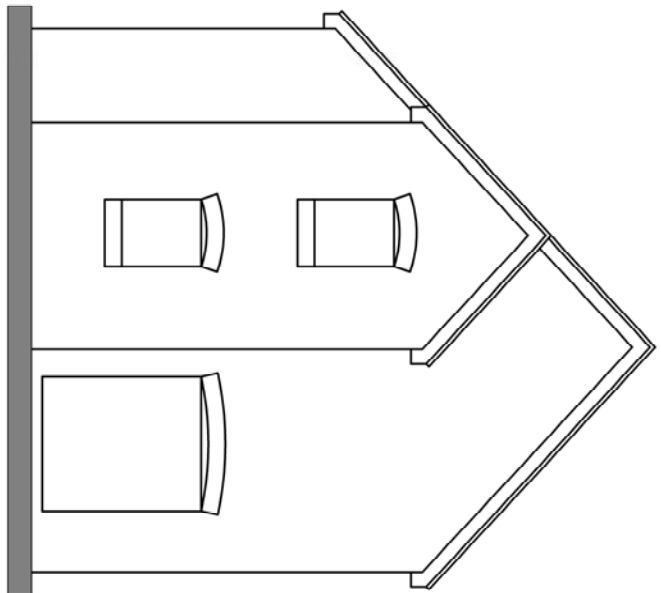


EXISTING REAR ELEVATION

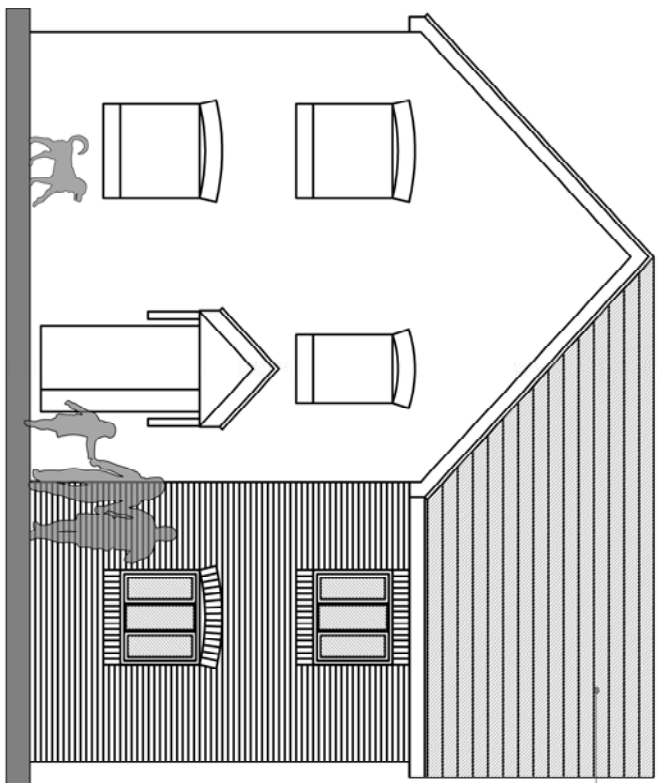



PROPOSED FRONT ELEVATION

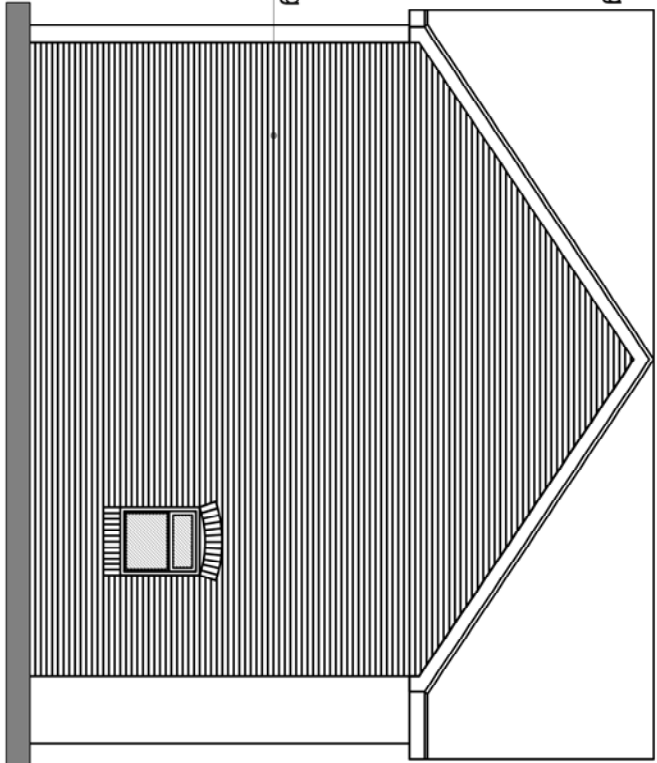


EXISTING SIDE ELEVATION (east)

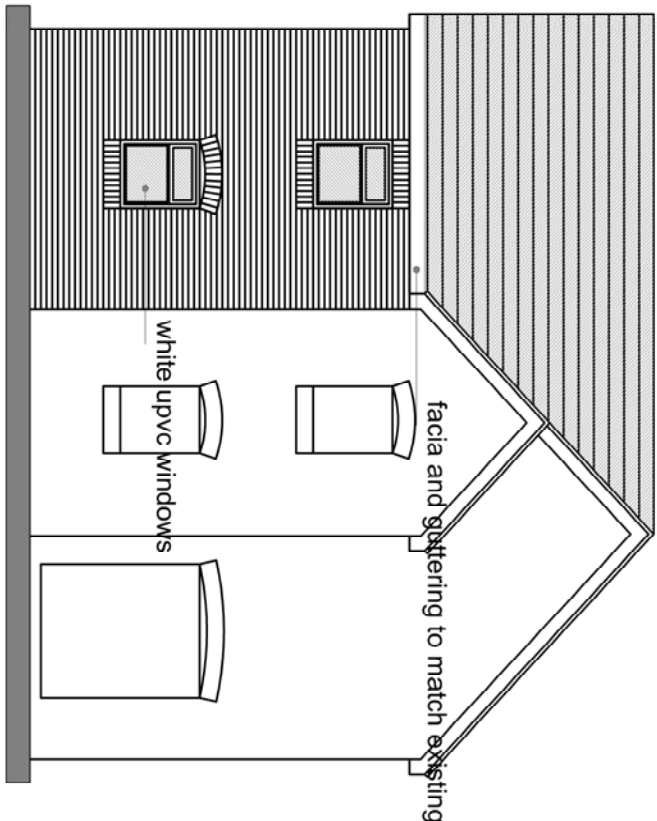

PROPOSED REAR ELEVATION

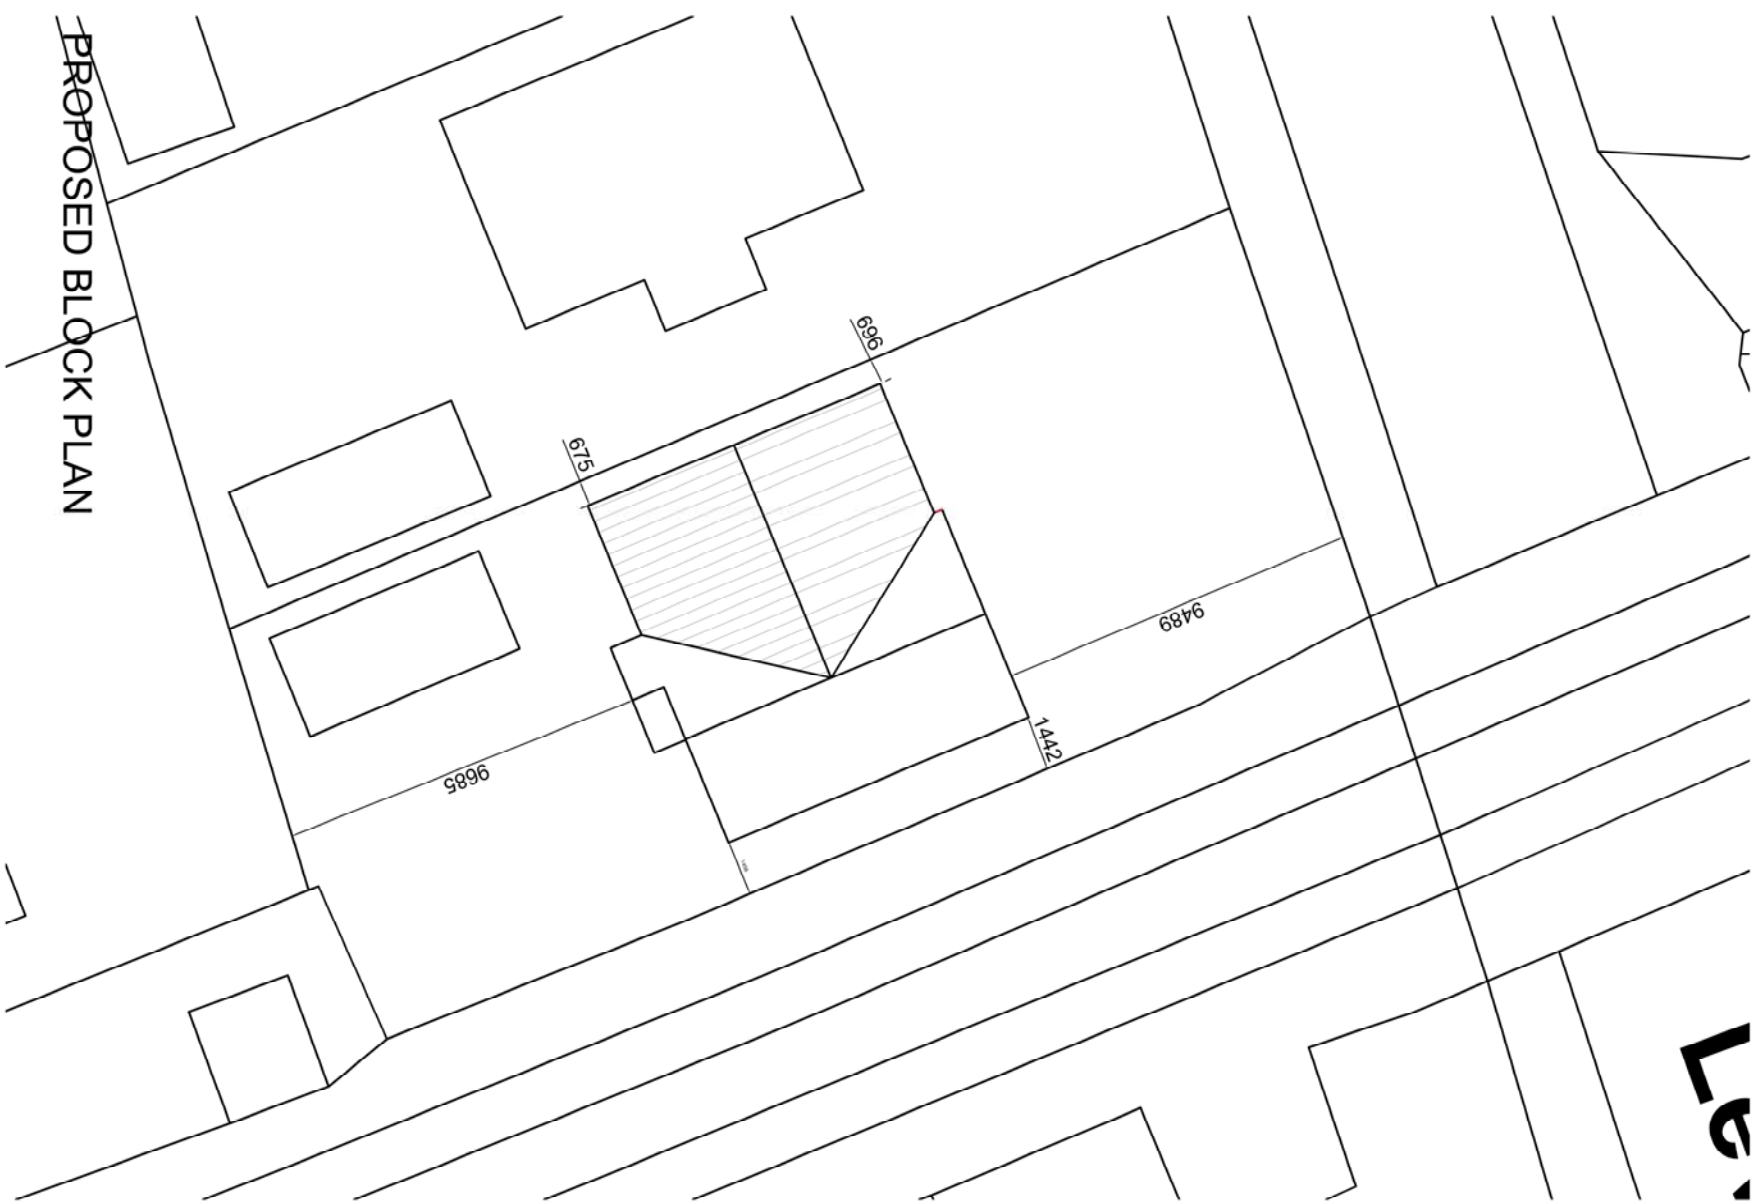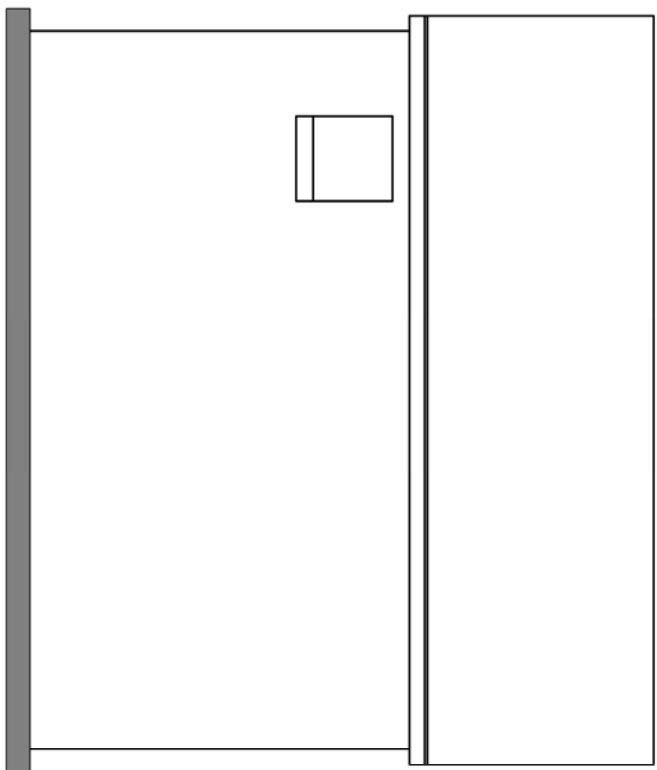


PROPOSED BLOCK PLAN

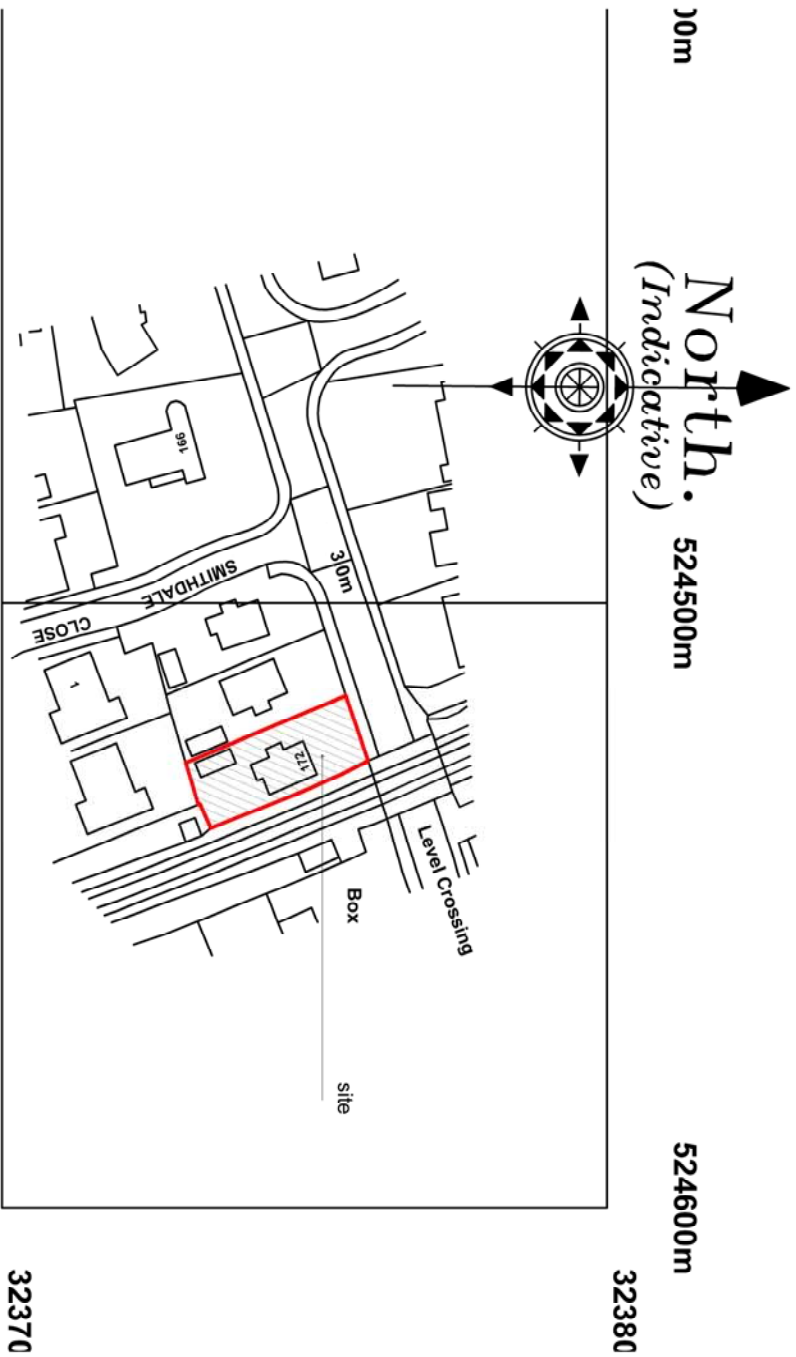


LOCATION PLAN


©Crown Copyright. All rights reserved. Licence no. 100019980

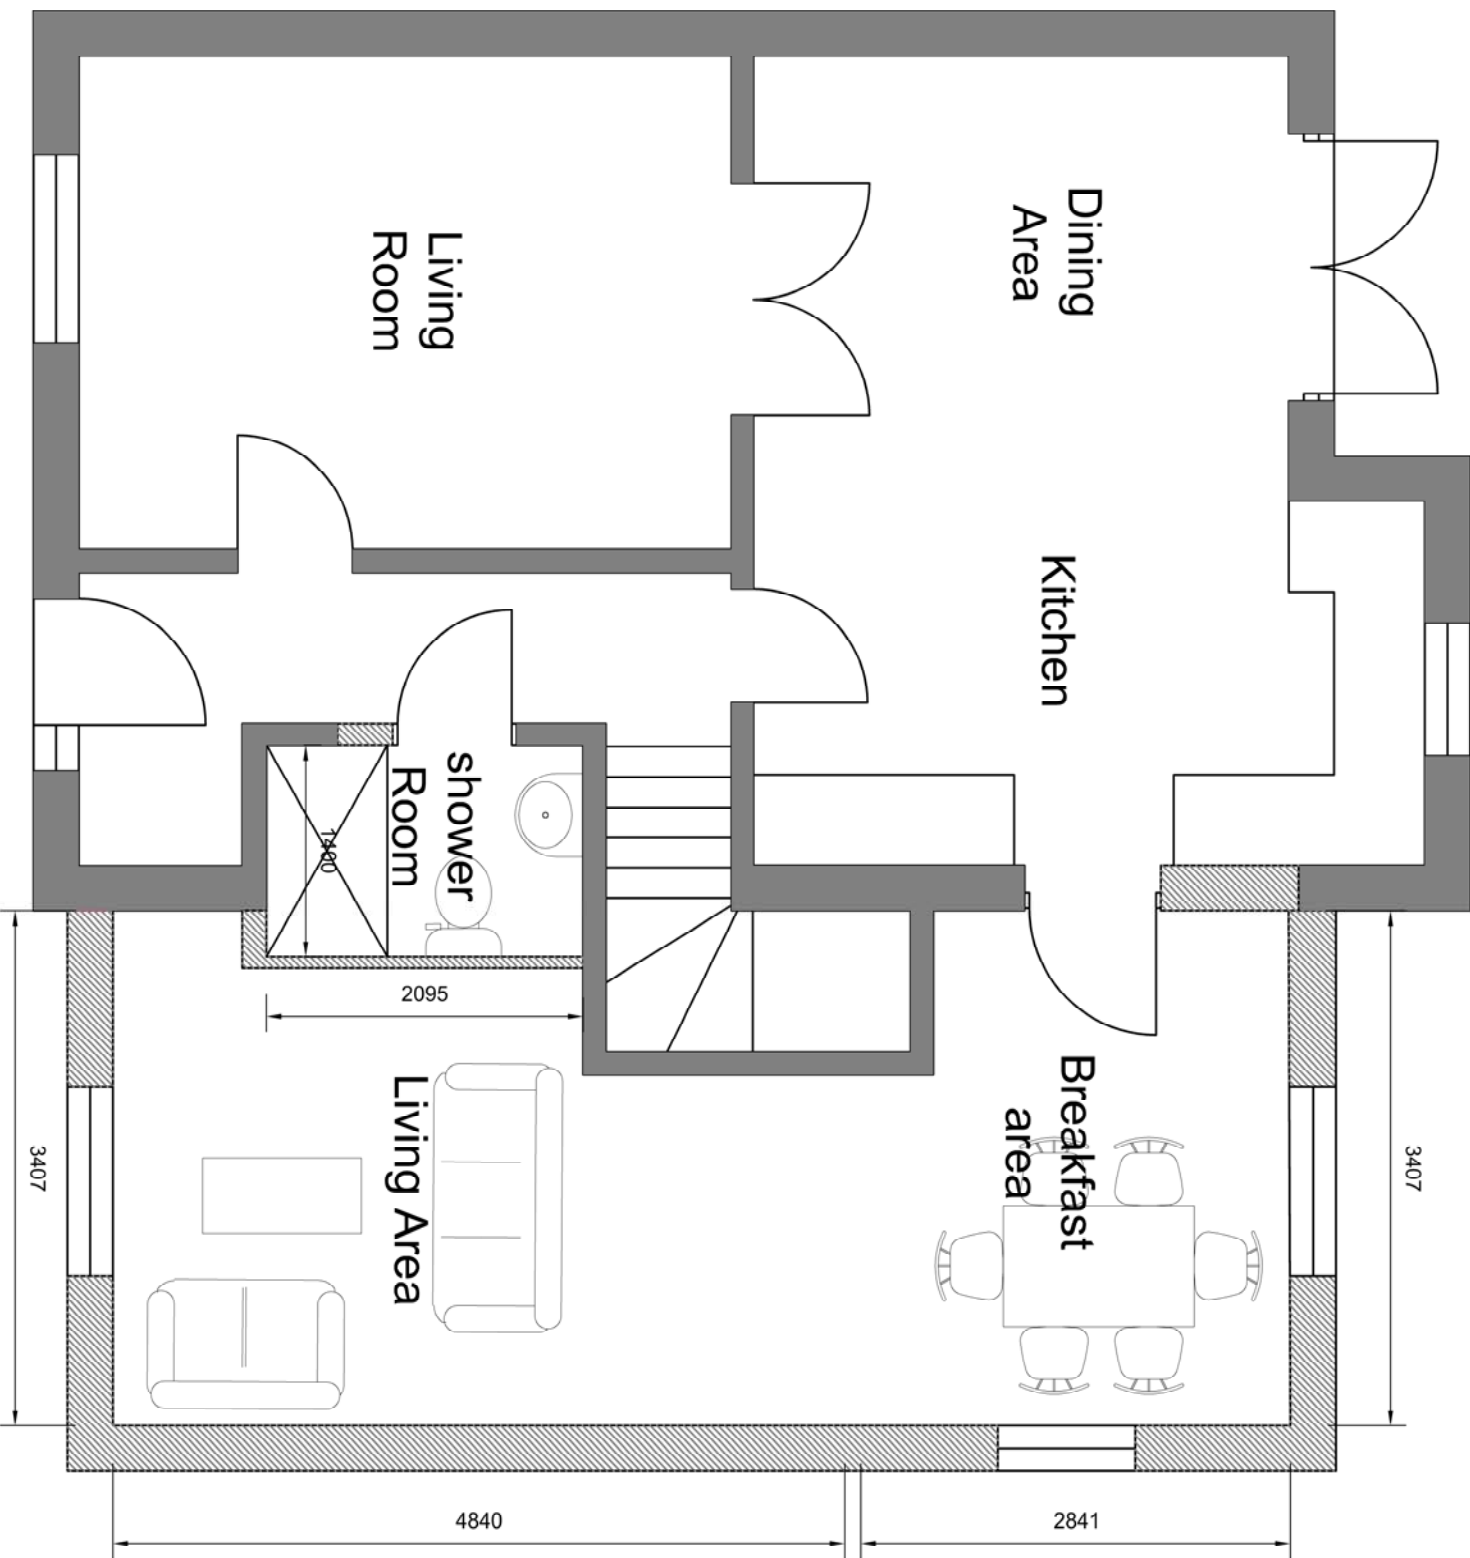


PROPOSED GROUND FLOOR PLAN

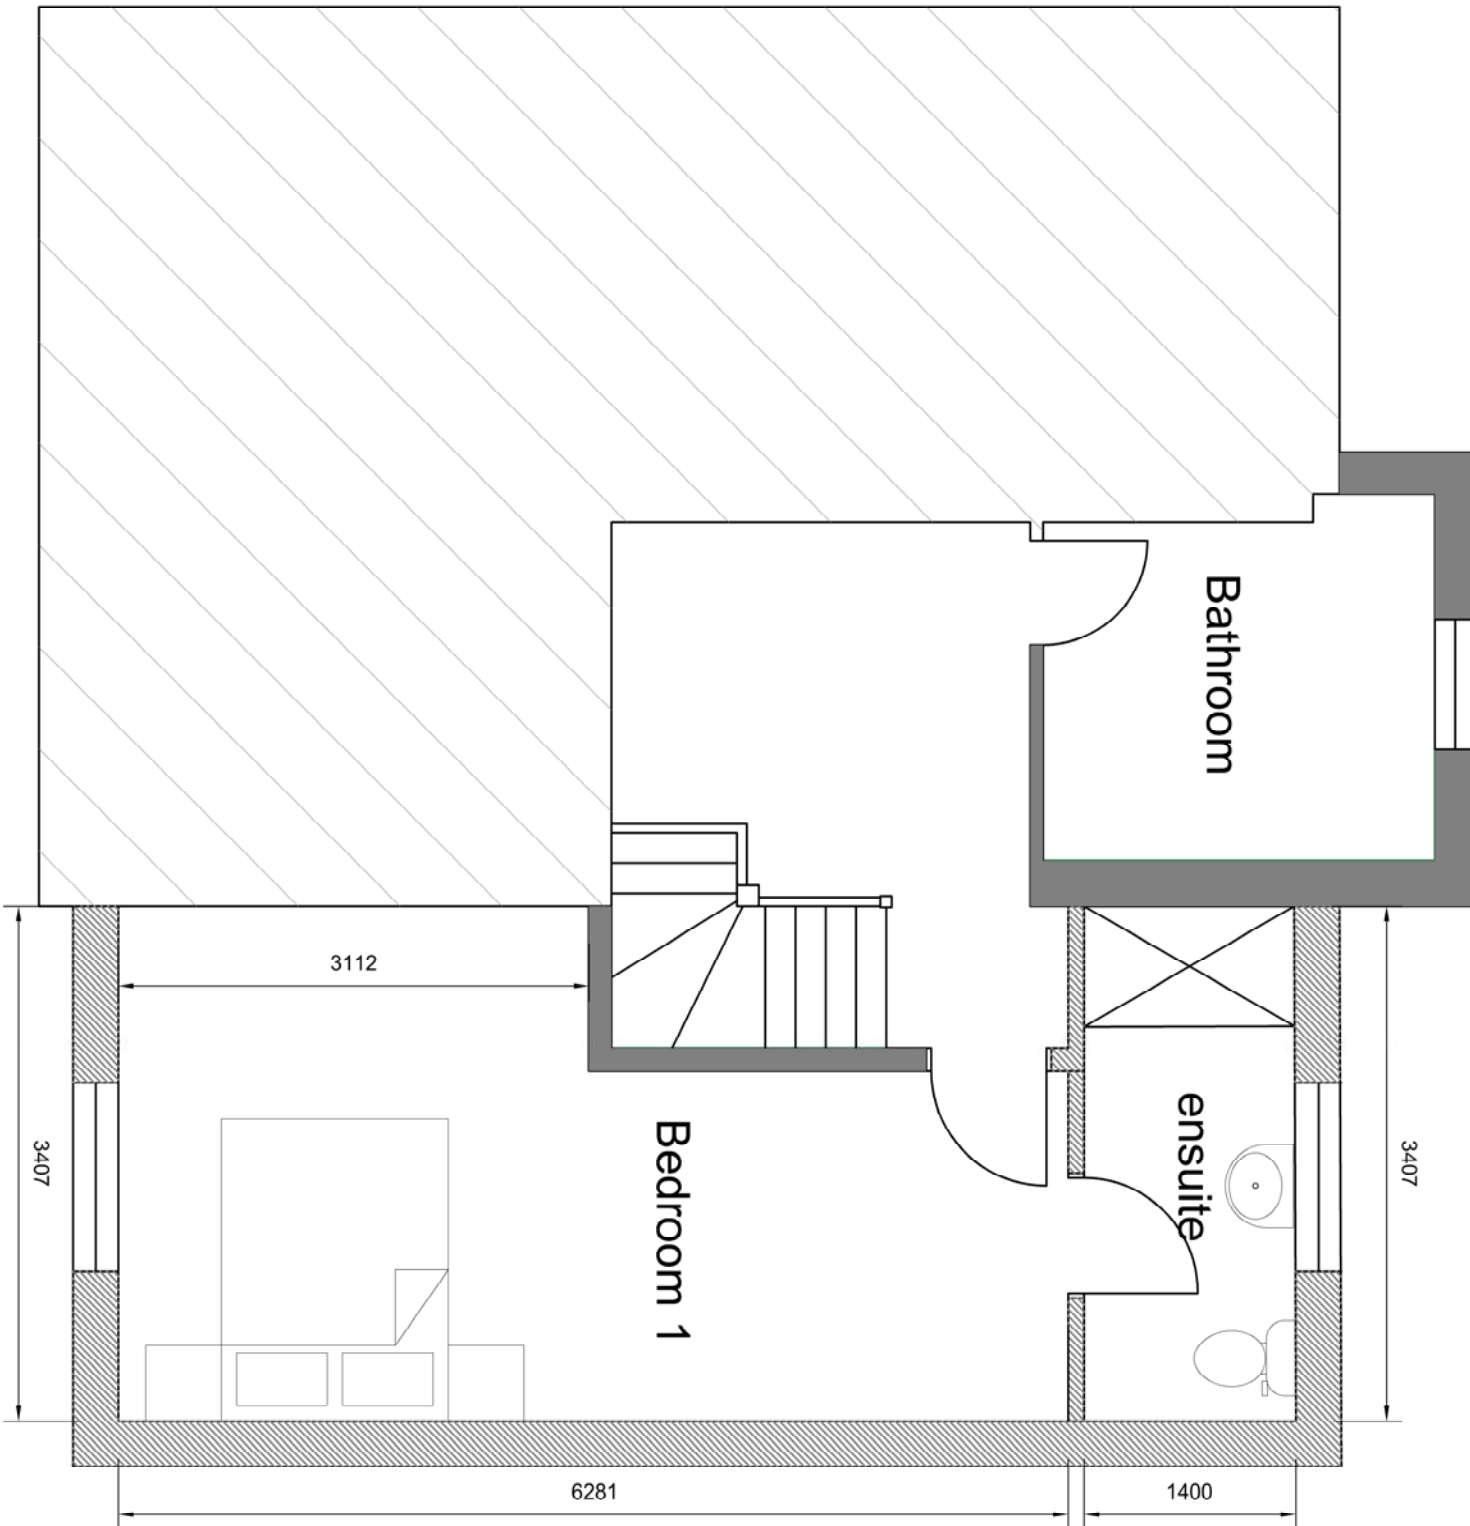

PROPOSED FIRST FLOOR PLAN

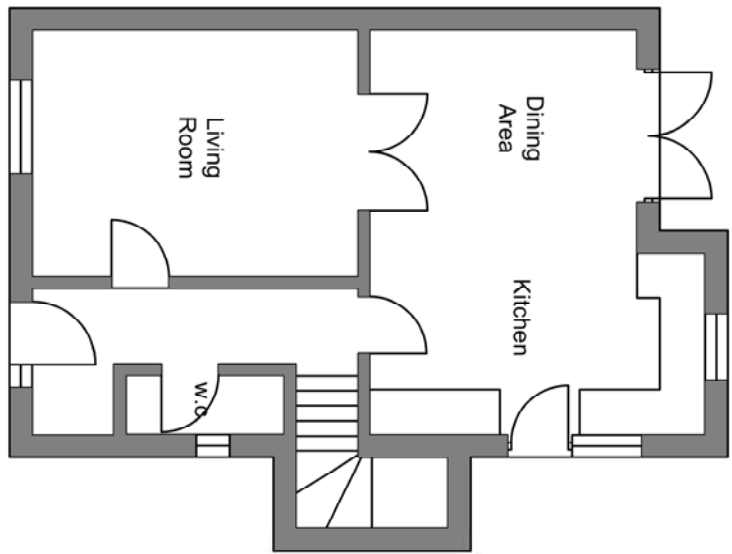

EXISTING FLOOR PLANS

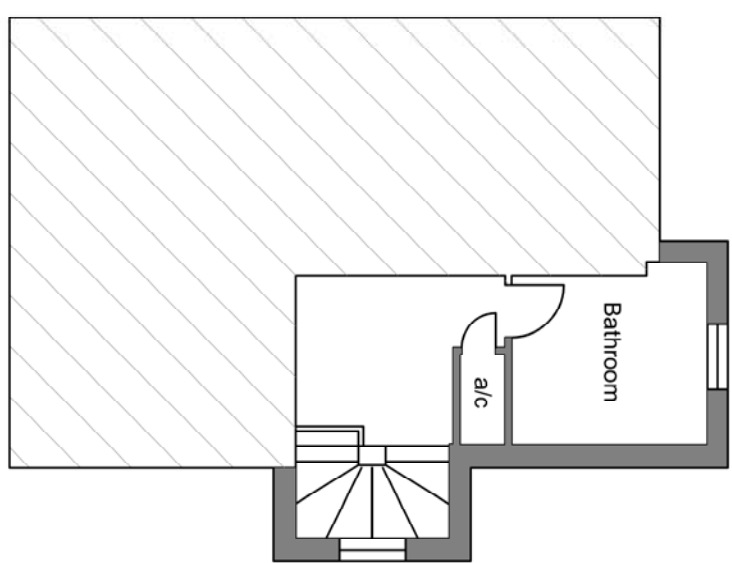

Revision	Date	Drawn	Description
----------	------	-------	-------------

Client: Enchantment Homes

Project: Extension and alteration of 172 Woolram Wygate, Spalding

Drawing: Planning

Scale: 1:50, 1:100, 1:200
1:1250 @ A1
Drawn: AMW
Checked: TAC
Date: 05/05/2016
Drawing No: 16/444/PA/003

Trevor A. Gray RIBA Ltd, 14 Old Fenille Road, Spalding, Lincs. PE12 6DD
01406 380027
trevor@taarchitects.co.uk
www.taarchitects.co.uk