



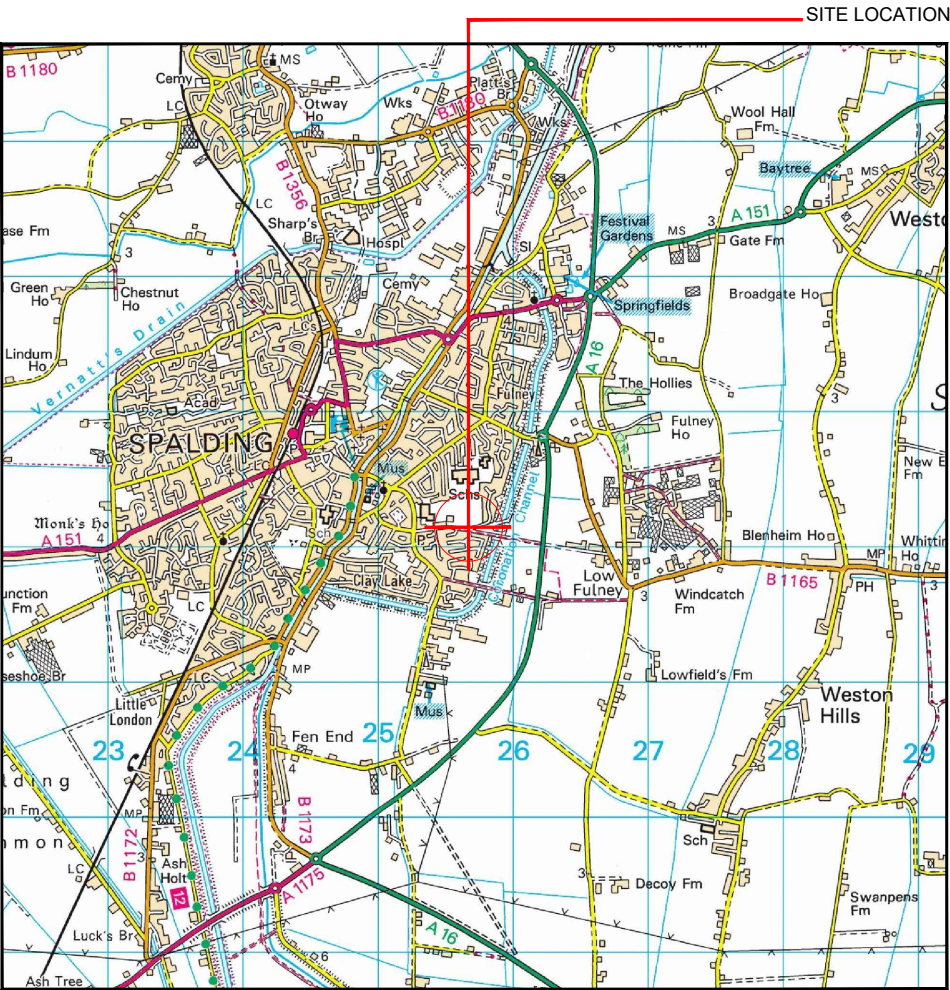


Reproduced by permission of Ordnance Survey on behalf of the Controller of Her Majesty's Stationary Office
All rights reserved. © Crown Copyright licence no. 100022432

SITE AREA PLAN

 


SITE PHOTOGRAPH

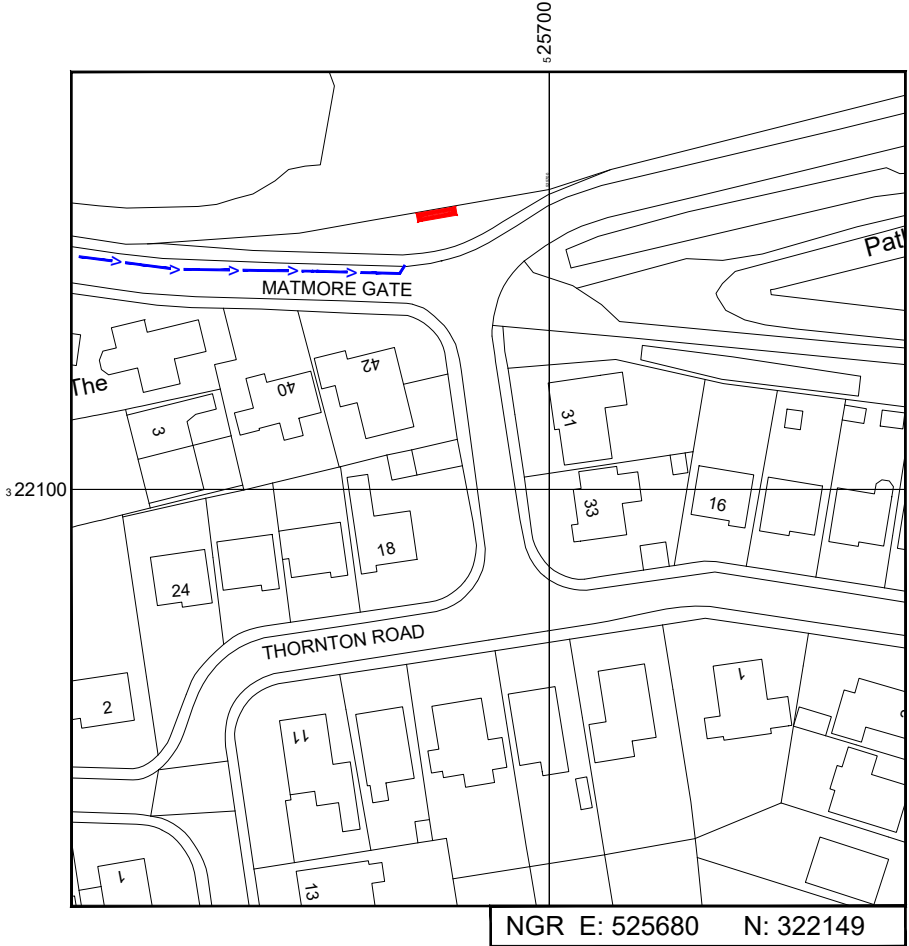

Reproduced by permission of Ordnance Survey on behalf of the Controller of Her Majesty's Stationary Office
All rights reserved. © Crown Copyright licence no. 100022432

SITE LOCATION PLAN

 

GOOGLE MAPS QR CODE

GOOGLE MAPS -<https://goo.gl/maps/SP8BVEajVoWpztvEA>

GOOGLE STREETVIEW -<https://goo.gl/maps/R3x1eG2gjyo85Kws9>

NOTES:

1. ALL DIMENSIONS IN MM UNLESS OTHERWISE NOTED.

DIRECTIONS TO SITE:

Head northwest on A1(M), At junction 17, Use the left 2 lanes to merge onto Fletton Pkwy/A1139 toward Wisbech, Use the left 2 lanes to take the A1260 ramp to City Centre/Yaxley/A15/Sleaford, At the roundabout, take the 1st exit onto Nene Pkwy/A1260, At the roundabout, take the 4th exit onto the A47 ramp to Wisbech/Sleaford/A15, Merge onto Soke Pkwy/A47, At the roundabout, take the 2nd exit onto Eye Rd/A47, At the roundabout, take the 1st exit onto A16, At the roundabout, take the 2nd exit and stay on A16, Continue on Spalding Drive, Drive to Matmore Gate, Turn left onto Spalding Drive, Turn right onto Burr Ln, Turn left onto Spalding Drive, Continue onto Pecks Drove W, Pecks Drove W turns left and becomes Clay Lake, Continue onto Stonegate, Turn right onto Matmore Gate, the site is located on the left hand side on the grass verge

Site Provider's

Property Boundary:

Access Route To Site:

Access Route:

Master:	MBNL / EE / H3G:	Project:	Purpose of Issue:	Issue:
M002	MBNL	H3G 5G UNILATERAL	Planning	B
Date:	24/04/2021	Revision / Upgrade Description:	Pole Height reduced to 15m	
Drawn:	PS	Checked:	DH	
Approved:	SD			
Master:	MBNL / EE / H3G:	Project:	Purpose of Issue:	Issue:
M001	MBNL	H3G 5G UNILATERAL	Planning	A
Date:	19/02/2021	Revision / Upgrade Description:	First Issue - Site nomination dated: 02/02/2021	
Drawn:	PS	Checked:	DH	
Approved:	SD			



Hutchison 3G UK Limited
Star House, 20 Grenfell Road
Maidenhead, SL6 1EH
Tel: 01628 765 000
Fax: 01628 765 001

H3G Base Station Information line:
0845 6043000
Available 8am-8pm Monday to Friday

Design Consultant & Principal Contractor:



WHP Telecoms
Unit 1 Maple Park,
Low Fields Avenue, Leeds
LS12 6HH

Tel: 01133023550
e-mail: info@whptelecoms.com

Site Name: BIRCH GROVE SW

Site ID: SHO16420

Address: BIRCH GROVE,
SPALDING,
LINCOLNSHIRE,
EAST MIDLANDS,
ENGLAND
PE11 2PW


Title: 002 SITE LOCATION PLAN

Project: H3G 5G UNILATERAL


Purpose of Issue: PLANNING

EE Cell ID:	MBNL Cell ID:	3UK Cell ID:
N/A	N/A	N/A

Master Drawing No: SHO16420_M002 Issue: B

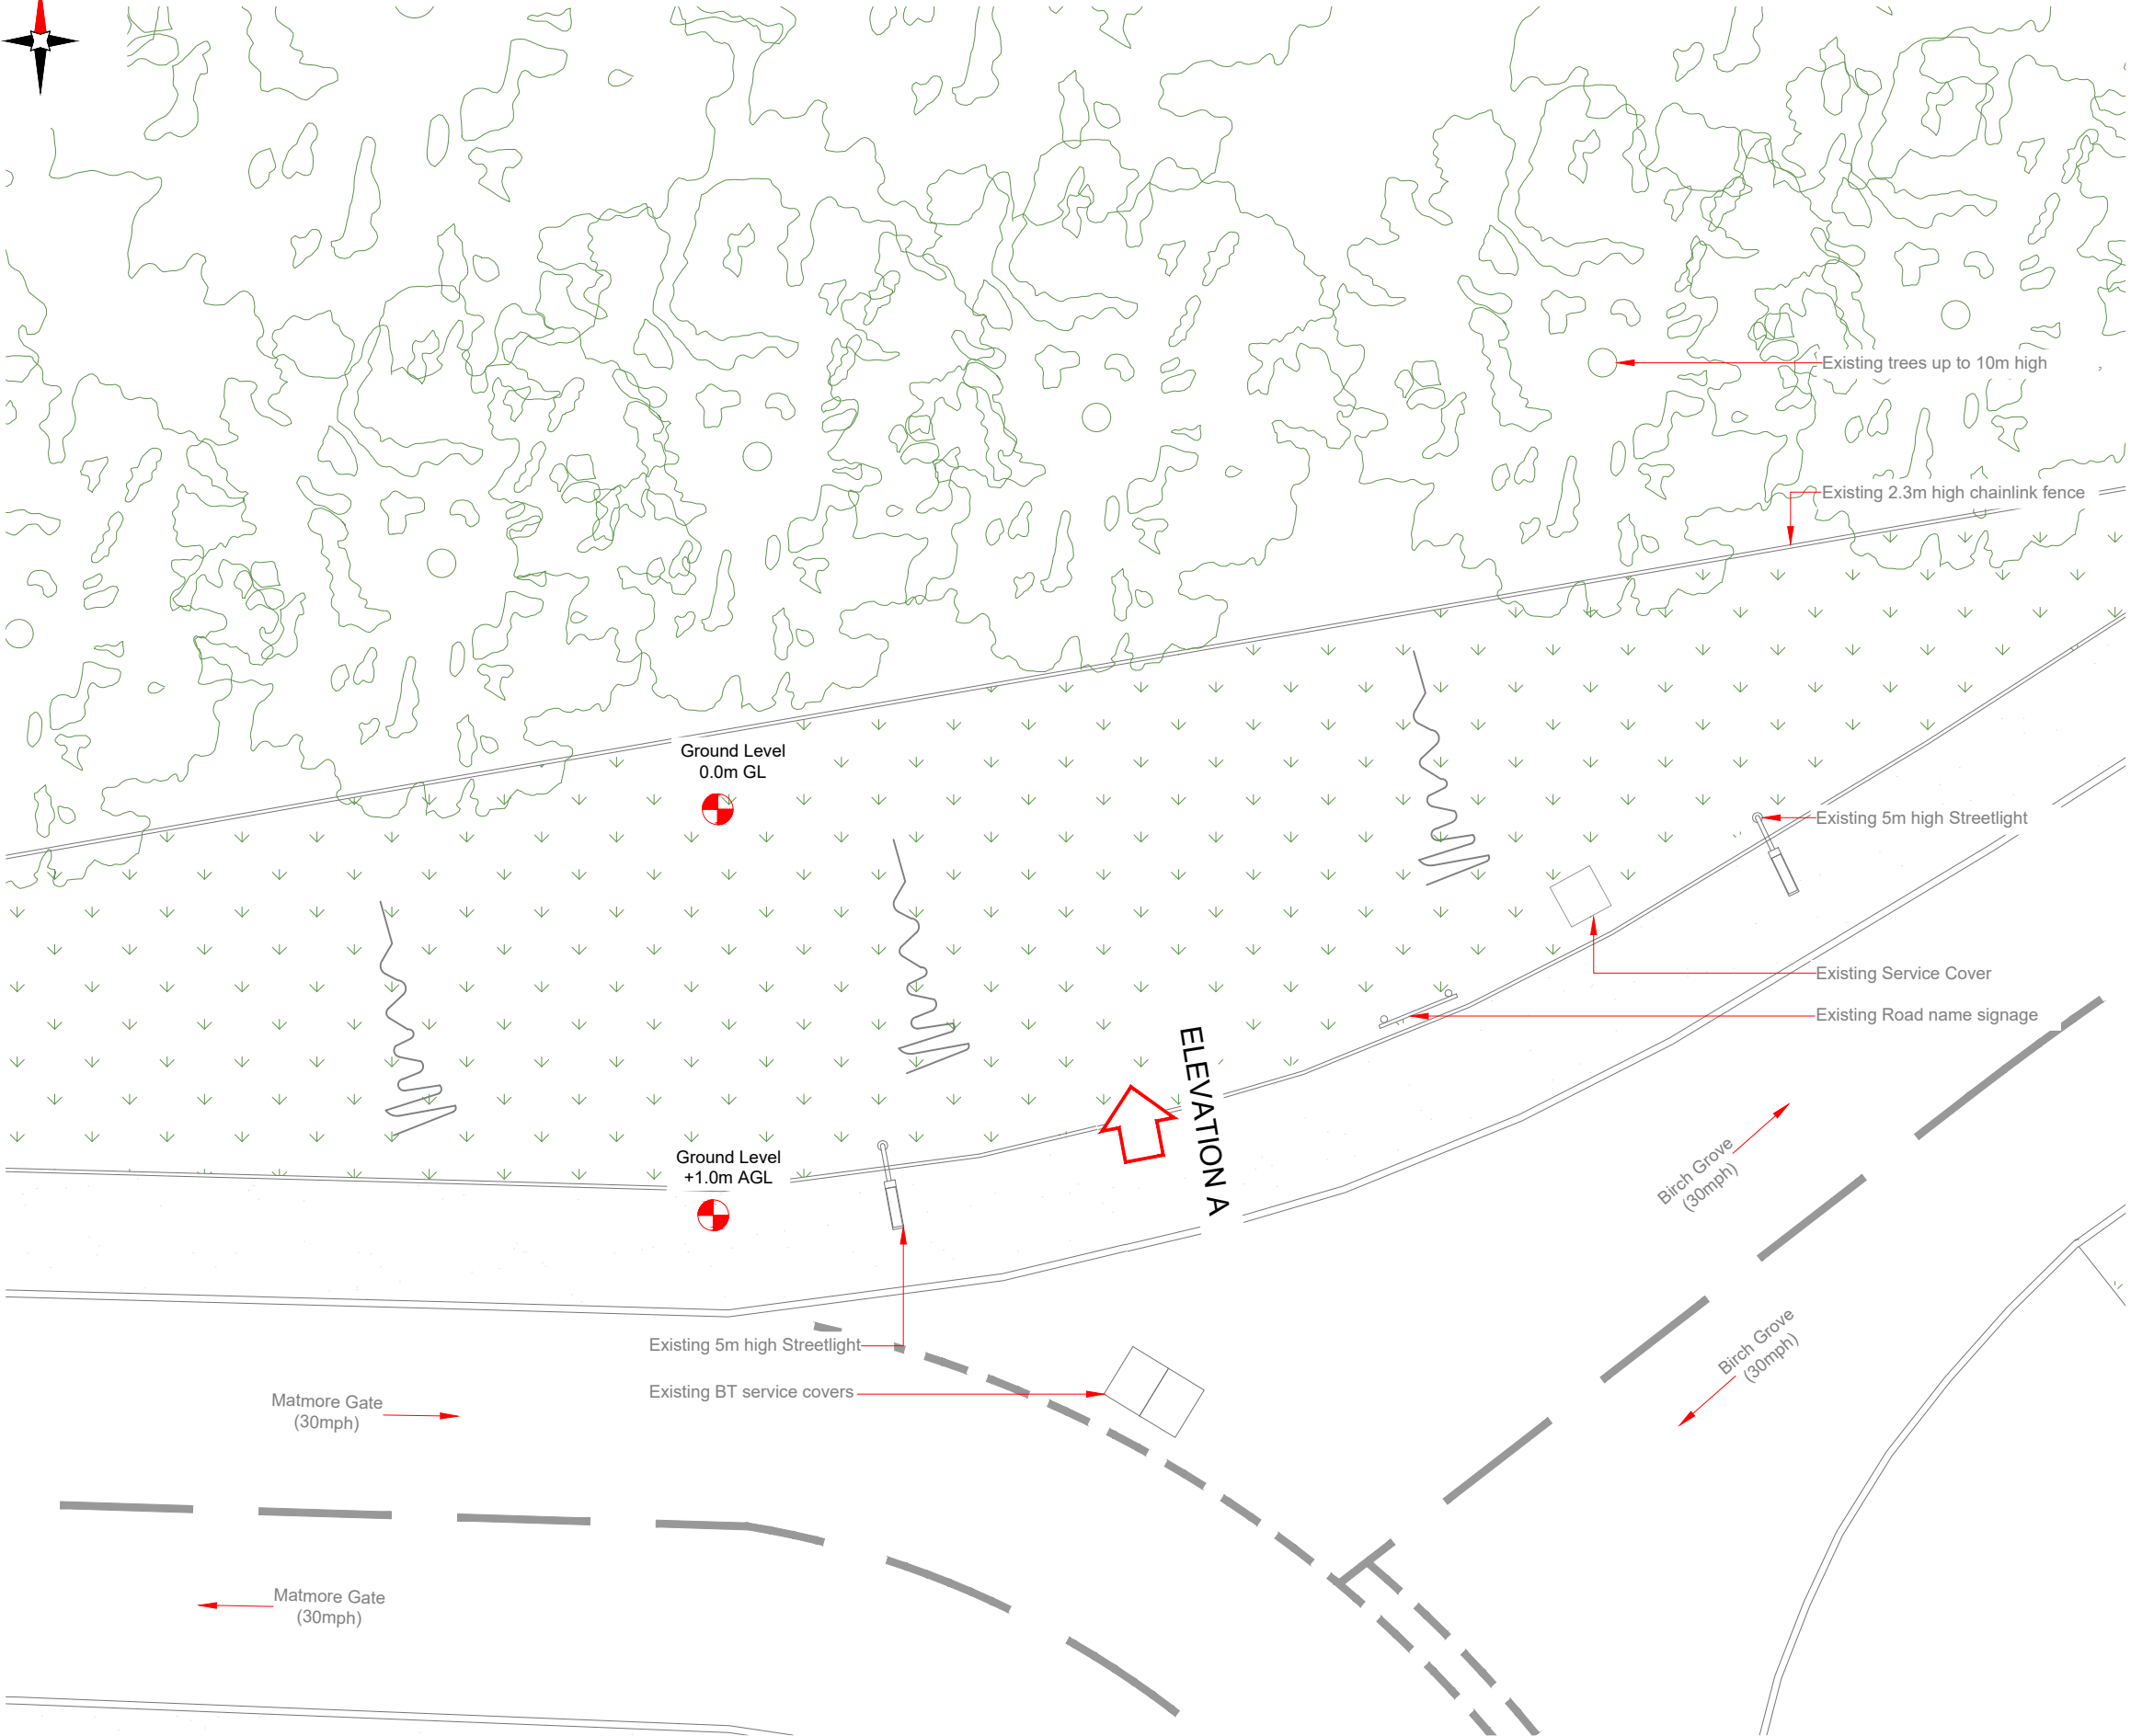

EXISTING SITE PLAN

 

- NOTES:
- ALL DIMENSIONS IN MM UNLESS OTHERWISE NOTED.

Master:	MBNL / EE / H3G:	Project:	Purpose of Issue:	Issue:
M002	MBNL	H3G 5G UNILATERAL	Planning	B
Date:	24/04/2021	Revision / Upgrade Description:		
Drawn:	PS	Pole Height reduced to 15m		
Checked:	DH			
Approved:	SD			
Master:	MBNL / EE / H3G:	Project:	Purpose of Issue:	Issue:
M001	MBNL	H3G 5G UNILATERAL	Planning	A
Date:	19/02/2021	Revision / Upgrade Description:		
Drawn:	PS	First Issue - Site nomination dated: 02/02/2021		
Checked:	DH			
Approved:	SD			



Hutchison 3G UK Limited
Star House, 20 Grenfell Road
Maidenhead, SL6 1EH
Tel: 01628 765 000
Fax: 01628 765 001

H3G Base Station Information line:
0845 6043000
Available 8am-8pm Monday to Friday

Design Consultant & Principal Contractor:



WHP Telecoms
Unit 1 Maple Park,
Low Fields Avenue, Leeds
LS12 6HH


Tel: 01133023550
e-mail: info@whptelecoms.com

Site Name:	BIRCH GROVE SW		
Site ID:	SHO16420		
Address:	BIRCH GROVE, SPALDING, LINCOLNSHIRE, EAST MIDLANDS, ENGLAND PE11 2PW		
Title:	100 EXISTING SITE PLAN		
Project:	H3G 5G UNILATERAL		
Purpose of Issue:	PLANNING		
EE Cell ID:	N/A	MBNL Cell ID:	N/A
3UK Cell ID:	N/A		
Master Drawing No:	SHO16420_M002		Issue: B


100mm

50mm

10mm

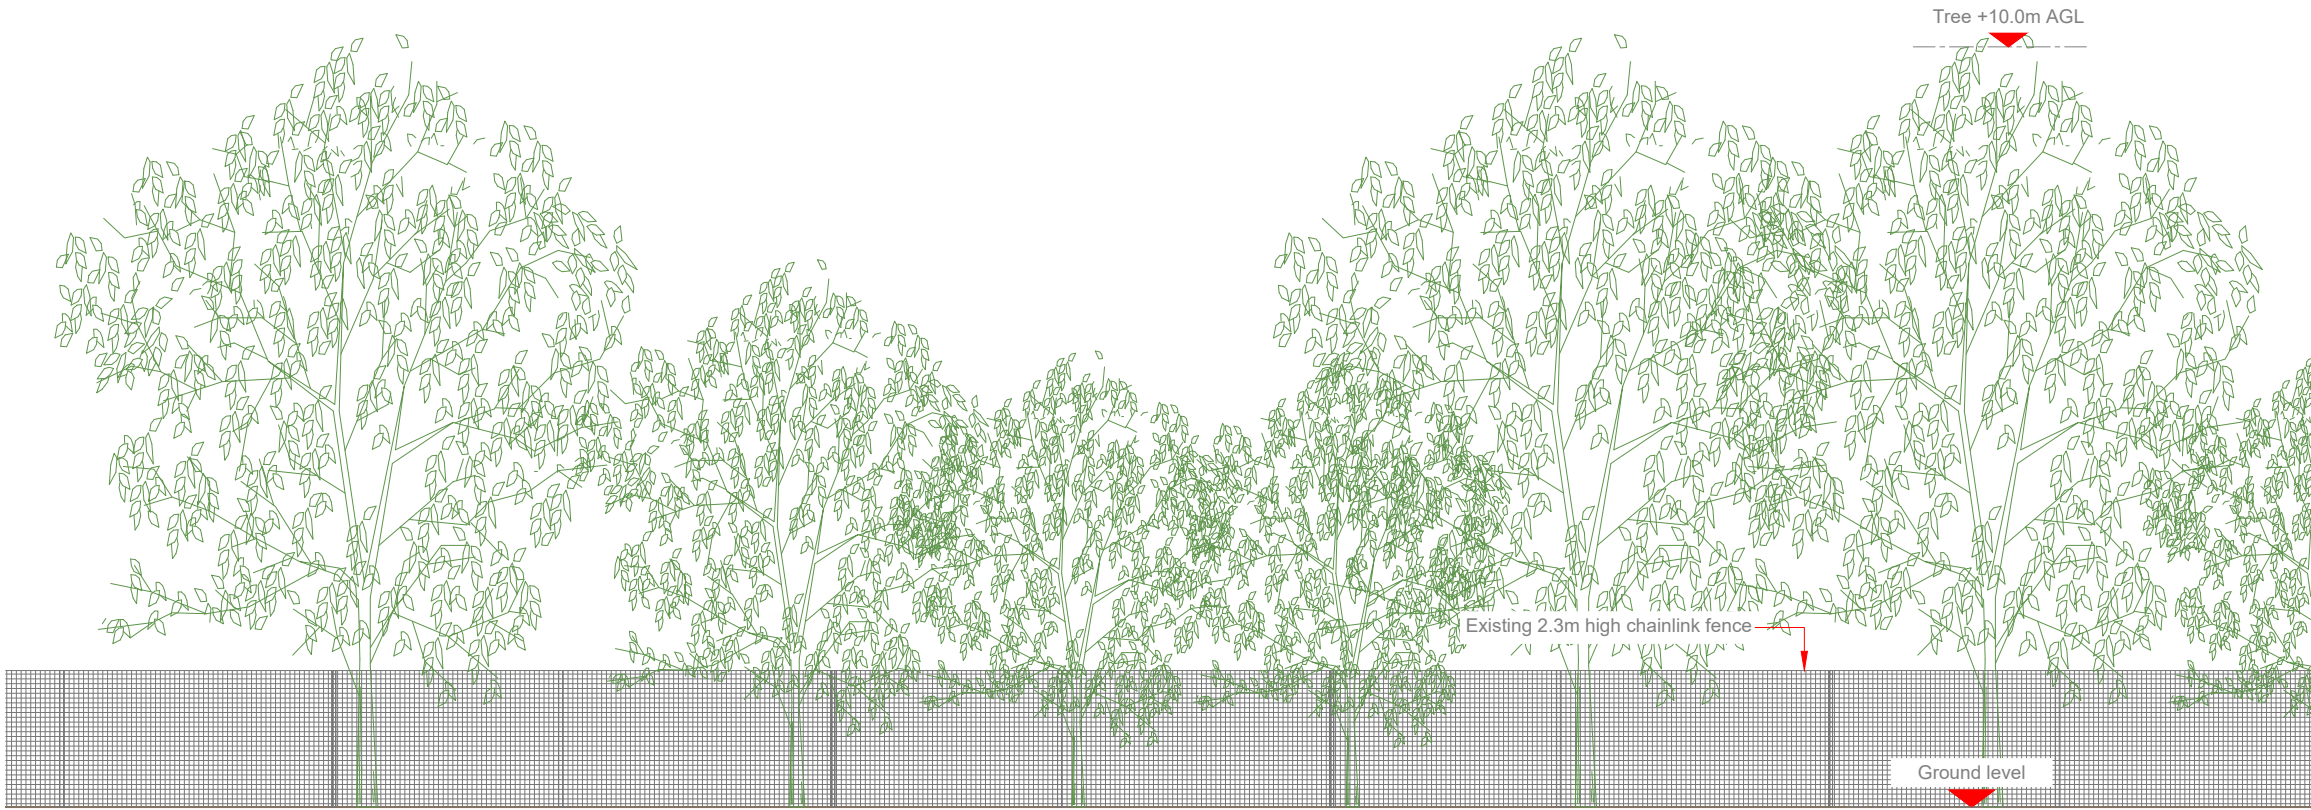

EXISTING ELEVATION A

 

- NOTES:
1. ALL DIMENSIONS IN MM UNLESS OTHERWISE NOTED.

Master:	MBNL / EE / H3G:	Project:	Purpose of Issue:	Issue:
M002	MBNL	H3G 5G UNILATERAL	Planning	B
Date:	24/04/2021	Revision / Upgrade Description:		
Drawn:	PS	Pole Height reduced to 15m		
Checked:	DH			
Approved:	SD			
Master:	MBNL / EE / H3G:	Project:	Purpose of Issue:	Issue:
M001	MBNL	H3G 5G UNILATERAL	Planning	A
Date:	19/02/2021	Revision / Upgrade Description:		
Drawn:	PS	First Issue - Site nomination dated: 02/02/2021		
Checked:	DH			
Approved:	SD			



Hutchison 3G UK Limited
Star House, 20 Grenfell Road
Maidenhead, SL6 1EH
Tel: 01628 765 000
Fax: 01628 765 001

H3G Base Station Information line:
0845 6043000
Available 8am-8pm Monday to Friday



WHP Telecoms
Unit 1 Maple Park,
Low Fields Avenue, Leeds
LS12 6HH

Tel: 01133023550
e-mail: info@whptelecoms.com

Site Name: BIRCH GROVE SW

Site ID: SHO16420

Address: BIRCH GROVE,
SPALDING,
LINCOLNSHIRE,
EAST MIDLANDS,
ENGLAND
PE11 2PW

Title: 150 EXISTING ELEVATION A

Project: H3G 5G UNILATERAL

Purpose of Issue: PLANNING


EE Cell ID:	MBNL Cell ID:	3UK Cell ID:
N/A	N/A	N/A

Master Drawing No:	Issue:
SHO16420_M002	B




Antenna Aperture ID	Proposed 4G/5G Bearing	Operator: Shared/ EE/H3G
A1	335°	H3G
A2	335°	H3G
B1	215°	H3G
B2	215°	H3G
C1	95°	H3G
C2	95°	H3G

NOTES:
1. ALL DIMENSIONS IN MM UNLESS OTHERWISE NOTED.

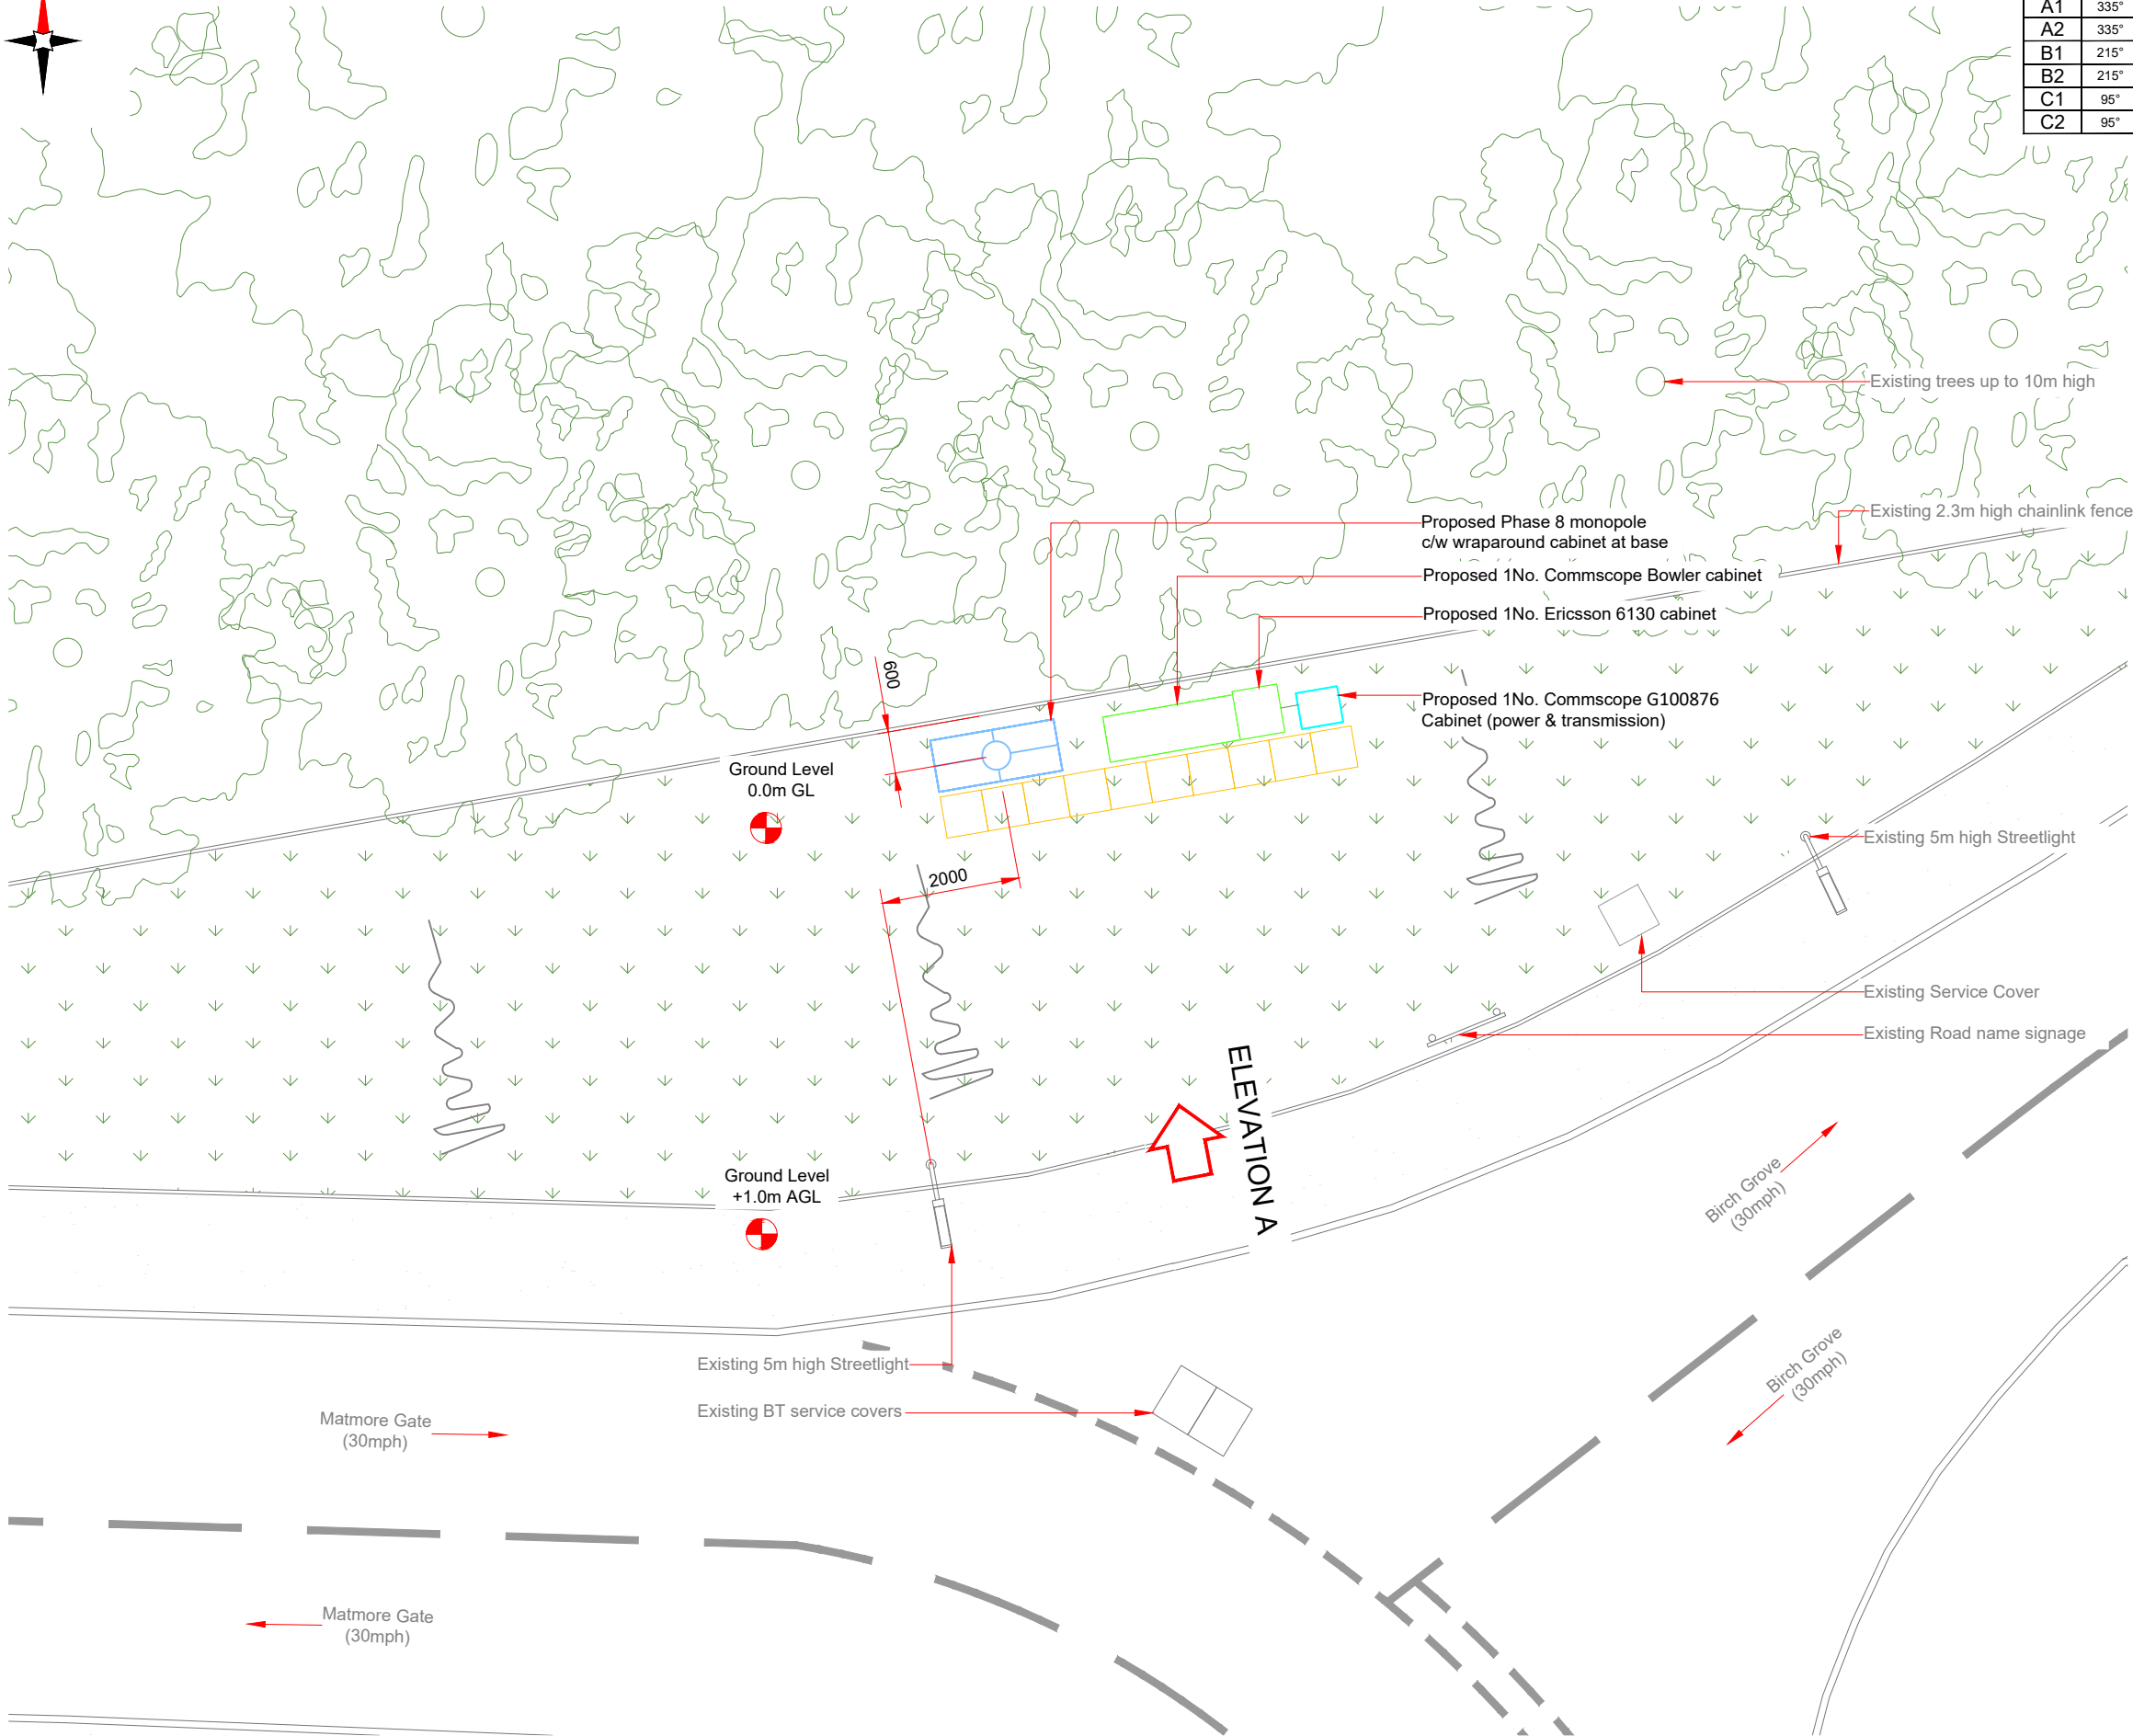

PROPOSED H3G CONFIGURATION SITE PLAN

 

Hutchison 3G UK Limited
Star House, 20 Grenfell Road
Maidenhead, SL6 1EH
Tel: 01628 765 000
Fax: 01628 765 001

H3G Base Station Information line:
0845 6043000
Available 8am-8pm Monday to Friday

Design Consultant & Principal Contractor:

WHP Telecoms
Unit 1 Maple Park,
Low Fields Avenue, Leeds
LS12 6HH

Tel: 01133023550
e-mail: info@whptelecoms.com

Site Name: **BIRCH GROVE SW**

Site ID: **SHO16420**

Address: **BIRCH GROVE,
SPALDING,
LINCOLNSHIRE,
EAST MIDLANDS,
ENGLAND
PE11 2PW**

Title: **210 PROPOSED H3G SITE PLAN**

Project: **H3G 5G UNILATERAL**

Purpose of Issue: **PLANNING**


EE Cell ID: N/A	MBNL Cell ID: N/A	3UK Cell ID: N/A
---------------------------	-----------------------------	----------------------------

Master Drawing No: **SHO16420_M002** Issue: **B**


Antenna Aperture ID	Proposed 4G/5G Bearing	Operator: Shared/ EE/H3G
A1	335°	H3G
A2	335°	H3G
B1	215°	H3G
B2	215°	H3G
C1	95°	H3G
C2	95°	H3G

NOTES:

1. ALL DIMENSIONS IN MM UNLESS OTHERWISE NOTED.

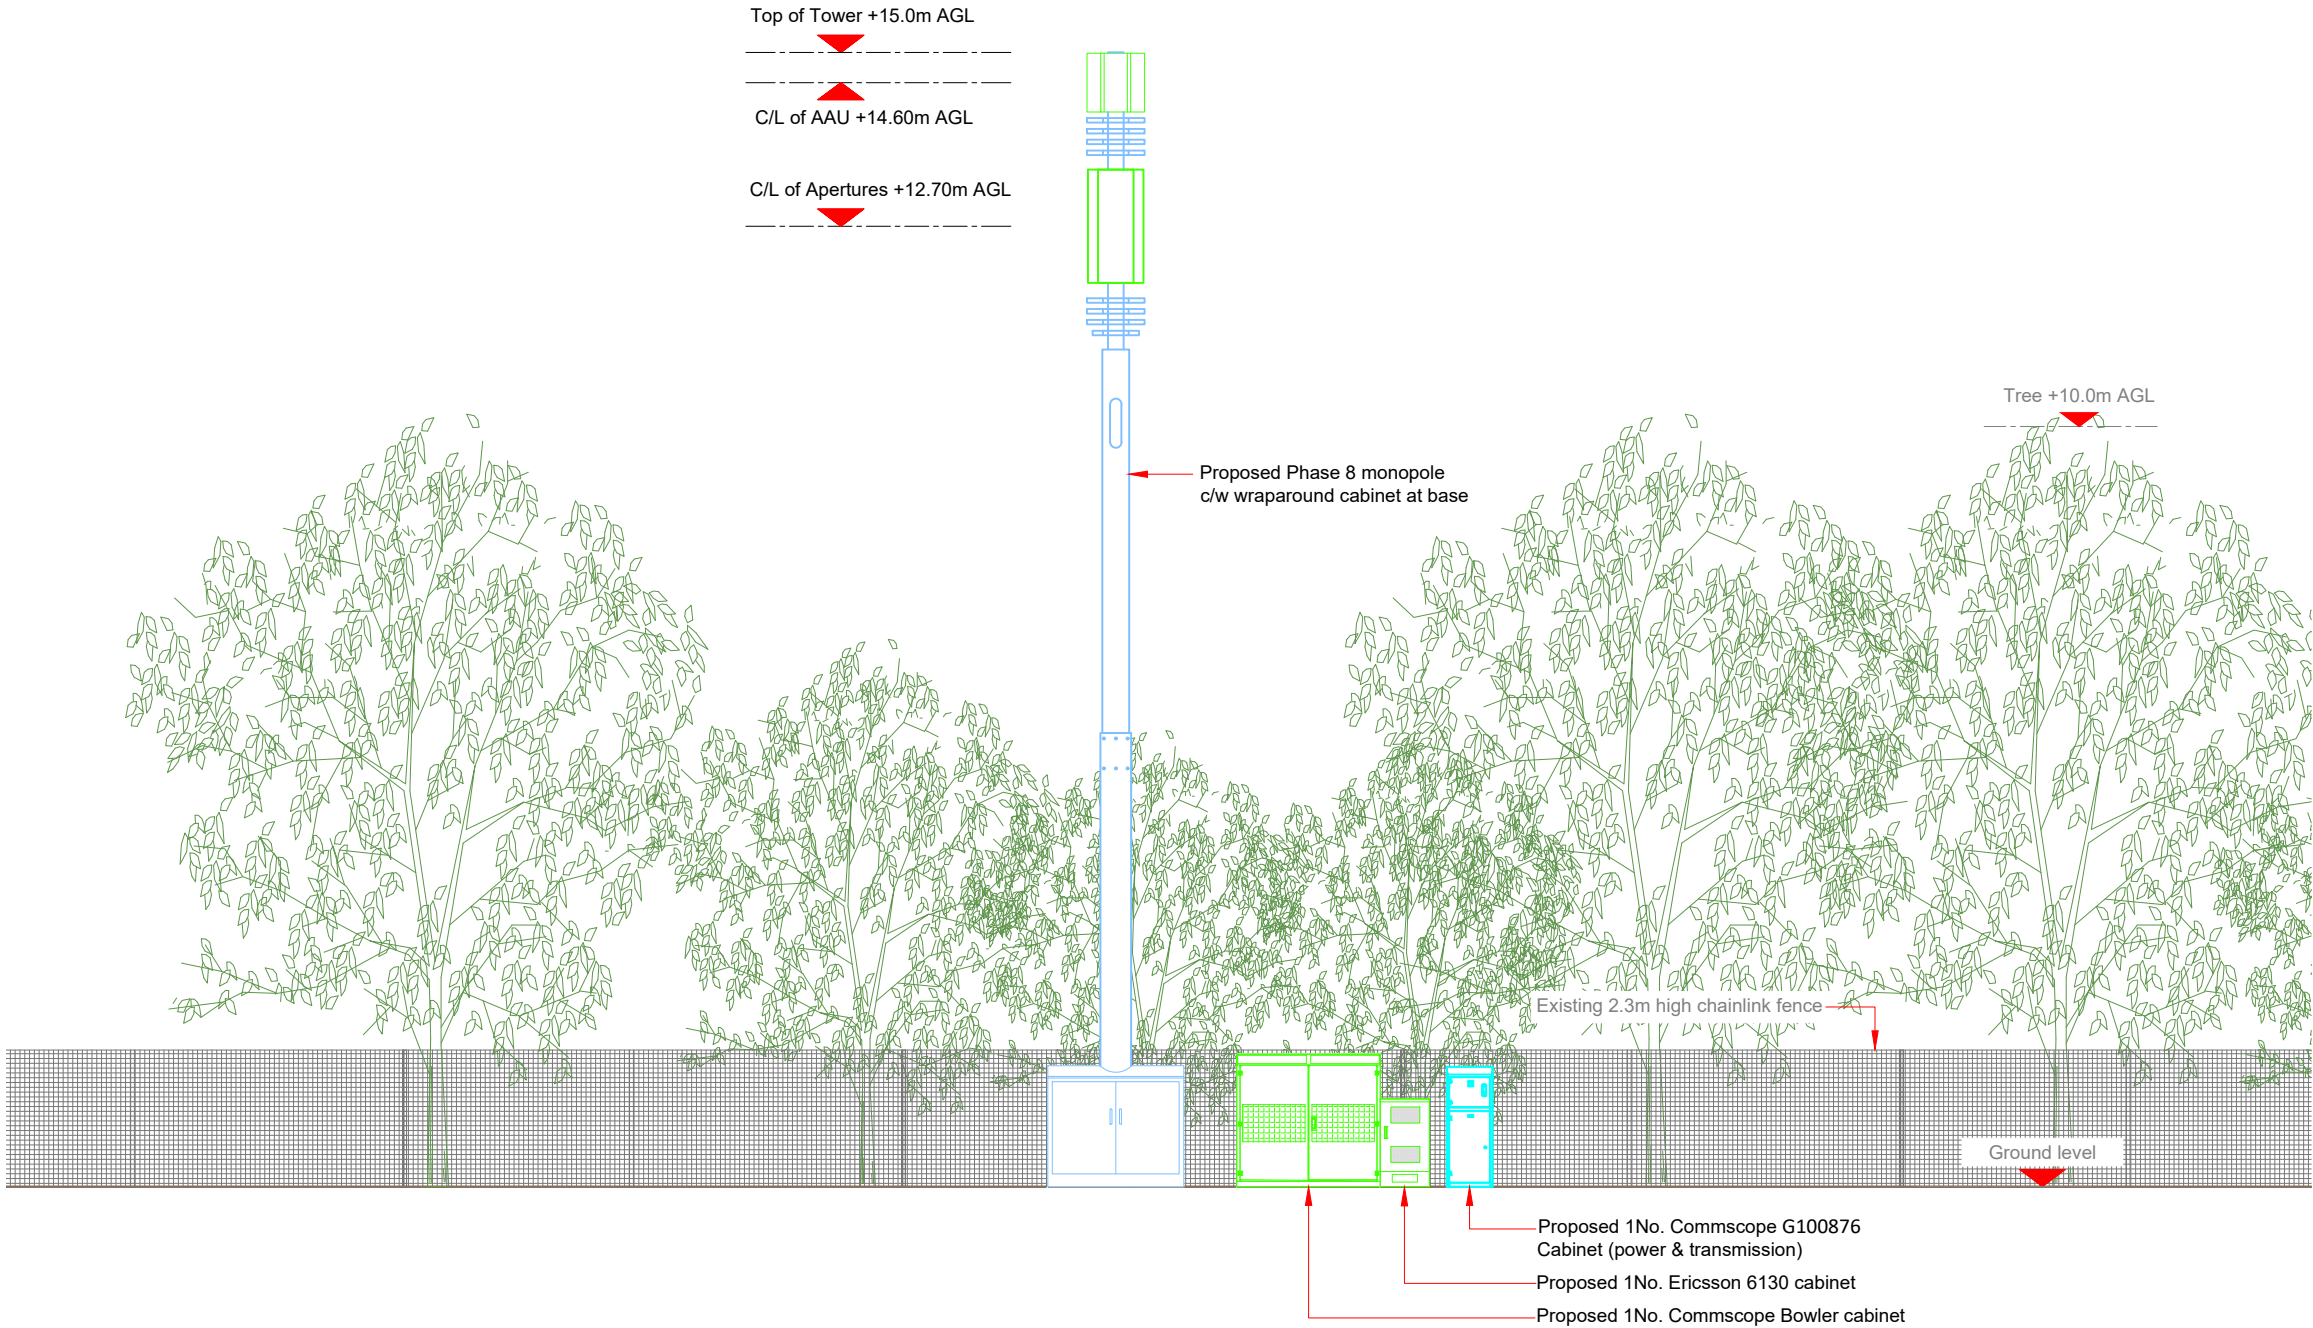

PROPOSED H3G CONFIGURATION ELEVATION

 

Master:	MBNL / EE / H3G:	Project:	Purpose of Issue:	Issue:
M002	MBNL	H3G 5G UNILATERAL	Planning	B
Date:	24/04/2021	Revision / Upgrade Description:		
Drawn:	PS	Pole Height reduced to 15m		
Checked:	DH			
Approved:	SD			
Master:	MBNL / EE / H3G:	Project:	Purpose of Issue:	Issue:
M001	MBNL	H3G 5G UNILATERAL	Planning	A
Date:	19/02/2021	Revision / Upgrade Description:		
Drawn:	PS	First Issue - Site nomination dated: 02/02/2021		
Checked:	DH			
Approved:	SD			




Hutchison 3G UK Limited
Star House, 20 Grenfell Road
Maidenhead, SL6 1EH
Tel: 01628 765 000
Fax: 01628 765 001

H3G Base Station Information line:
0845 6043000
Available 8am-8pm Monday to Friday

Design Consultant & Principal Contractor:	
	WHP Telecoms Unit 1 Maple Park, Low Fields Avenue, Leeds LS12 6HH Tel: 01133023550 e-mail: info@whptelecoms.com

Site Name:	BIRCH GROVE SW		
Site ID:	SHO16420		
Address:	BIRCH GROVE, SPALDING, LINCOLNSHIRE, EAST MIDLANDS, ENGLAND PE11 2PW		
Title:	260 PROPOSED H3G ELEVATION		
Project:	H3G 5G UNILATERAL		
Purpose of Issue:	PLANNING		
EE Cell ID:	MBNL Cell ID:	3UK Cell ID:	
N/A	N/A	N/A	
Master Drawing No:			Issue:
SHO16420_M002			B

Proposed H3G Antenna Aperture Schedule & RF Equipment Capacity																	
Antenna Aperture ID	Antenna Aperture Size (Length x Width x Depth)	Aperture Height C/L	Aperture Max Weight (kg)	Proposed 4G/5G Bearing	Tech: 4G/5G	Operator: Shared/ EE/H3G	Antenna Aperture Coordinates		RRU No. Max Size & Weight L=500mm W=400mm D=150mm Weight=25kg	MHA No. Max Size & Weight L=300mm W=300mm D=150mm Weight=10kg	Main Feeder			BOB Max Size & Weight (300x300x250mm & 5kg)		Active Router No. Max Size & Weight (370x260x150mm & 10kg)	Passive Router No. Max Size & Weight (350x220x150mm & 10kg)
							Eastings	Northings			Size	Length	No.	No. Top	No. Bottom		
A1	841x521x217mm	14.50m	45kg	335°	5G	H3G	-	-	0	0	TBC	TBC	4	1	1	1	1
A2	1499x448x165mm	12.50m	TBC	335°	4G	H3G	-	-	3	0	TBC	TBC	4	1	1	1	1
B1	841x521x217mm	14.50m	45kg	215°	5G	H3G	-	-	0	0	TBC	TBC	4	1	1	1	1
B2	1499x448x165mm	12.50m	TBC	215°	4G	H3G	-	-	3	0	TBC	TBC	4	1	1	1	1
C1	841x521x217mm	14.50m	45kg	95°	5G	H3G	-	-	0	0	TBC	TBC	4	1	1	1	1
C2	1499x448x165mm	12.50m	TBC	95°	4G	H3G	-	-	3	0	TBC	TBC	4	1	1	1	1

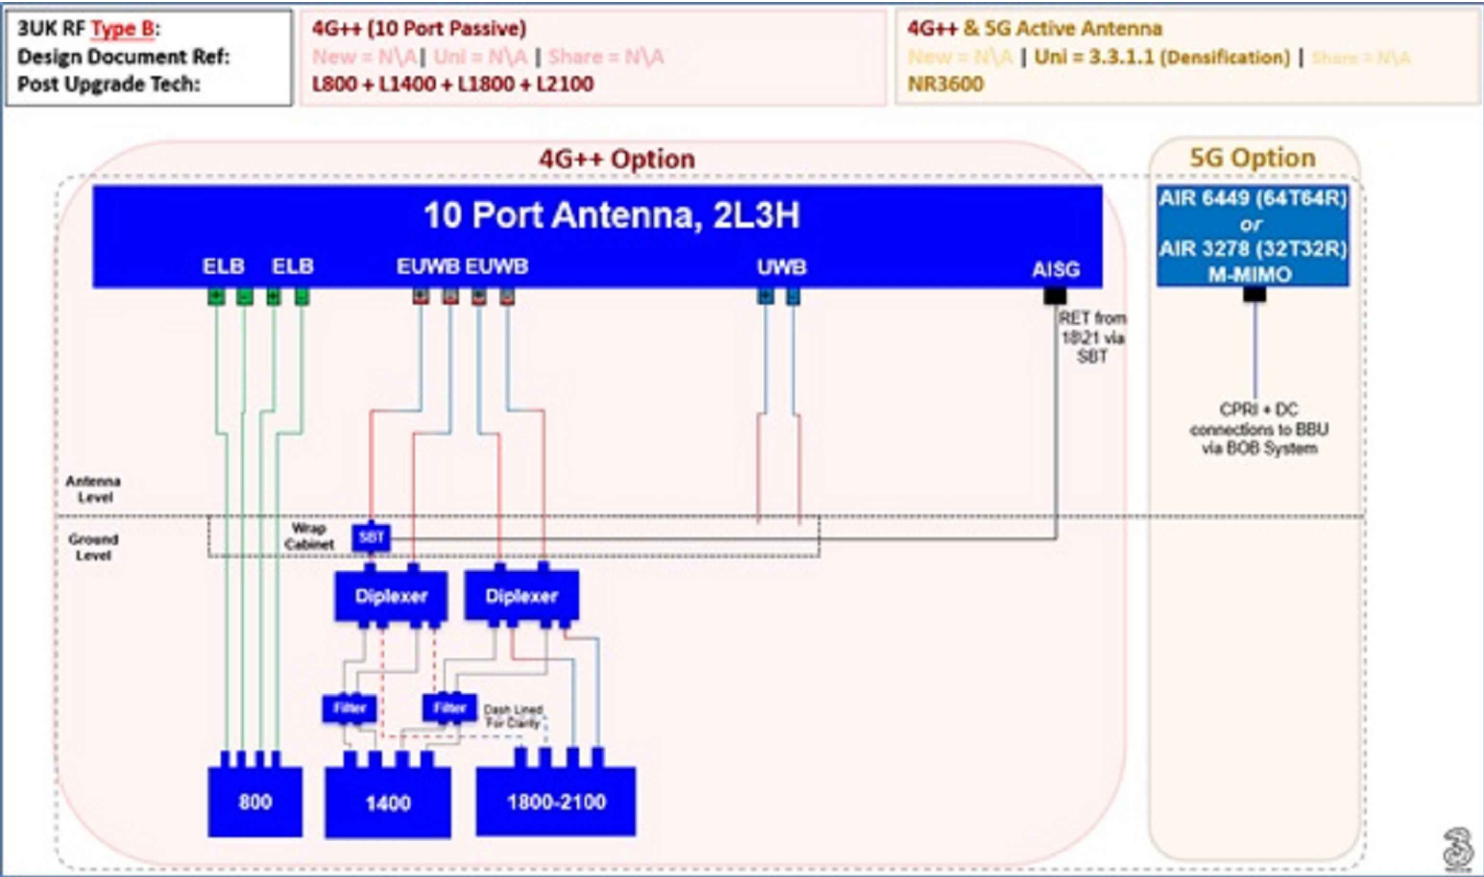

STATUS KEY:

Installed: Existing

Retain: Existing and to remain

Relocate: Existing and to be relocated

Remove: Existing to be removed from site

Proposed: New on site

Master:	MBNL / EE / H3G:	Project:	Purpose of Issue:	Issue:
M002	MBNL	H3G 5G UNILATERAL	Planning	B
Date:	24/04/2021	Revision / Upgrade Description:		
Drawn:	PS	Pole Height reduced to 15m		
Checked:	DH			
Approved:	SD			
Master:	MBNL / EE / H3G:	Project:	Purpose of Issue:	Issue:
M001	MBNL	H3G 5G UNILATERAL	Planning	A
Date:	19/02/2021	Revision / Upgrade Description:		
Drawn:	PS	First Issue - Site nomination dated: 02/02/2021		
Checked:	DH			
Approved:	SD			

Hutchison 3G UK Limited
Star House, 20 Grenfell Road
Maidenhead, SL6 1EH
Tel: 01628 765 000
Fax: 01628 765 001

H3G Base Station Information line:
0845 6043000
Available 8am-8pm Monday to Friday

Design Consultant & Principal Contractor:

WHP Telecoms
Unit 1 Maple Park,
Low Fields Avenue, Leeds
LS12 6HH

Tel: 01133023550
e-mail: info@whptelecoms.com

Site Name: BIRCH GROVE SW

Site ID: SHO16420

Address: BIRCH GROVE,
SPALDING,
LINCOLNSHIRE,
EAST MIDLANDS,
ENGLAND
PE11 2PW

Title: 302 PROPOSED H3G ANTENNA
SCHEDULE & LINE CONFIGURATION

Project: H3G 5G UNILATERAL

Purpose of Issue: PLANNING

EE Cell ID: N/A	MBNL Cell ID: N/A	3UK Cell ID: N/A
--------------------	----------------------	---------------------

Master Drawing No: SHO16420_M002	Issue: B
-------------------------------------	-------------

Support Structure Schedule										
Structure ID	Status	Equipment Description / Type	Structure Manufacturer	Height AGL (m)	Colour (RAL Colour)	Headframe Details	Foundation / Support Grillage / Host Structure Details	Support Bolt Details	MBNL Ref:	Comments
ST1	Proposed	Phase 8	-	15.0m	Galvanised	-	Root Foundation	-	-	

--	--	--	--	--	--	--	--	--	--	--

Equipment Schedule													
Equipment ID	Quantity	Status	Equipment Description / Type	Equipment Manufacturer	Dimensions (W x D x H)	Weight (kg)	Colour (RAL Colour)	Material	Location	Power	Power cable length (m)	MBNL Ref:	Comments
CAB1	1	Proposed	Commscope - Bowler	-	1900x600x1750	-	Grey	Steel	Outdoor	-	-	-	
CAB2	1	Proposed	Ericsson 6130	-	650x700x1100	-	Grey	Steel	Outdoor	-	-	-	
CAB3	1	Proposed	Diplexer Cabinet	-	1800x750x1600	-	Grey	Steel	Outdoor	-	-	-	
CAB4	1	Proposed	Commscope Kevin Cabinet	-	600x520x1585	-	Grey	Steel	Outdoor	-	-	-	

STATUS KEY:	
Installed:	Existing
Retain:	Existing and to remain
Relocate:	Existing and to be relocated
Remove:	Existing to be removed from site
Proposed:	New on site
LOCATION KEY:	
Outdoor:	Located outside
Indoor:	Located within an equipment cabin or equipment room
Internal:	located inside a cabinet or item of equipment

--	--

Master:	MBNL / EE / H3G:	Project:	Purpose of Issue:	Issue:
M002	MBNL	H3G 5G UNILATERAL	Planning	B
Date:	24/04/2021	Revision / Upgrade Description:		
Drawn:	PS	Pole Height reduced to 15m		
Checked:	DH			
Approved:	SD			
Master:	MBNL / EE / H3G:	Project:	Purpose of Issue:	Issue:
M001	MBNL	H3G 5G UNILATERAL	Planning	A
Date:	19/02/2021	Revision / Upgrade Description:		
Drawn:	PS	First Issue - Site nomination dated: 02/02/2021		
Checked:	DH			
Approved:	SD			



Hutchison 3G UK Limited
Star House, 20 Grenfell Road
Maidenhead, SL6 1EH
Tel: 01628 765 000
Fax: 01628 765 001

H3G Base Station Information line:
0845 6043000
Available 8am-8pm Monday to Friday

Design Consultant & Principal Contractor:



WHP Telecoms
Unit 1 Maple Park,
Low Fields Avenue, Leeds
LS12 6HH

Tel: 01133023550
e-mail: info@whptelecoms.com

Site Name:	BIRCH GROVE SW		
Site ID:	SHO16420		
Address:	BIRCH GROVE, SPALDING, LINCOLNSHIRE, EAST MIDLANDS, ENGLAND PE11 2PW		
Title:	305 EQUIPMENT SCHEDULE & SUPPORT STRUCTURE DETAILS		
Project:	H3G 5G UNILATERAL		
Purpose of Issue:	PLANNING		
EE Cell ID:	MBNL Cell ID:	3UK Cell ID:	
N/A	N/A	N/A	
Master Drawing No:			
SHO16420_M002			
Issue:			B

100mm

50mm

10mm