



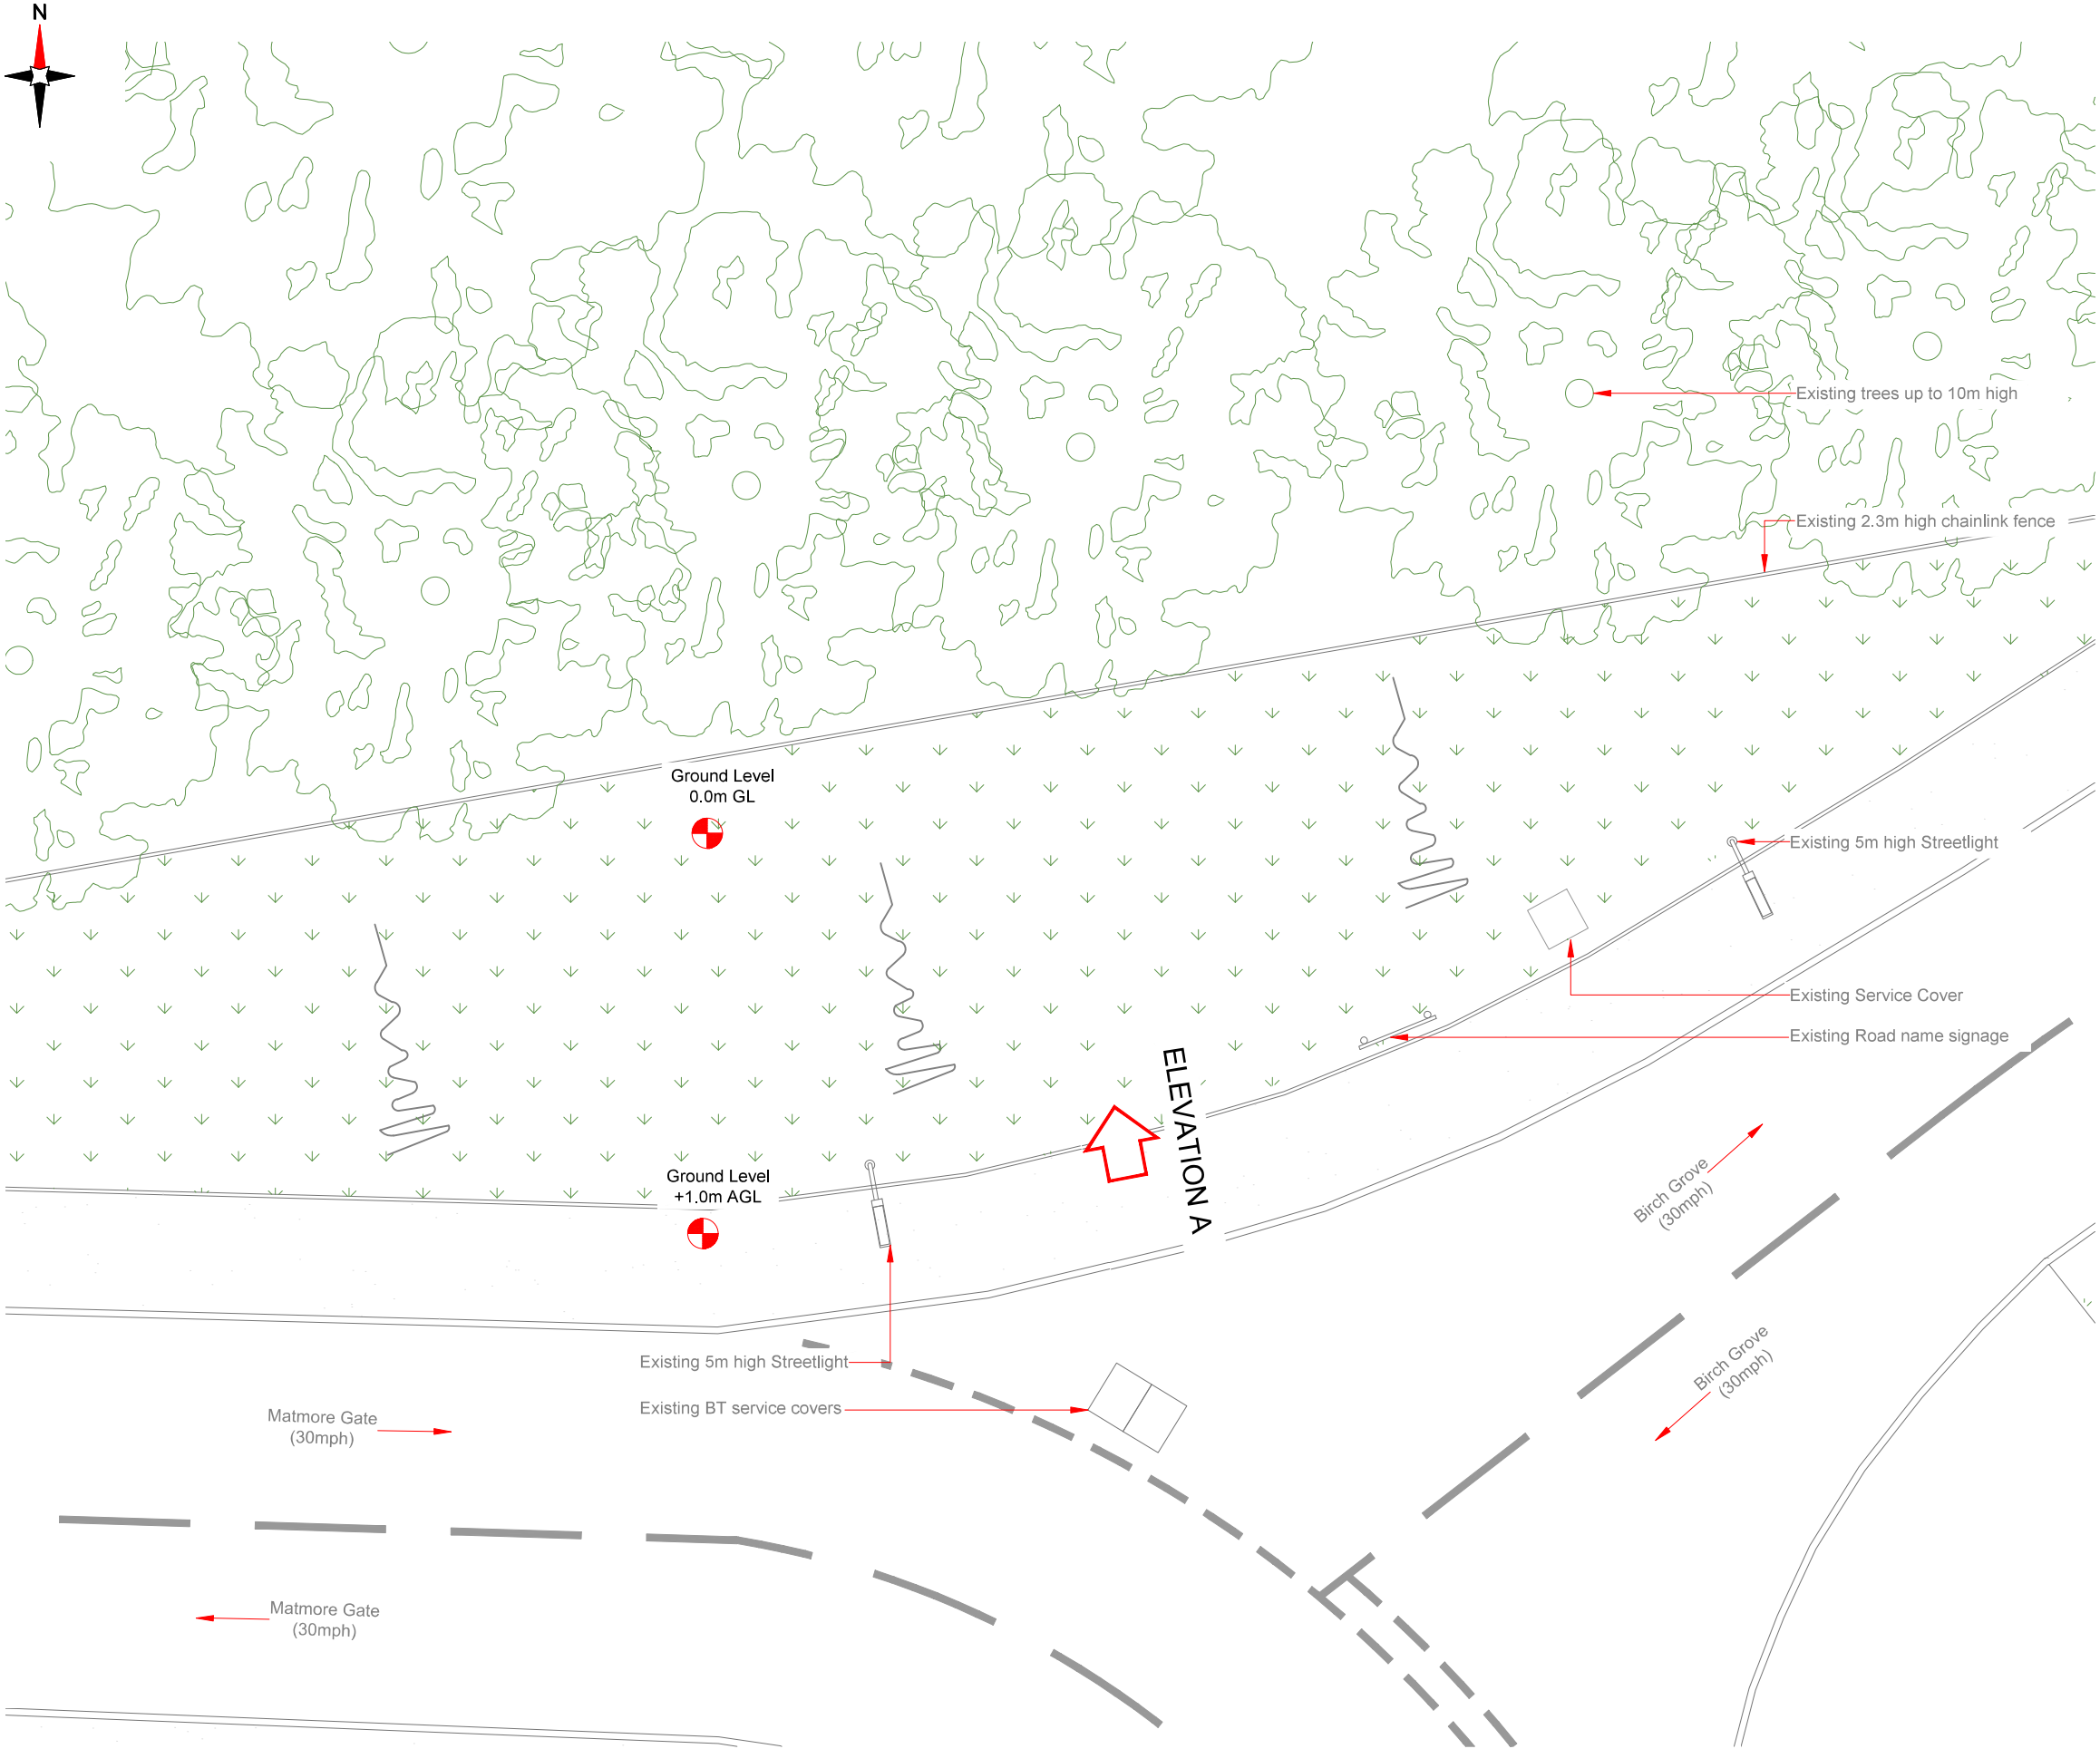

EXISTING SITE PLAN

 

- NOTES:
- ALL DIMENSIONS IN MM UNLESS OTHERWISE NOTED.

Master:	MBNL / EE / H3G	Project:	H3G 5G UNILATERAL	Purpose of Issue:	Planning	Issue:	B
Date:	24/04/2021	Revision / Upgrade Description:					
Drawn:	PS	Pole Height reduced to 15m					
Checked:	DH						
Approved:	SD						
Master:	MBNL / EE / H3G	Project:	H3G 5G UNILATERAL	Purpose of Issue:	Planning	Issue:	A
Date:	19/02/2021	Revision / Upgrade Description:					
Drawn:	PS	First Issue - Site nomination dated: 02/02/2021					
Checked:	DH						
Approved:	SD						



Hutchison 3G UK Limited
Star House, 20 Grenfell Road
Maidenhead, SL6 1EH
Tel: 01628 765 000
Fax: 01628 765 001

H3G Base Station Information line:
0845 6043000
Available 8am-8pm Monday to Friday

Design Consultant & Principal Contractor:



WHP Telecoms
Unit 1 Maple Park,
Low Fields Avenue, Leeds
LS12 6HH

Tel: 01133023550
e-mail: info@whptelecoms.com

Site Name: **BIRCH GROVE SW**

Site ID: **SHO16420**

Address: **BIRCH GROVE,
SPALDING,
LINCOLNSHIRE,
EAST MIDLANDS,
ENGLAND
PE11 2PW**

Title: **100 EXISTING SITE PLAN**

Project: **H3G 5G UNILATERAL**

Purpose of Issue: **PLANNING**

EE Cell ID:	MBNL Cell ID:	3UK Cell ID:
N/A	N/A	N/A

Master Drawing No:	Issue:
SHO16420_M002	B