

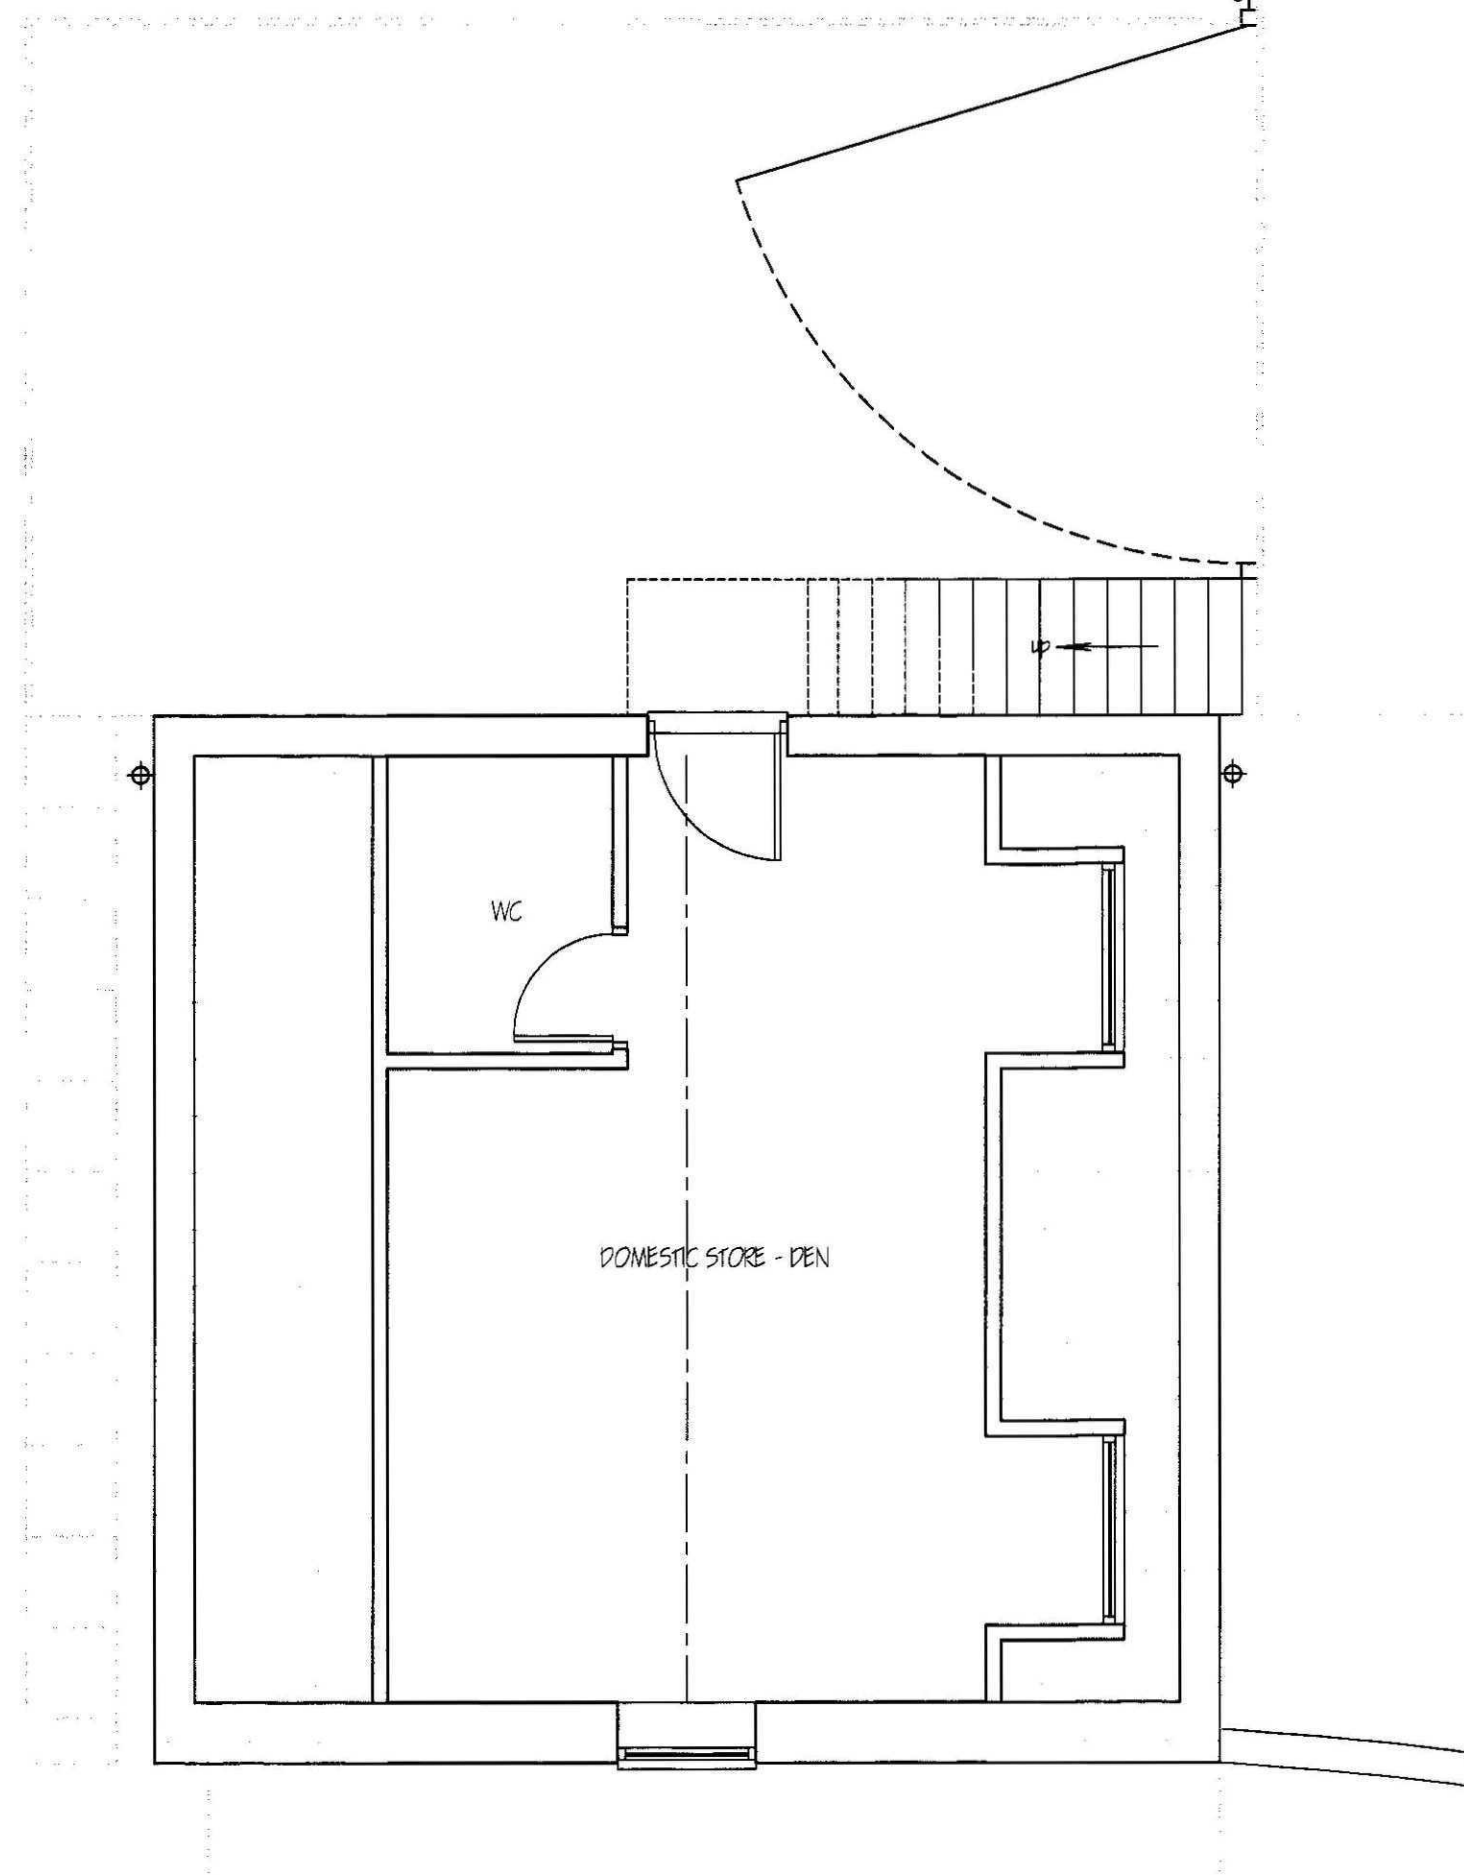
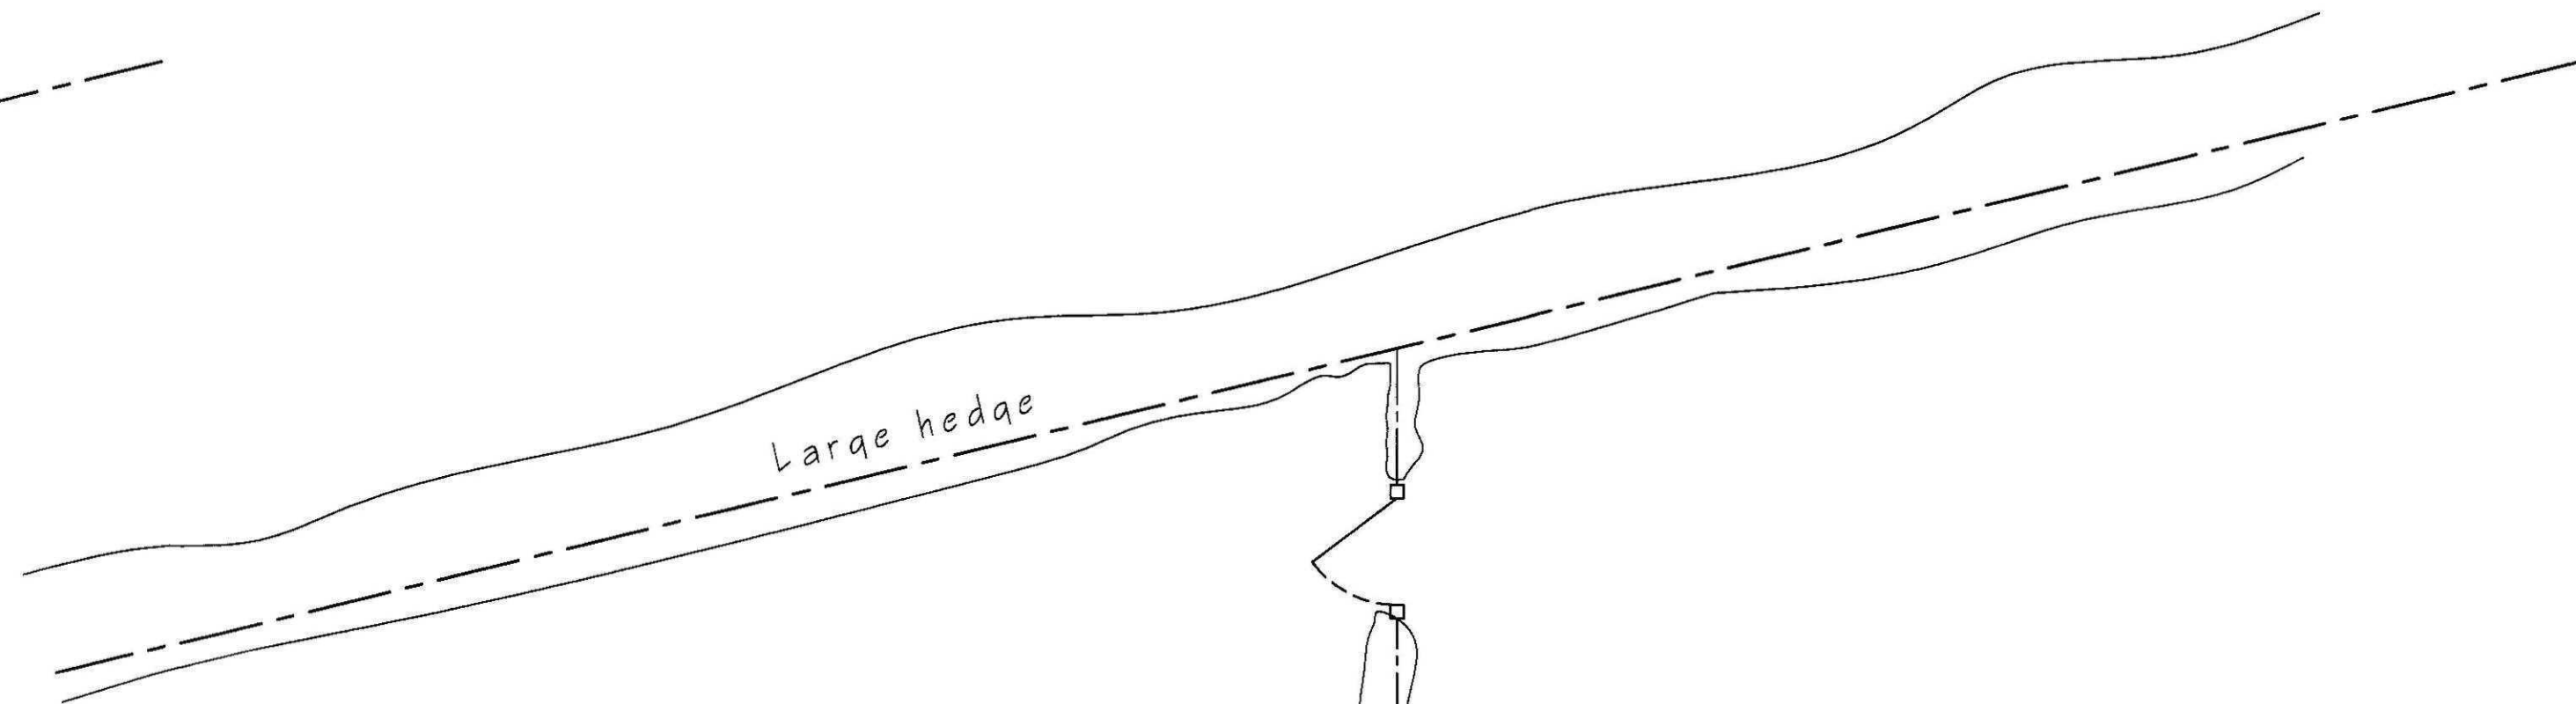


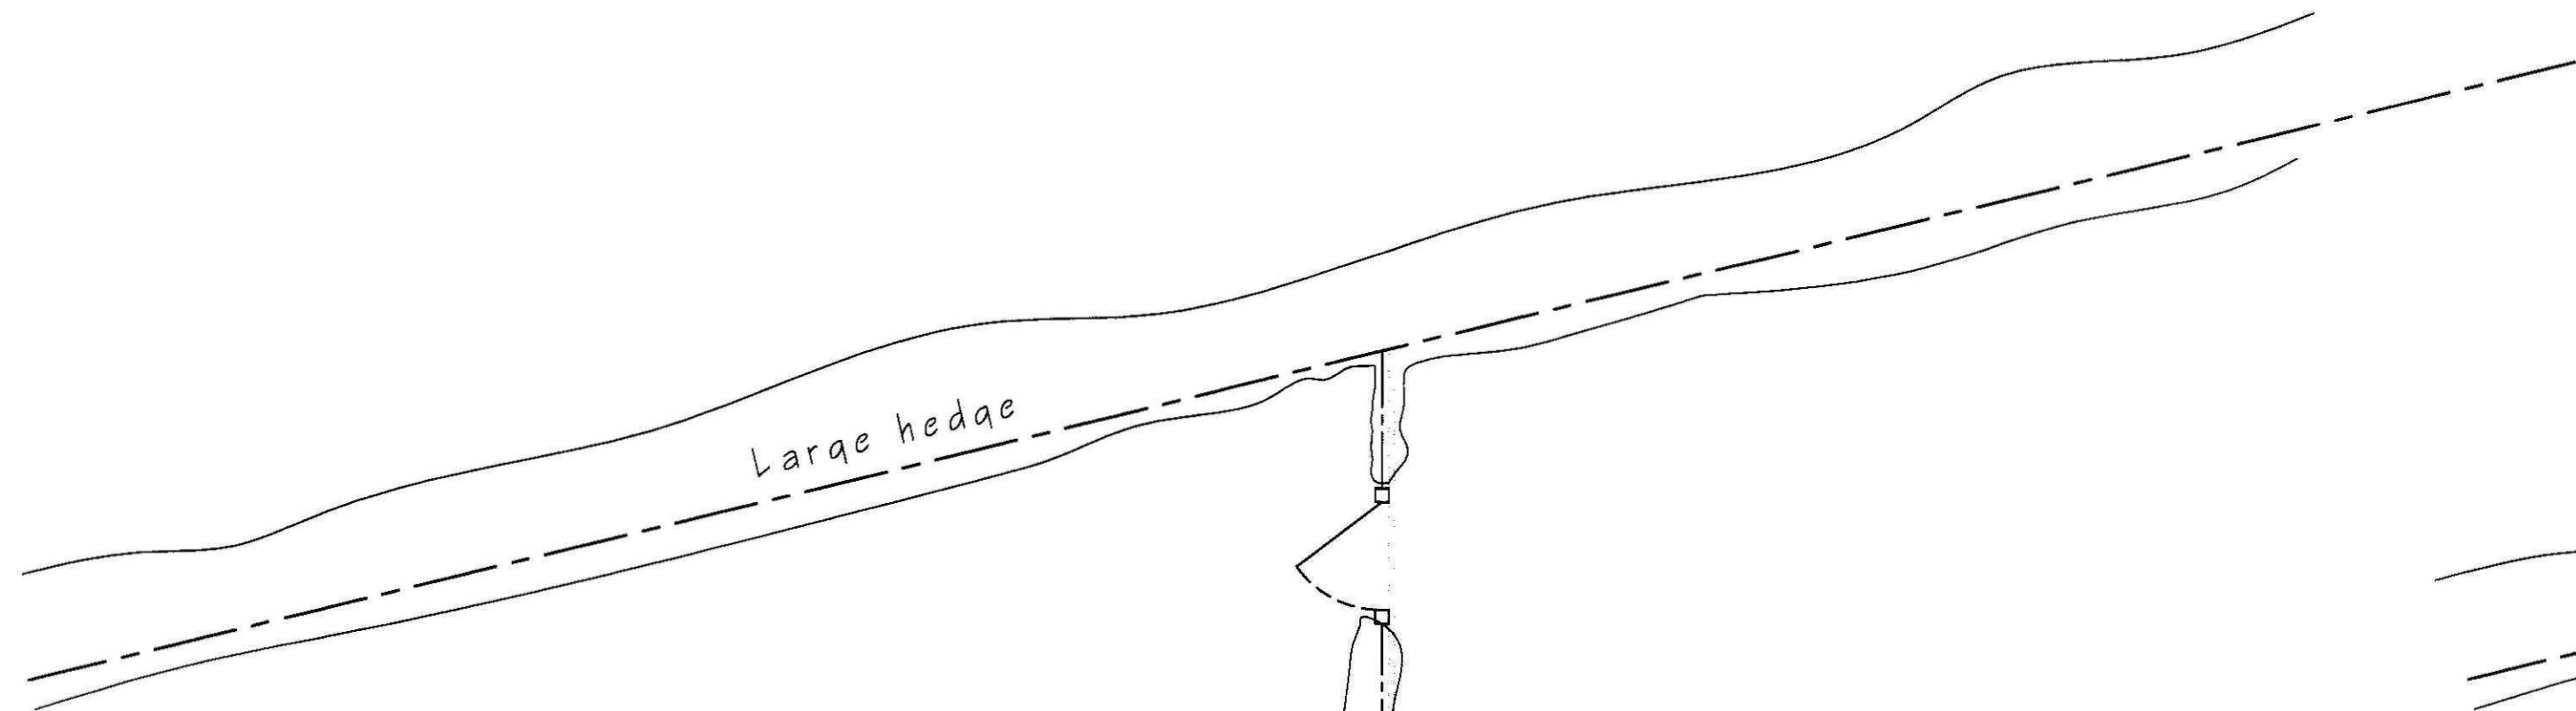

FIRST FLOOR PLAN - EXISTING

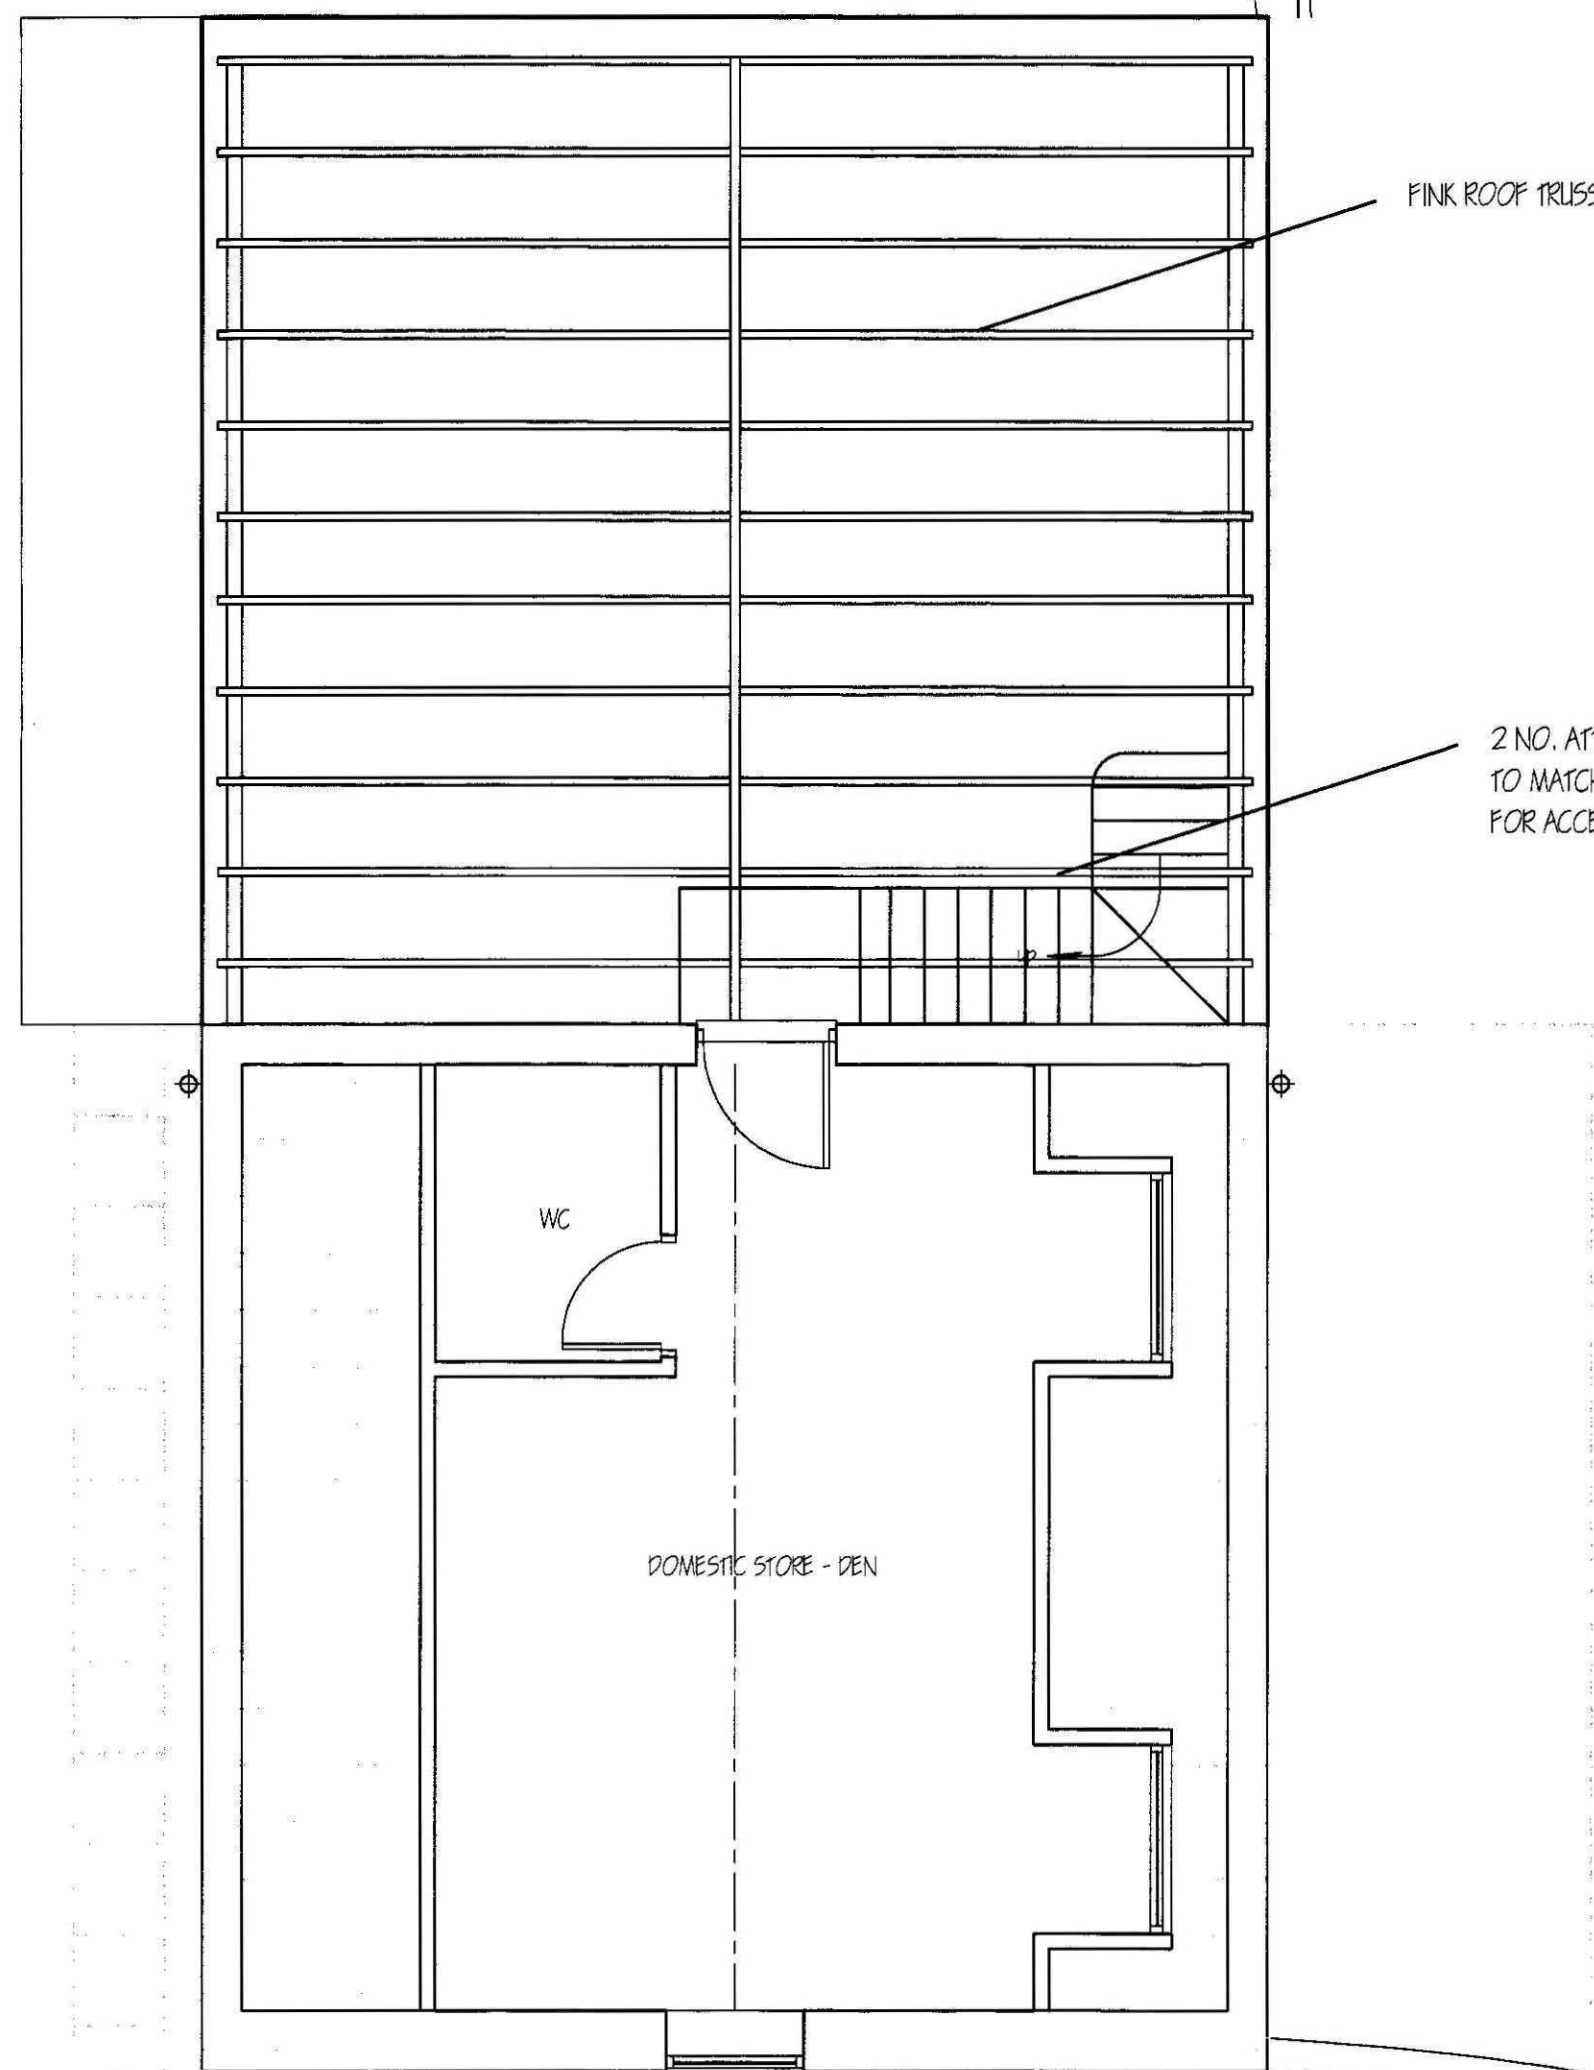

FIRST FLOOR & ROOF PLAN - PROPOSED

SHDC
Planning & Development
29 JUL 2011
Ref: H16-0474-11

ref	revision	date

G. R. MERCHANT LTD.
I.ENG AMICE FIWO
ARCHITECTURAL, STRUCTURAL
AND LAND DRAINAGE
CONSULTANTS
4 Wrights Mews
12A Park Road, Holbeach,
Spalding, Lincs. PE12 7EE
Tel: 01408 490800
Fax: 01408 483744
E-Mail: gr.merchant@btconnect.com

Project
GARAGE EXTENSION,
SEQUOIA LODGE,
1 THE BEECHES, BEECHFIELD GARDENS,
SPALDING, LINC'S, PE11 1LE.

Client
MR. & MRS. S. SPENCER.

Drawing
FLOOR PLANS & ROOF PLAN
EXISTING & PROPOSED

Job Ref. 2282-11.	Drawing No. 03.
Date JULY 2011.	Drawn GRM.

Scales
1/50. (unless otherwise stated)

DO NOT SCALE FROM THIS DRAWING
This drawing is copyright and may not be altered, copied, reproduced or used for any other purpose other than that for which it is issued. The General Contractor is to check all dimensions on site and report any discrepancies to the Architect. All details shown on this drawing including foundations are based upon typical site conditions related to the area. No responsibility can be accepted for abnormal conditions which may be discovered during construction work in respect of the Architect as that design amendments may be considered. Site not surveys are recommended in respect of foundations to establish specific site conditions before foundation work is undertaken. This drawing is issued in the amount of information contained and does not purport to contain a full specification of the works. It is issued for the purpose of obtaining planning permission. It is the client or their appointed agents responsibility to control workmanship, substitution of materials, adherence to specification, variations to contract etc. All materials to be used unless otherwise stated and all components and materials are to be used fixed and installed as, in which accordance with manufacturers instruction and relevant code of practice. Materials shall conform to appropriate British standard specification or BSIA certificate or European code equivalent. The Employer / Client shall ensure that the selected contractor is conversant with and adheres to all measures necessary to achieve compliance with Health and Safety legislation for Building sites and Work places. The Employer / Client is advised that should the works need to comply with the Construction Design and Management Regulations an independent Planning Supervisor will be required. The works shall comprise of all that is shown on the drawing and details. Works that may not specifically be shown but may be reasonably inferred as necessary to carry out the works shall be deemed to be included. It is the plot / land owners responsibility to be aware of the Party Wall etc. Act 1996, when building in close proximity to adjoining neighbours boundaries.