



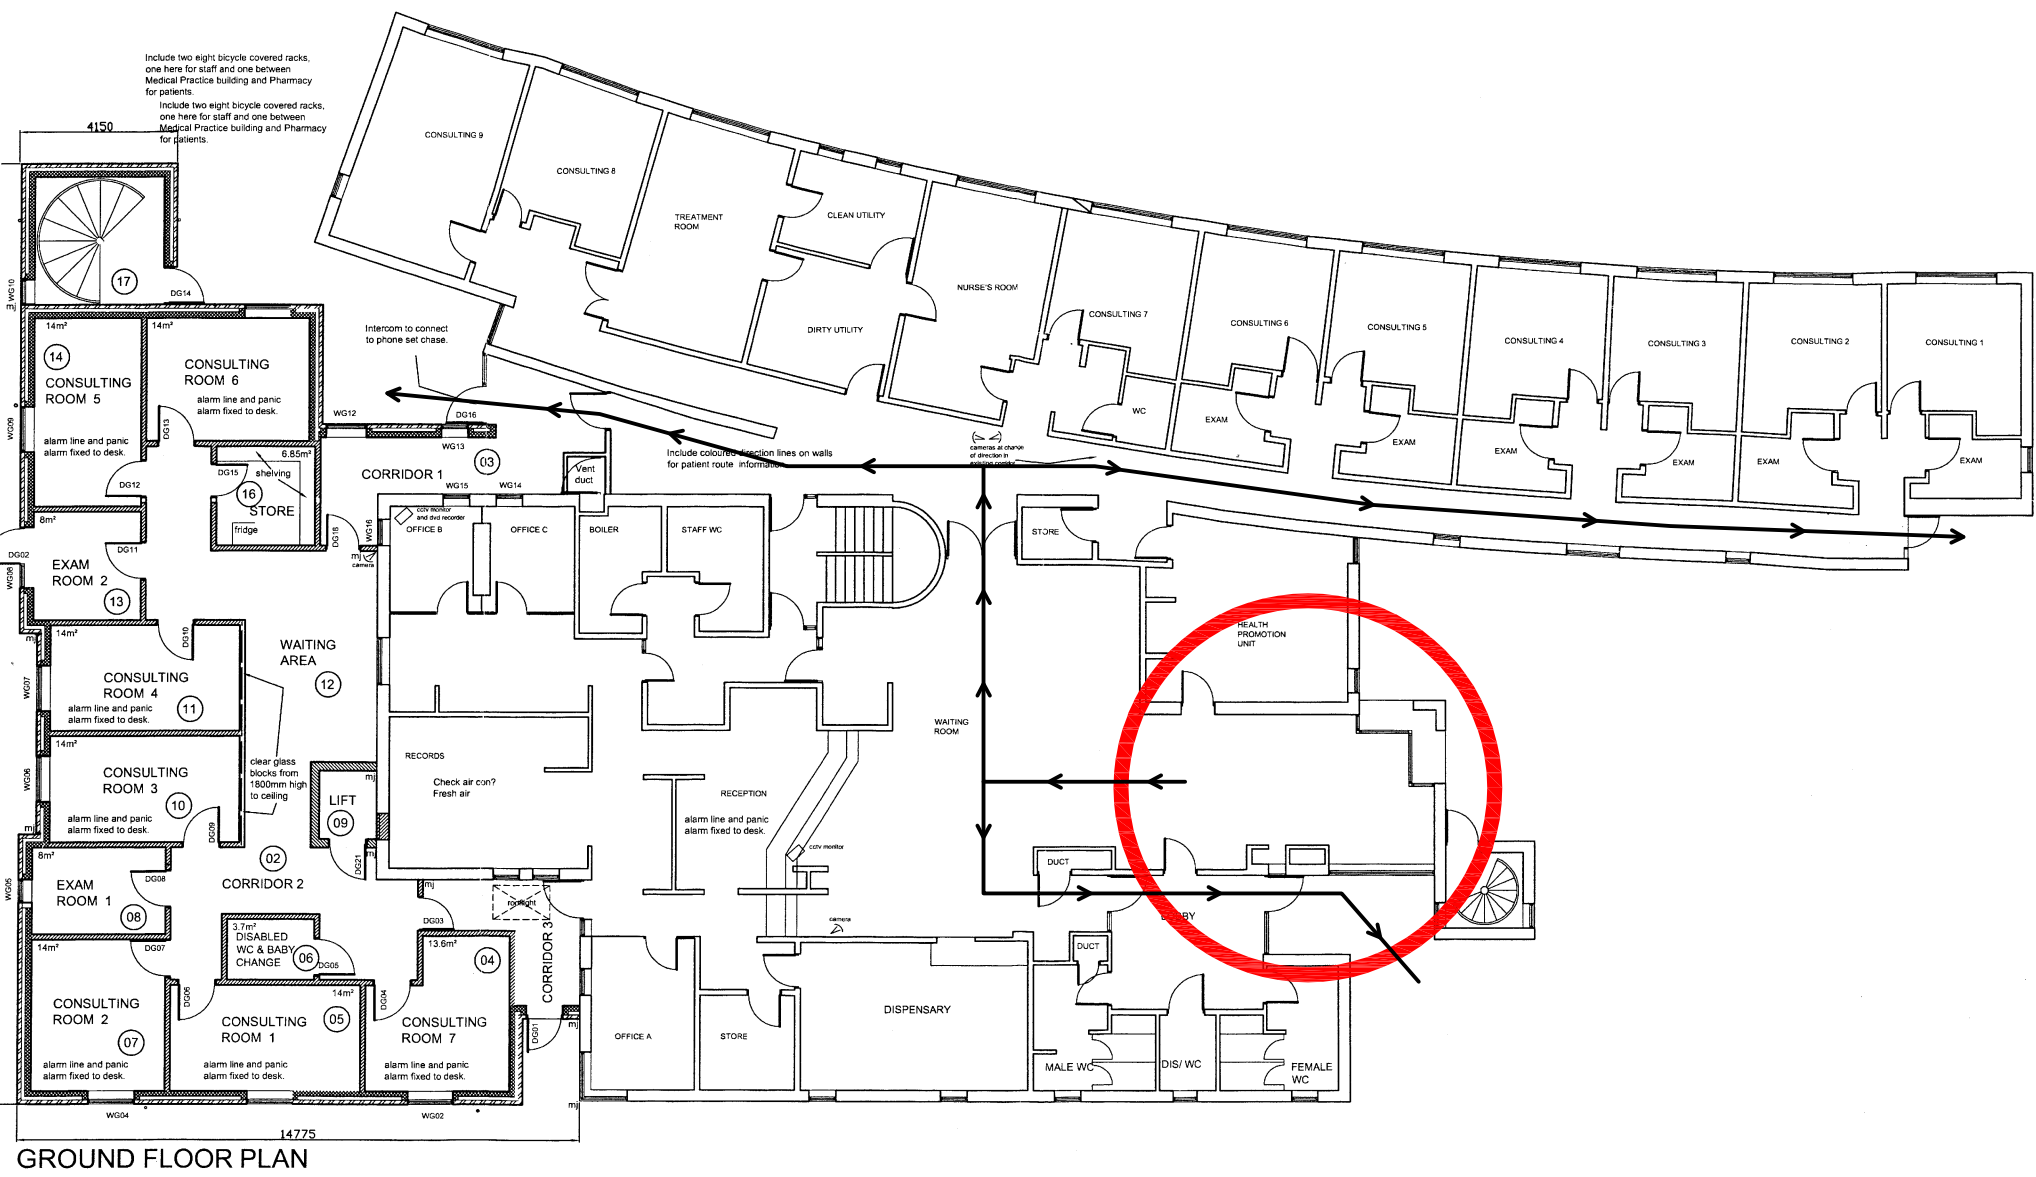


KEY PLAN - 1:200


Note: Arrows indicate fire proposed escape routes which are within the allowable distance of 18m for an Institutional building.

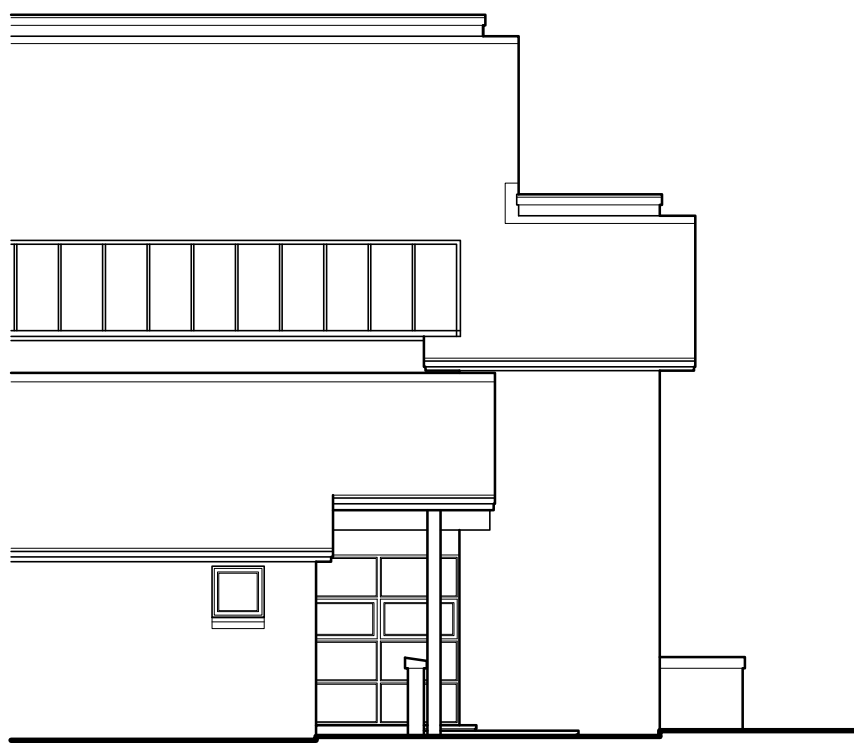

NORTH EAST ELEVATION

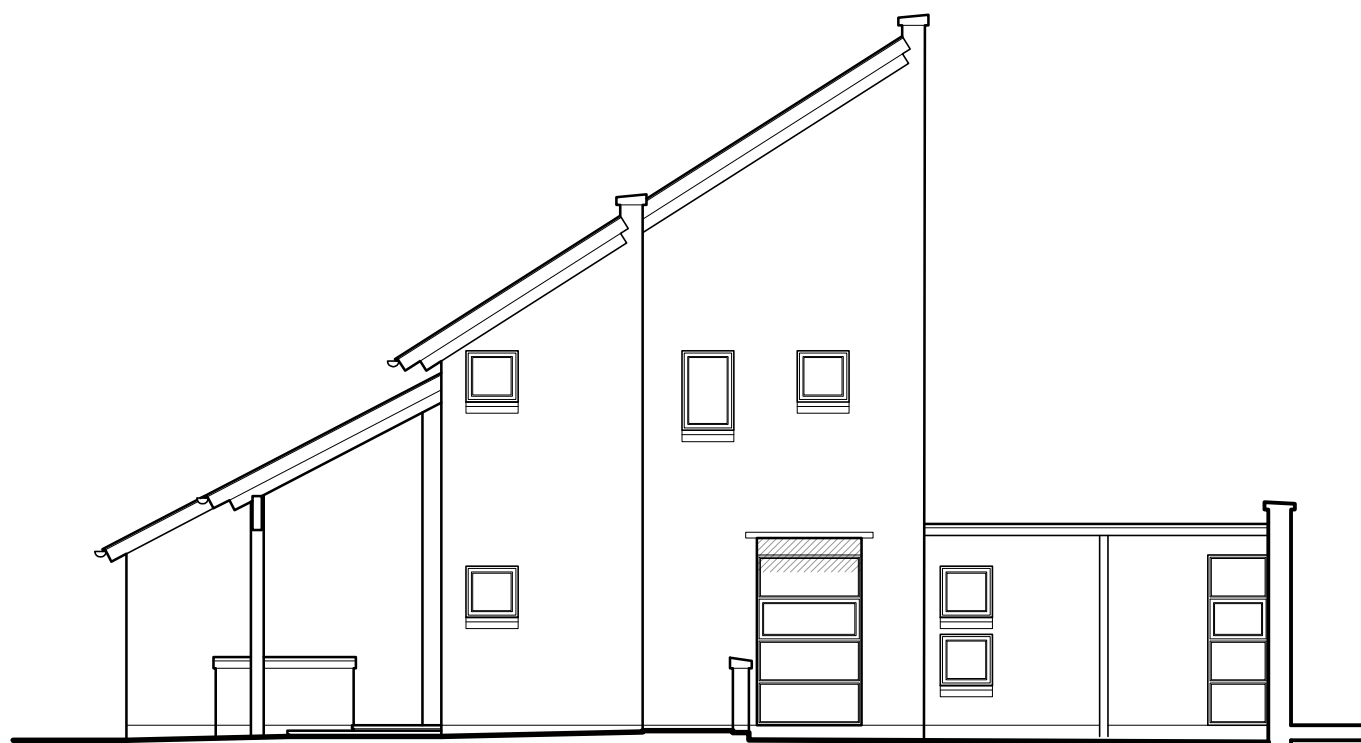

NORTH WEST ELEVATION

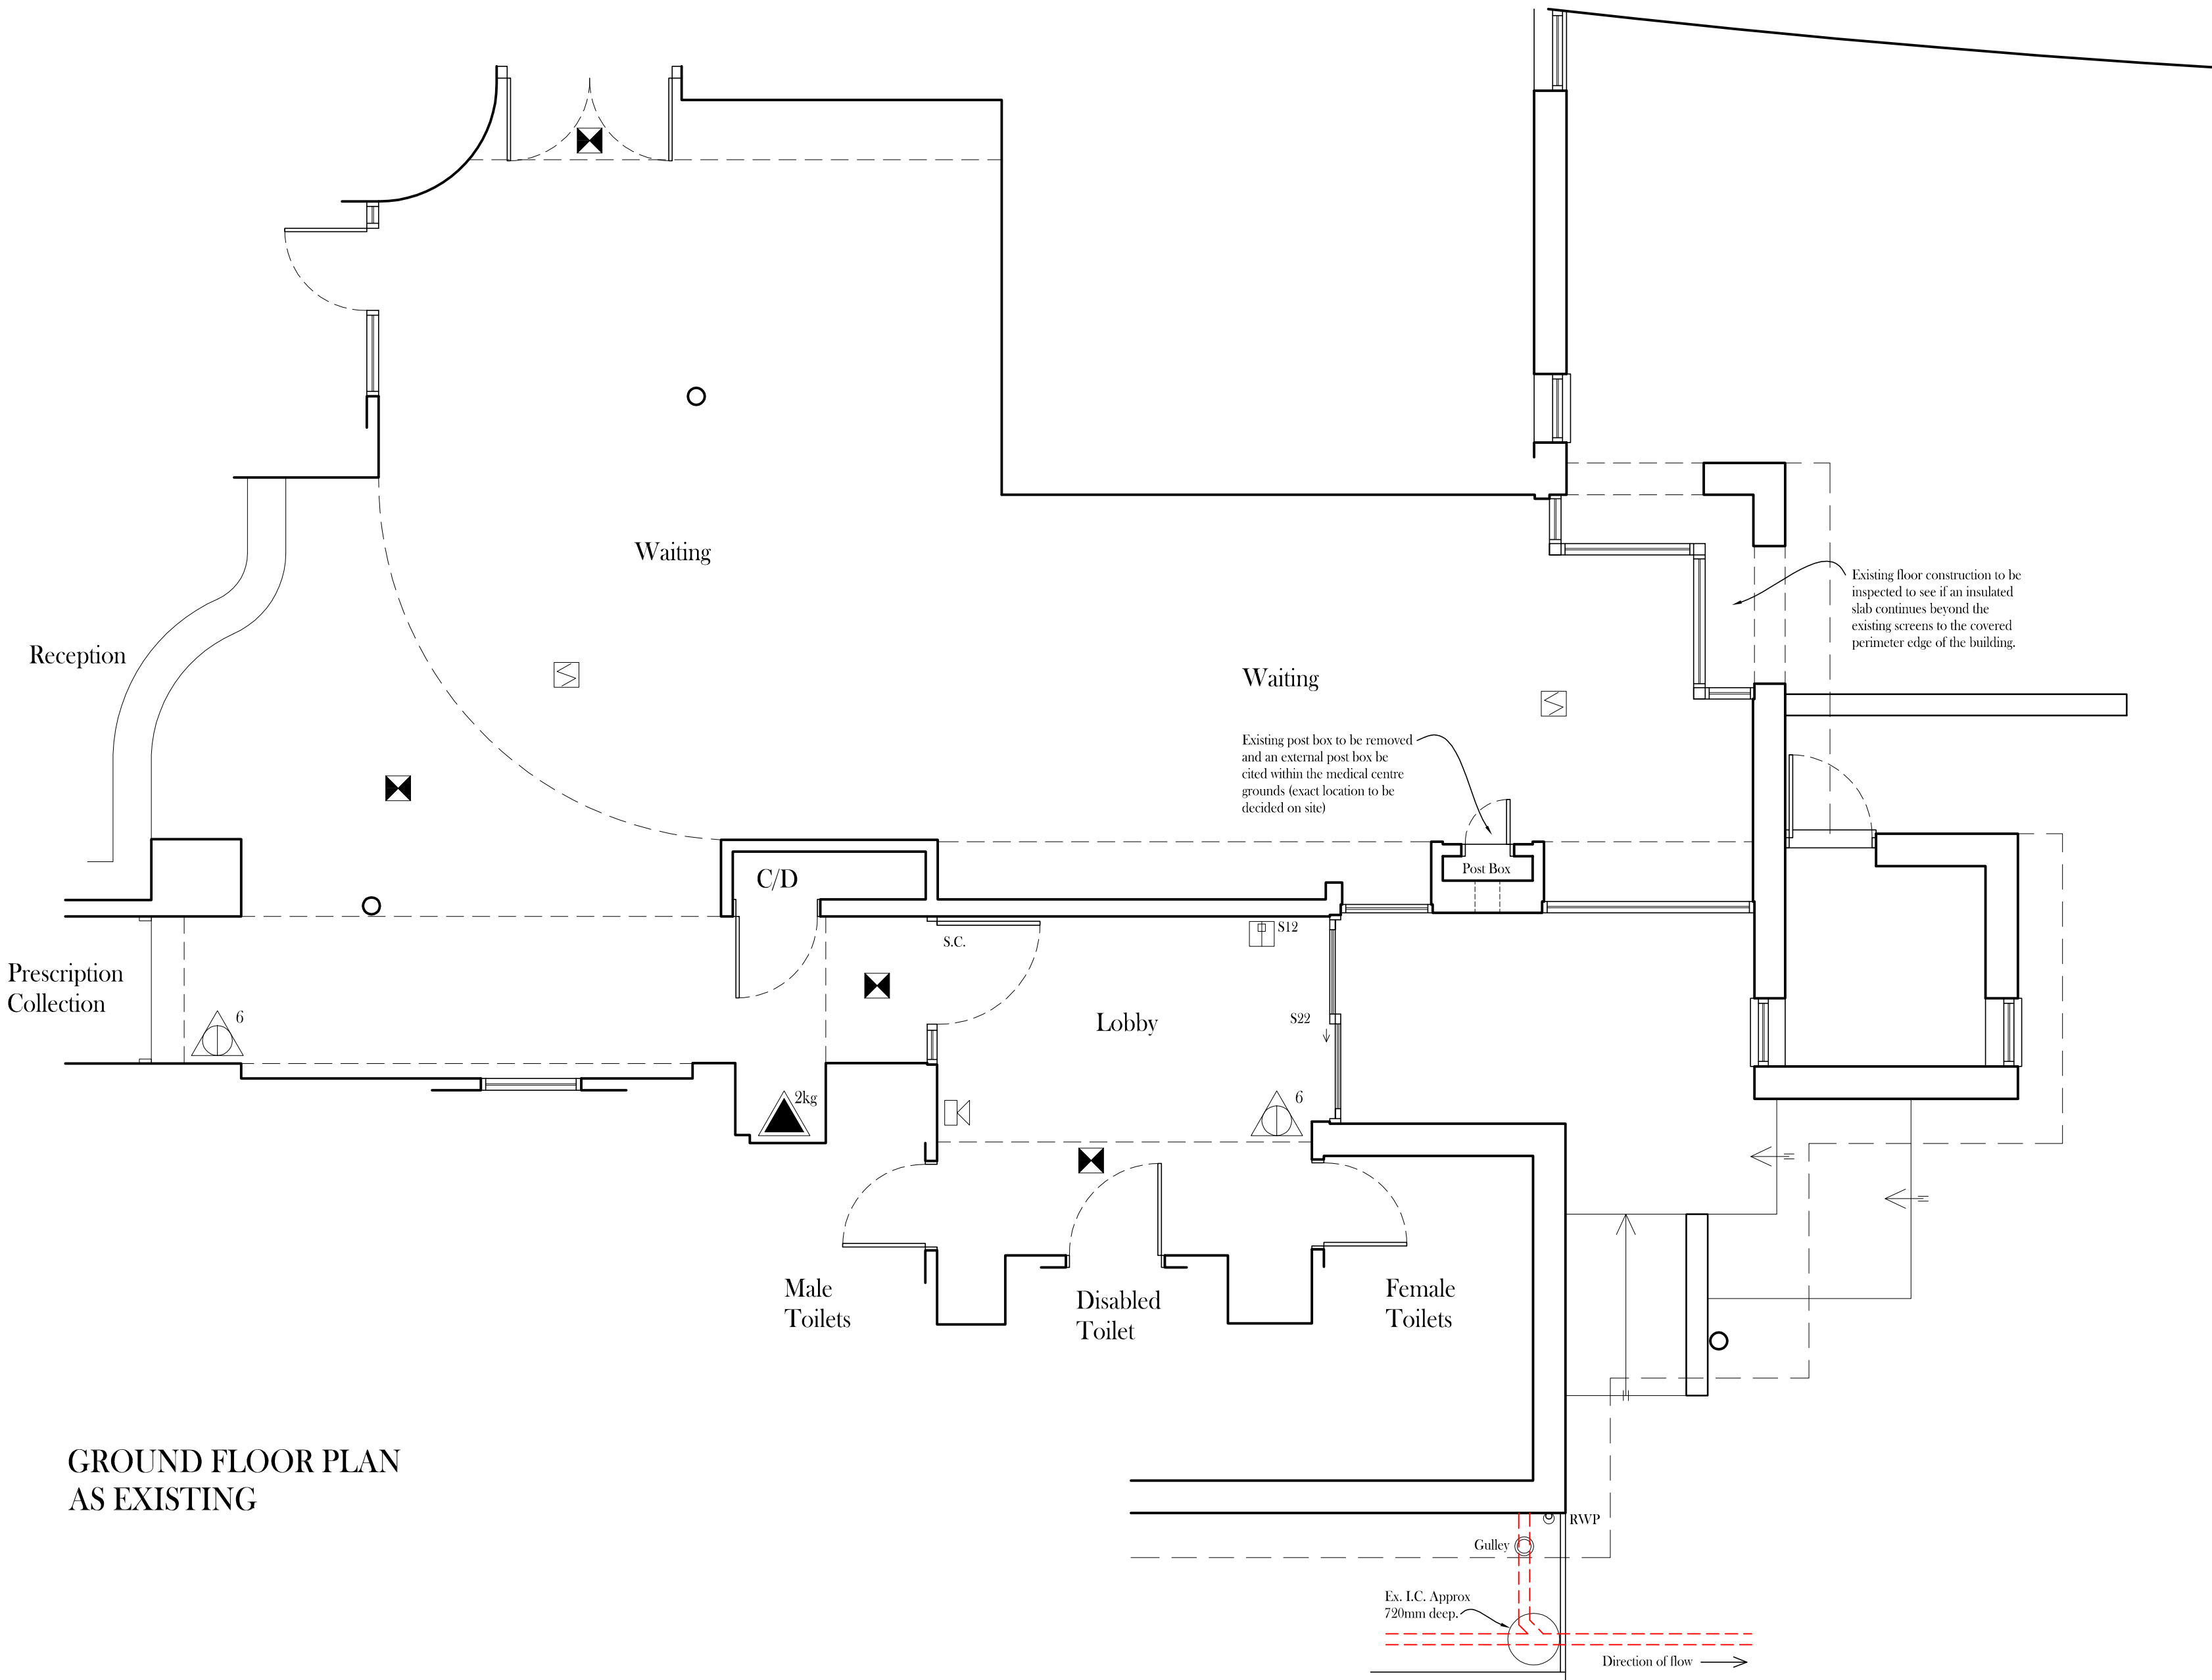

GROUND FLOOR PLAN AS EXISTING



Crown copyright 2015. Supplied by mapserve.co.uk a licensed Ordnance Survey partner number 100053143. Reproduction in whole or part is prohibited without the prior permission of Ordnance Survey.
Richard Wells Building Design Services Ordnance Survey License No. AR 100056957.

SITE LOCATION PLAN - 1:1250

NOTES:
All dimensions to be checked on site. Do not scale from this drawing.

KEY

Fire Safety Signs

- S13 - Fire Action Notice
S13 - Fire Door Keep Shut
S14 - Fire Door Keep Locked
SC - Brion 2003 self closer
- S20 - Fire Exit Keep Clear
S22 - Fire Exit
S23 - Push Bar To Open
S23 - Push Bar To Open

Fire Extinguishers

(adjacent no. indicates capacity in litres or weight in kg)

- Water
Foam (AFFF)
Carbon Dioxide (CO₂)
Powder
Fire Blanket
- Fixed
Fixed Reel
- Escape Lighting
Emergency Self Contained Luminaires
Internal Illuminated Exit Signs
Vision Panel (tinted glass in fire doors)
- Alarms
Break Glass Call Point
Smoke Detector
Heat Detector
Alarm Sounder
Alarm c/w flashing luminaire
Emergency Assistance Alarm

A	Date	Revisions

© Copyright

Client
MUNRO MEDICAL CENTRE

Job Title
PROPOSED INTERNAL & EXTERNAL ALTERATIONS AT MUNRO MEDICAL CENTRE, WEST ELLOE AVE. SPALDING.

Drawing Title		
SURVEY DRAWING		
Scale: 1:50 & 1:100	Date: March '24	Drawn: RW

 **Building Design Services**
Surveying Design, Planning & Building Regulations
3 Crown Cottage, Scrimpsall, Skelton, NG34 0LA TEL: 07000 738278.

Dwg No.	Rev.
1113/1	